



PROPOSED FRONT ELEVATION 1:50@A1



PROPOSED LEFT HAND SIDE ELEVATION 1:50@A1




PROPOSED RIGHT HAND SIDE ELEVATION 1:50@A1



PROPOSED REAR ELEVATION 1:50@A1

- Proposed red clay roof tiles to match existing
- Proposed cream rough cast render to match existing
- Proposed red-multi facing brickwork to match existing

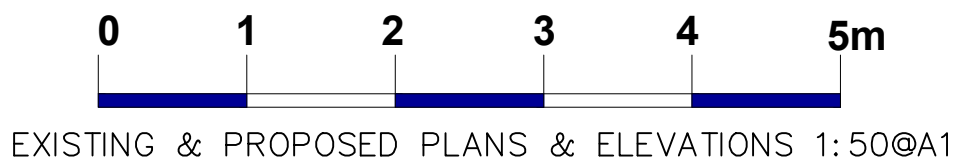



JDB
DESIGN
Architectural Services
E:JDBdesign@hotmail.co.uk
T: +44 (0)787 5393257

Project: 16 Old Hale Way, Hitchin		Title: Proposed Elevations	
Scale: As shown @A1	Date: Jan 26	Drawn: JB	Checked: XXX
Drawing No: 282/26/103		Revision: -	