


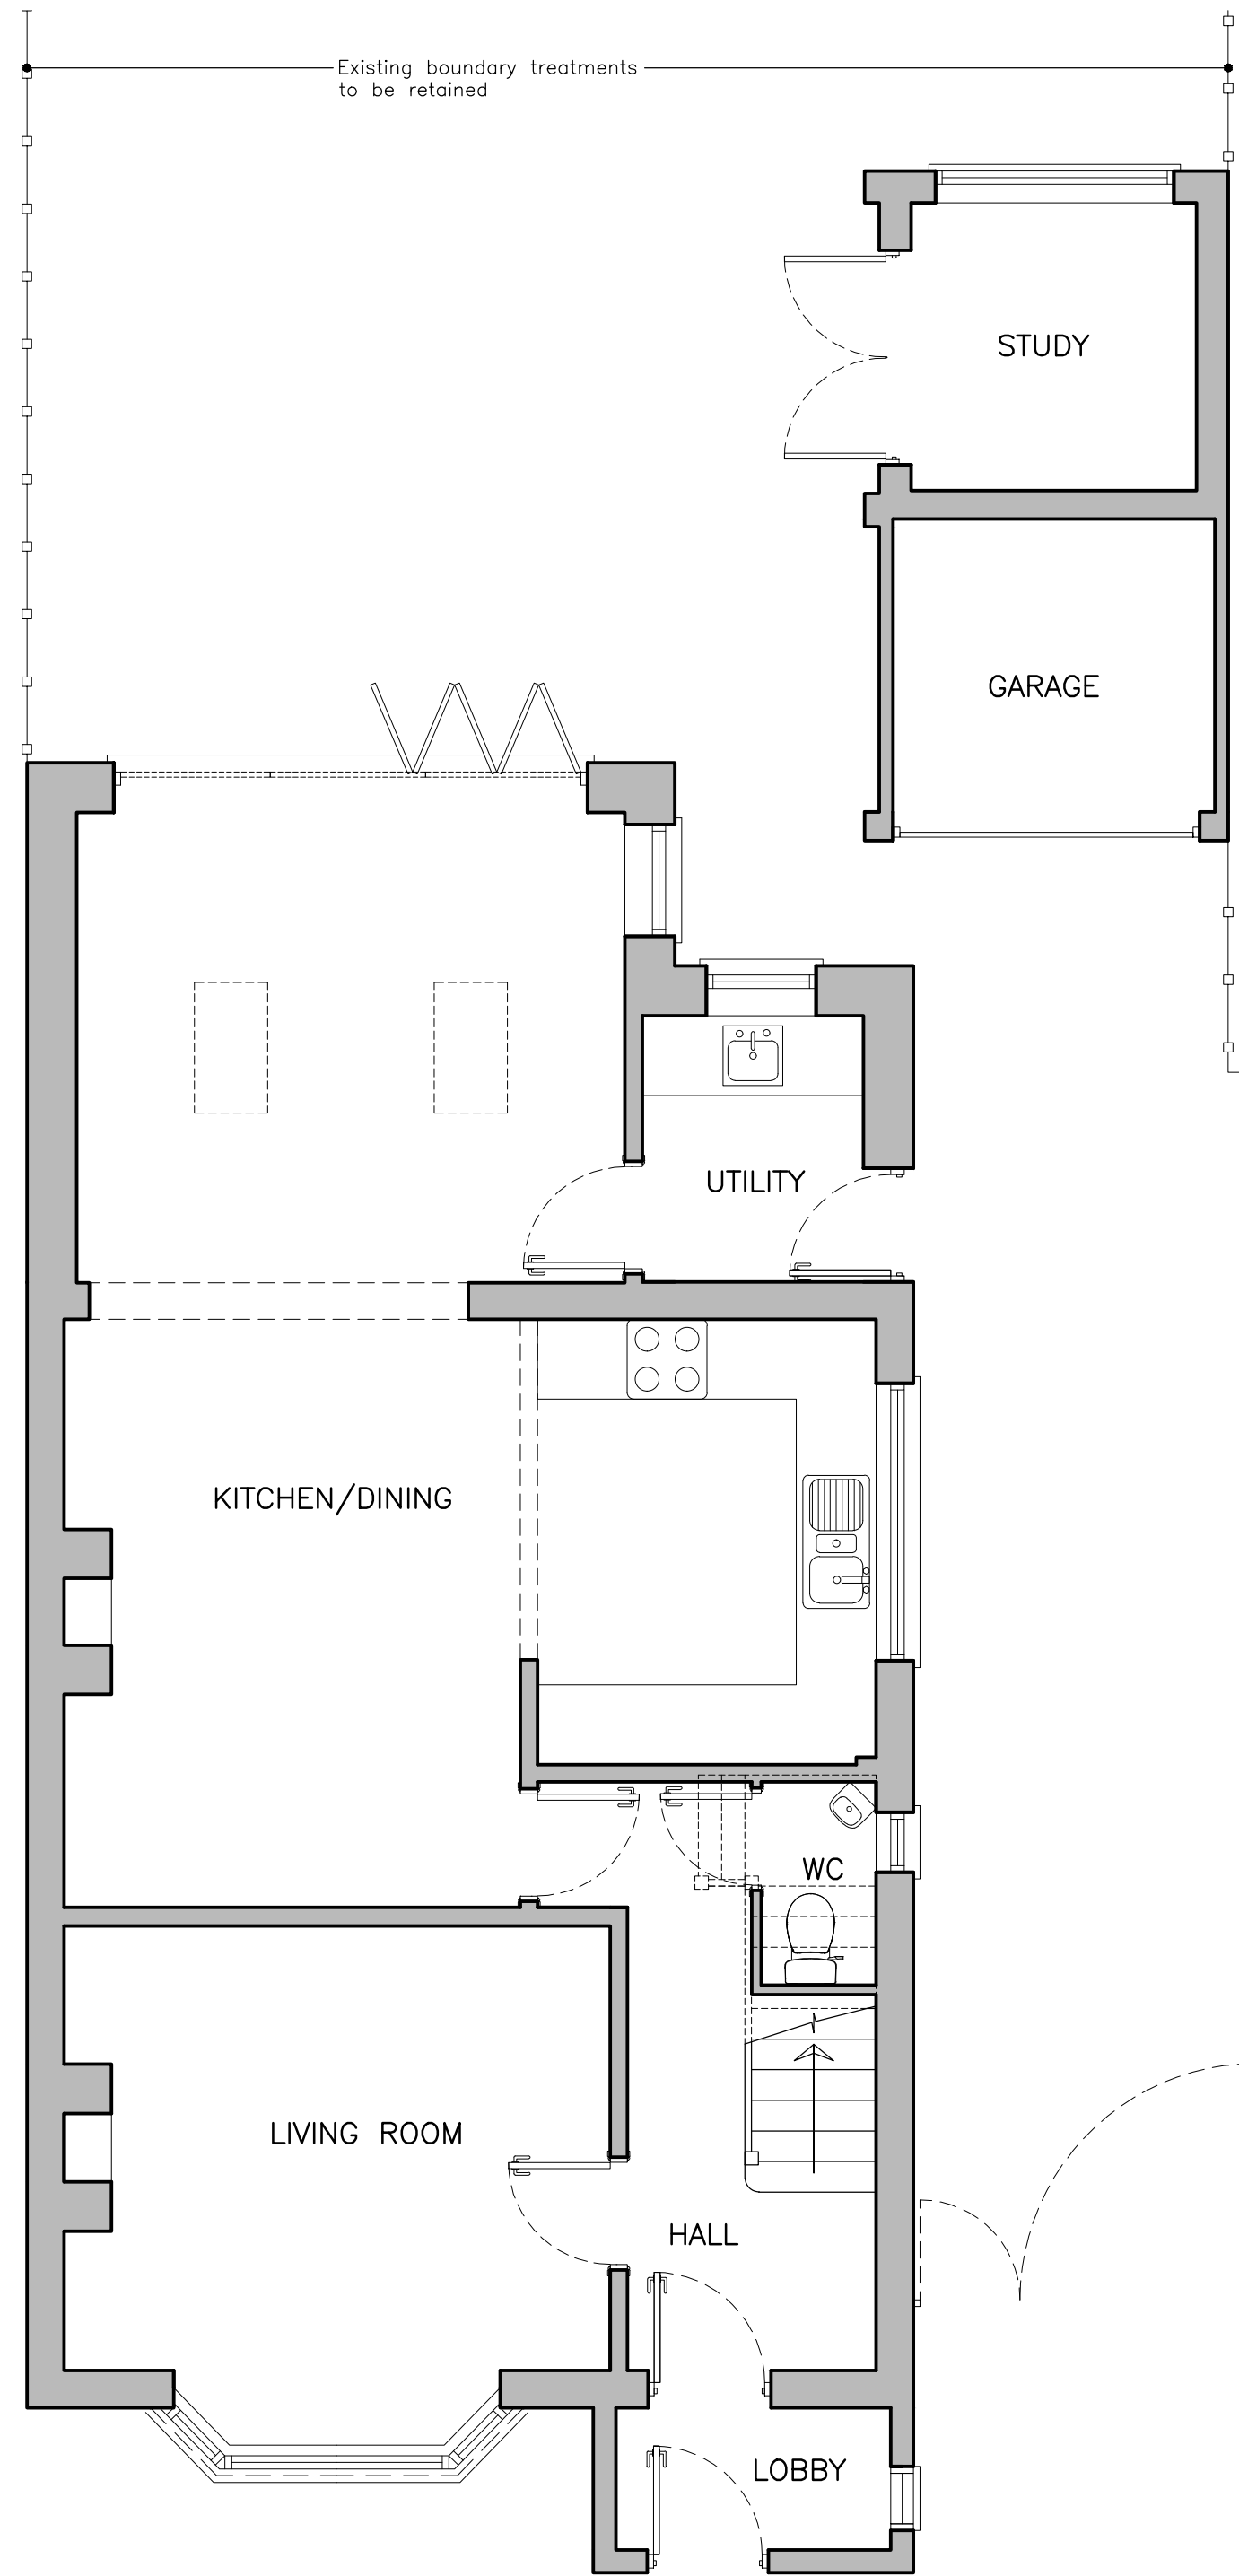
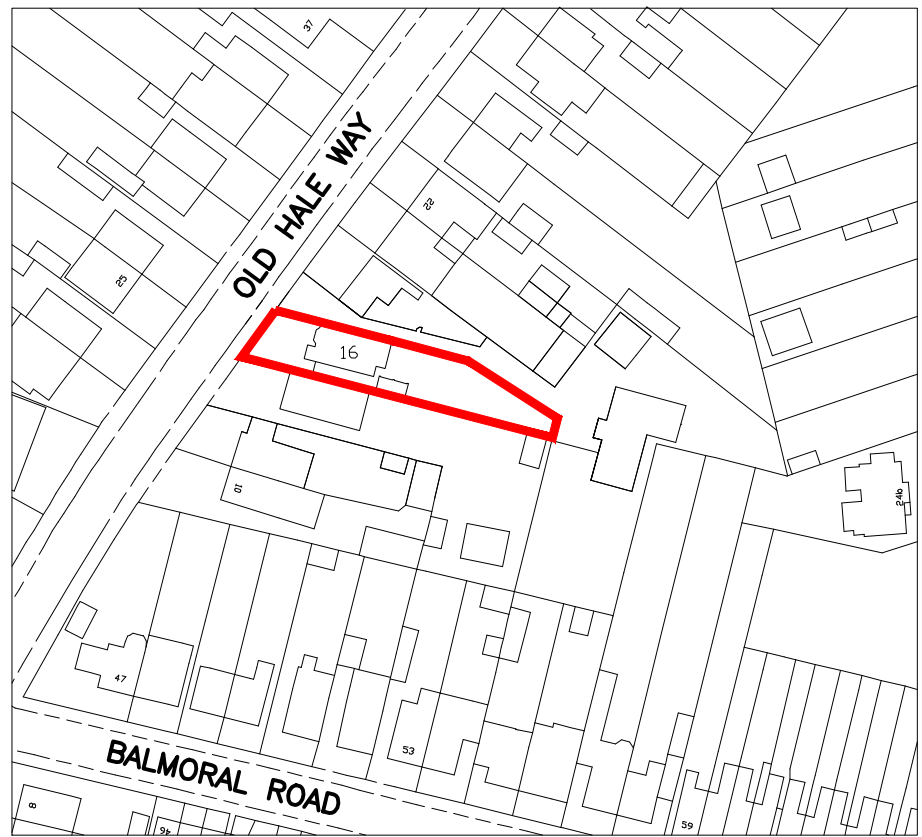


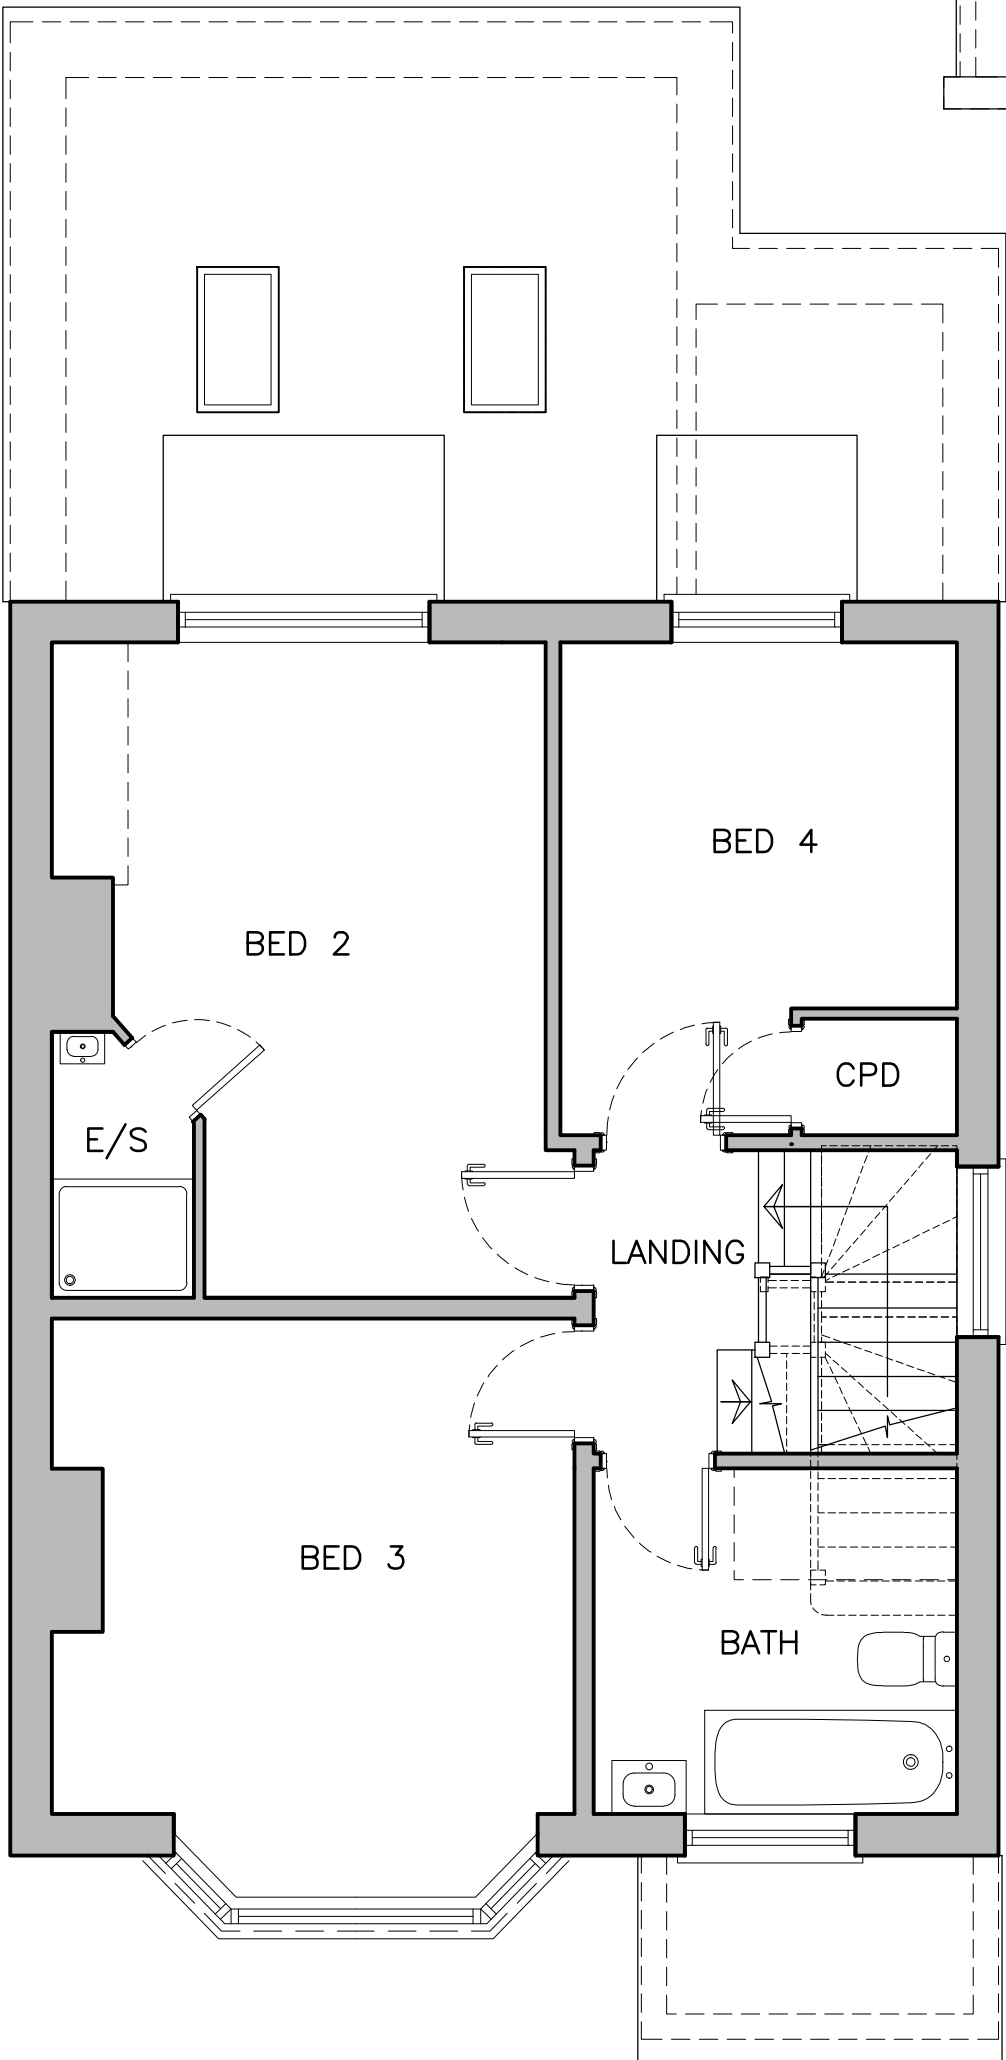


EXISTING GROUND FLOOR PLAN
1:50@A1

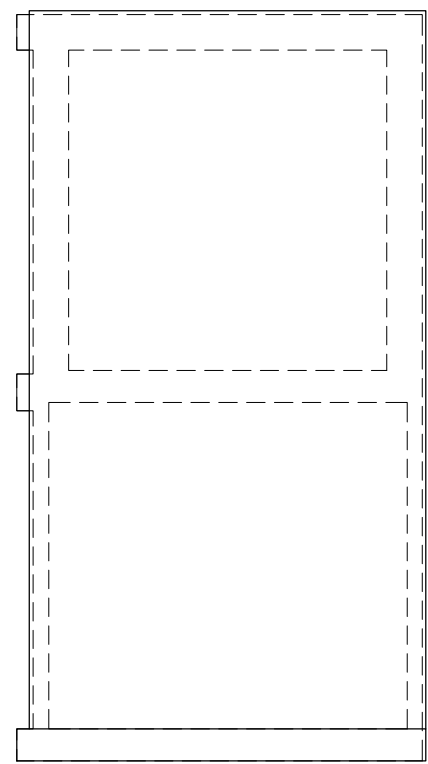


SITE LOCATION PLAN 1:1250@A1

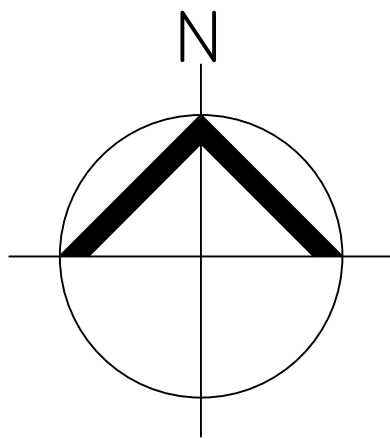




EXISTING FIRST FLOOR PLAN
1:50@A1

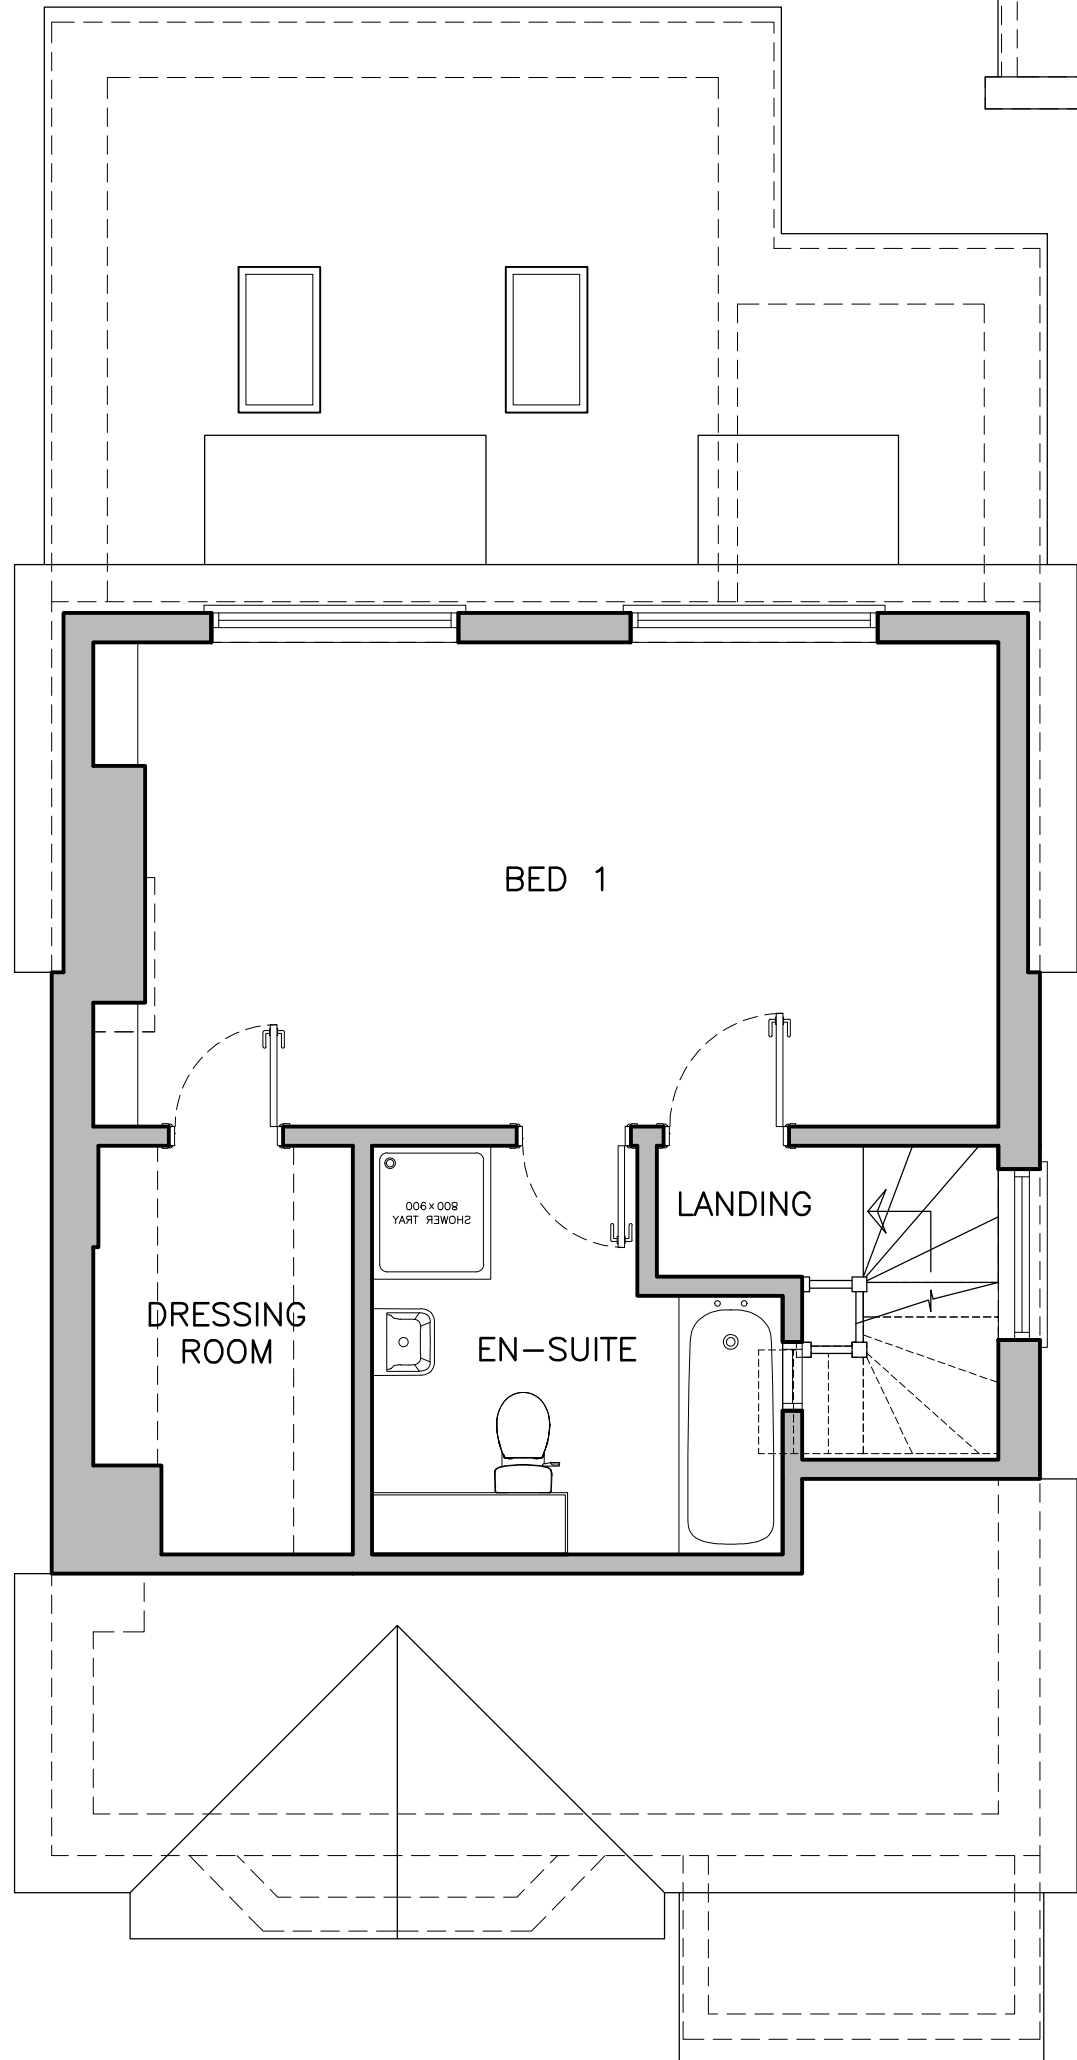

EXISTING SECOND FLOOR PLAN
1:50@A1

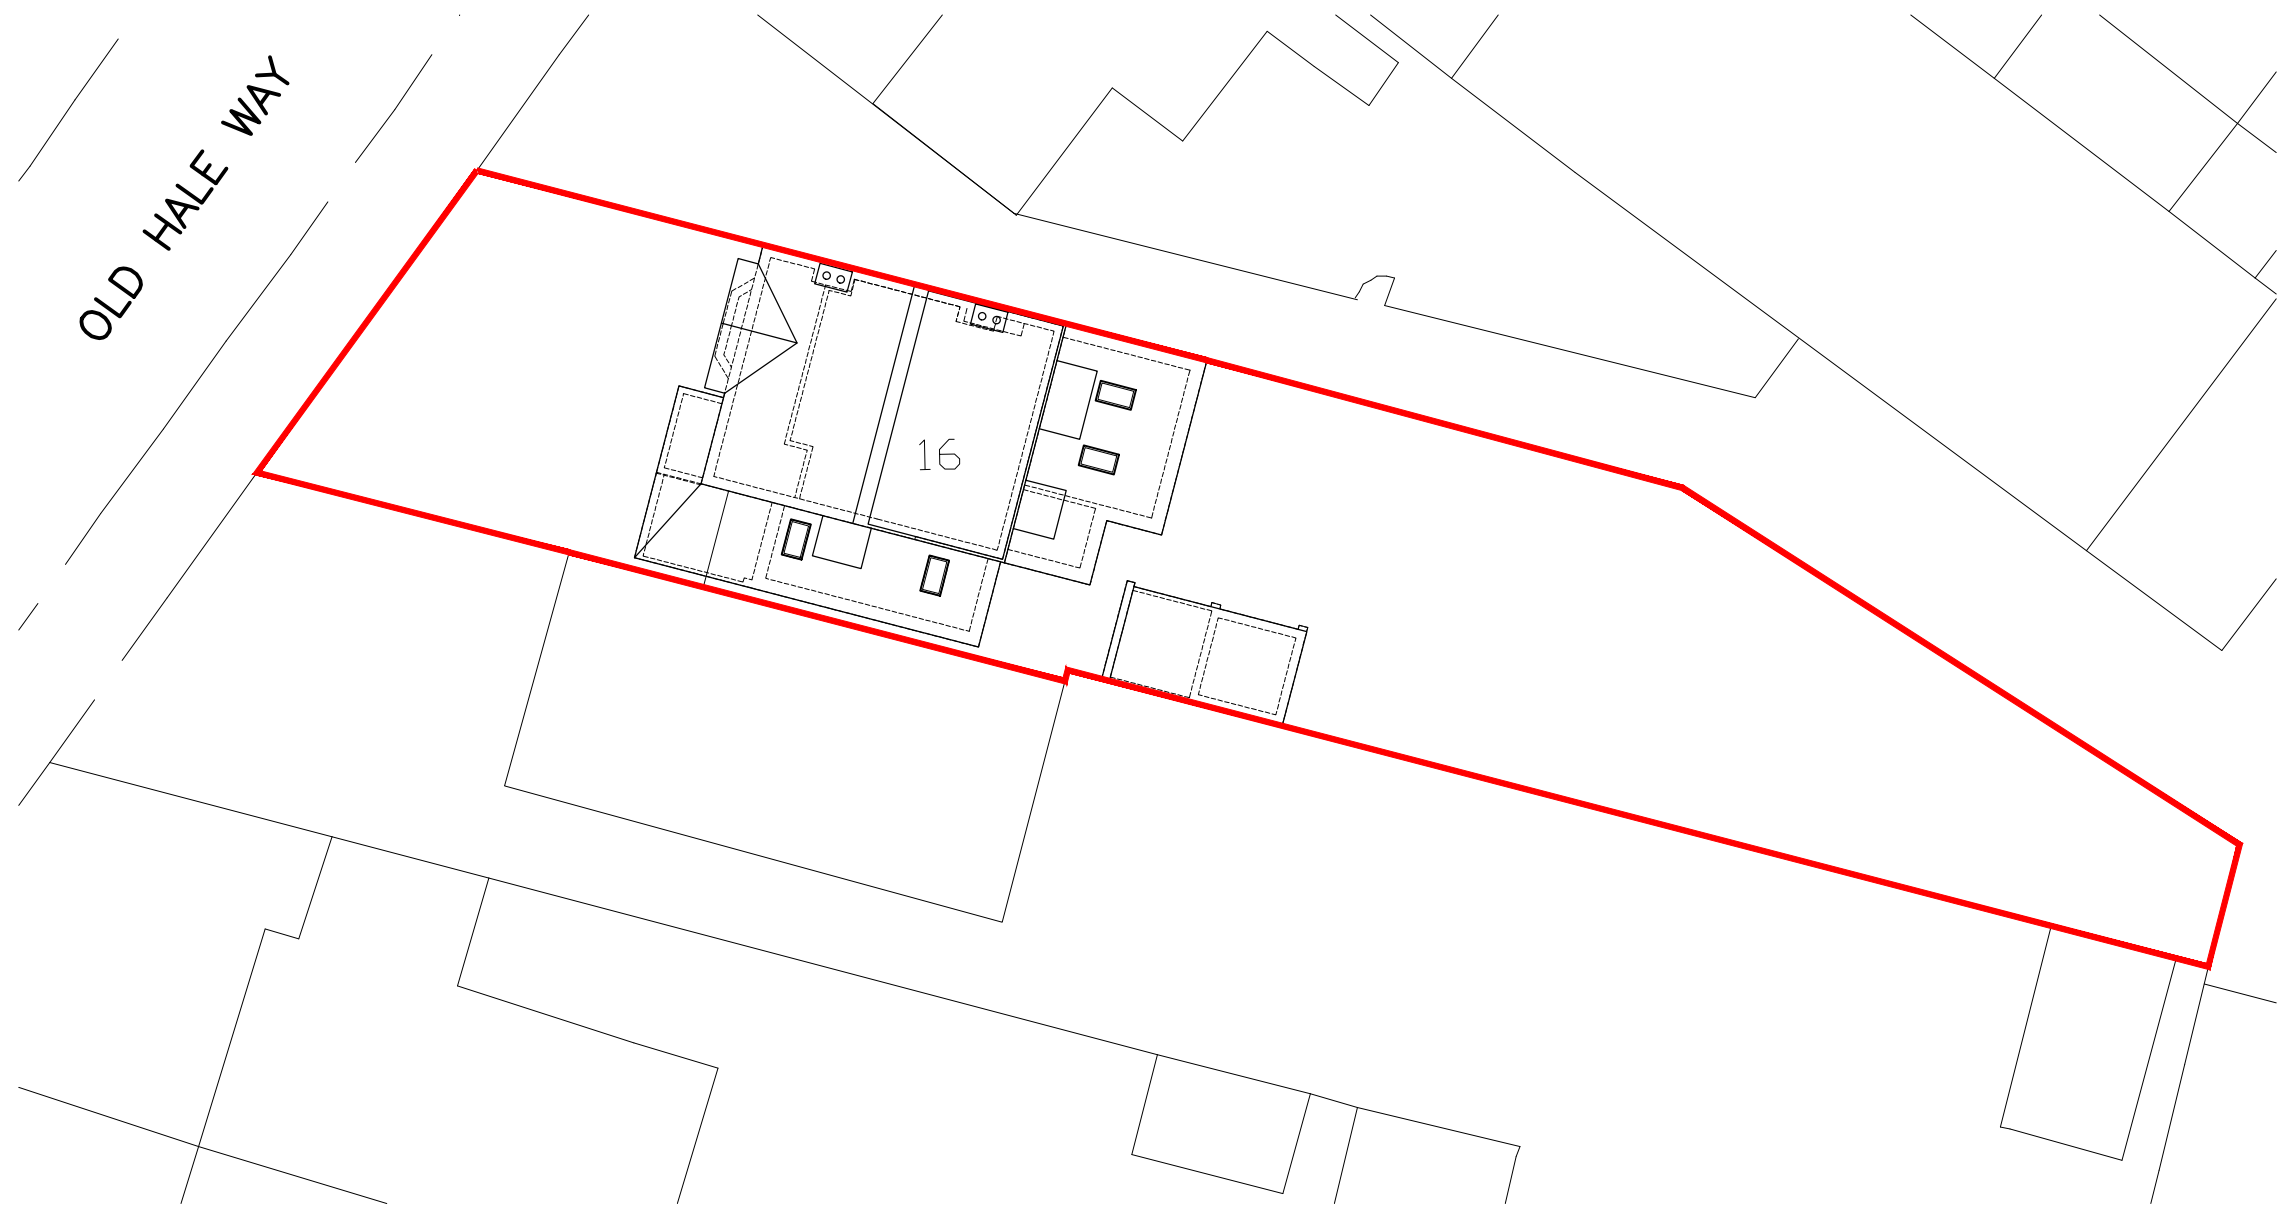

PROPOSED SITE/ROOF PLAN 1:200@A1

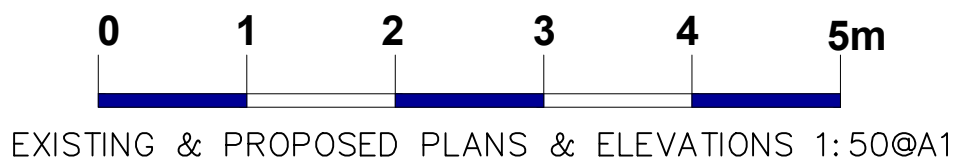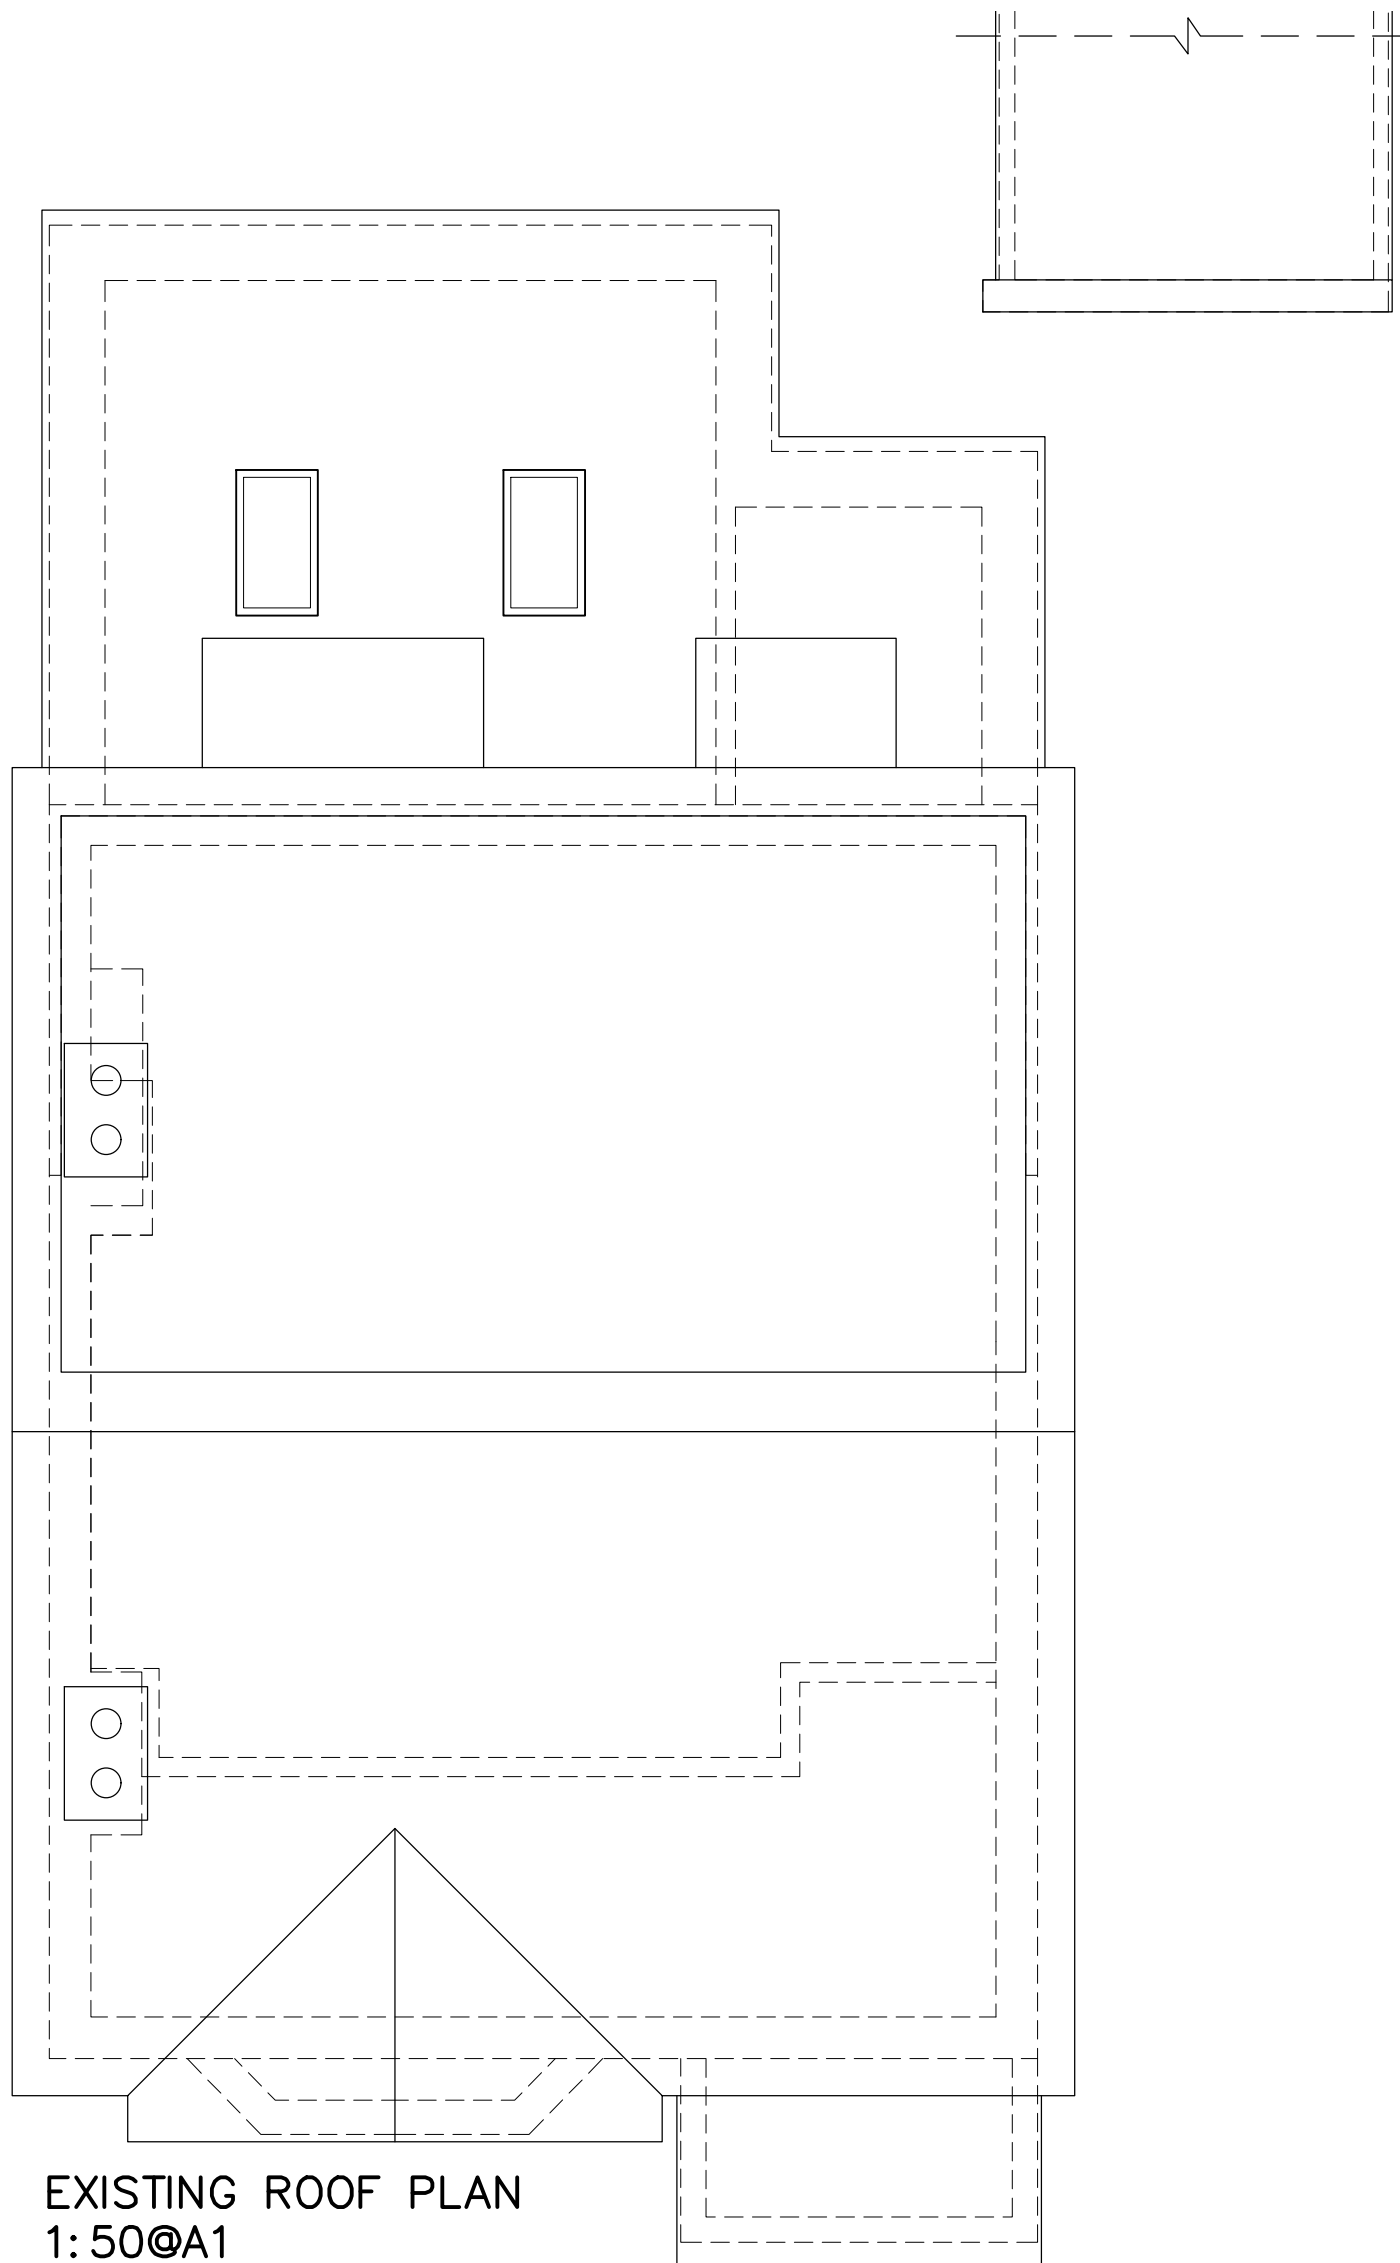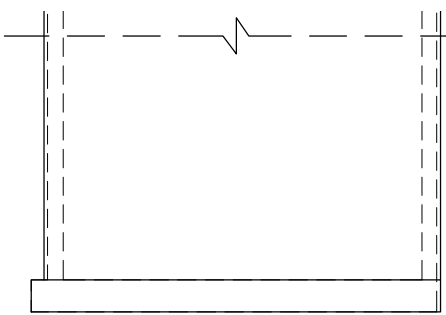

EXISTING & PROPOSED PLANS & ELEVATIONS 1:50@A1



Project: 16 Old Hale Way, Hitchin			
Title: Existing Plans, Site Location Plan & Proposed Site/Roof Plan			
Scale: As shown @A1	Date: Jan 26	Drawn: JB	Checked: XXX
Drawing No.: 282/26/100			Revision: -