





Front Elevation




Side Elevation

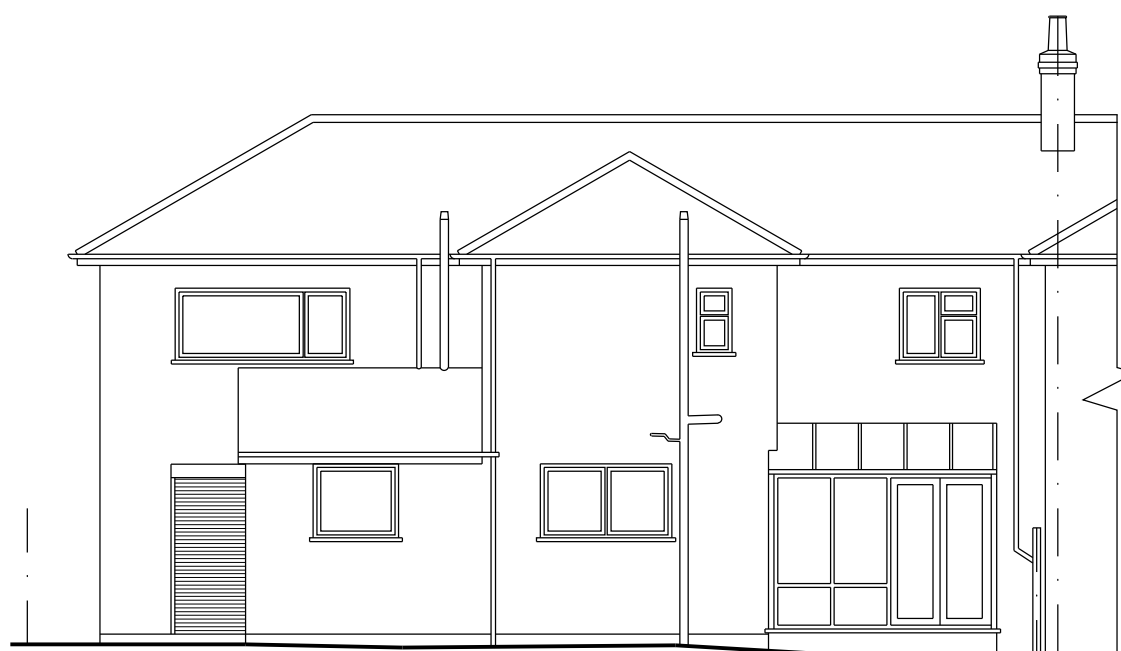


Rear Elevation

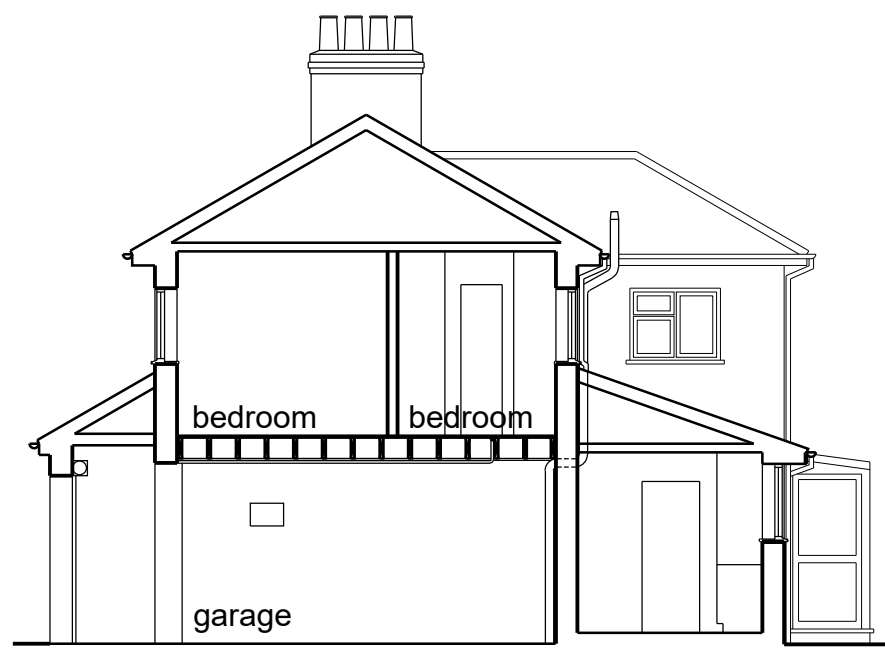


Section

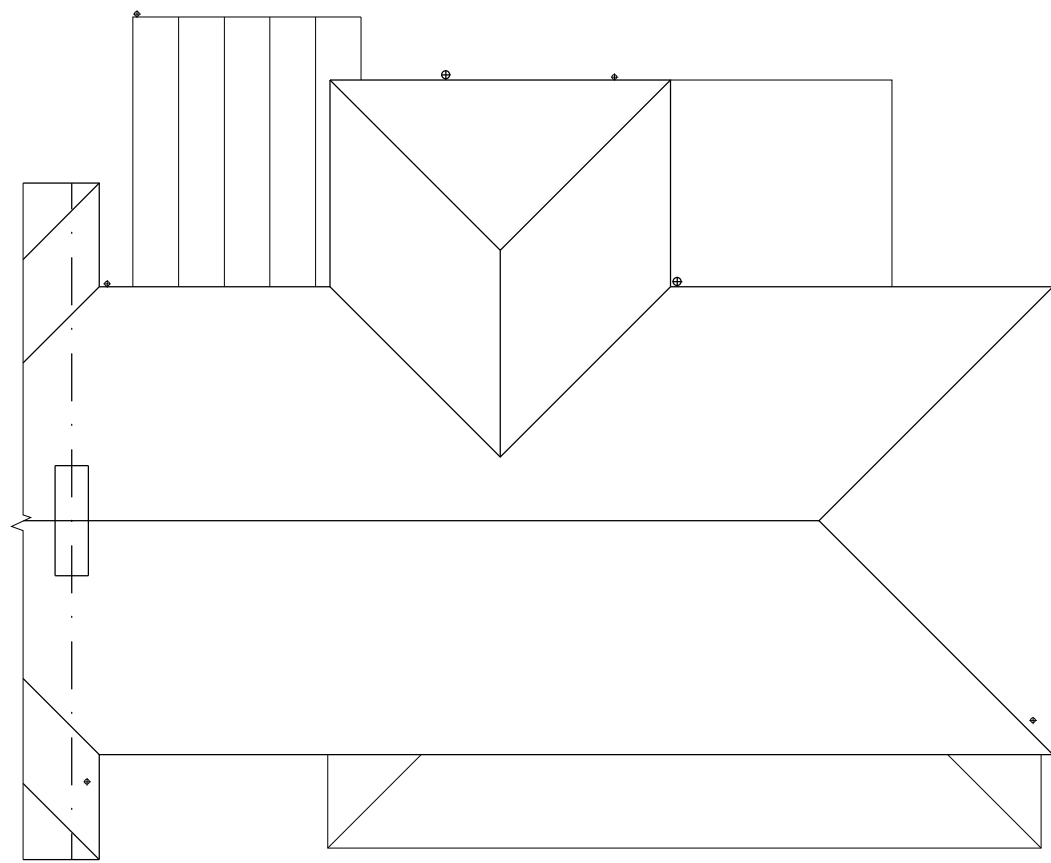


Roof Plan

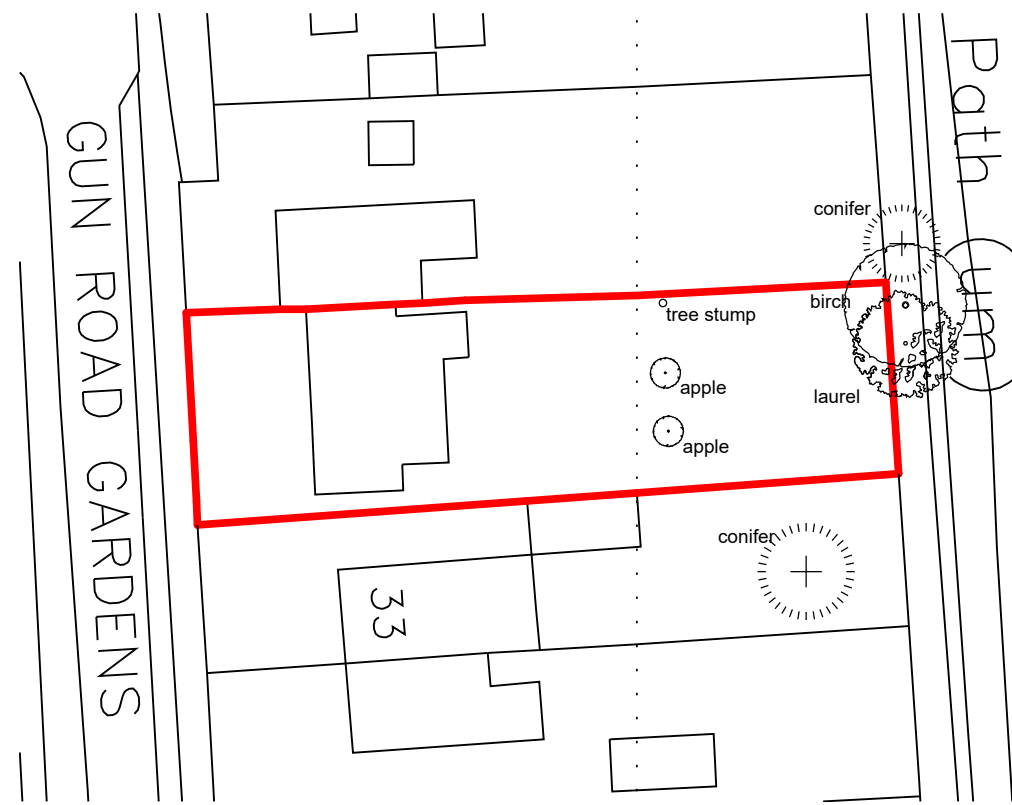


1:500 Site Plan

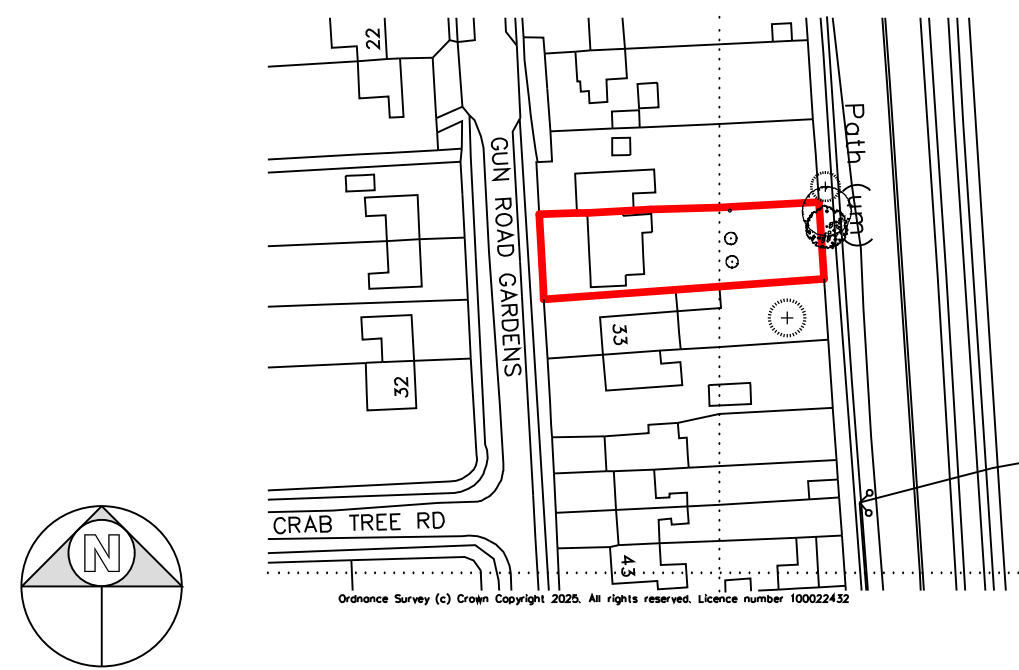

1:1250 Location Plan

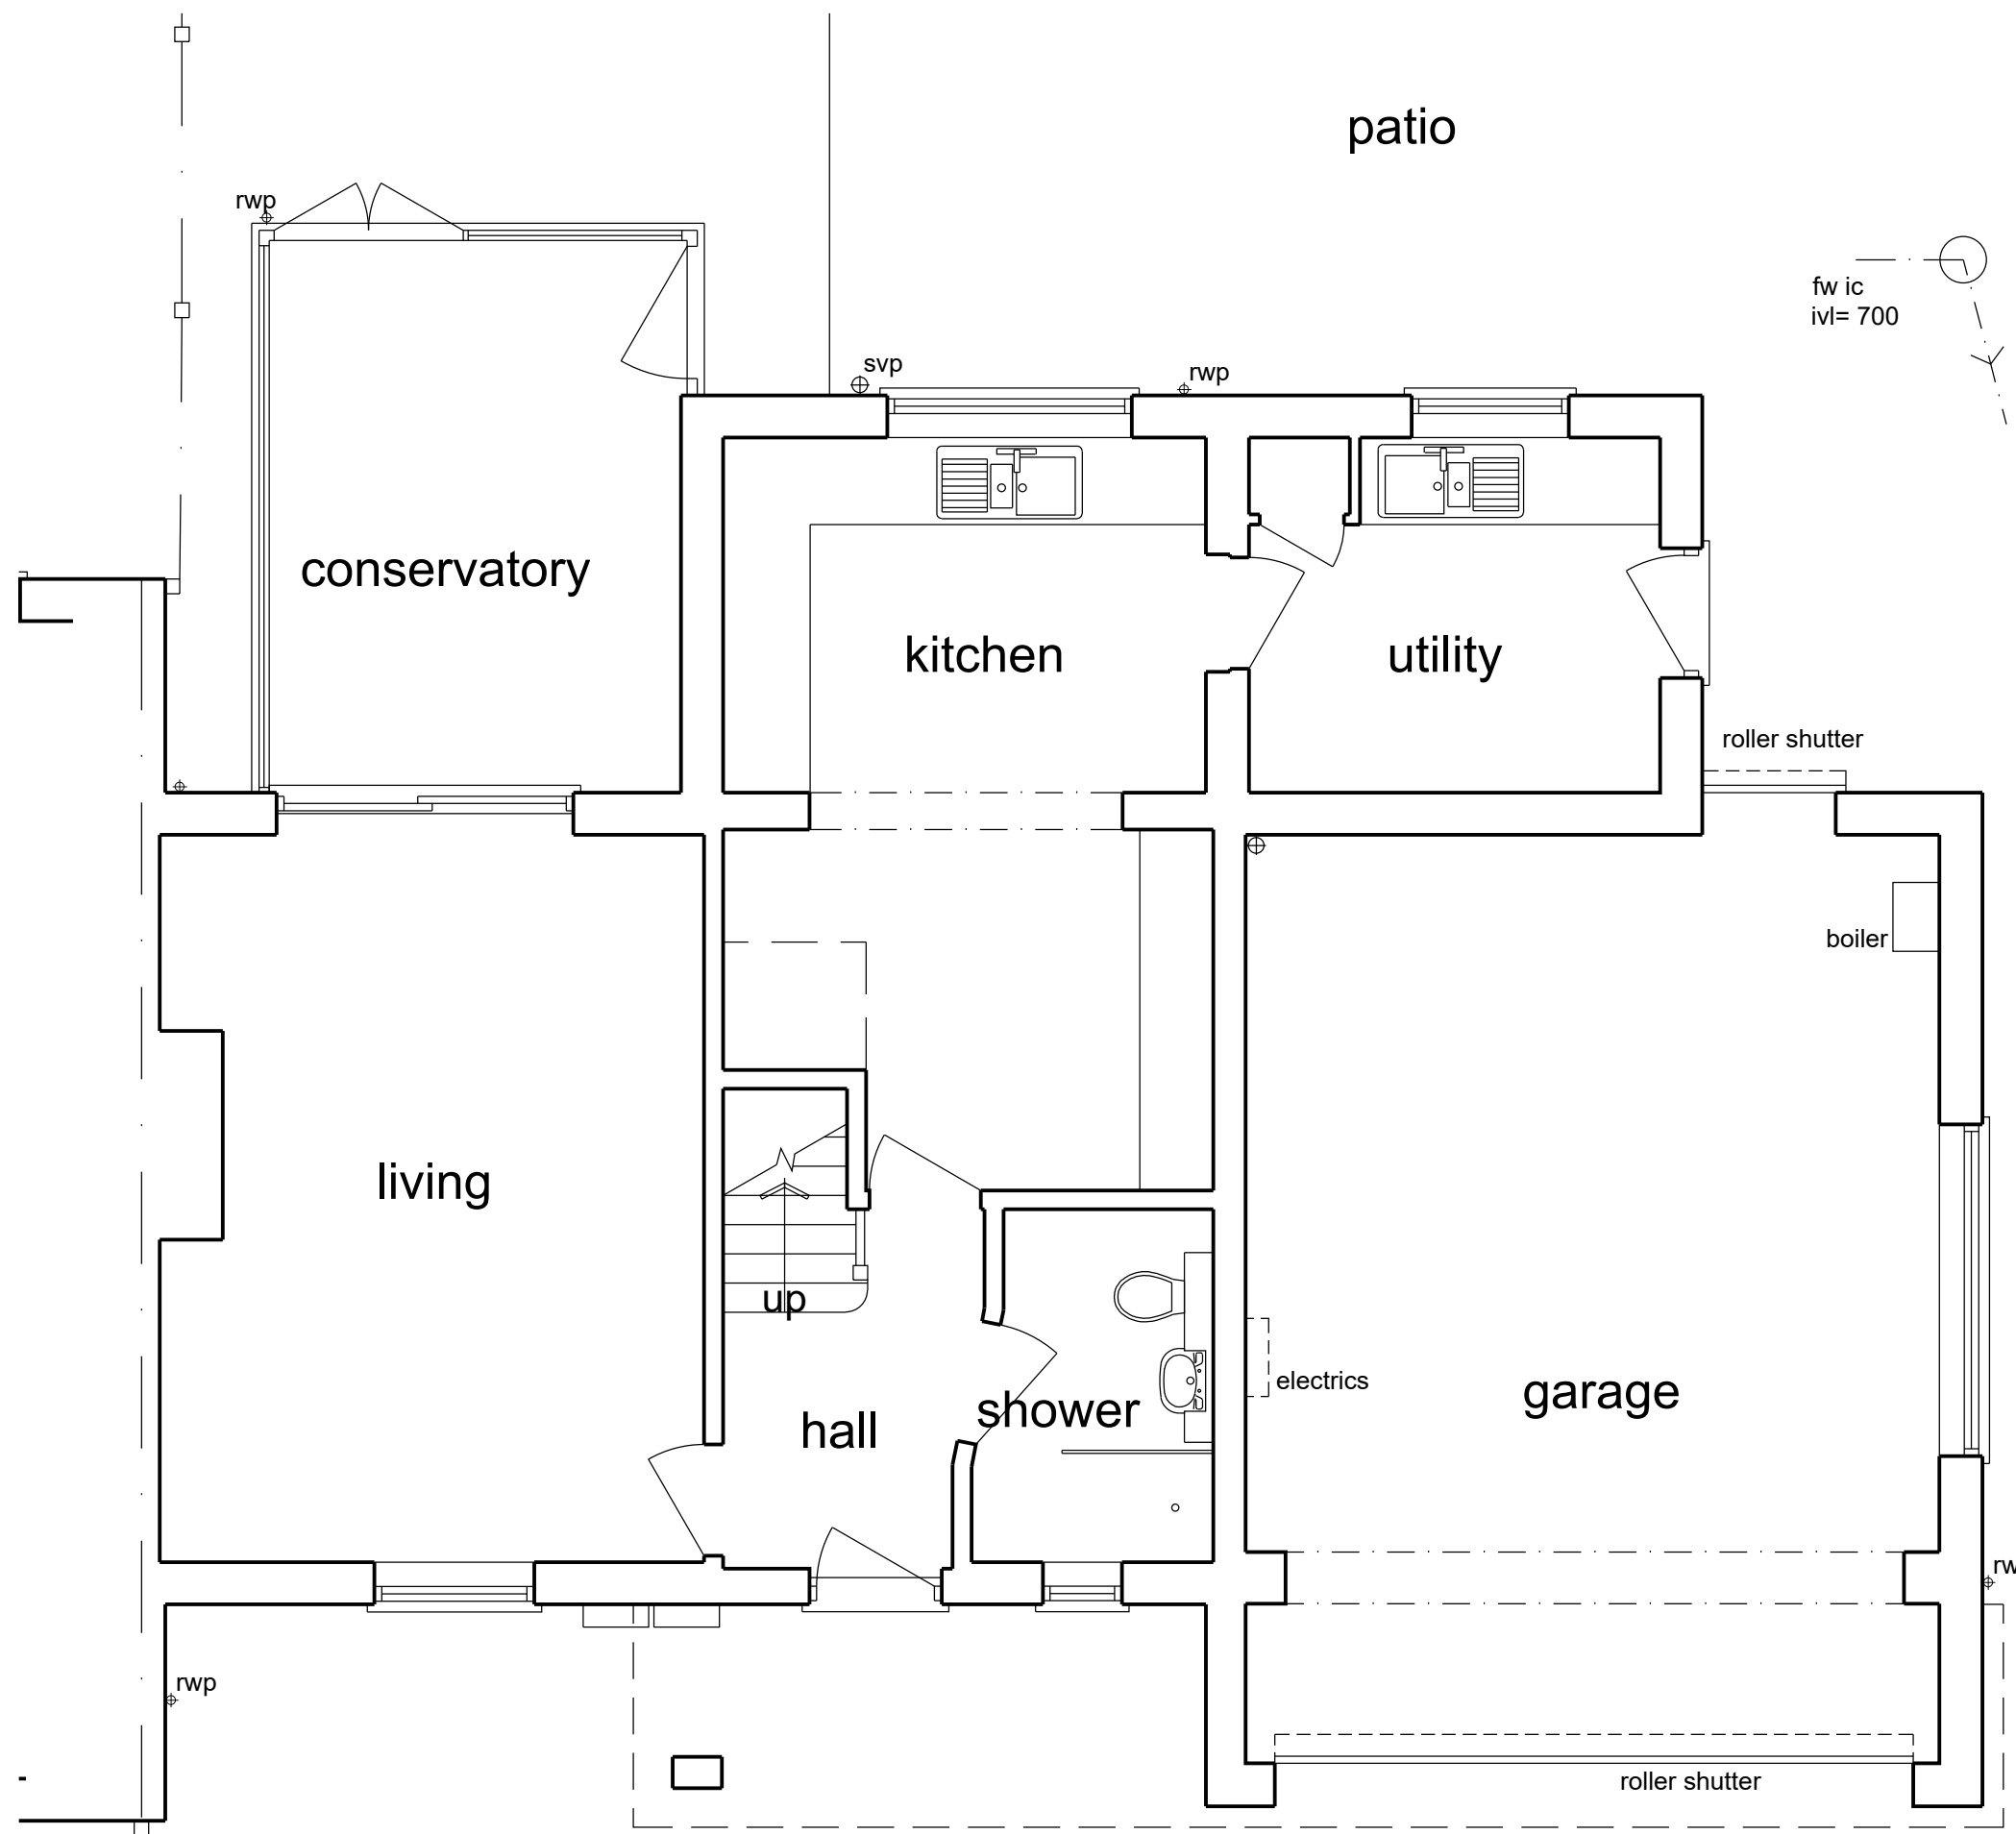

Ground Floor Plan

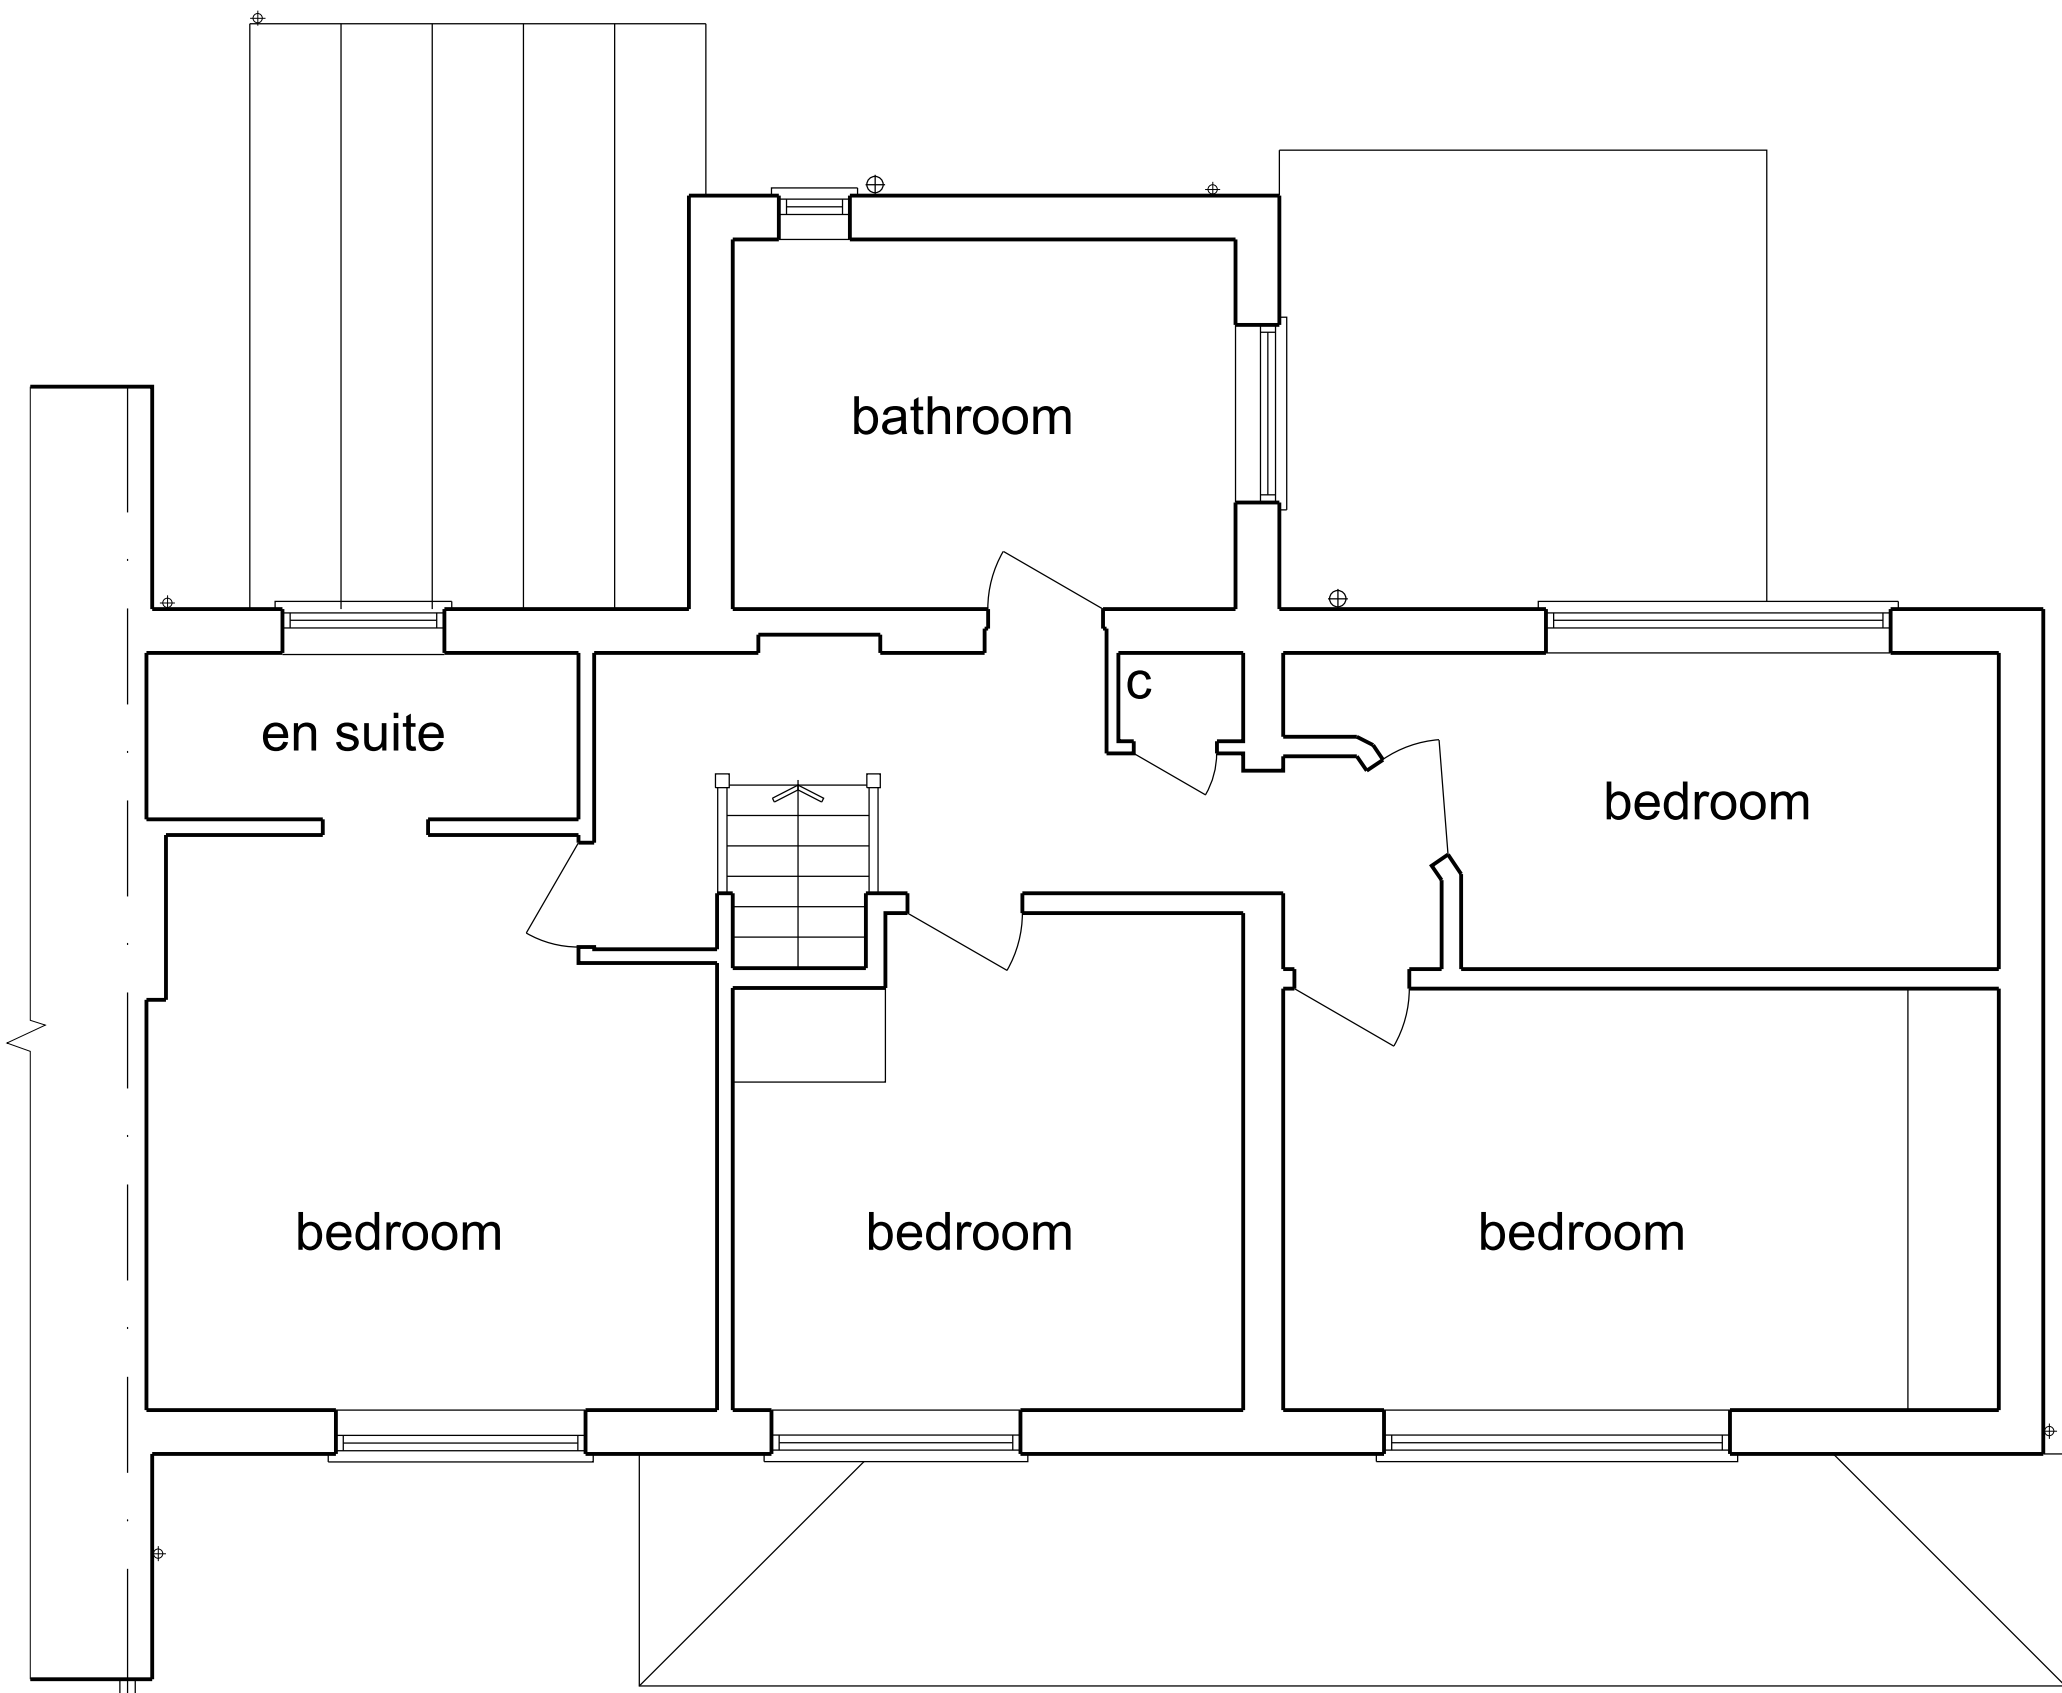

First Floor Plan

notes:

any discrepancies should be reported immediately

all dimensions should be checked on site prior to commencement of work

site/survey based on ordnance survey information provided by prodats systems plc, (www.promap.co.uk) prodats does not guarantee that all past or current uses or features will be identified in the product

the product does not give details about the actual state or condition of the site nor should it be used or taken to indicate or exclude actual suitability or unsuitability of the site for any particular purpose, or relied upon for determining salability or value, or used as a substitute for any physical investigation or inspection.

© HERTFORD PLANNING SERVICE

note

when printing off pdf's.

it is the responsibility of the user to verify that the resulting prints are to scale on the appropriate sized sheet.

also that the scale bars on the plan measure correctly.

Date: Description: Rev:



Westgate House, 37-41 Castle Street,  
Hertford, Herts SG14 1HH  
Tel: 01992 552173  
Email: [contact@hertfordplanning.co.uk](mailto:contact@hertfordplanning.co.uk)  
[www.hertfordplanning.co.uk](http://www.hertfordplanning.co.uk)



Project Gun Road Gardens 31  
Knebworth  
SG3 6ED

Drawing EXISTING  
Plans and Elevations

Date 10/12/2025  
Scale 1:50 1:100  
Sheet size A1  
Drawn

21089-S001-1st

|        |   |   |      |      |      |
|--------|---|---|------|------|------|
| 1:2500 | 0 | 1 | 50m  | 100m | 200m |
| 1:1250 | 0 | 1 | 25m  | 50m  | 100m |
| 1:1250 | 0 | 1 | 25m  | 50m  | 100m |
| 1:200  | 0 | 1 | 2m   | 4m   | 8m   |
| 1:100  | 0 | 1 | 1m   | 2m   | 4m   |
| 1:50   | 0 | 1 | 0.5m | 1m   | 2m   |