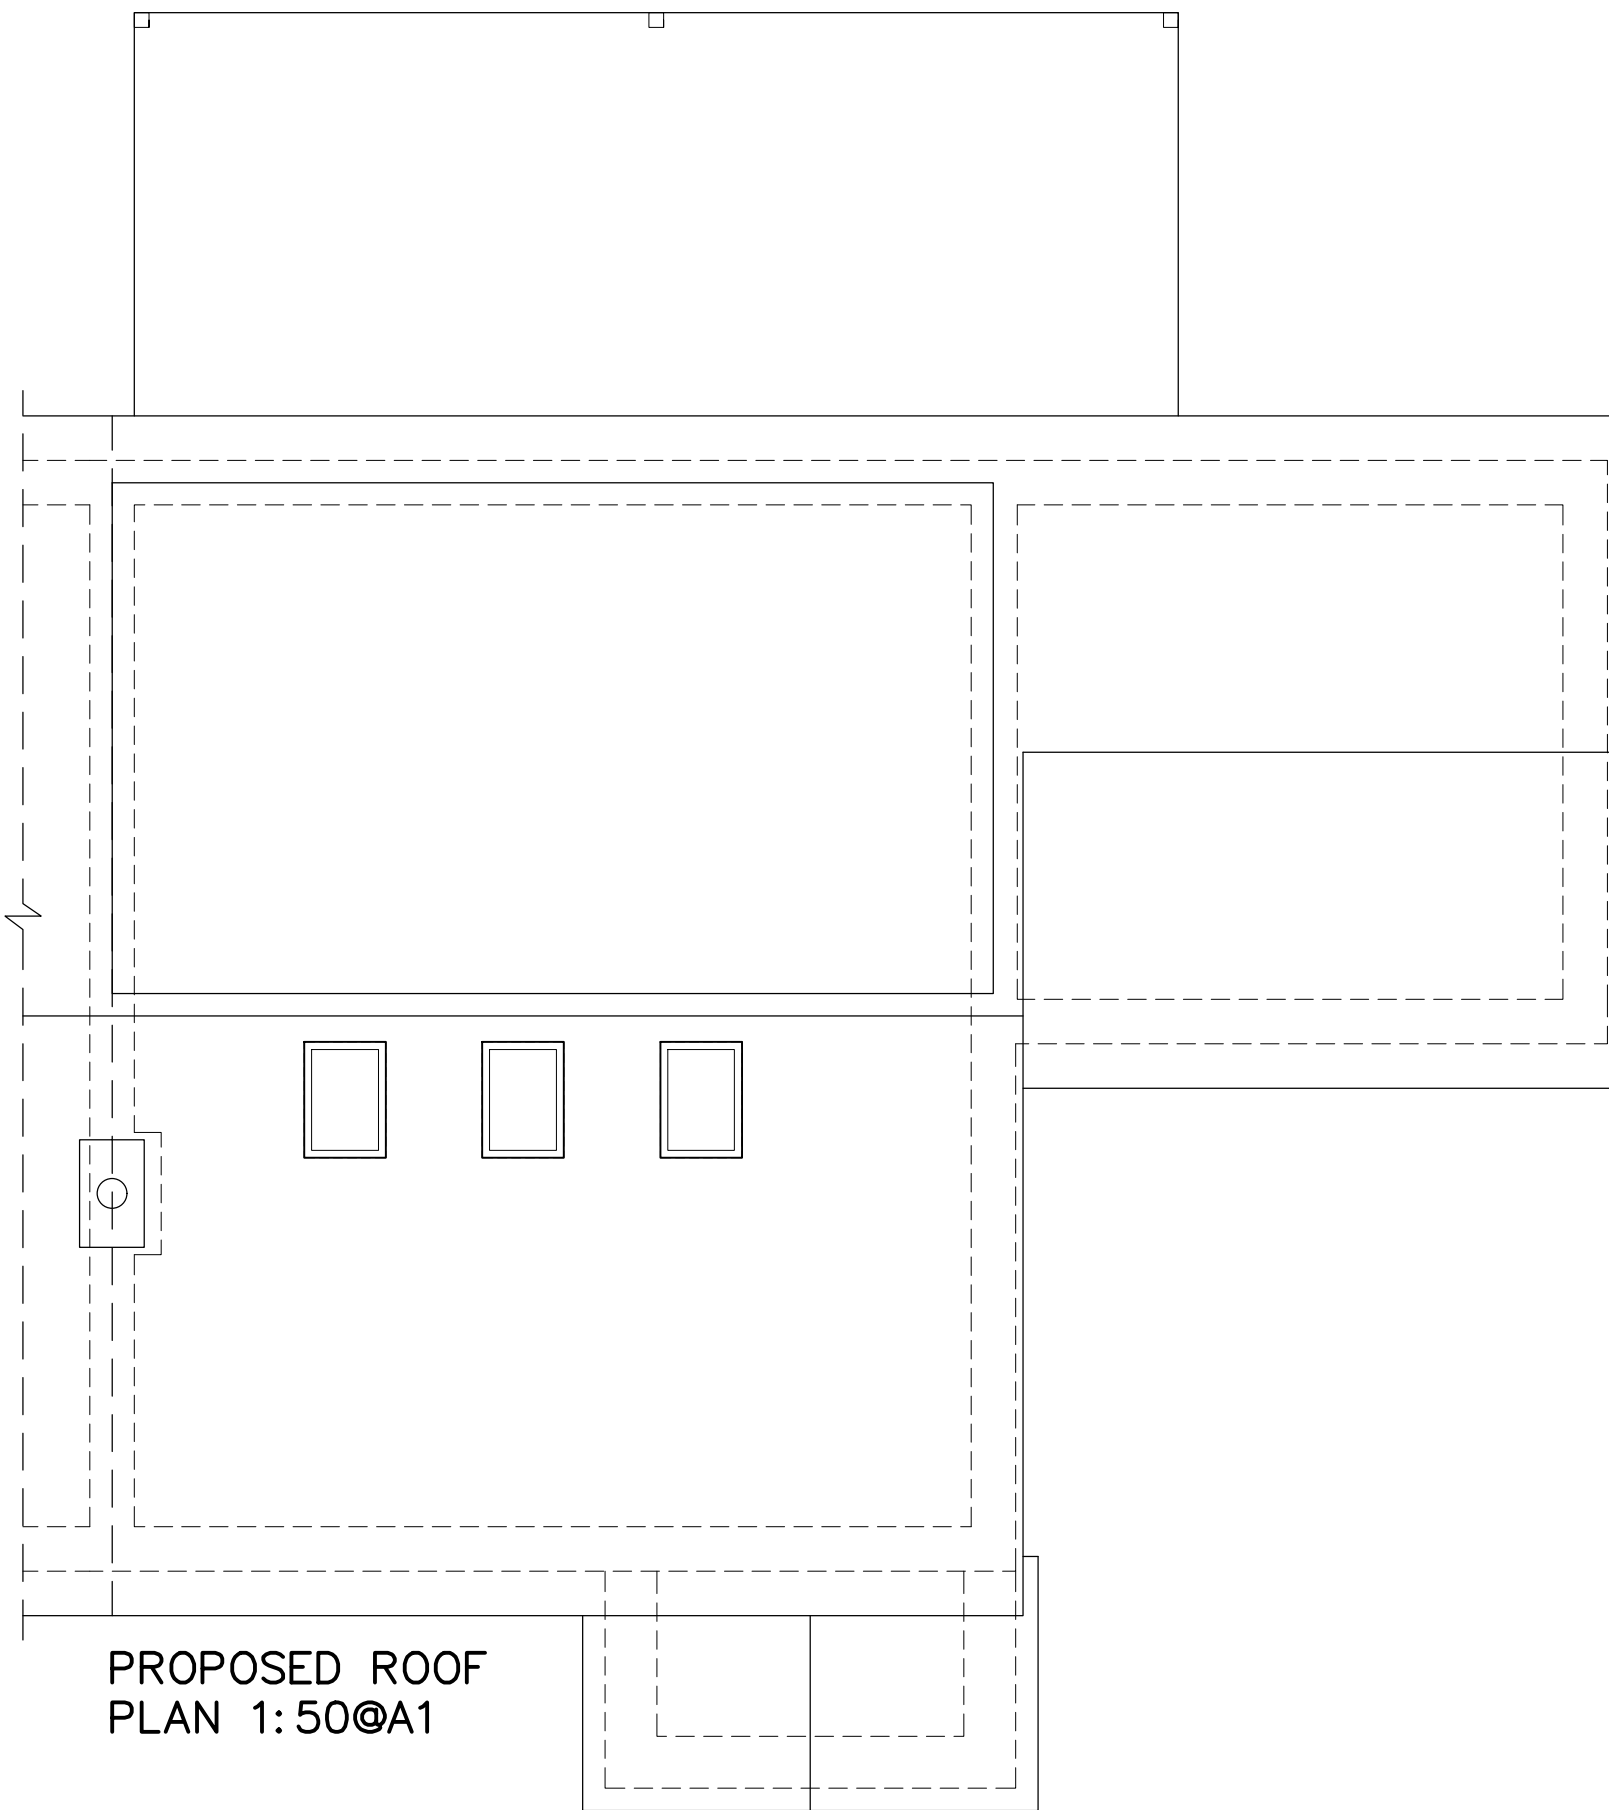
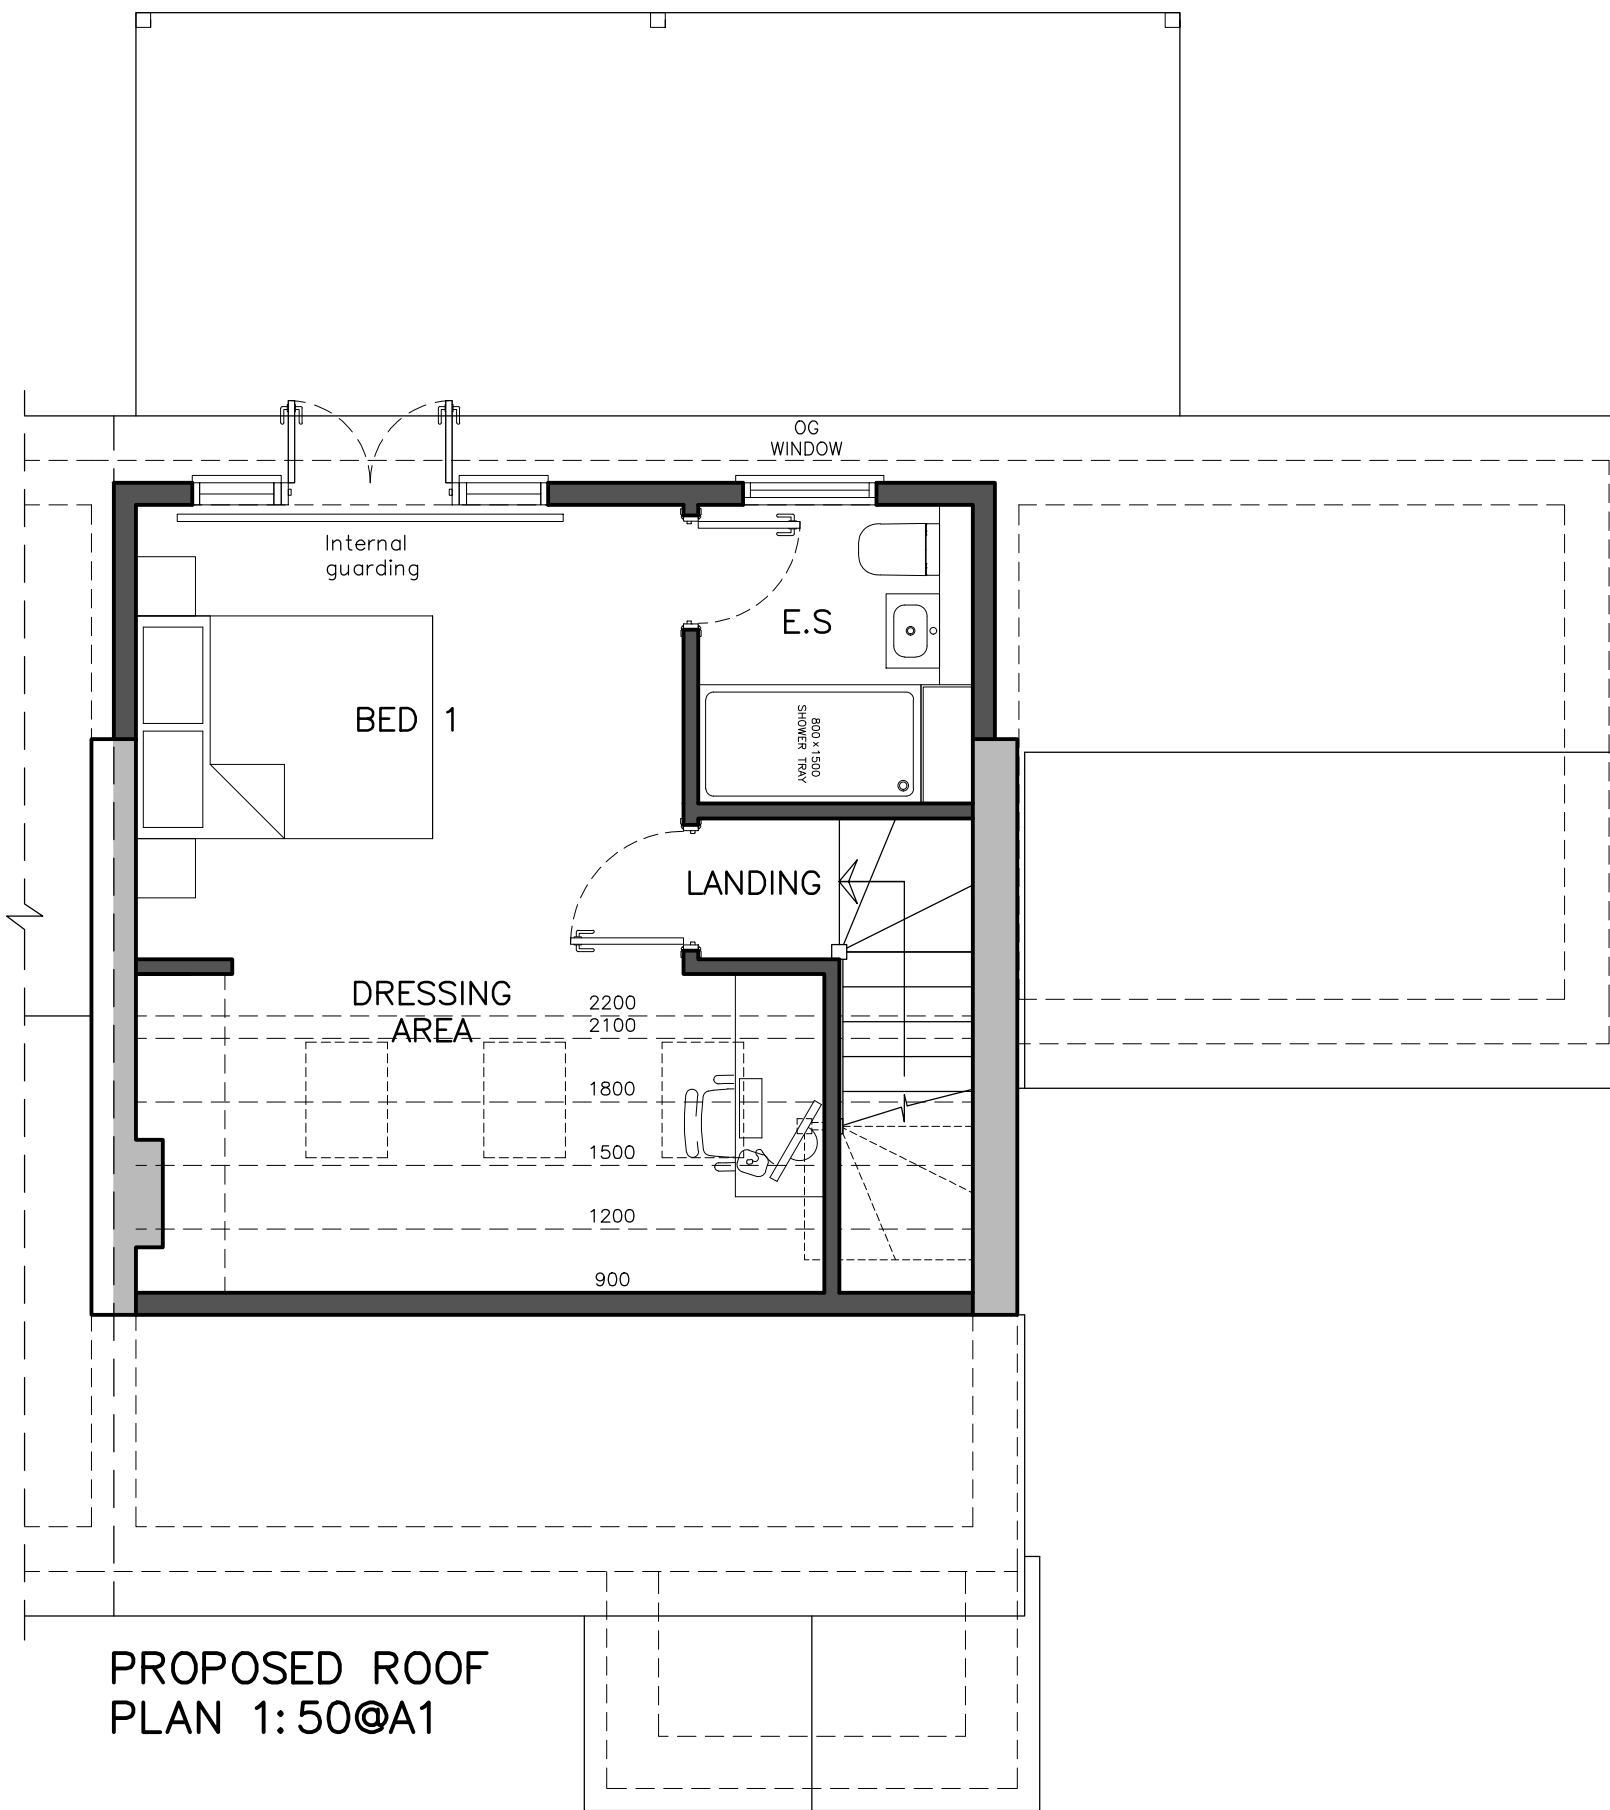
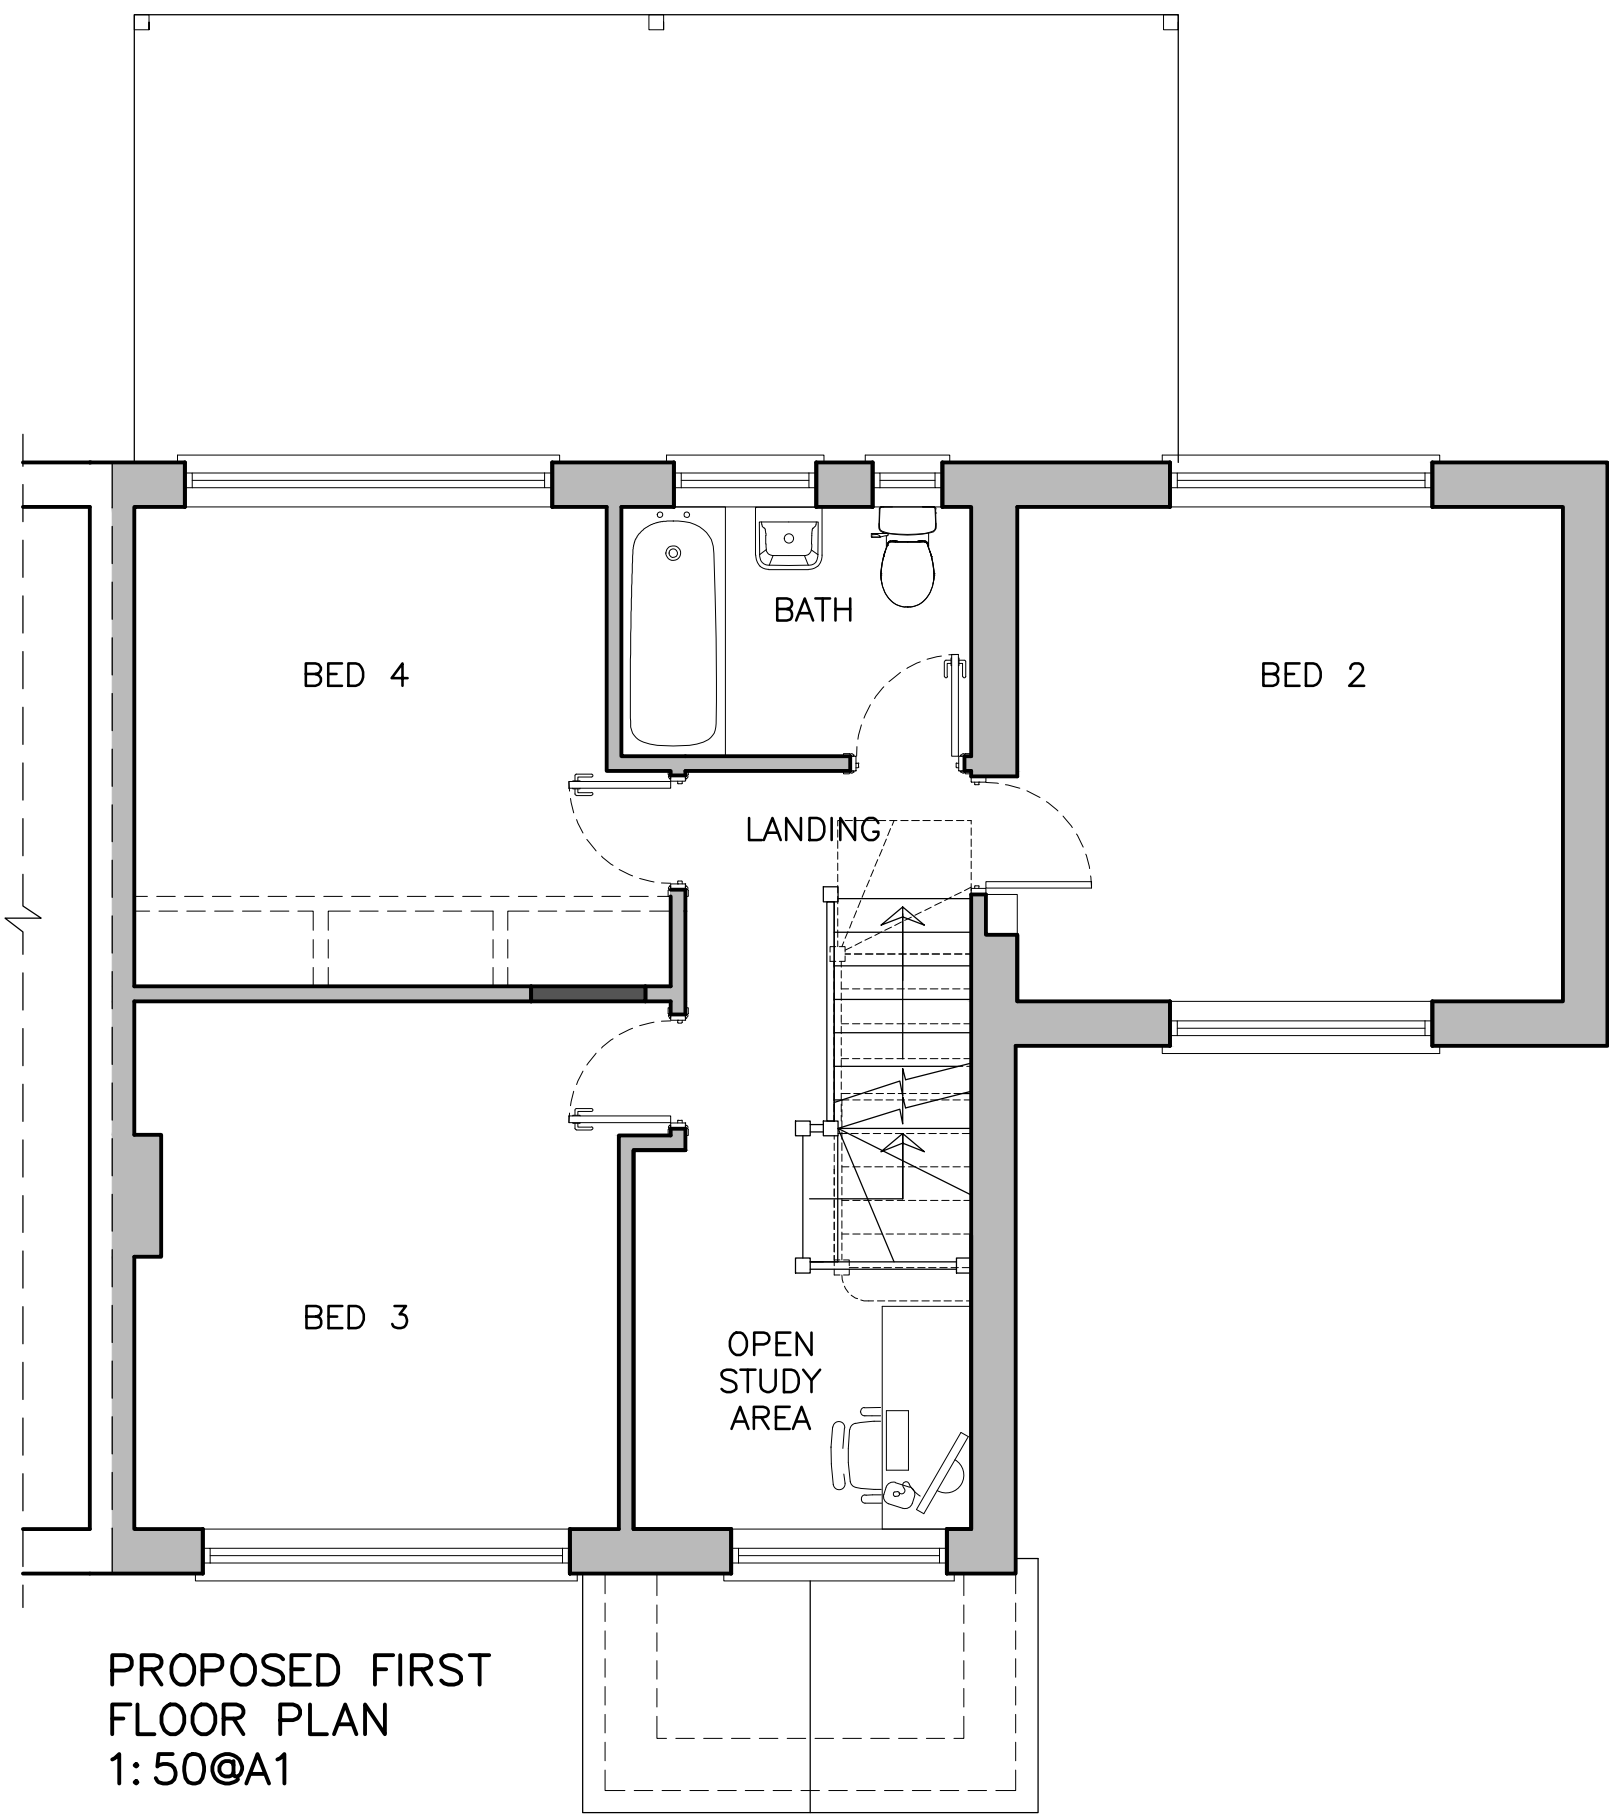
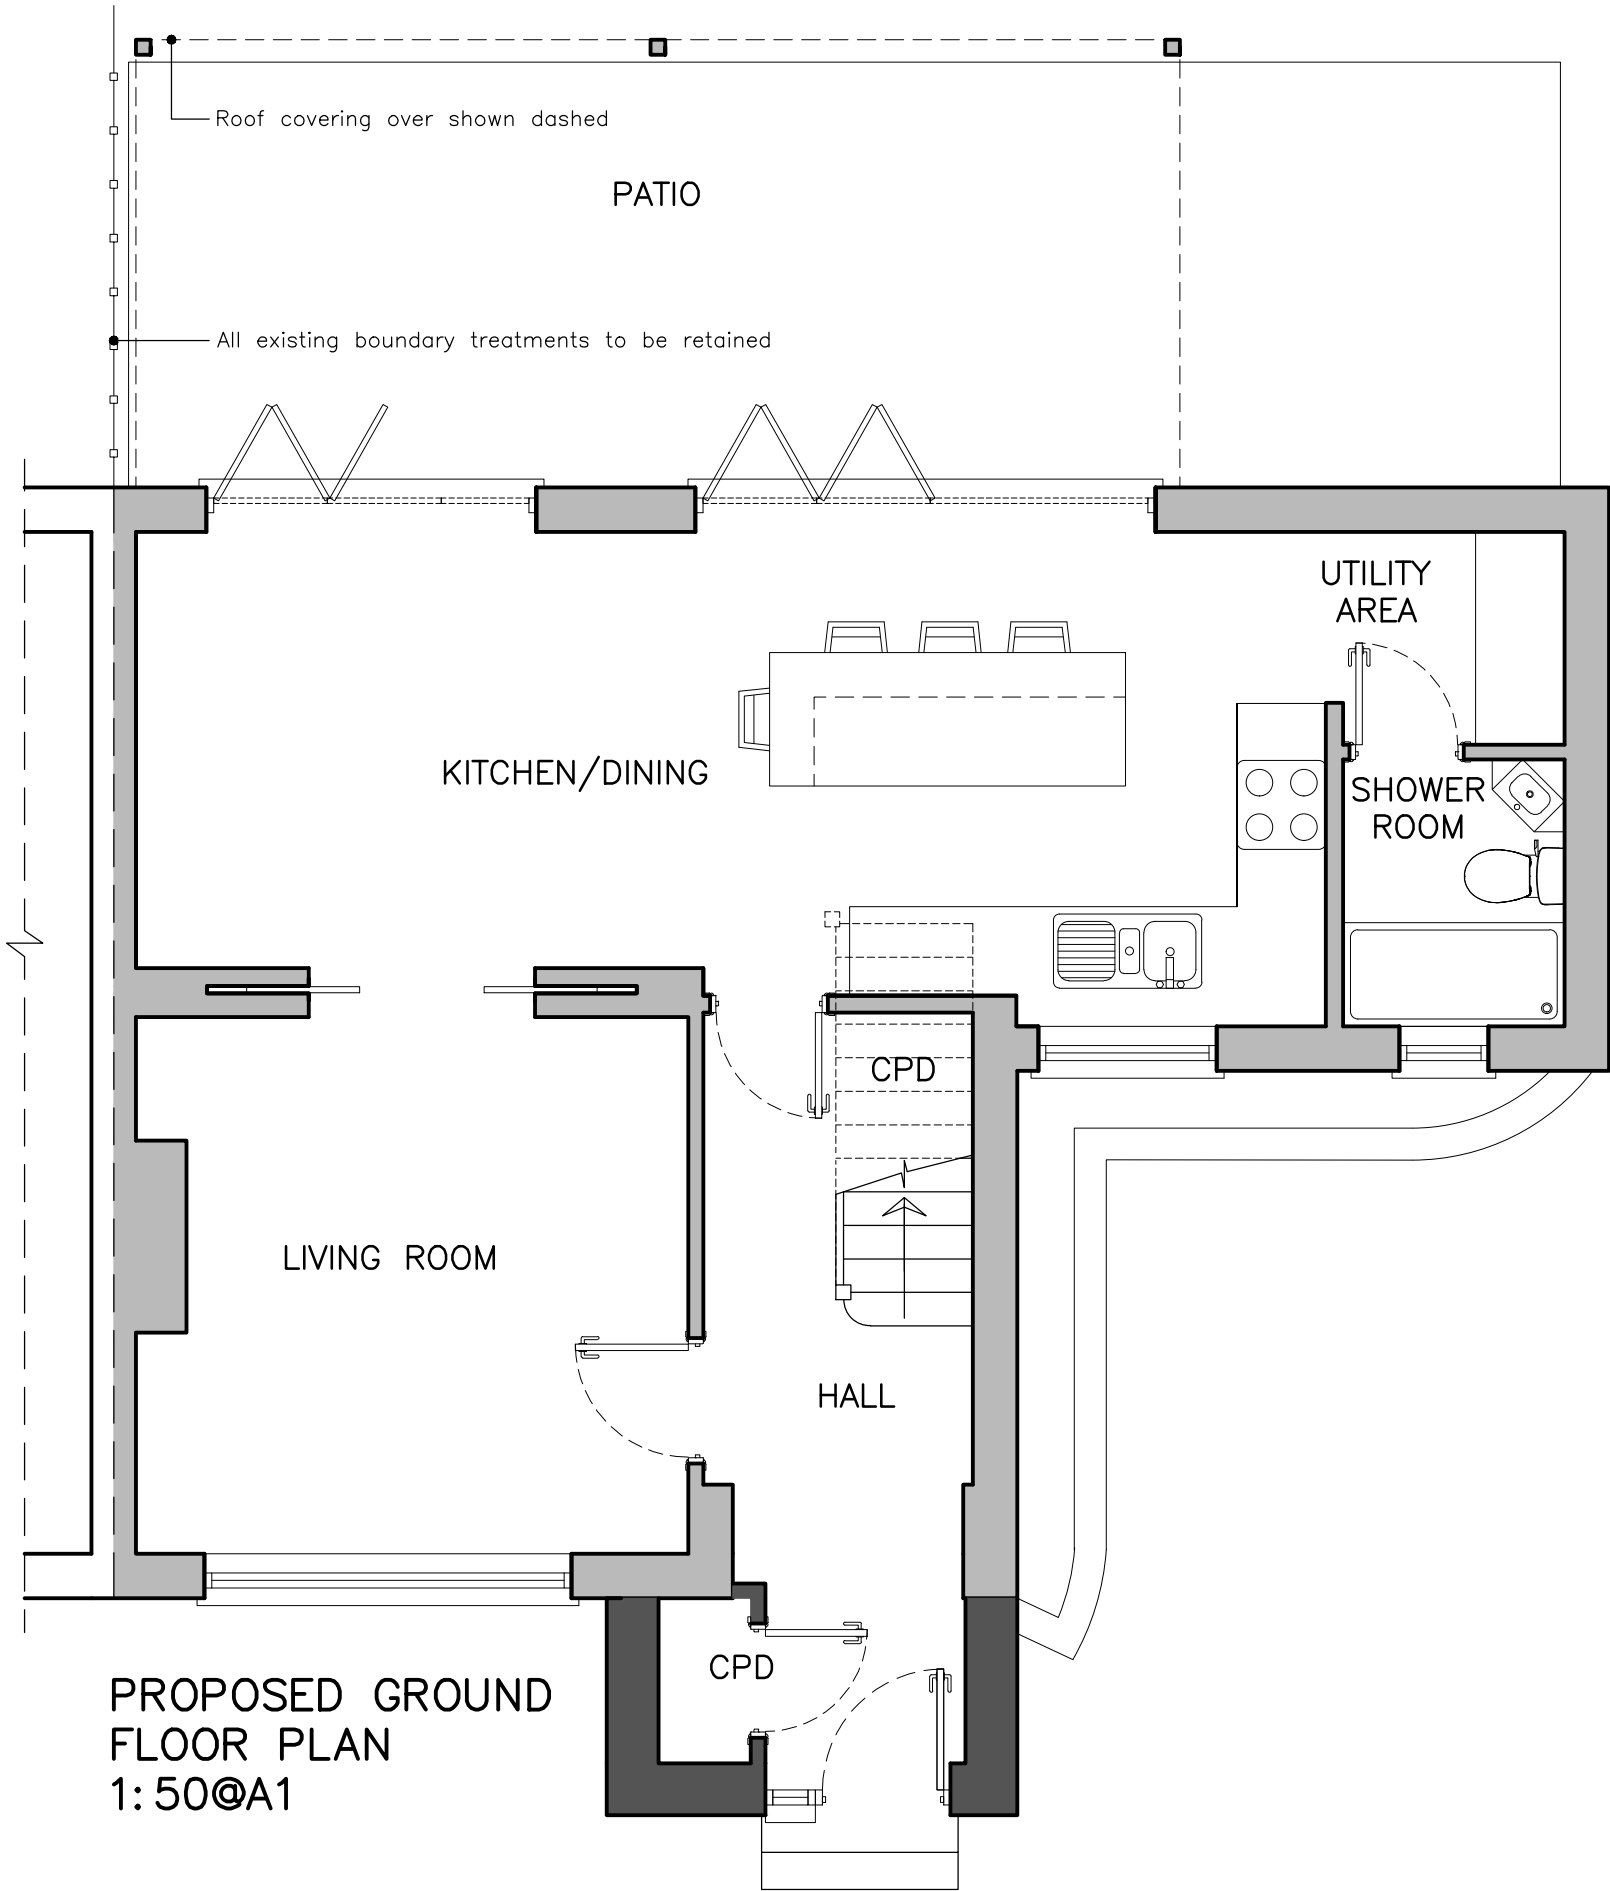


JDB
DESIGN
Architectural Services
E: jdbdesign@hotmail.co.uk
T: +44 (0)787 5393257

Project 3 Bell CLoSe, Hitchin		Title Proposed Floor Plans	
Scale As shown @A1	Date SEP 25	Drawn JB	Checked XXX
Drawing No. 266/25/102		Revision -	