




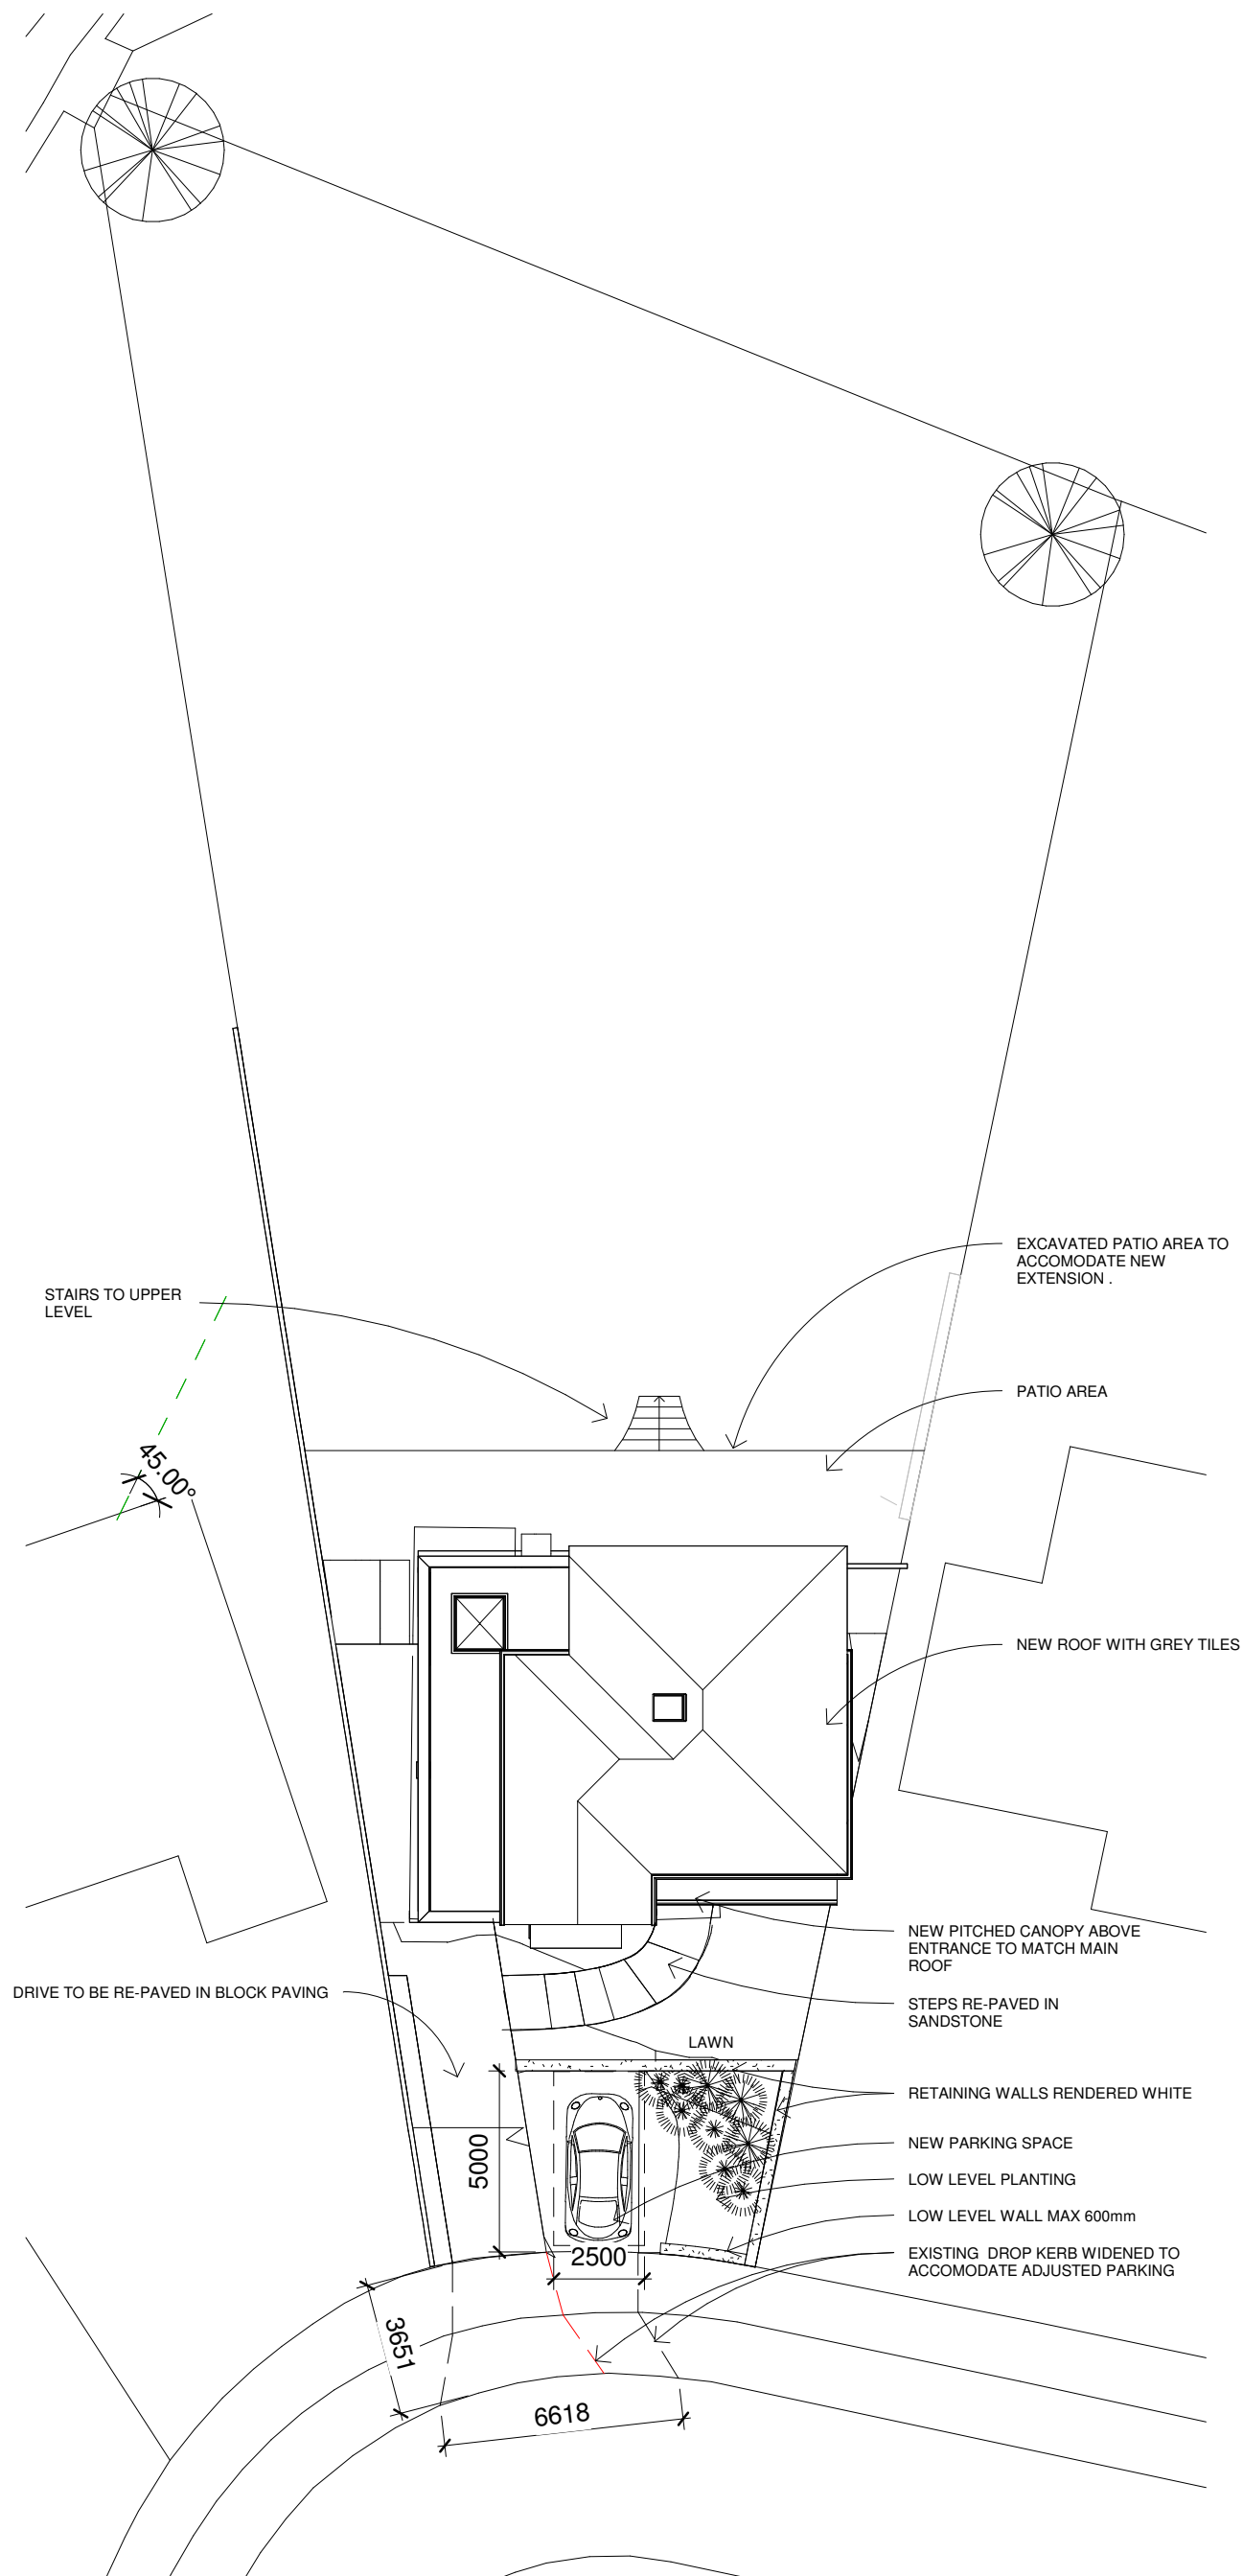

3 Proposed Site plan
1 : 200

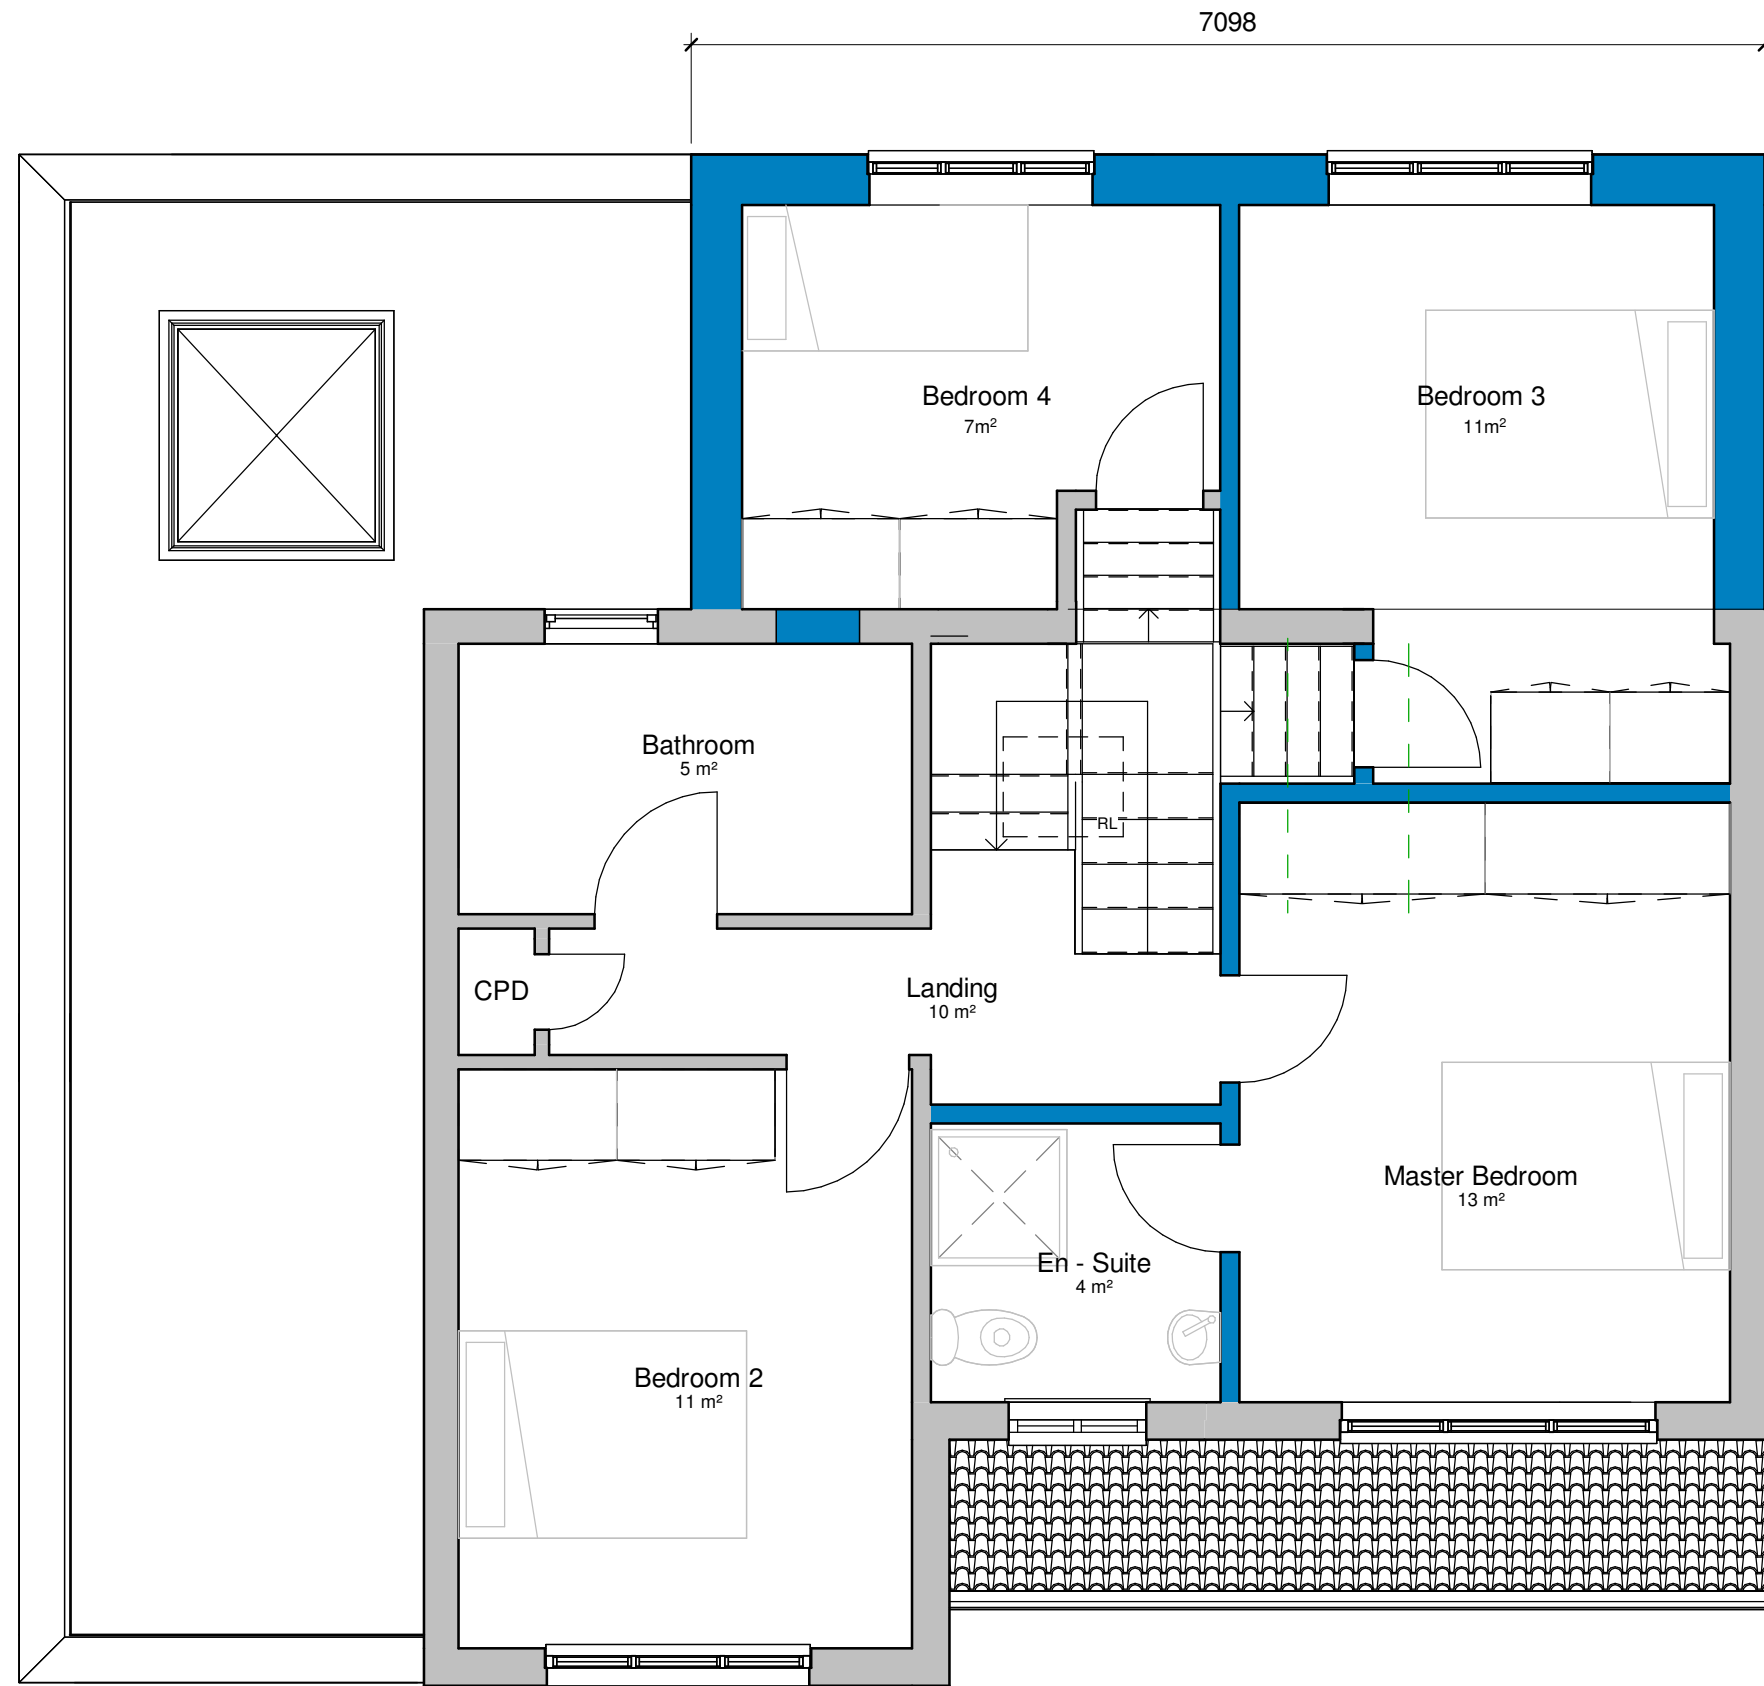

2 First floor
1 : 50

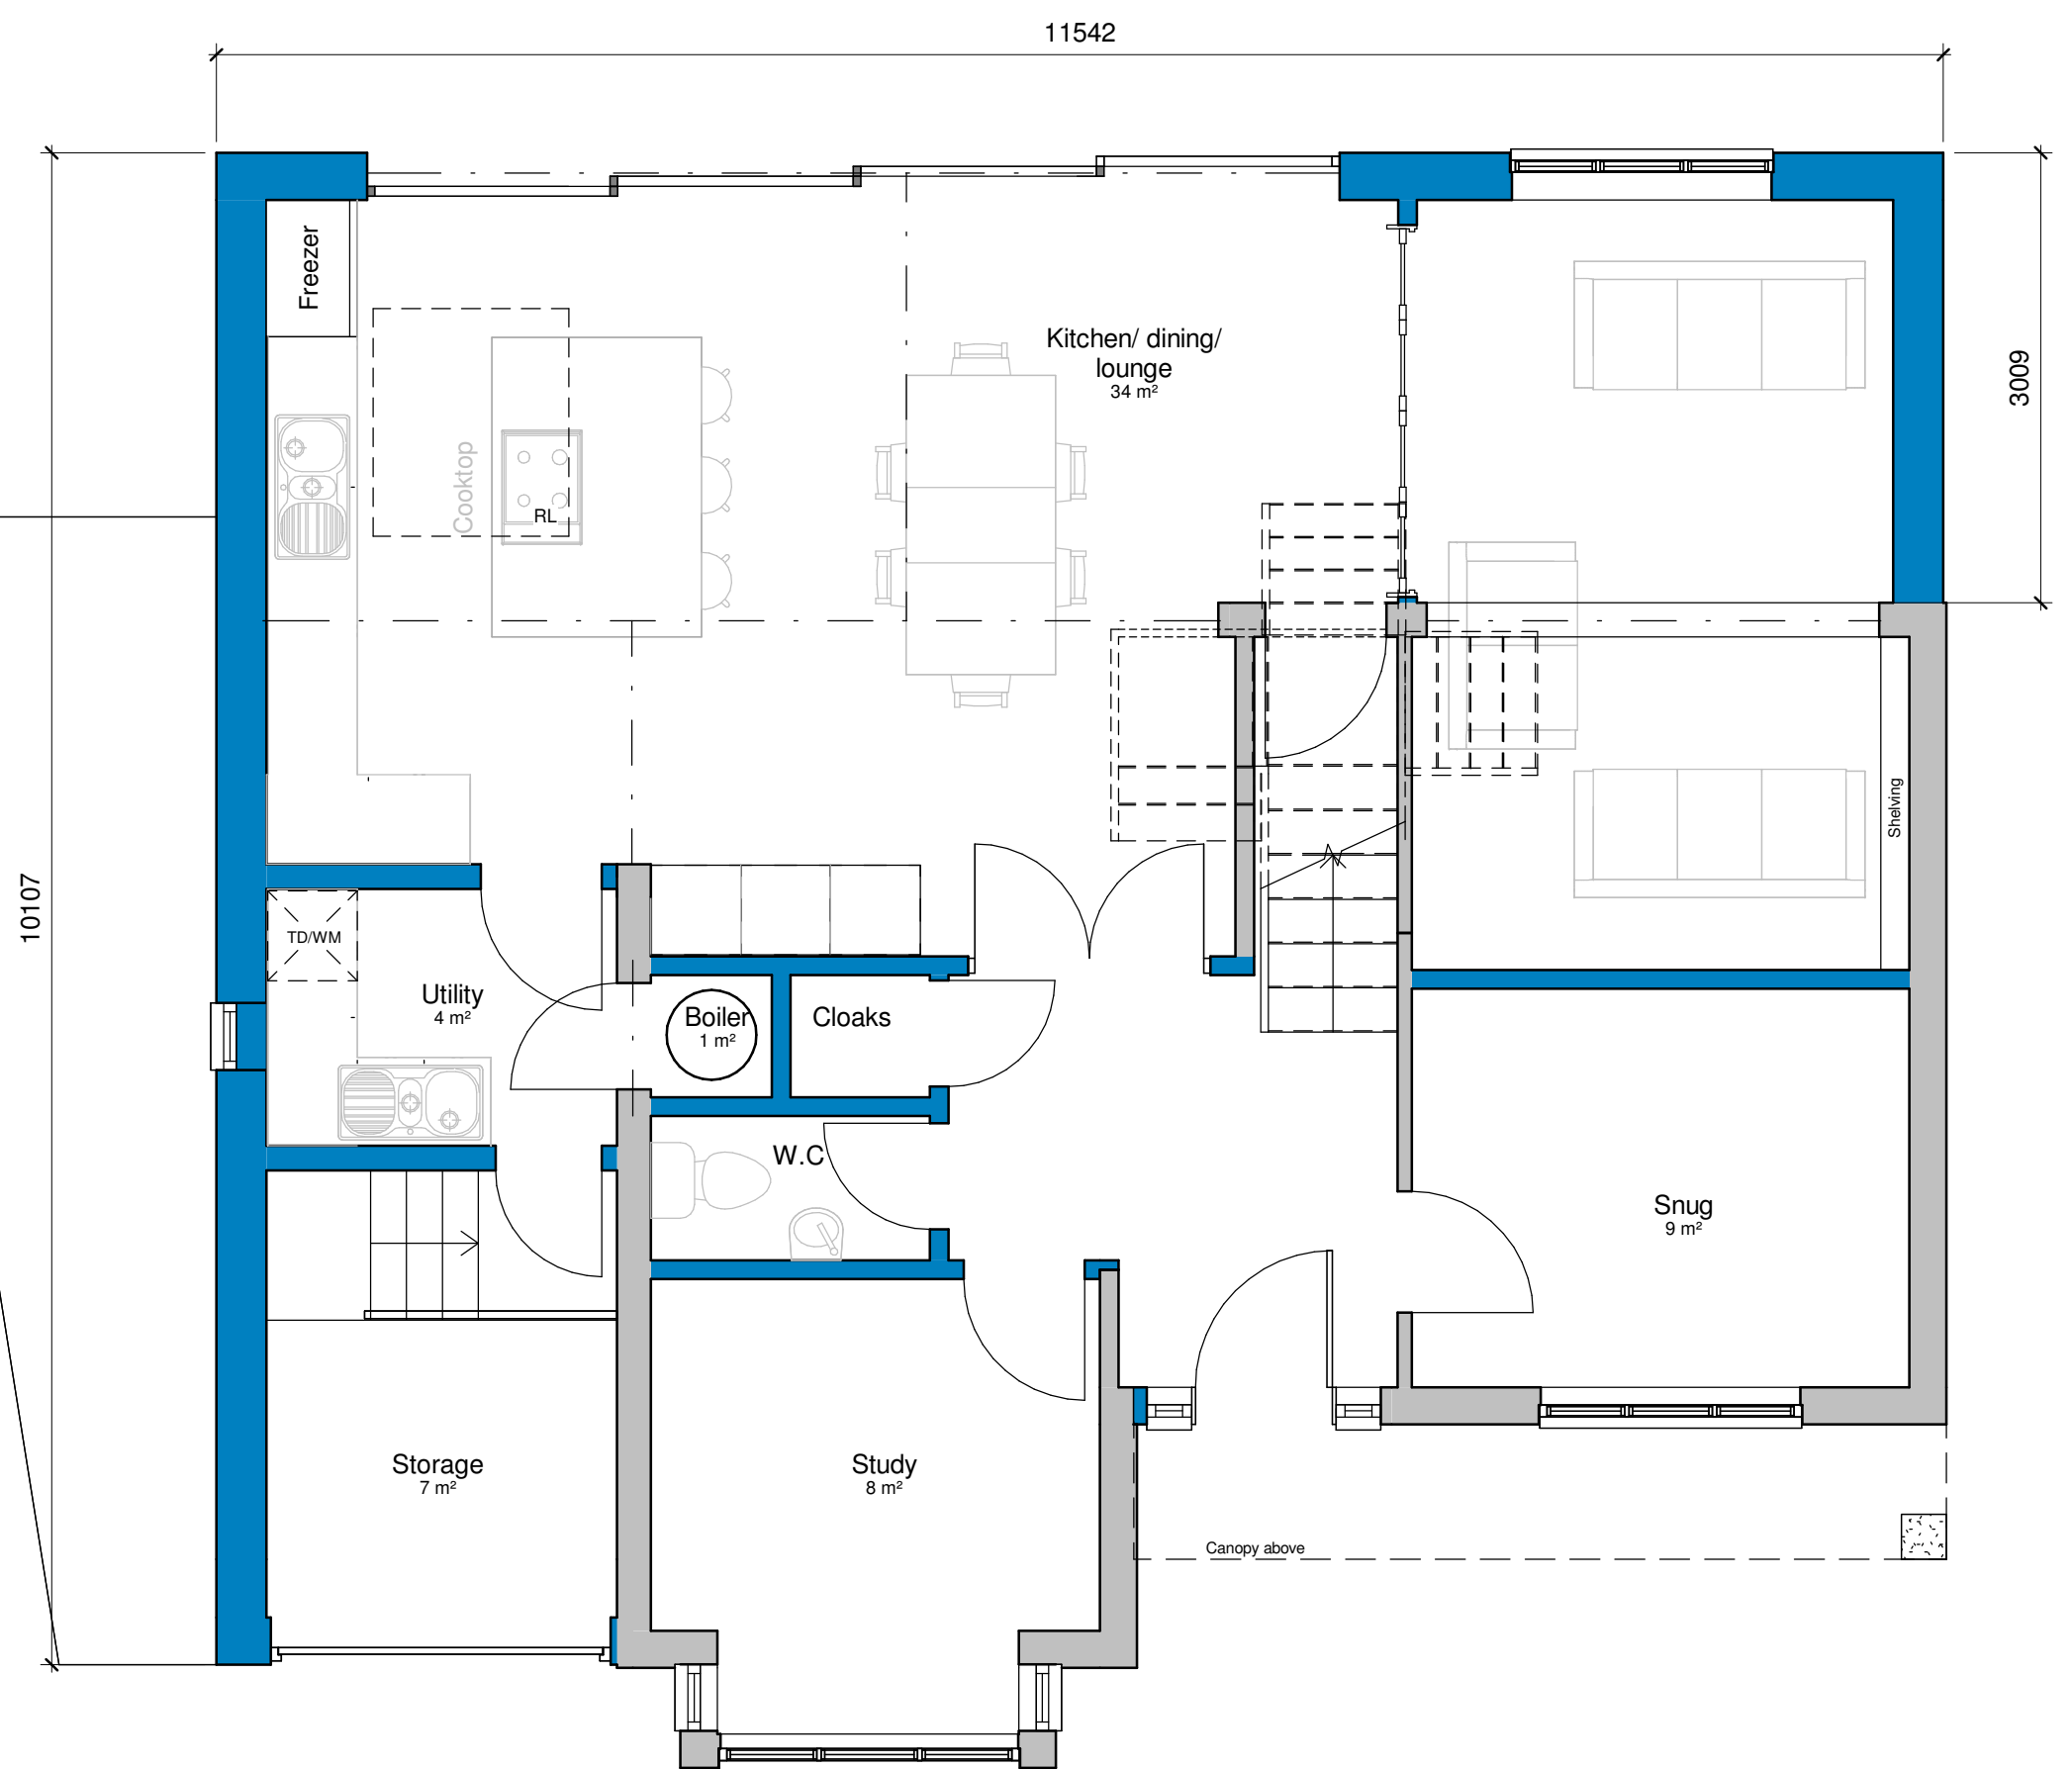

1 Ground floor
1 : 50

A	Internal layout changes to clients comments	Oct'25	AB
Revision Number	Revision Description	Revision Date	Issued by
Revision			

Planning

Status:

Dimensions, areas and levels where given are only approximate and subject to site survey.
All dimensions are to be checked on site. Figured dimensions only are to be taken from this drawing.
This drawing is to be read in conjunction with all relevant consultants and/or specialists drawings/documents and any discrepancies or variations are to be notified to the architect before the affected work commences. This drawing is copyright and remains the property of the Architects.



telephone: 01438 553065
email: info@croearchitects.co.uk
web: www.croearchitects.co.uk

Project:
32 Cranborne Avenue,
Hitchin,

Client:
Mr & Mrs Nicholas

Drawing name:
As Proposed - Option 6

Scale: As indicated	Drawing number	Revision
Date: Sep'25	2044-002	A
Drawn by: AB		