




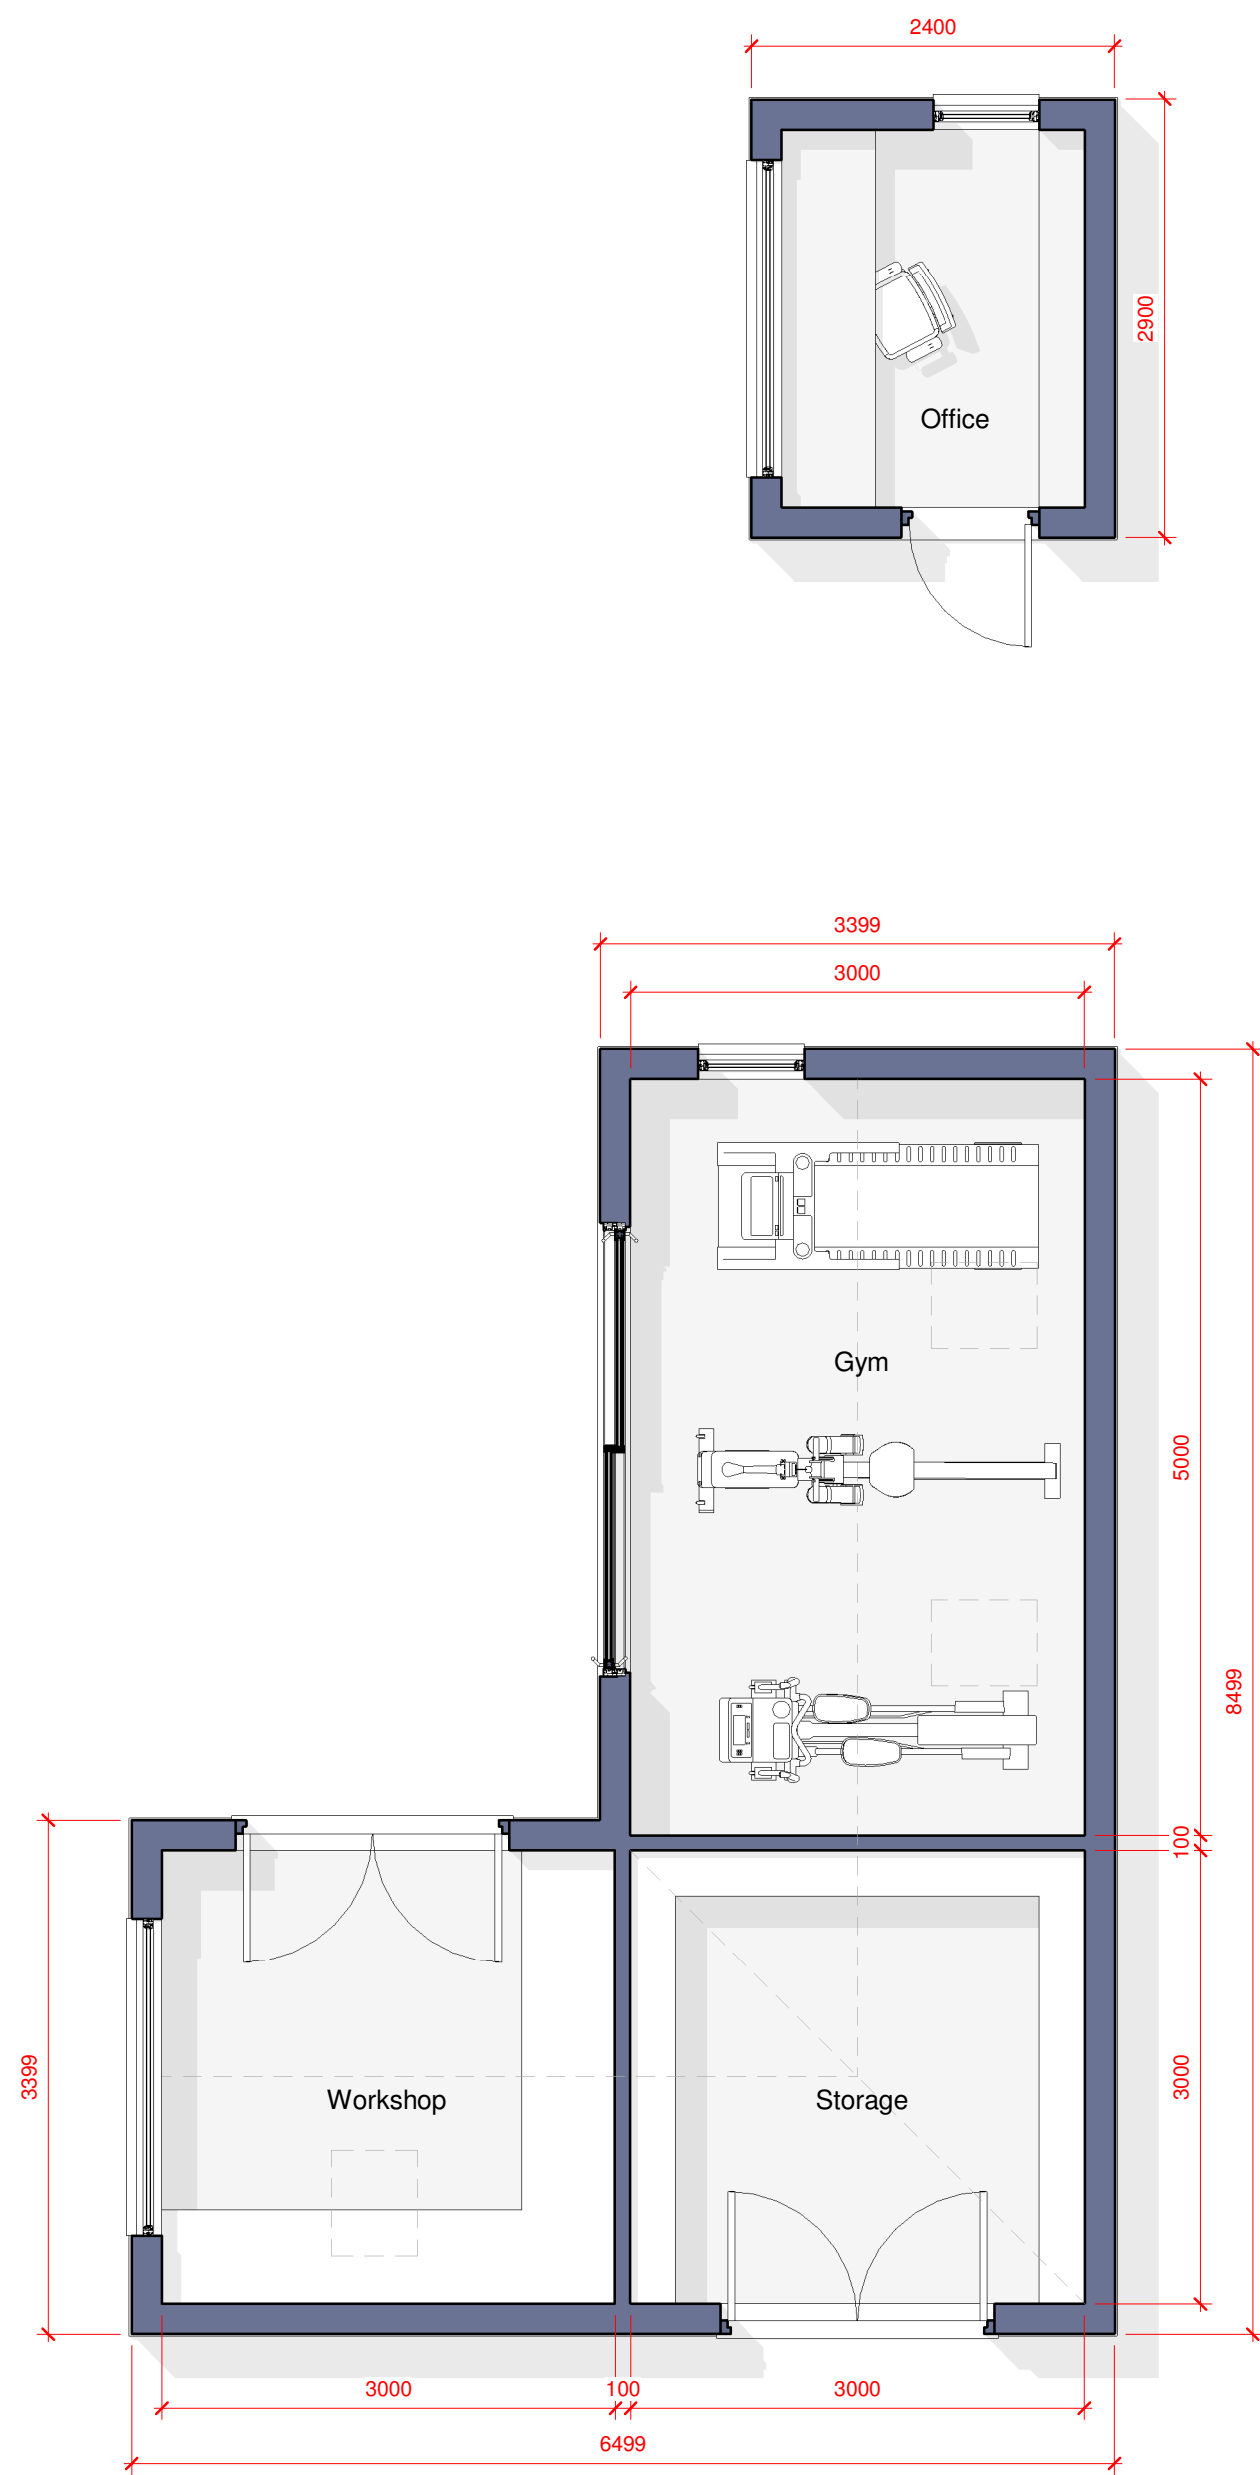

1 Ground Floor Plan
1 : 50

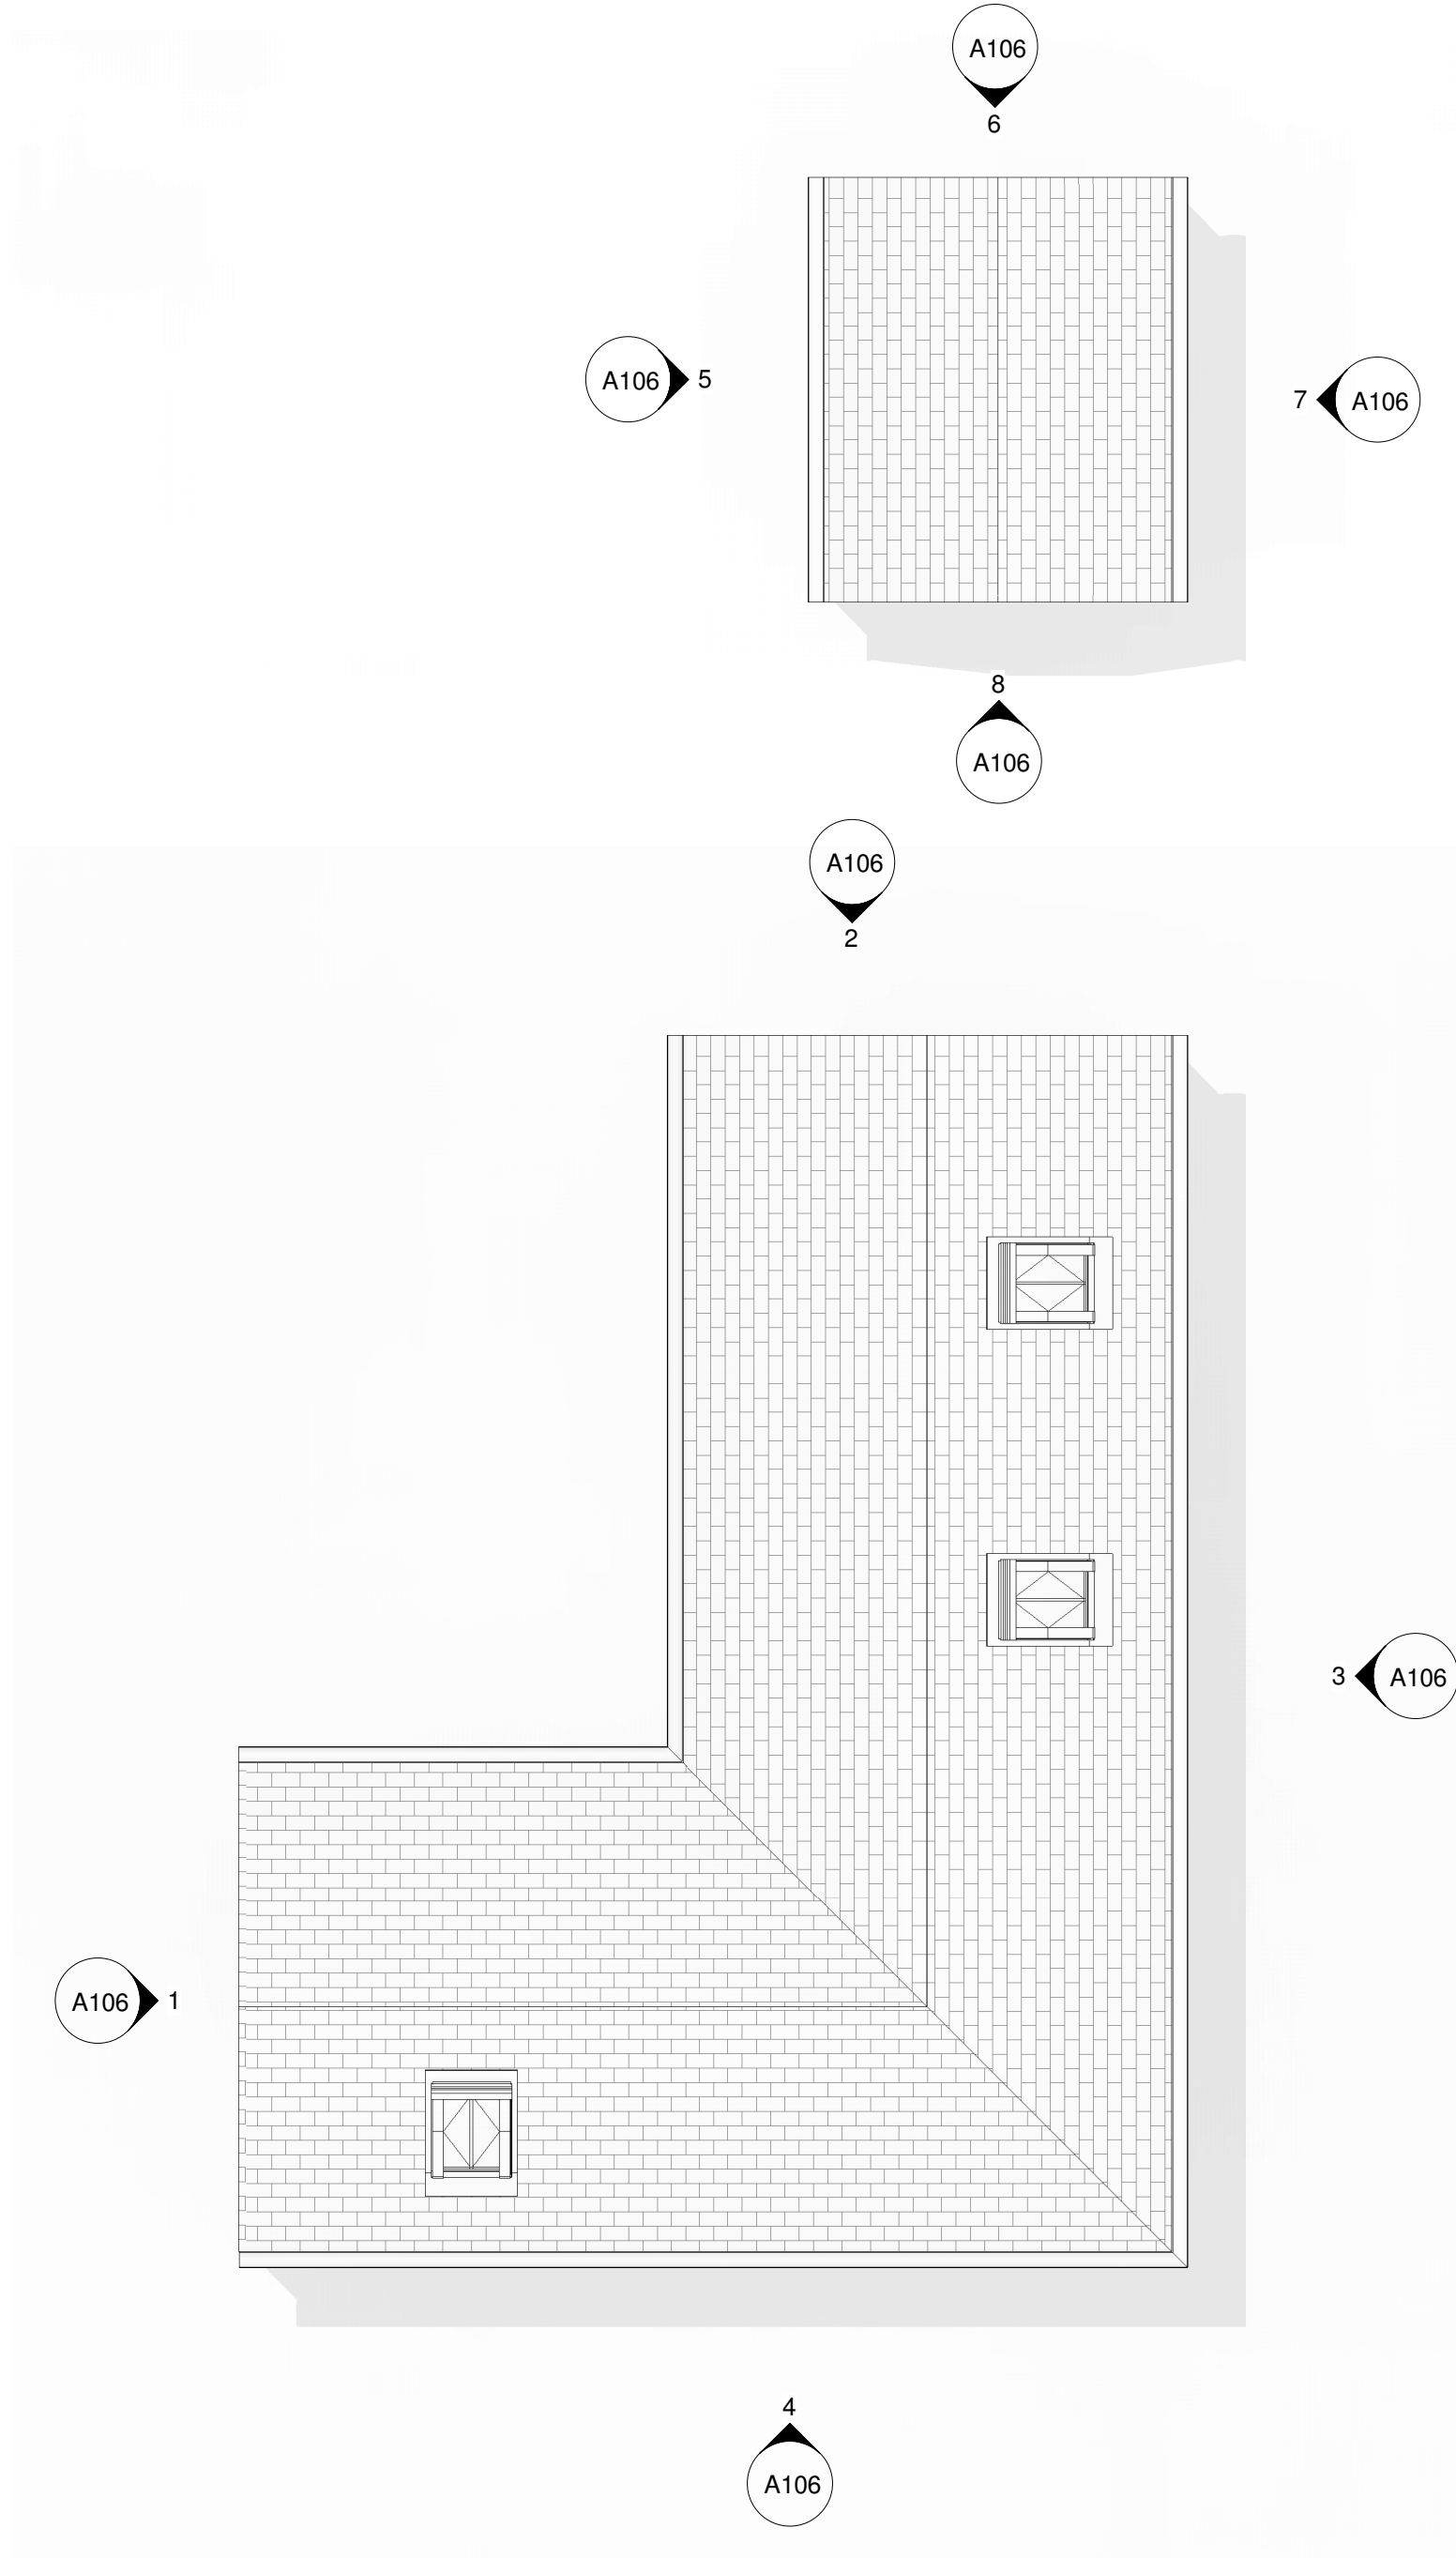

3 Roof Plan
1 : 50

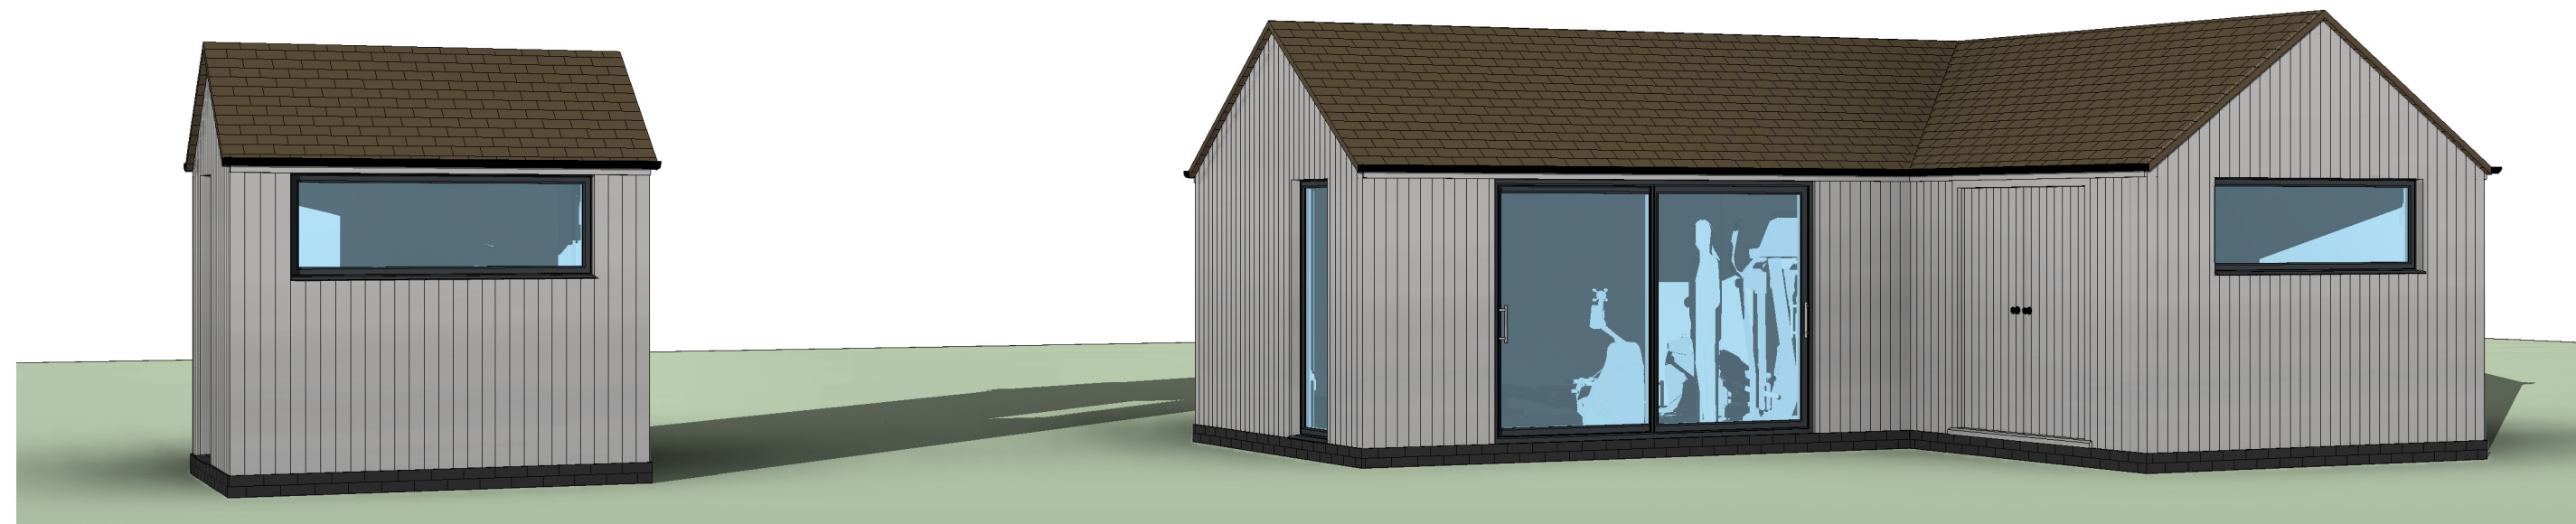

EXTERNAL MATERIALS:	
External Walls	- Vertical cedar cladding.
Pitched Roof	- Plain tiles
Fascia	- Cedar clad to match walls.
Windows	- Powder coated aluminium
Rooflight	- Velux Conservation Rooflights
Doors	- Cedar clad to match walls
Glazed Doors	- Powder coated aluminium
Rainwater Goods	- UPVC

0 1 to 50 5m				
2	22.09.25	Roof pitch and finish updated. Conservation Rooflights added.		
1	26.08.25	Roof finish updated to LGCHF comments		
Rev	Date	Details	Drawn	Checked

Issued for:

Project/Client:	Project No:
Project Address	Project Number
	Dwg No:
	A105
	Rev:
	2
Drawing:	Scale:
Proposed Plans	1 : 50 @A1
	Drawn By: Date:
	Author
	Checked By: Date:
	Checker

