




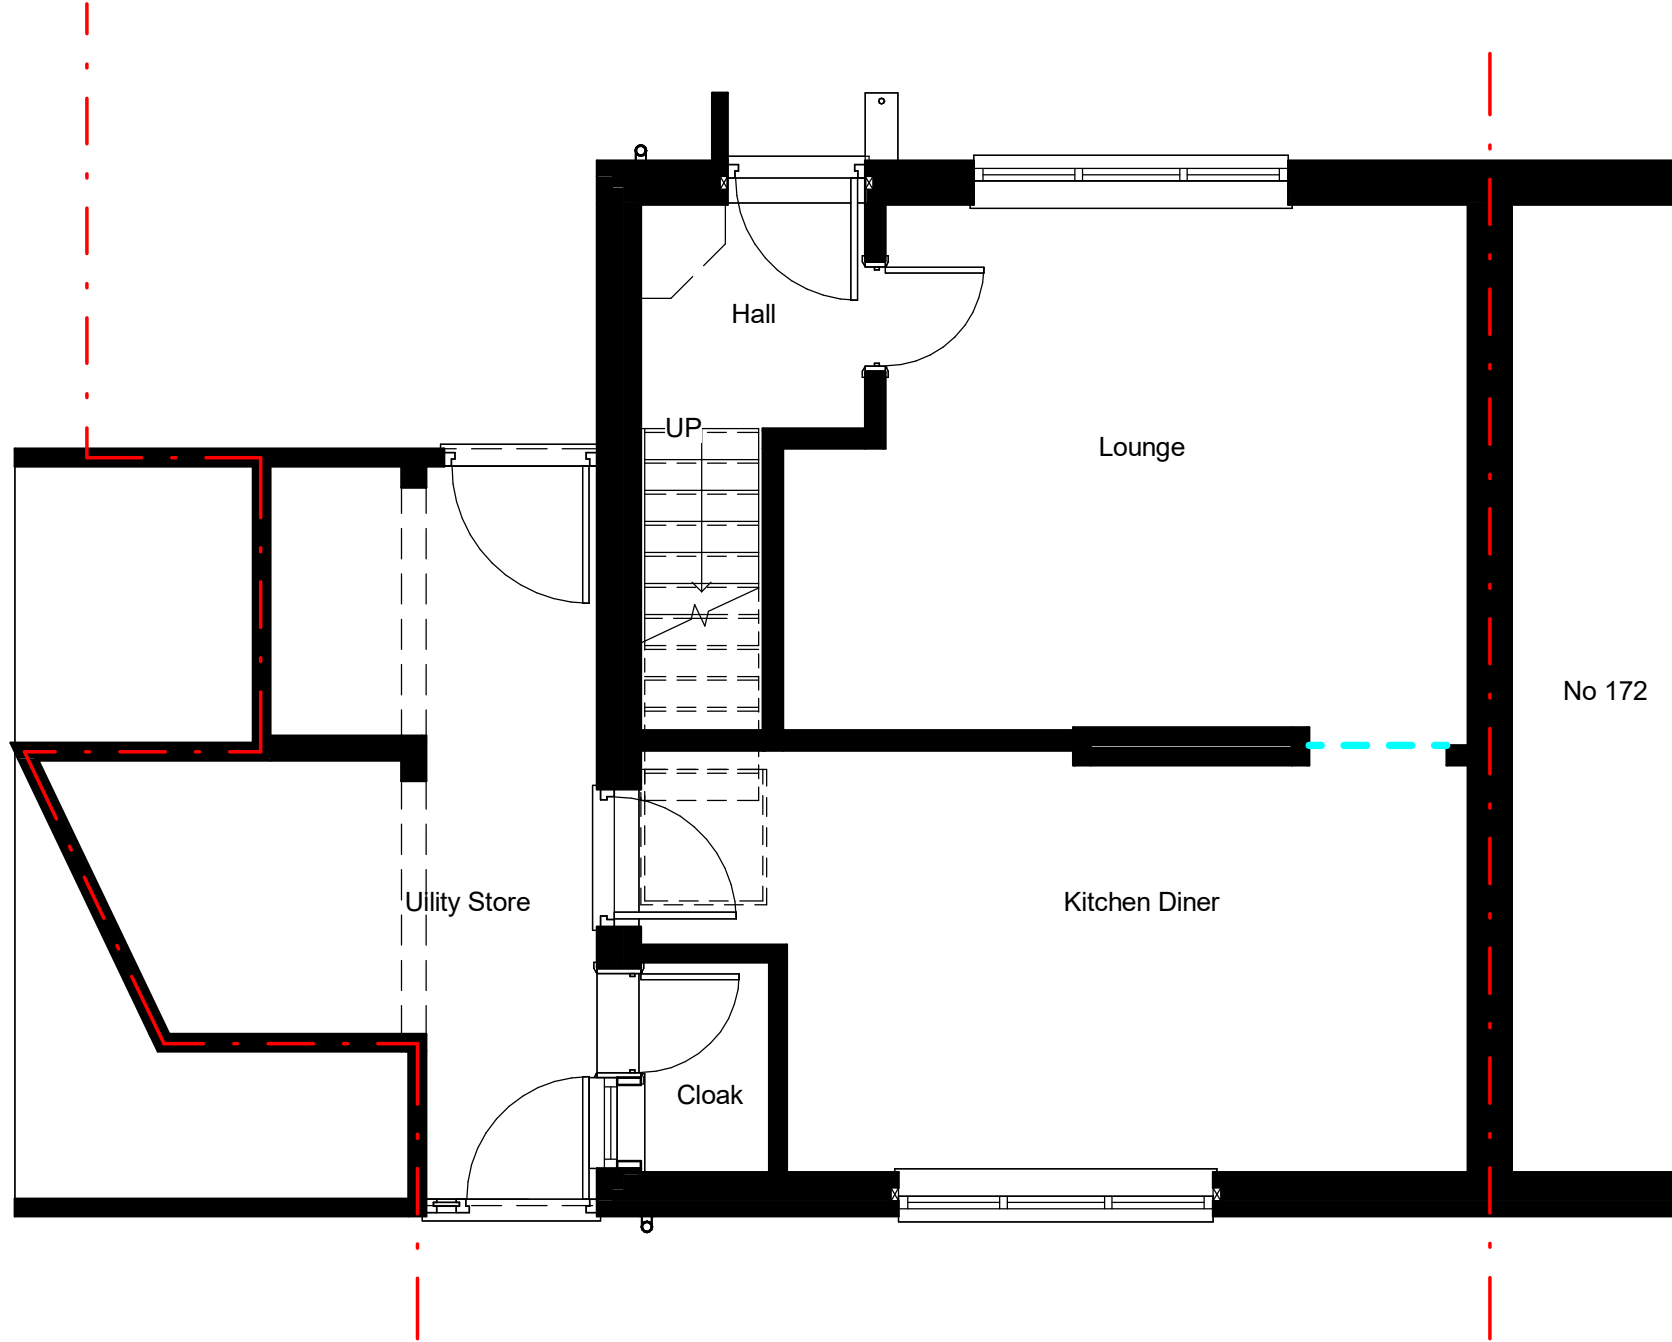


Ground Floor Existing Plan
1 : 50

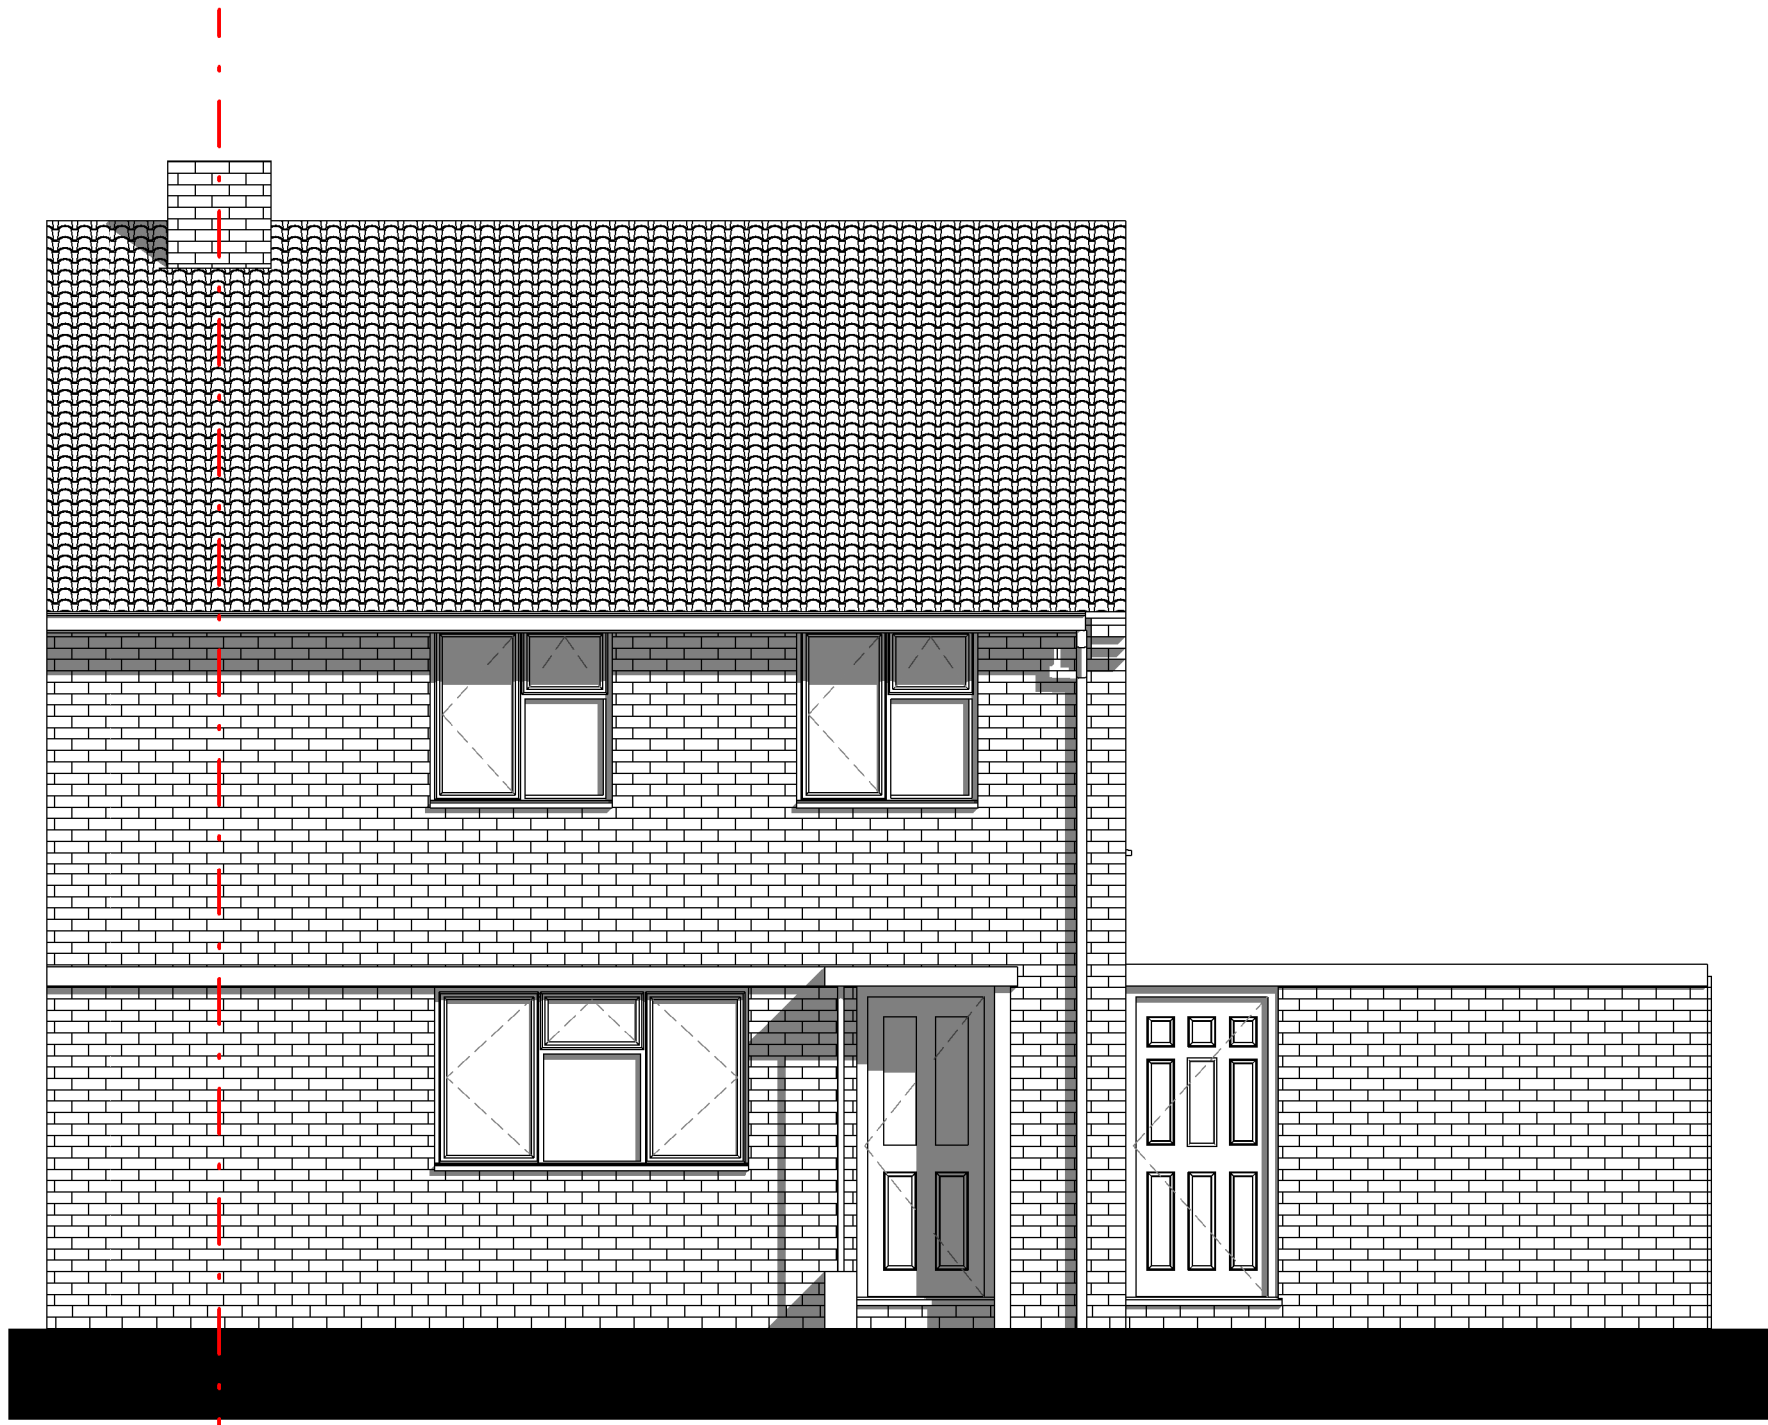

Existing North West Elevation
1 : 50

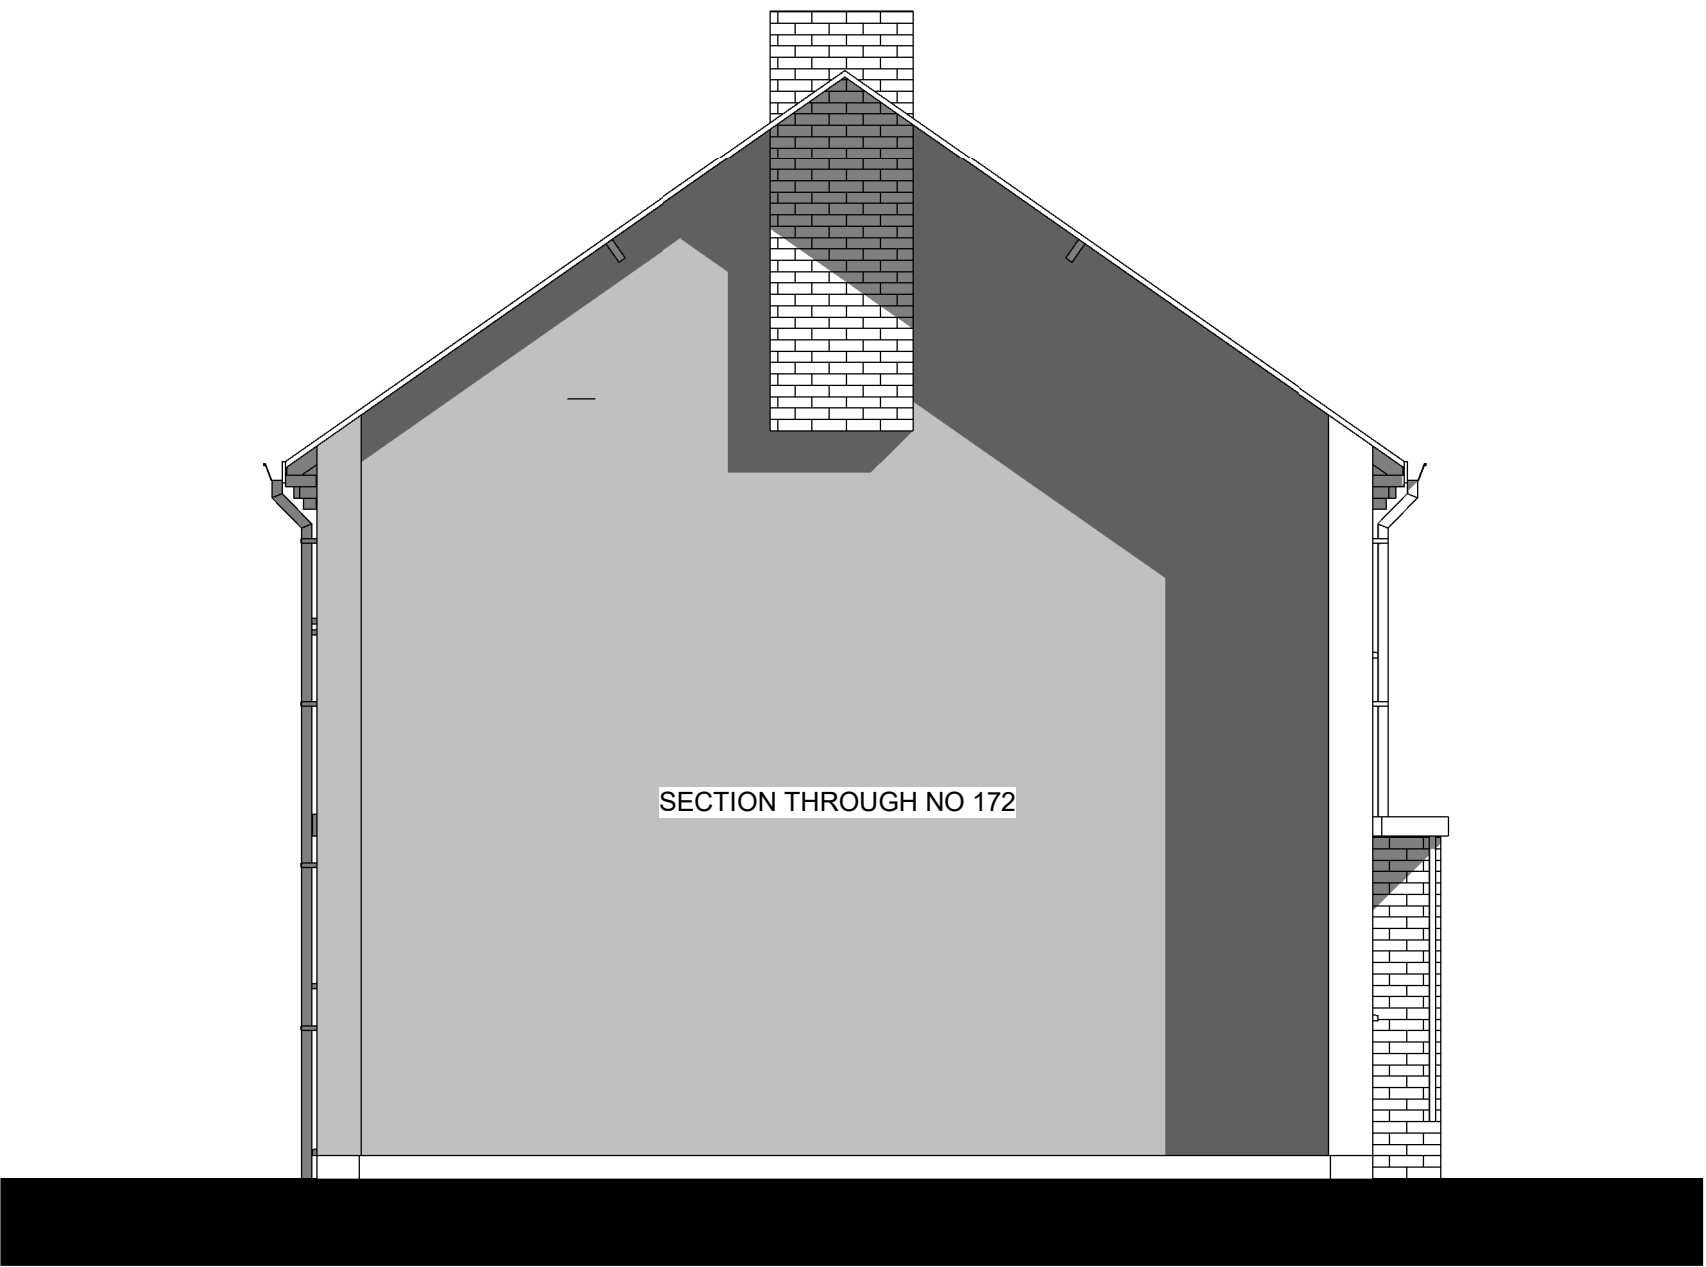


Existing North East Elevation
1 : 50

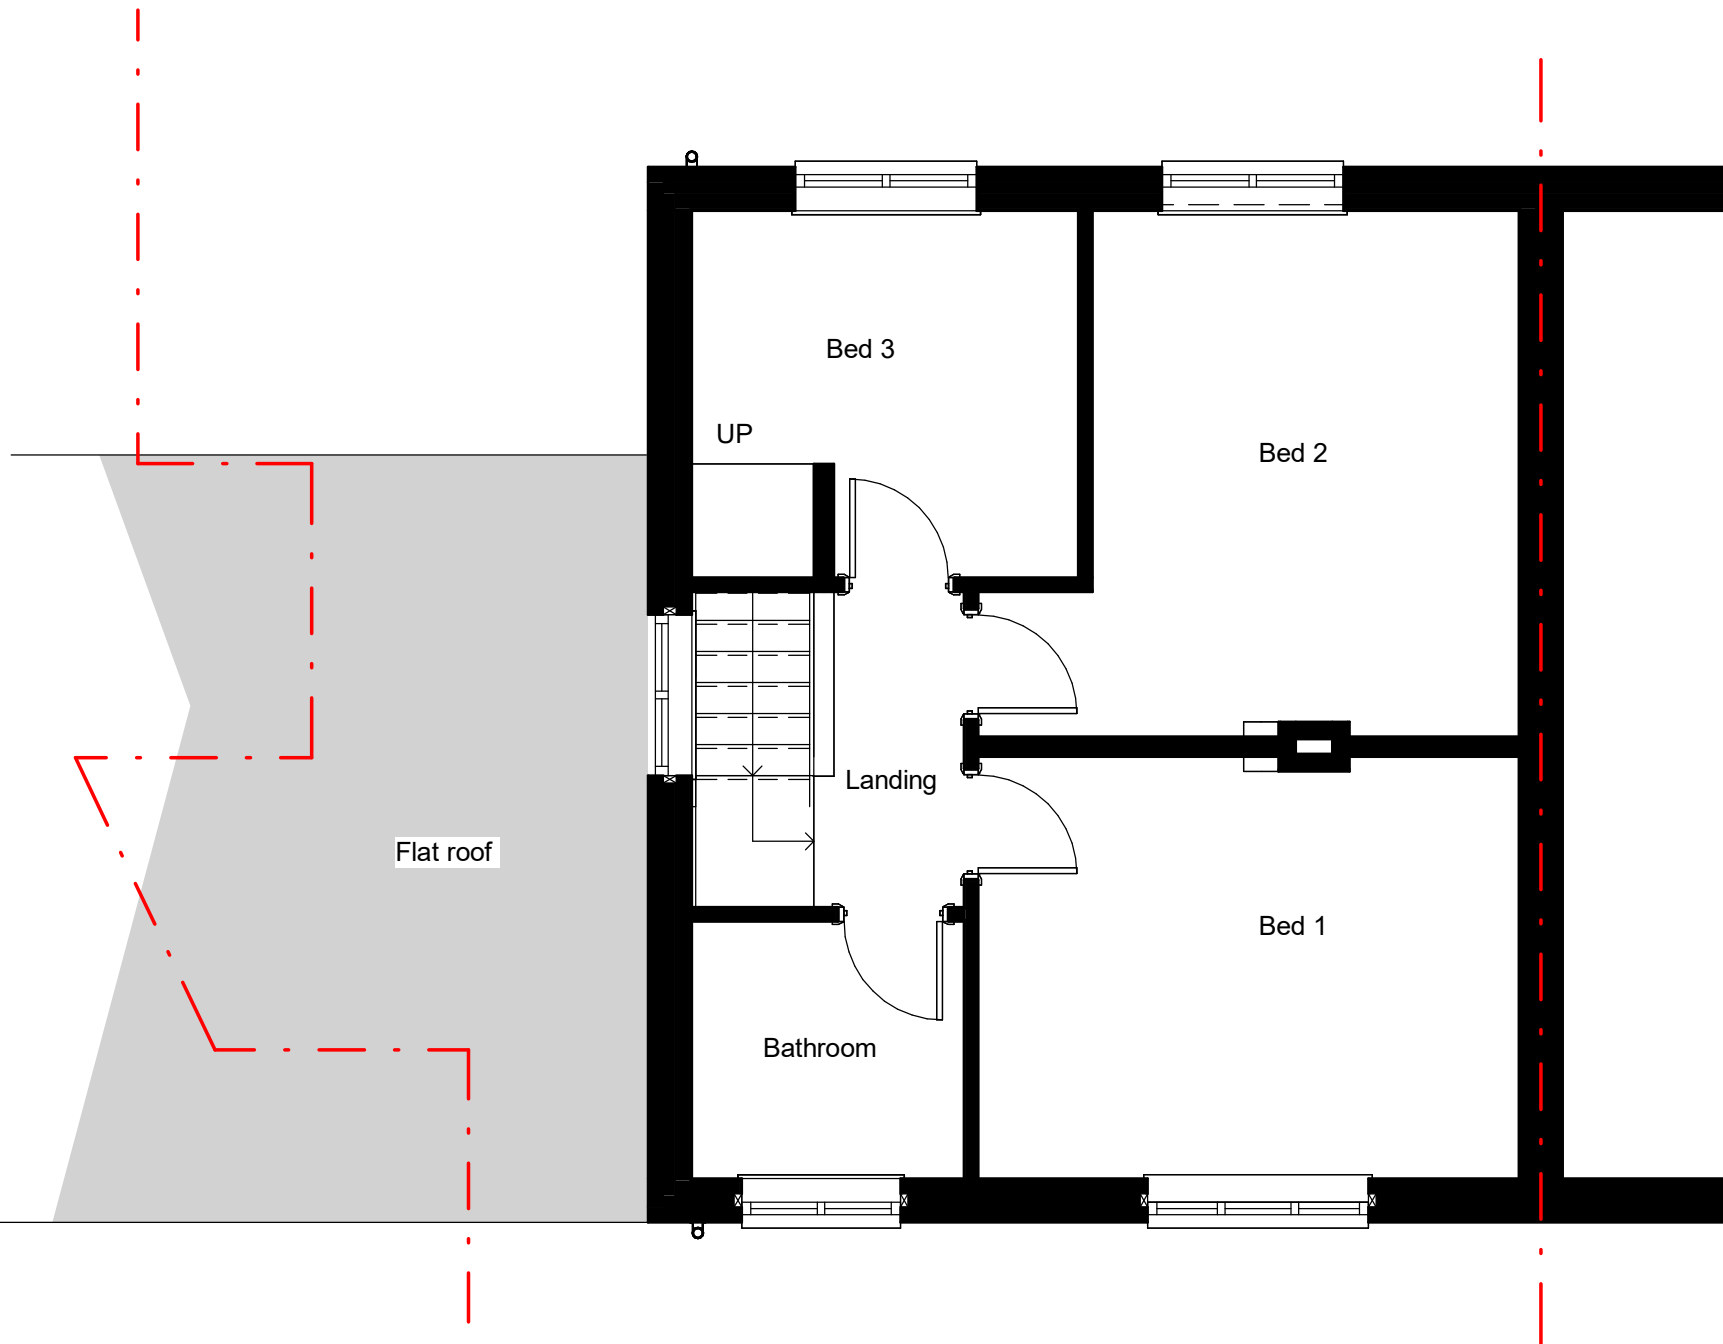


First Floor Existing Plan
1 : 50

Red brick to walls
Brown concrete tiles to roof
white PVC windows/doors
Black plastic rainwater goods

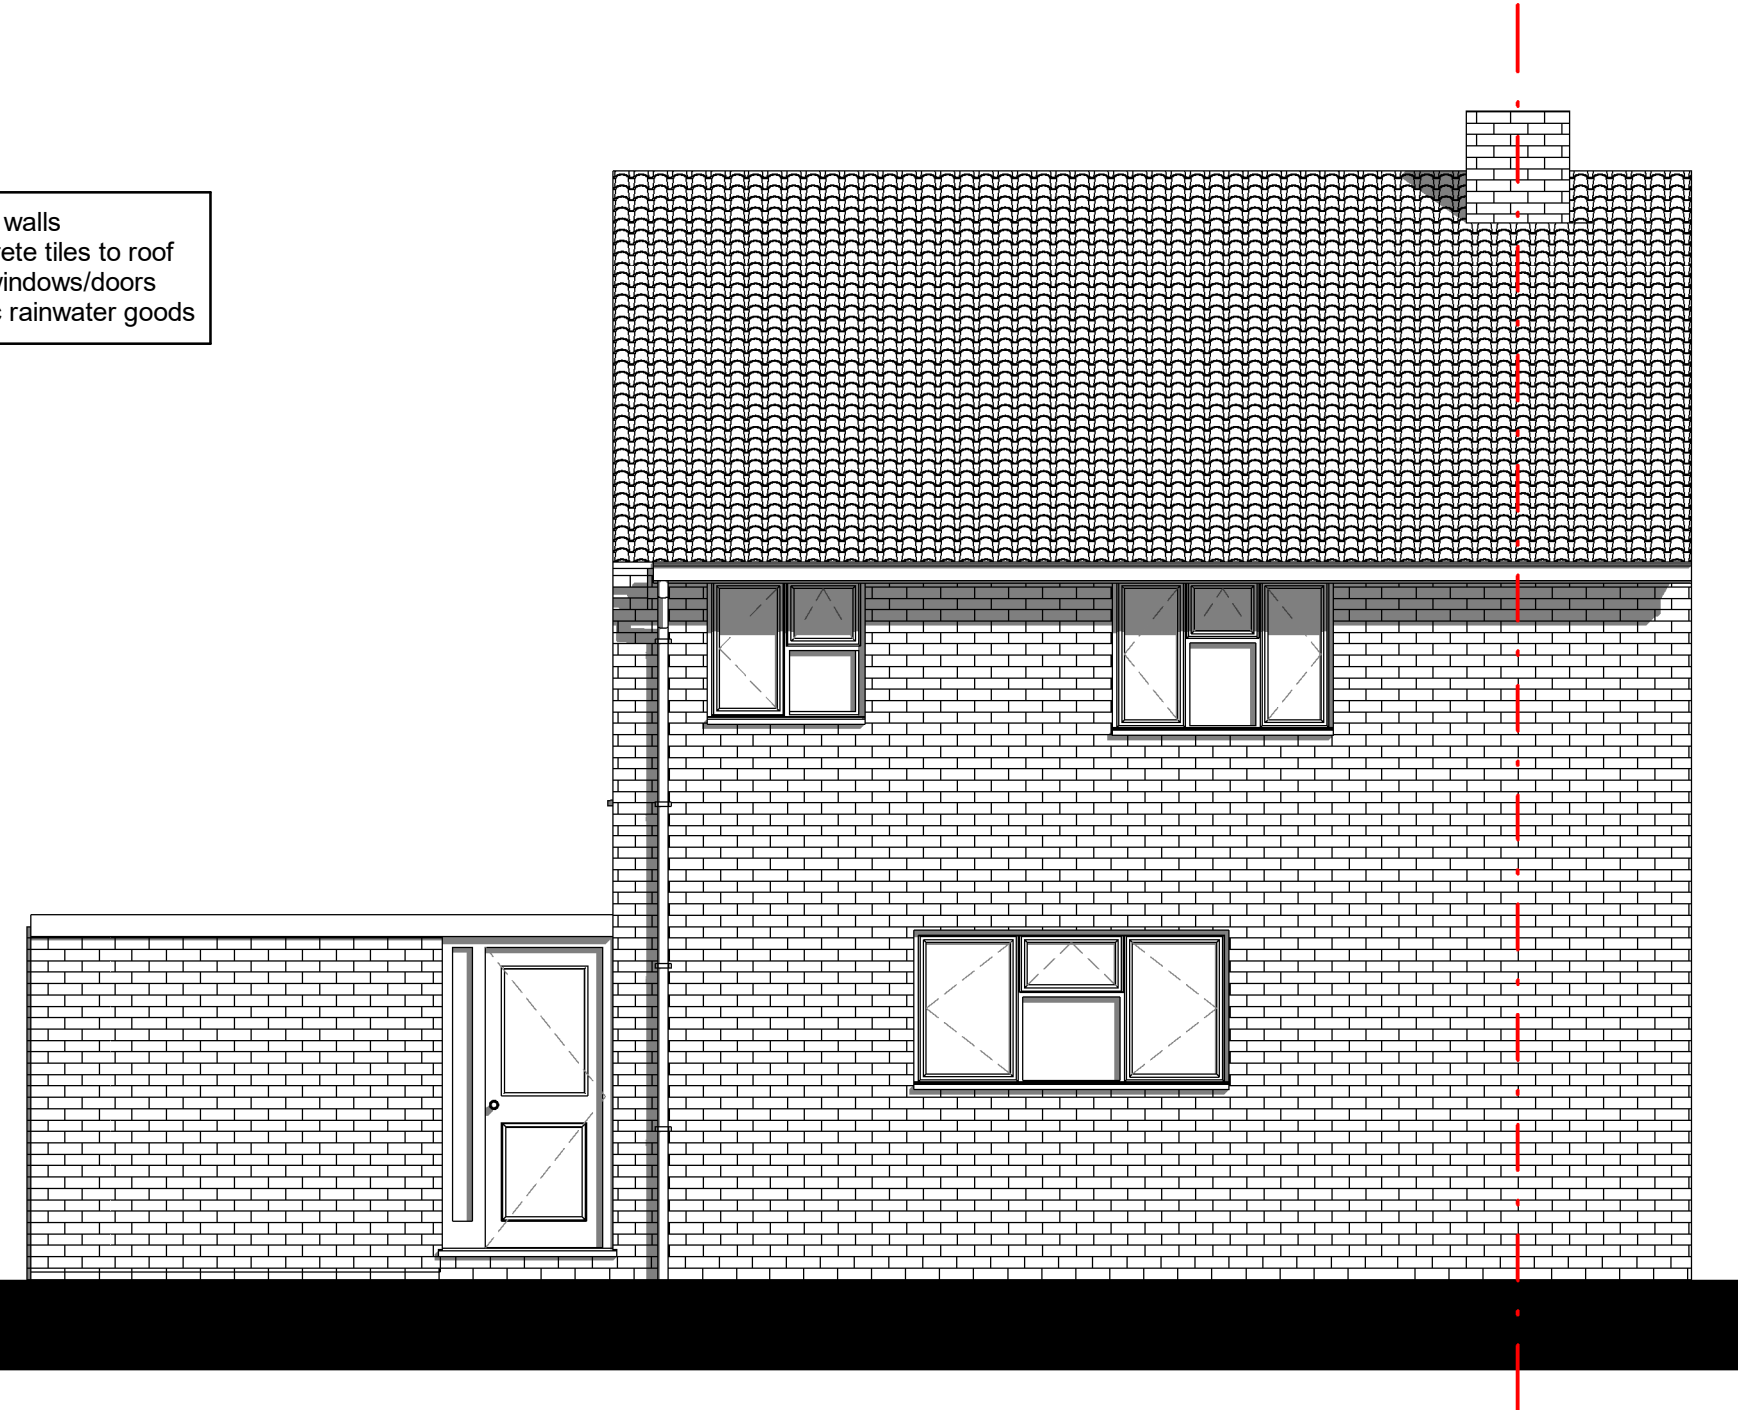

Existing South East Elevation
1 : 50

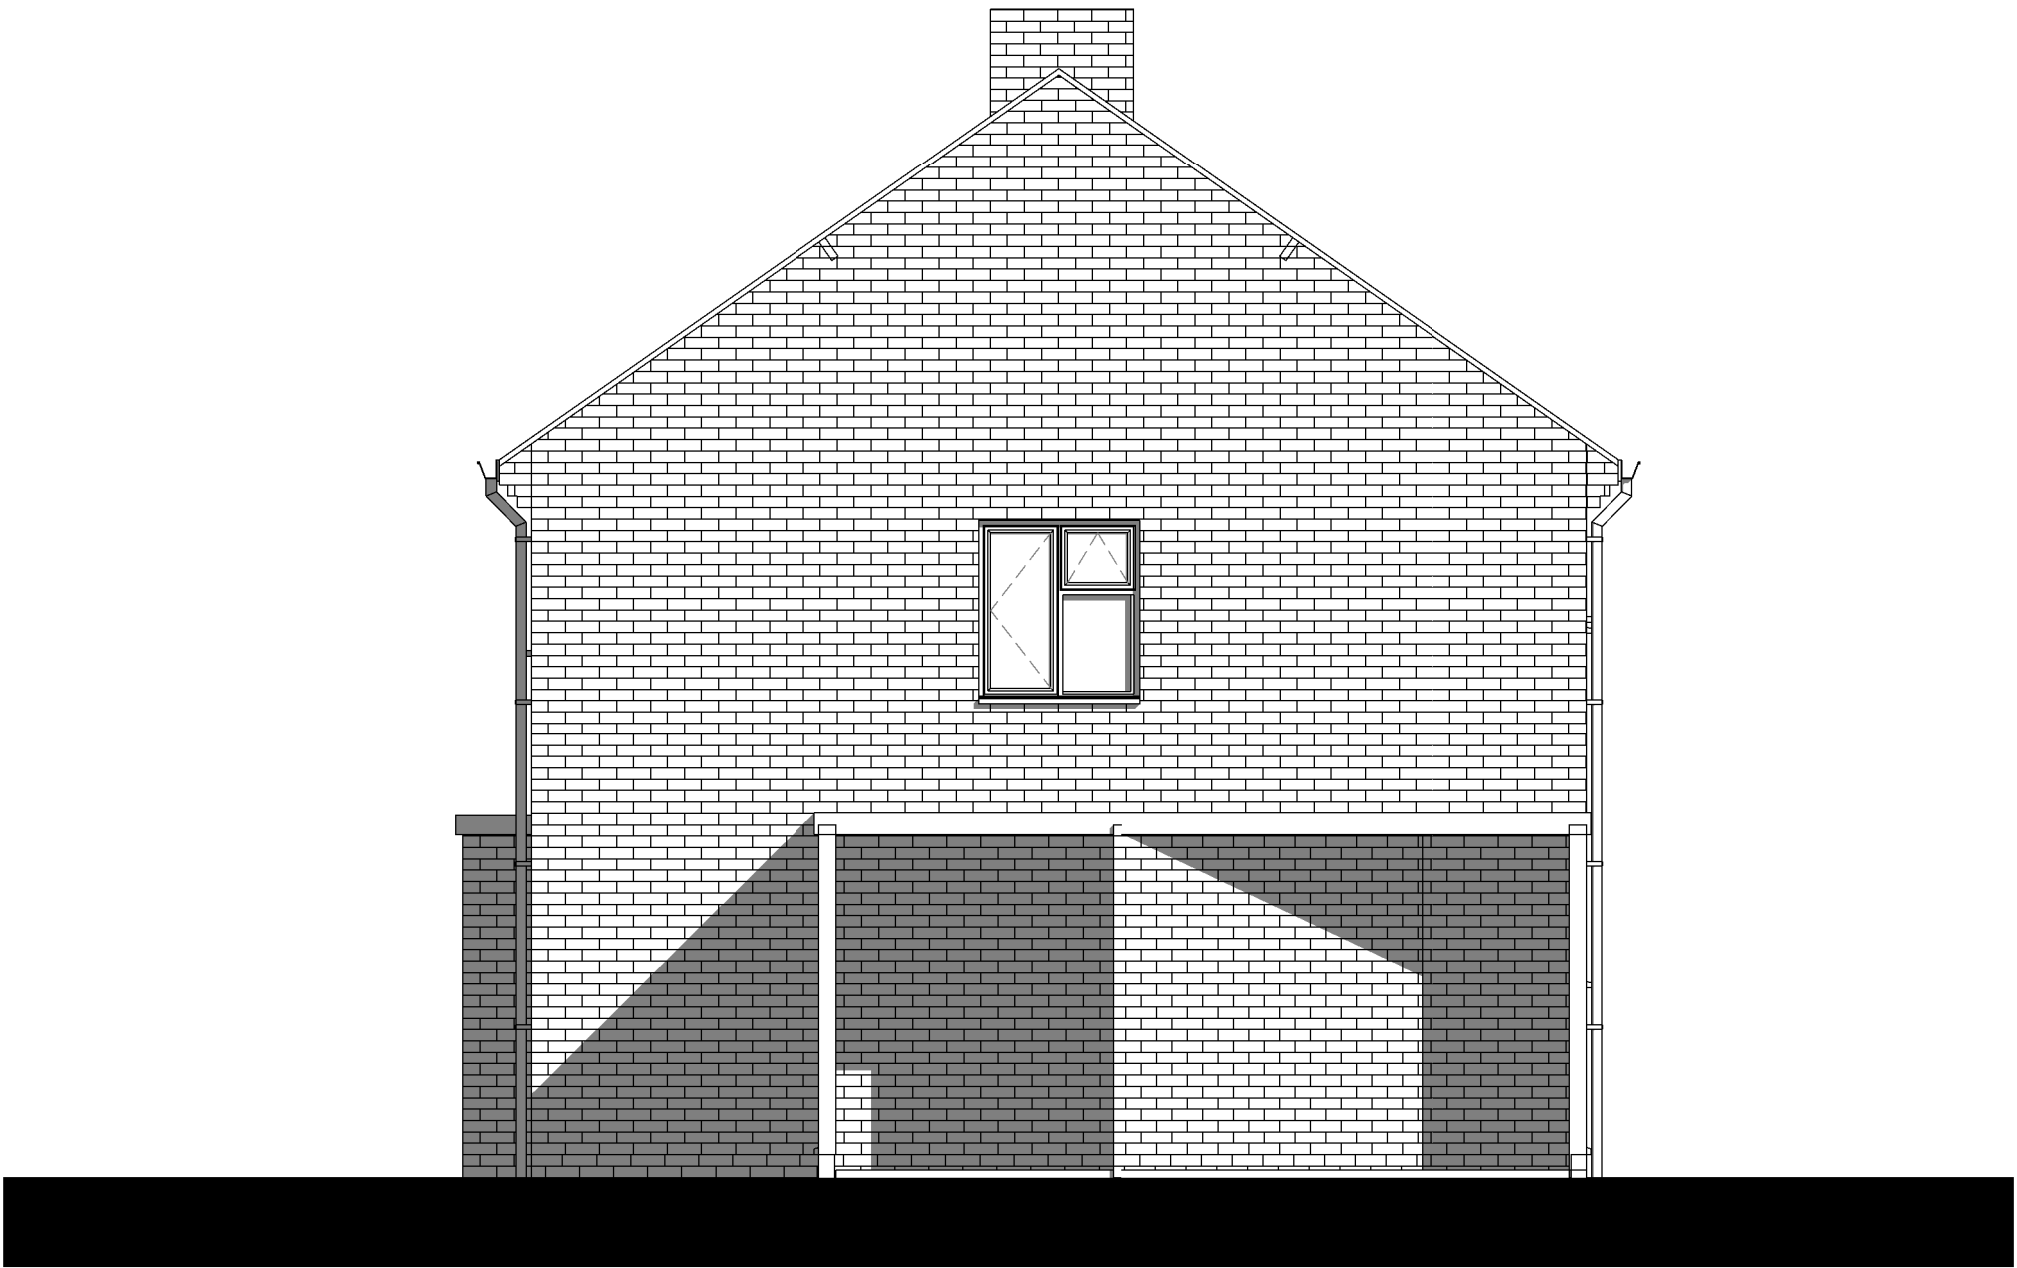

Existing South West Elevation
1 : 50

0m 1m 2m 3m 4m 5m
SCALE 1:50

DO NOT SCALE FROM THIS DRAWING
This drawing is expressly for the purpose for use as part of the Building Regulations application and should not be used for construction

key plan

rev
by chkd
date
amendments

project
title 170 Eastern Way
As Existing Plans & Elevations
date DEC 22
drawn by MAN checked by NA

drawing status
scale 1 : 50 @ A1
drawing no 38 1000
client ref. Mr & Mrs Bloxham

MNArchitect
100 Benslow Lane
Hitchin
Herts
SG49RA
07789 734432
marknewstead73@gmail