





FRONT ELEVATION
SCALE 1:100




SIDE ELEVATION (1)
SCALE 1:100

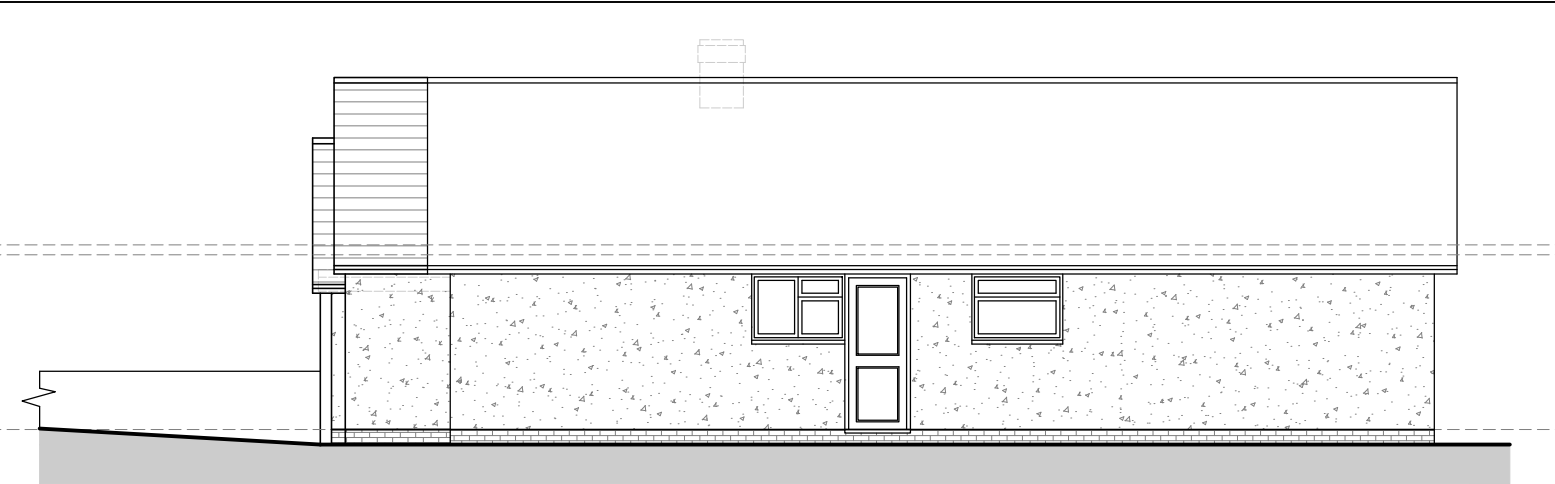


REAR ELEVATION
SCALE 1:100

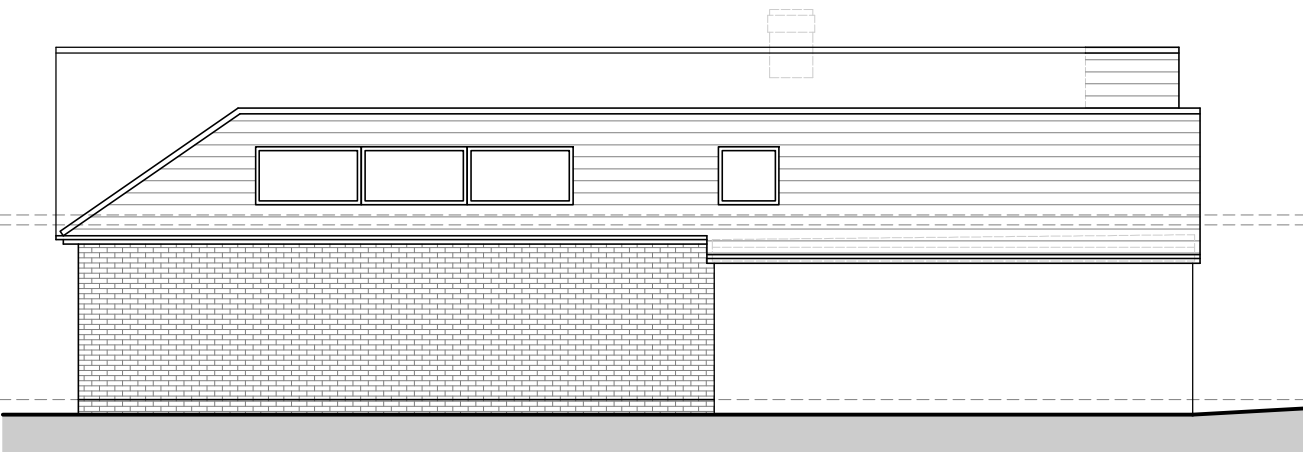


SIDE ELEVATION (2)
SCALE 1:100

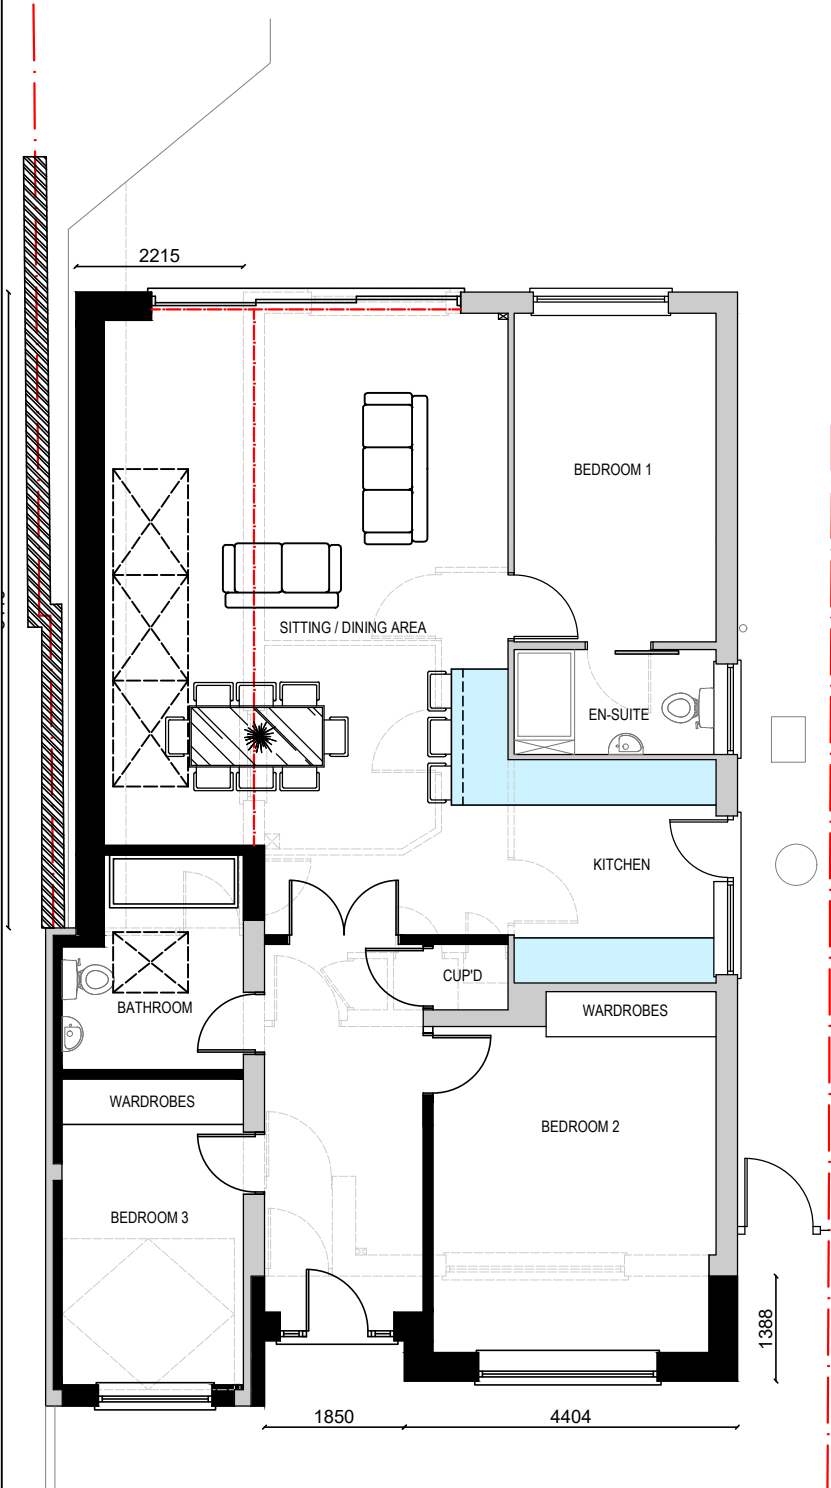


GROUND FLOOR PLAN
SCALE 1:100

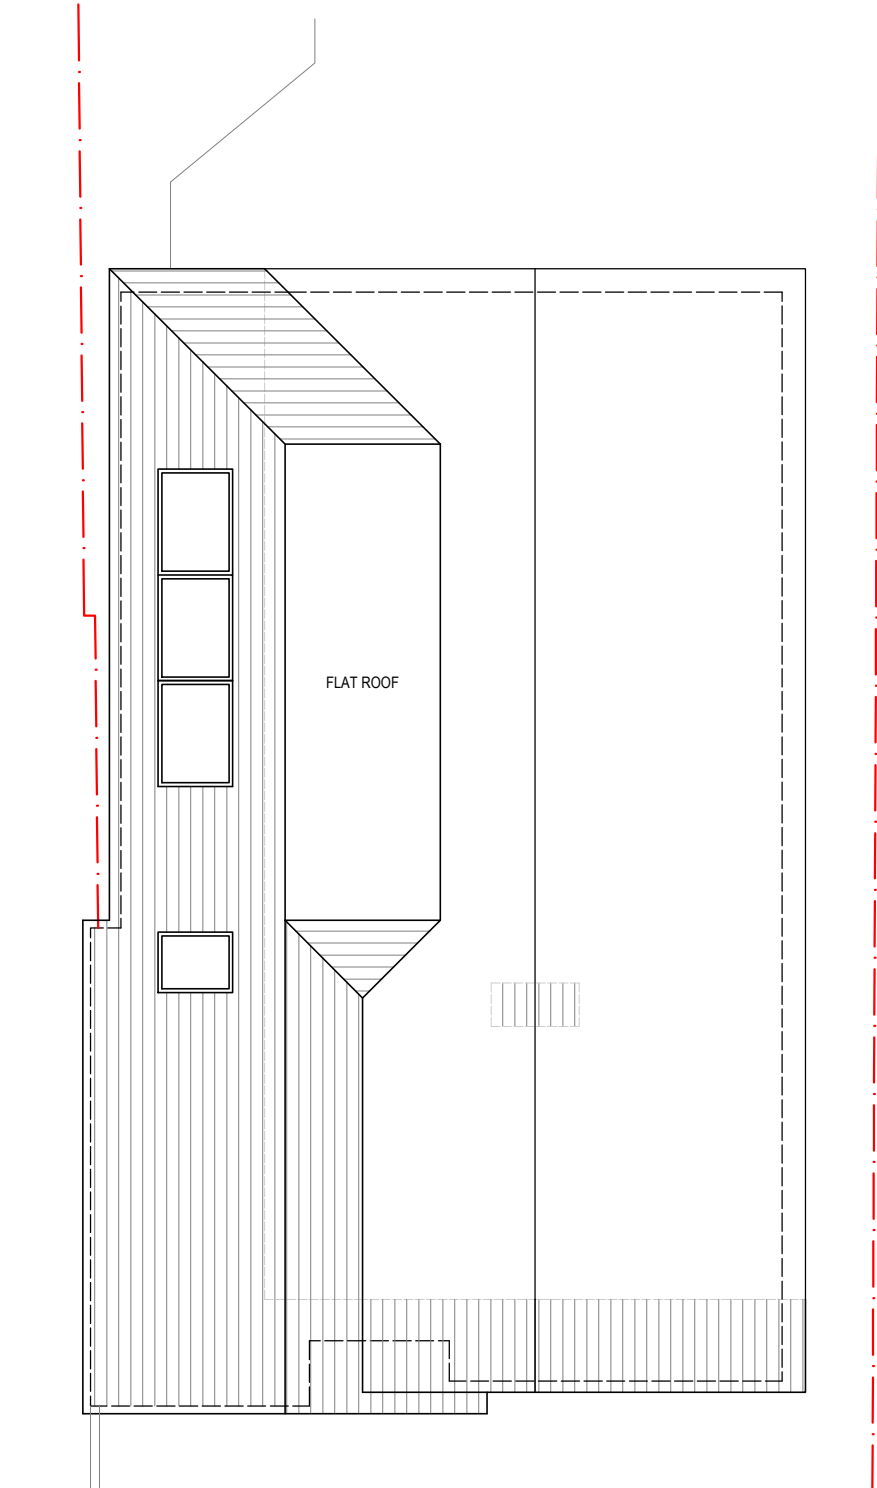


ROOF PLAN
SCALE 1:100

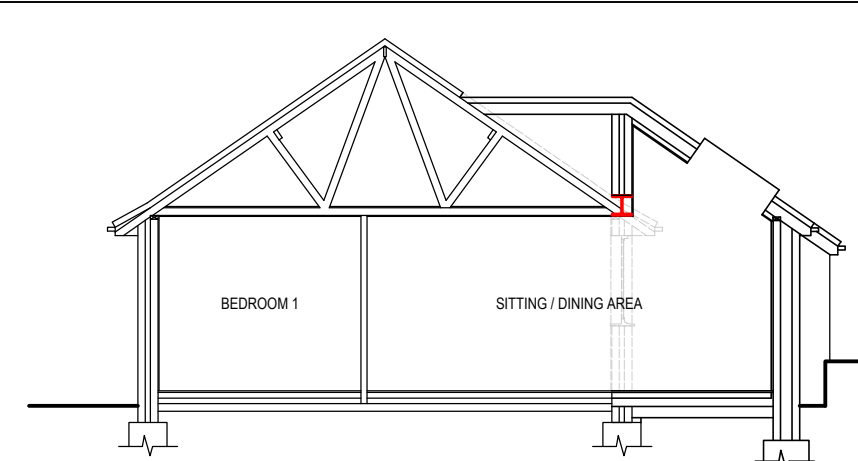

SECTION A - A
SCALE 1:100

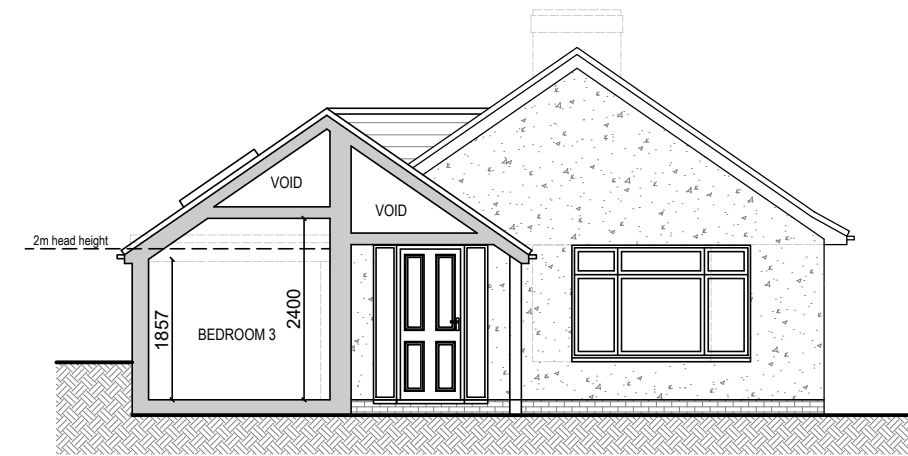




SECTION B - B
SCALE 1:100

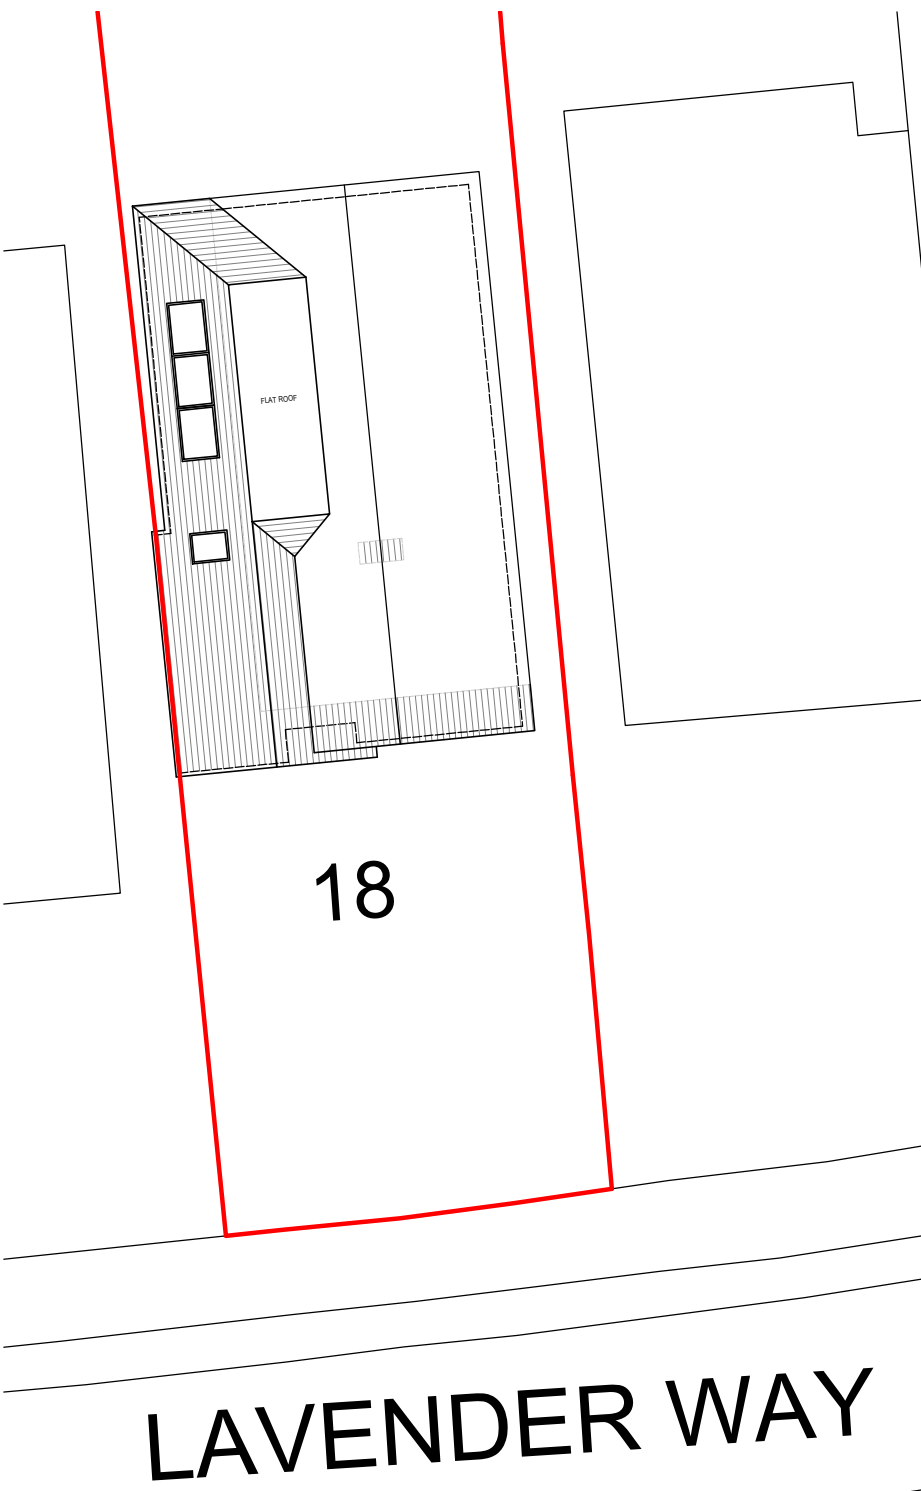

PROPOSED SITE LAYOUT
SCALE 1:200

This drawing is copyright and can not be copied or reproduced or altered, no extracts or any elements of this drawing or supporting information unless written consent has been obtained first.

DO NOT SCALE OFF THIS DRAWING, UNLESS FOR PLANNING PURPOSES

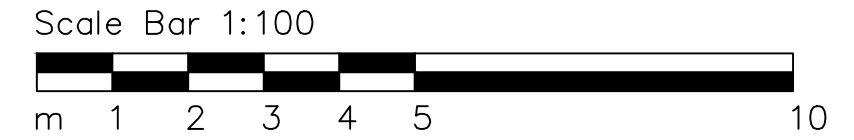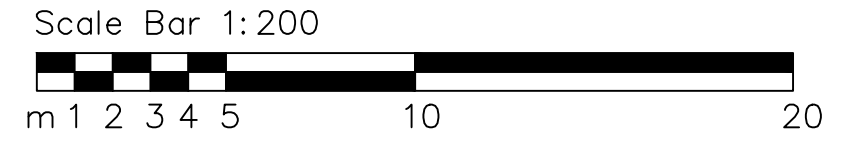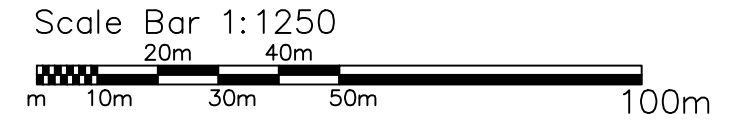

PROPOSED BLOCK PLAN
SCALE 1:500

REV	DATE	DESCRIPTION
A	13/01/25	MINOR AMENDMENTS

RTMDesign
Architectural Services
Planning & Building Regulation Drawings

5 Prebendal Drive, Slip End, LU1 4JN
M 07979 575 456
E enquiries@rtmdesign.co.uk

CLIENT
MR & MRS J SANDFORD

ADDRESS
18 LAVENDER WAY
HITCHIN
HERTFORDSHIRE
SG5 2LU

TITLE
PLANNING APPLICATION
PROPOSED PLANS AND ELEVATIONS WITH SITE
LAYOUT AND BLOCK

SCALE - AS SHOWN @ A2	DATE - JAN '25
JOB No. 710	DRAWING No. 02_PL REVISION A