



Work to figured dimensions only. Do not scale from drawings. Check dimensions on site before commencing work. Discrepancies to be reported to Lawtey Design. © Lawtey Design; drawing not to be copied or reproduced prior consent.

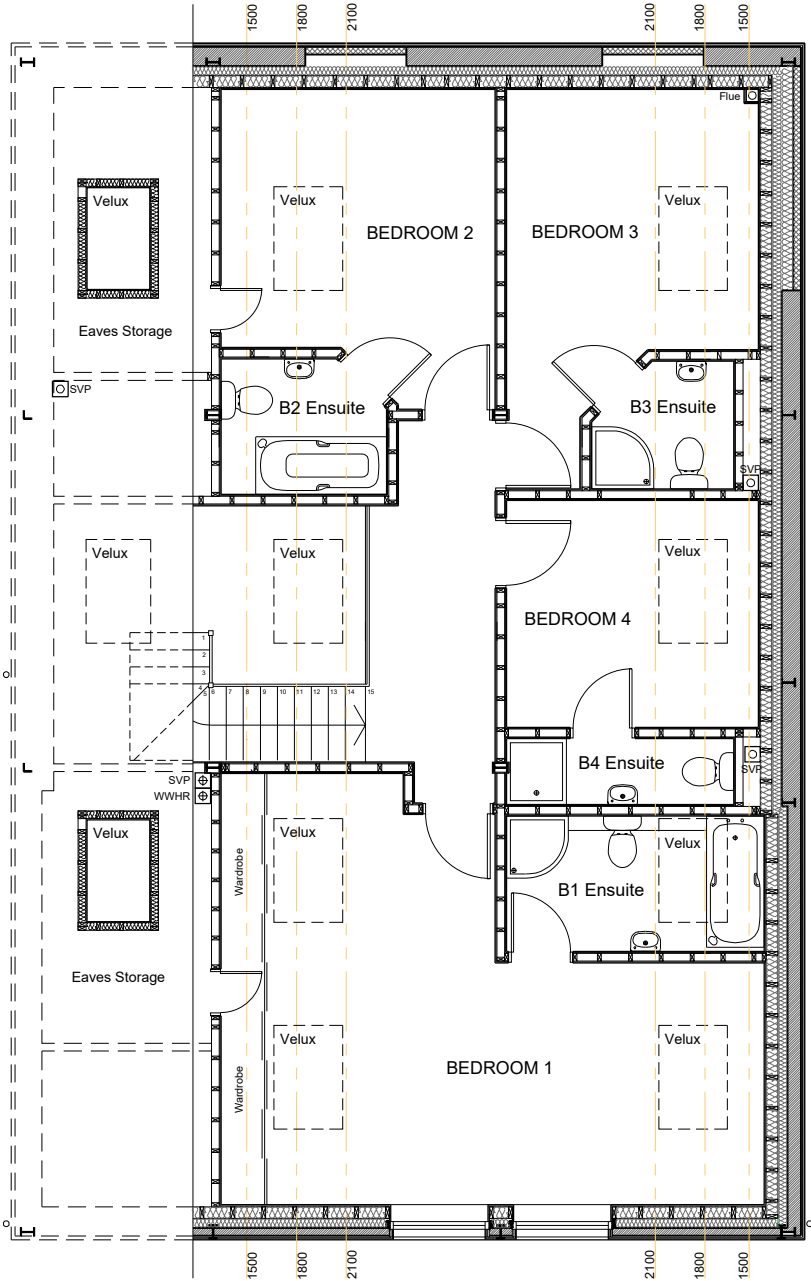

EXISTING FIRST FLOOR PLAN

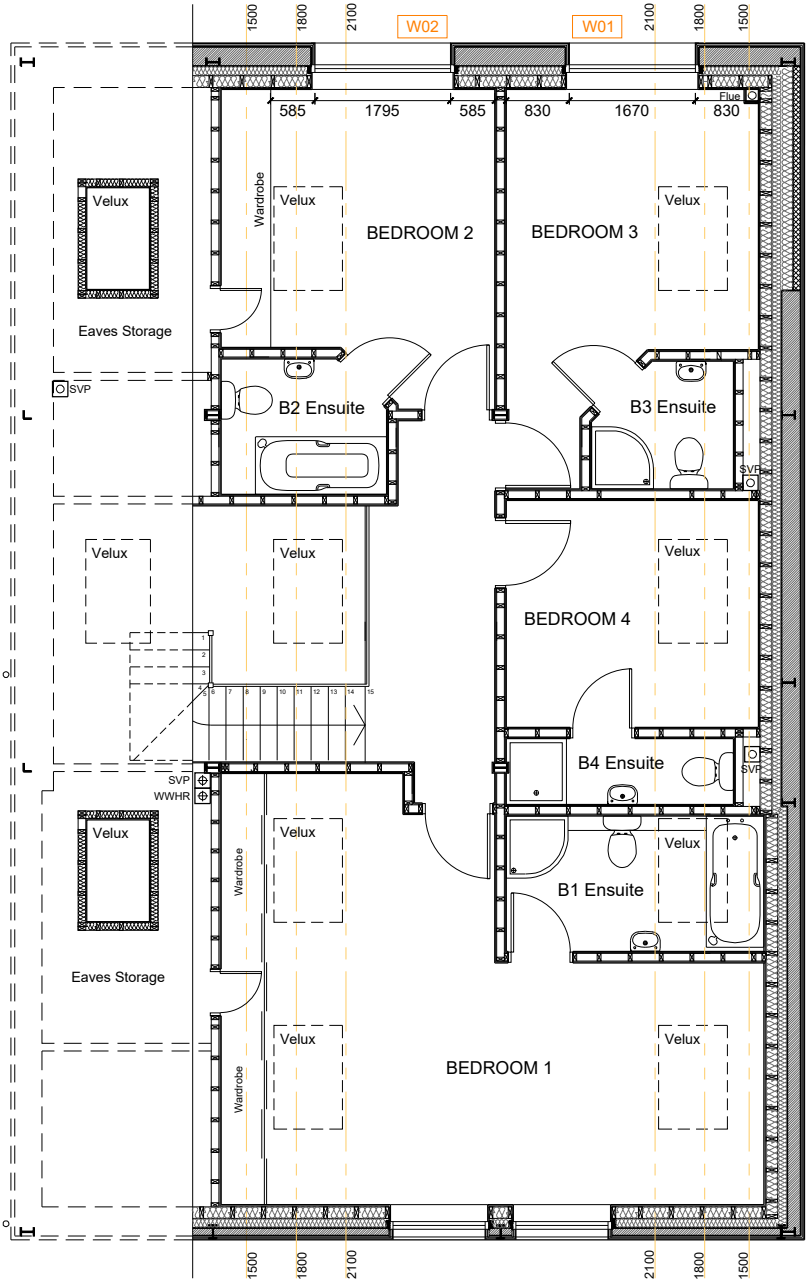

PROPOSED FIRST FLOOR PLAN

- REVISIONS
- A 06.08.26 Added internal dimensions to windows.
 - B 07.08.26 Adjusted windows and made central to rooms
 - C 12.08.26 Adjusted windows to be balanced within rooms.
 - D 09.09.26 Re-labeled floor

Existing & Proposed Plans:
First Floor

Project No: 26081

Drawing No: 01-1D

Address: THE FOLLY, WILLIAN RD
GREAT WYMONDLEY
SG4 7ET

Scale: 1:50 @ A1 1:100 @ A3



lawteydesign

rachael@lawteydesign.co.uk | 07964 745856

