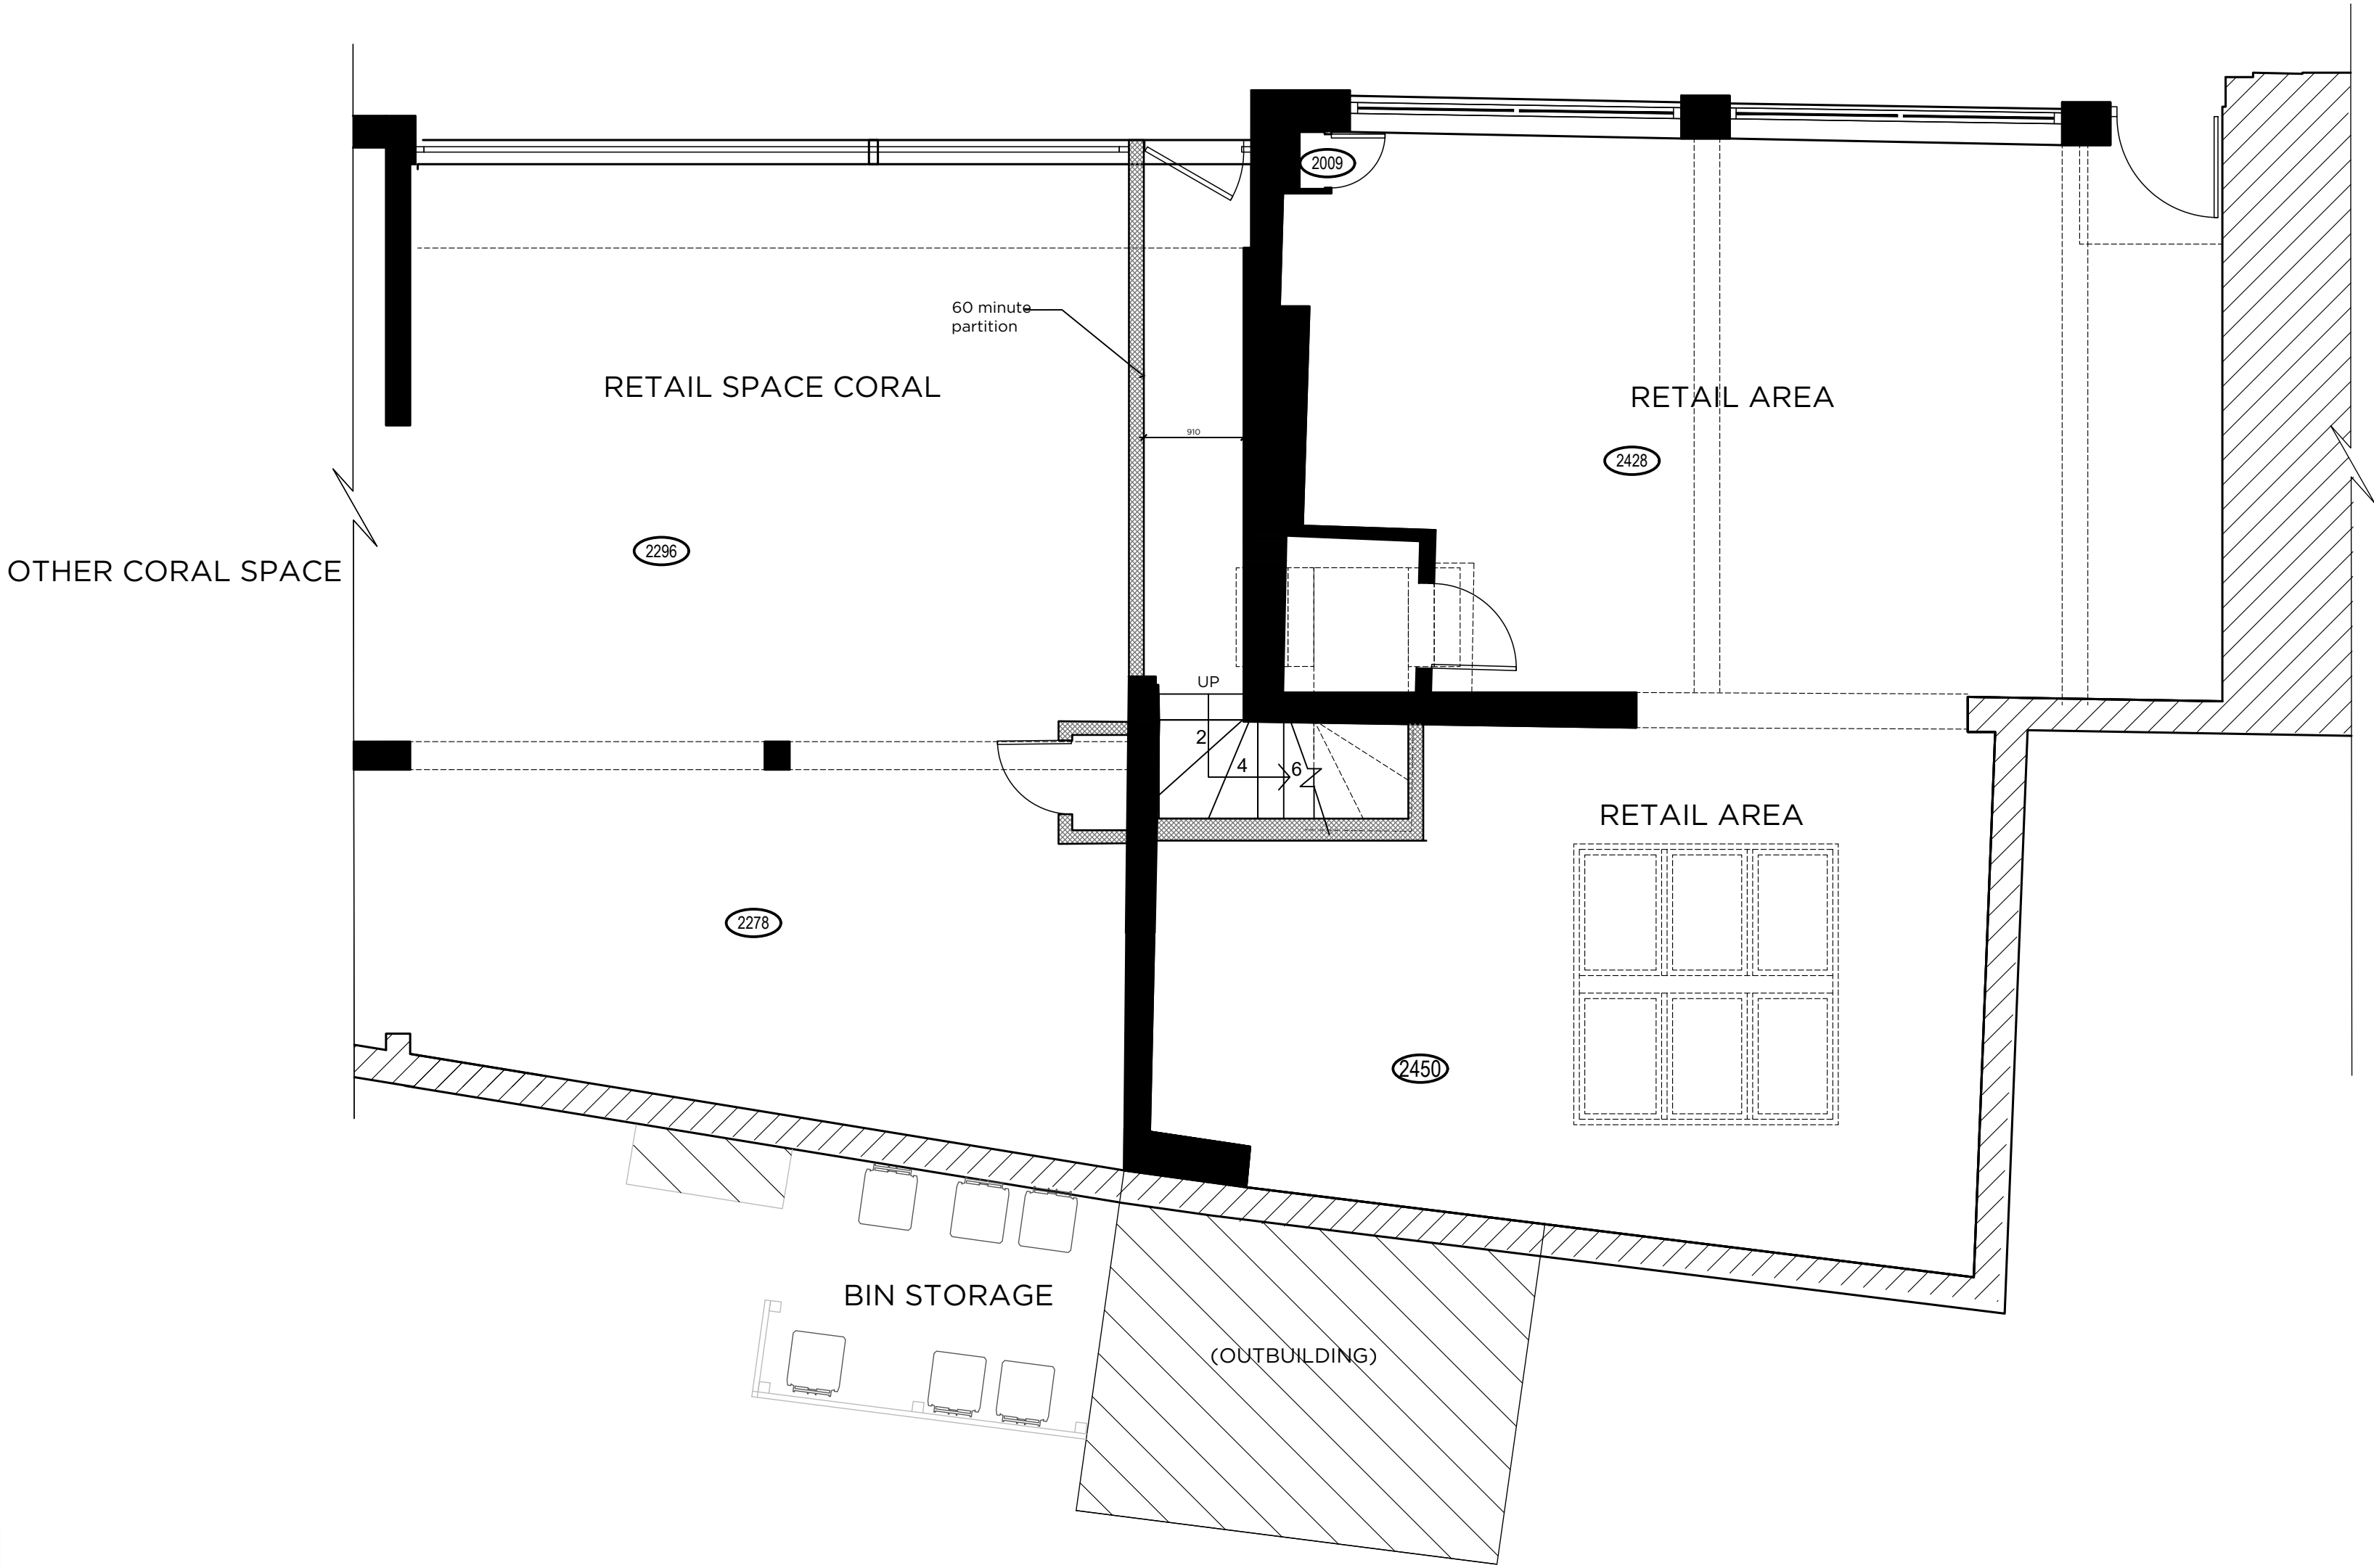


PRO4	PRELIMINARY ISSUE	16.01.25	CGH
PRO3	PRELIMINARY ISSUE	10.10.24	CGH
PRO2	PRELIMINARY ISSUE	04.10.24	CGH
PRO1	PRELIMINARY ISSUE	19.09.24	CGH

Rev	Description	Date	By
-----	-------------	------	----

NOTES

All setting out dimensions and points will be found on the construction issue drawings

All dimensions to be checked on site prior to commencement of works. Do not scale this drawing

All drawings need to be read in conjunction with the designers risk assessment.

PRELIMINARY

PROJECT

4 KNEESWORTH ST
SG8 5AA, ROYSTON

TITLE

PROPOSED FLOOR PLAN
GROUND FLOOR

SCALE 1:50 @ A2

REVISION PRO4

PROJECT	ORIGIN	ZONE
663ROY - GDA - XXX		

LEVEL	TYPE	ROLE	NUMBER
000 - DR - A -			01303

GRAVITY DESIGN

Old Bank Court, Morocco Street, London SE1 3HB
+44(0)20 7089 9134 studio@gravitydesignuk.com