



Site Plan 1:500


0m 10m 20m 30m 40m 50m

Scale Bar @ 1:500

Copyright © Studio 136 Ltd

This drawing which is the property of Studio 136 Ltd is the subject of Intellectual Property Rights including copyright and design right and shall not be reproduced, copied, loaned or submitted to any other party without the written consent of Studio 136 Ltd.

Any discrepancies to be reported to Studio 136 Ltd prior to setting out or ordering of any materials.

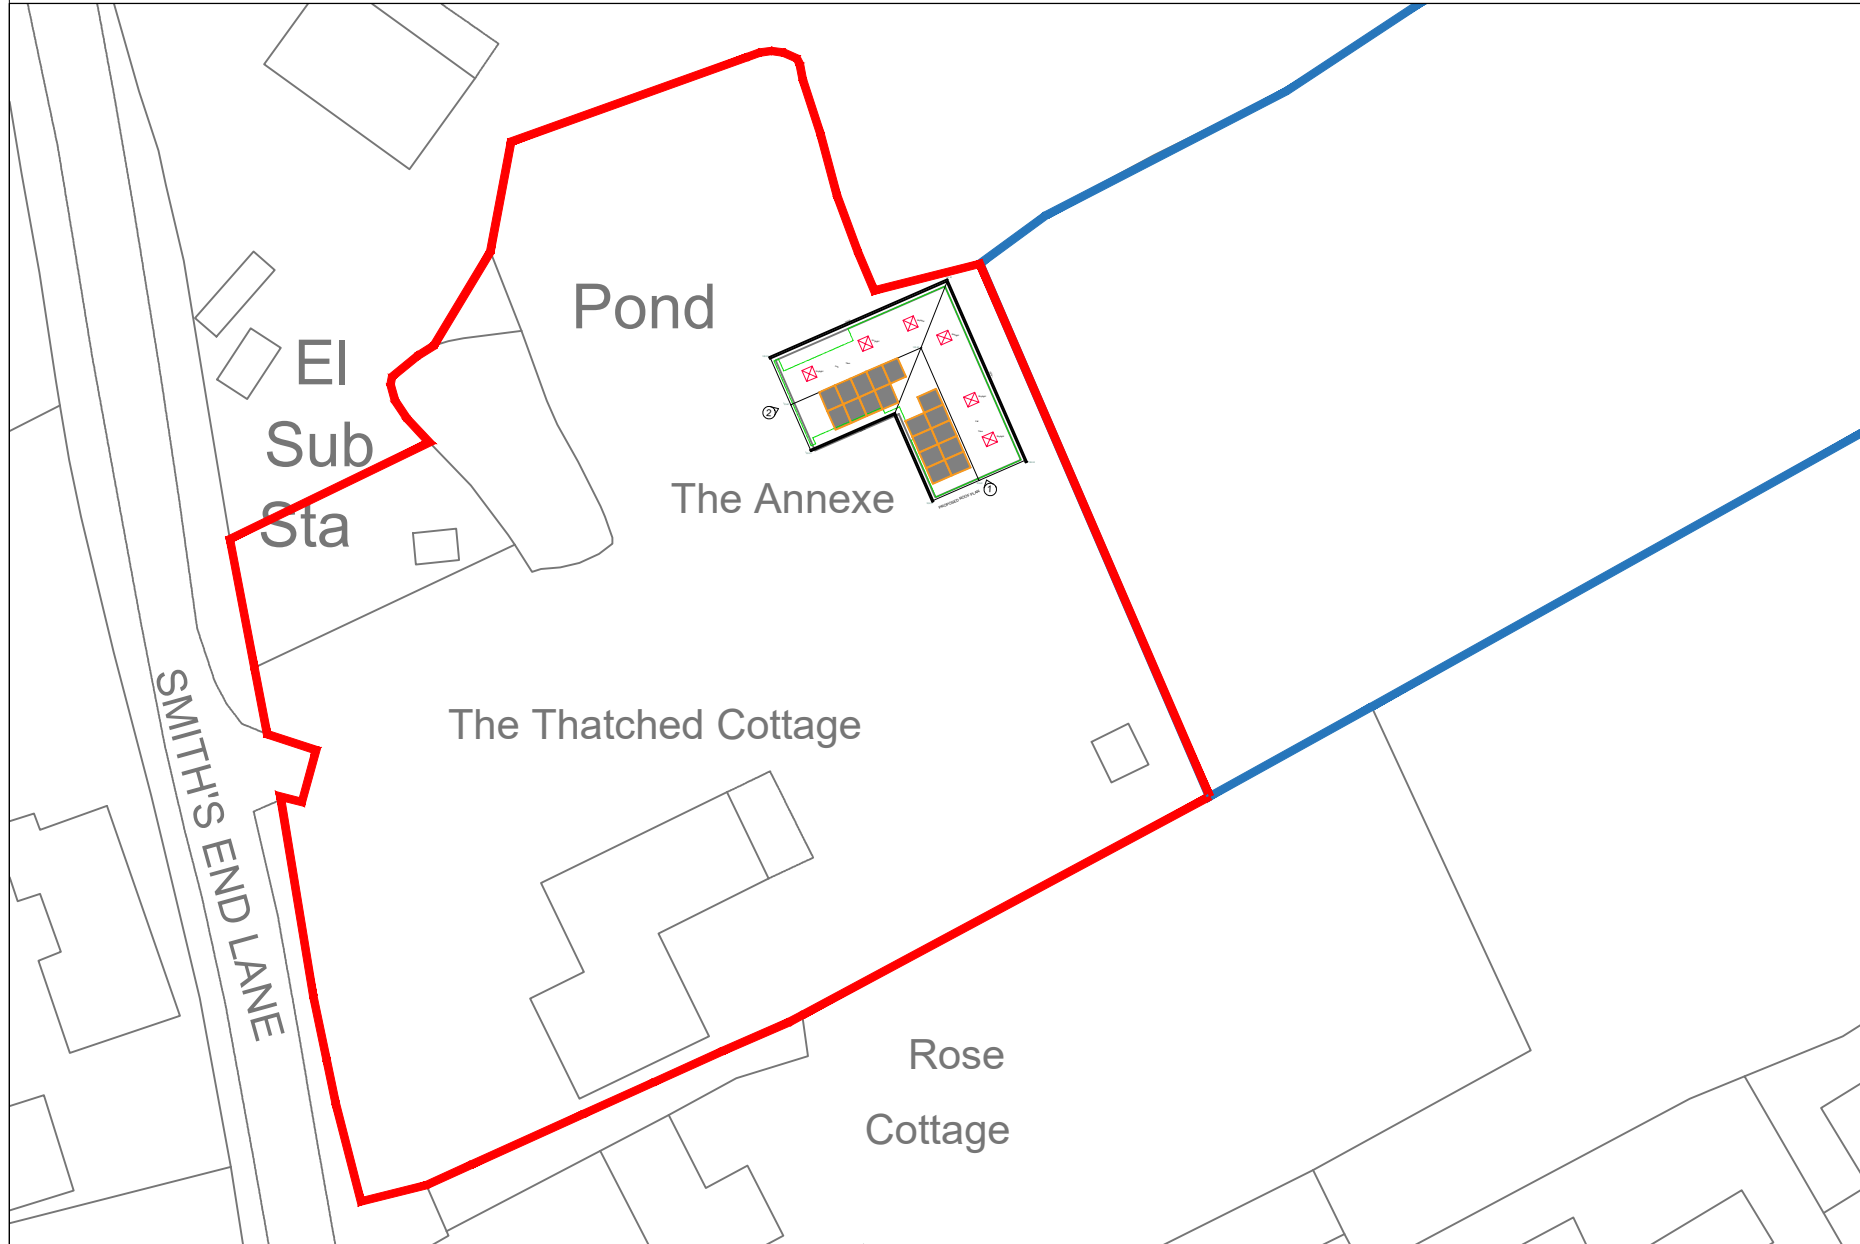

Proposed Solar Panels at
Annex The Thatched Cottage Smith End Lane
Bartley
Royalet
SG8 8LH

Client
Mr and Mrs West
Annex The Thatched Cottage Smith End Lane
Bartley
Royalet
SG8 8LH

Drawing Title
PROPOSED - SITE PLAN

Scale	Drawn	Checked	Authorised
1:1250/1:500 @ A4	JAN 2025	---	---

Drawing Number	Rev
ST_JAN 25_ The Tha Cott _01	A