


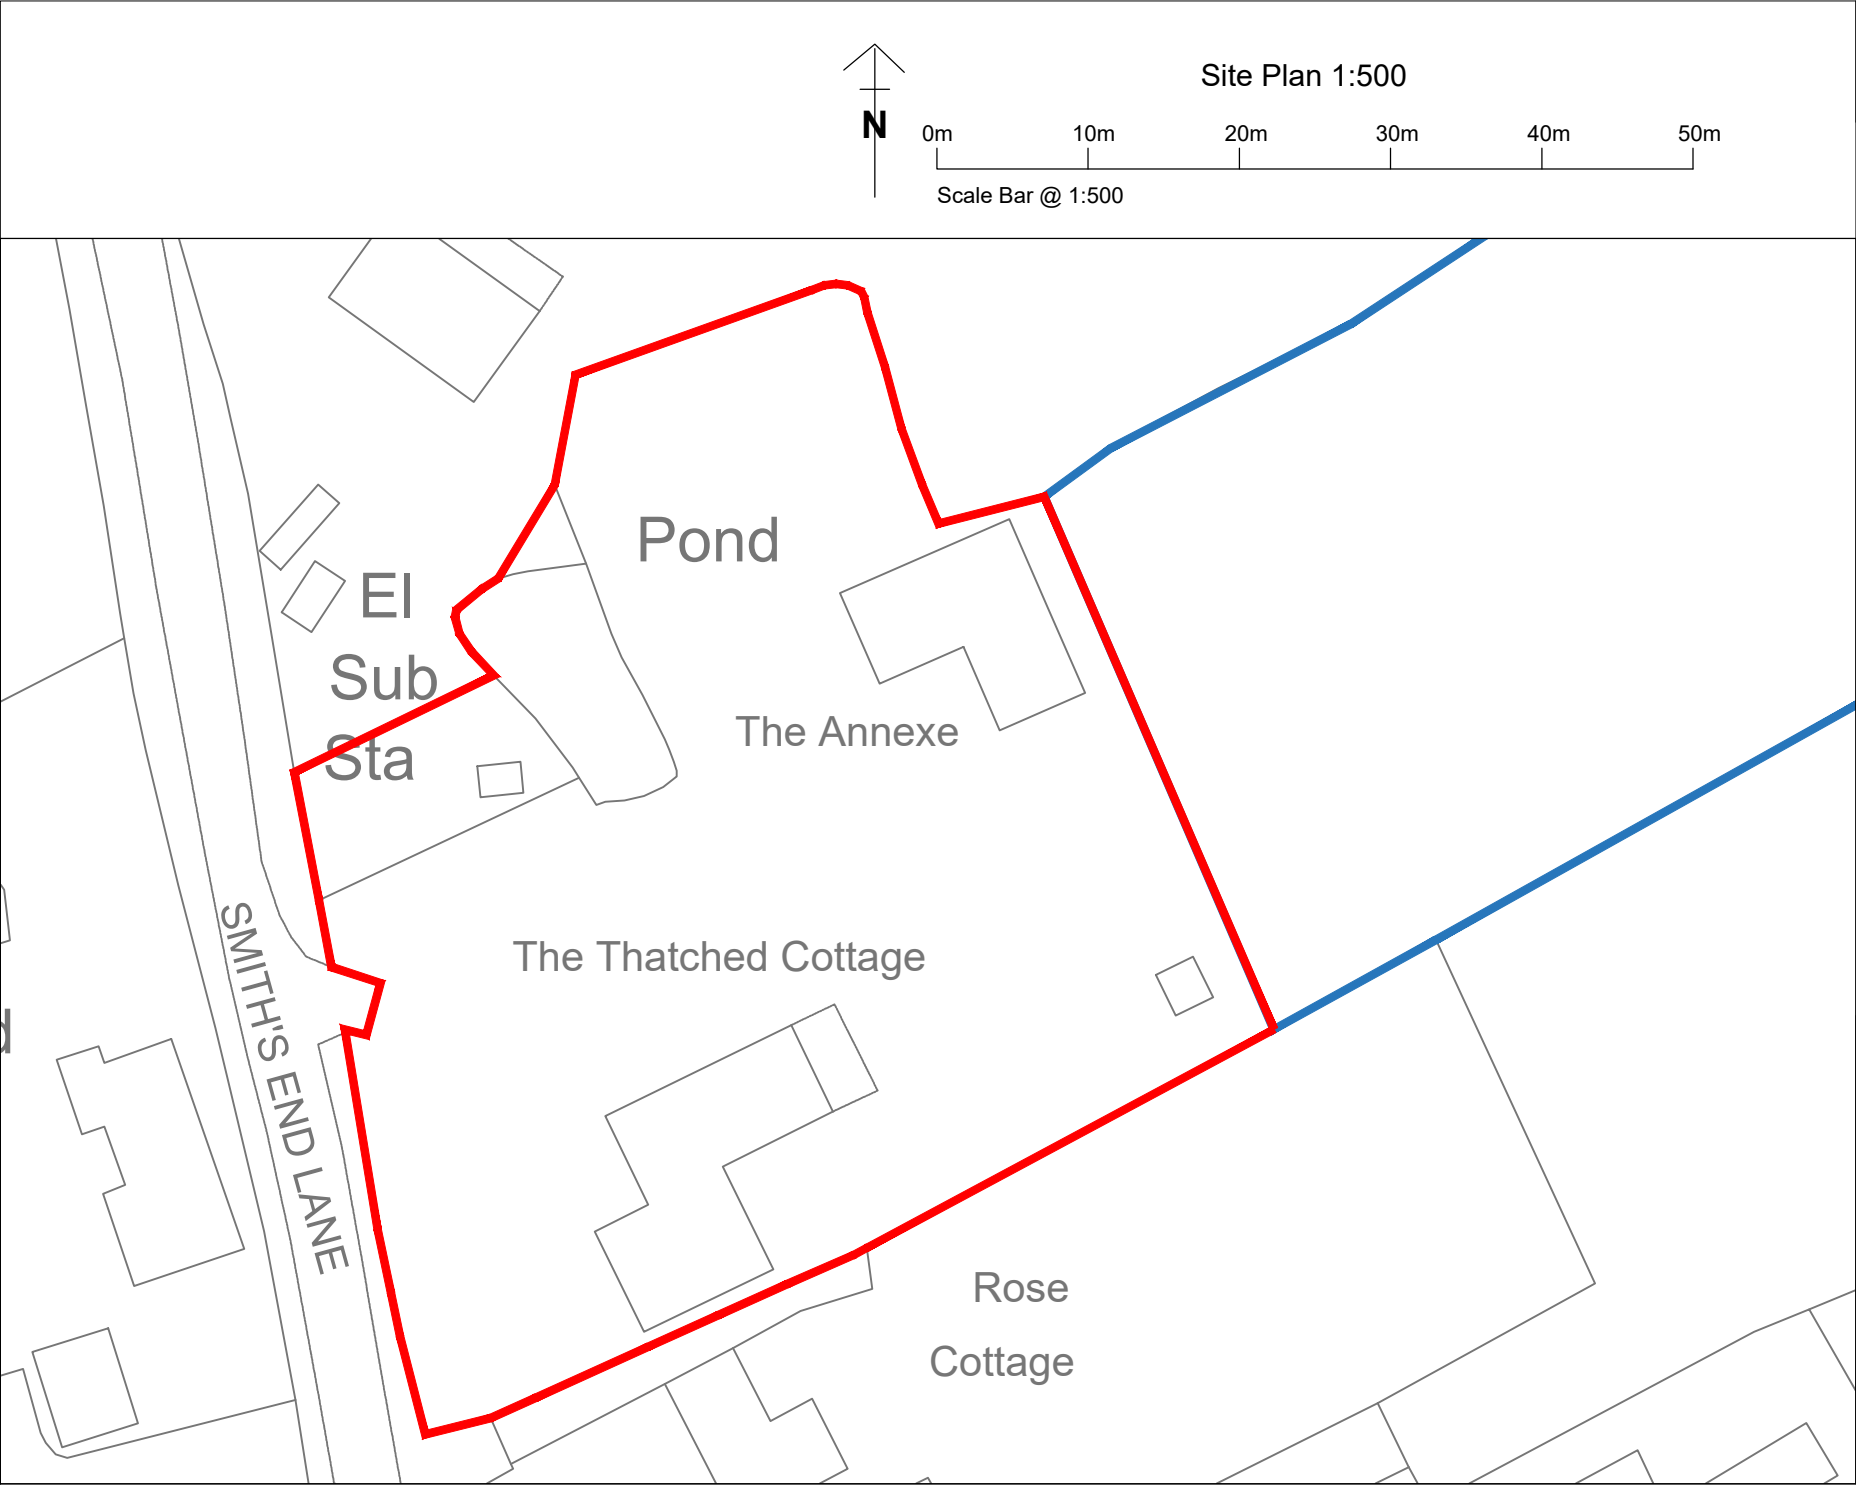

Copyright © Studio 136 Ltd

This drawing which is the property of Studio 136 Ltd is the subject of Intellectual Property Rights including copyright and design right and shall not be reproduced, copied, loaned or submitted to any other party without the written consent of Studio 136 Ltd.

Any discrepancies to be reported to Studio 136 Ltd prior to setting out or ordering of any materials.

studio

136

architects

020 8907 7131

info@studio136.co.uk

Project

Proposed Solar Panels at

Annex The Thatched Cottage Smith End Lane

Barley

Roydon

SG8 8LH

Client

Mr and Mrs West

Annex The Thatched Cottage Smith End Lane

Barley

Roydon

SG8 8LH

Drawing Title

EXISTING - SITE PLAN

Scale

1:1250/1:500 @ A4

Drawn

—

Checked

—

Authorised

—

Drawing Number

ST_JAN 25_ The Tha Cott _00

Rev

—