


FRONT ELEVATION



SIDE ELEVATION





SIDE ELEVATION

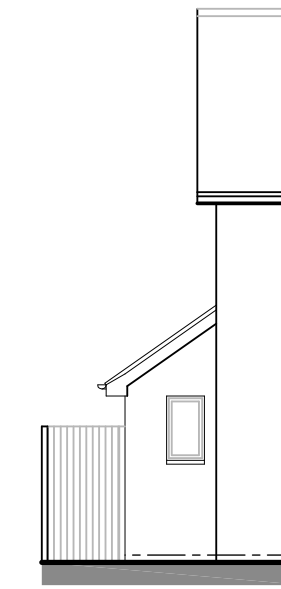

REAR ELEVATION



GROUND FLOOR PLAN

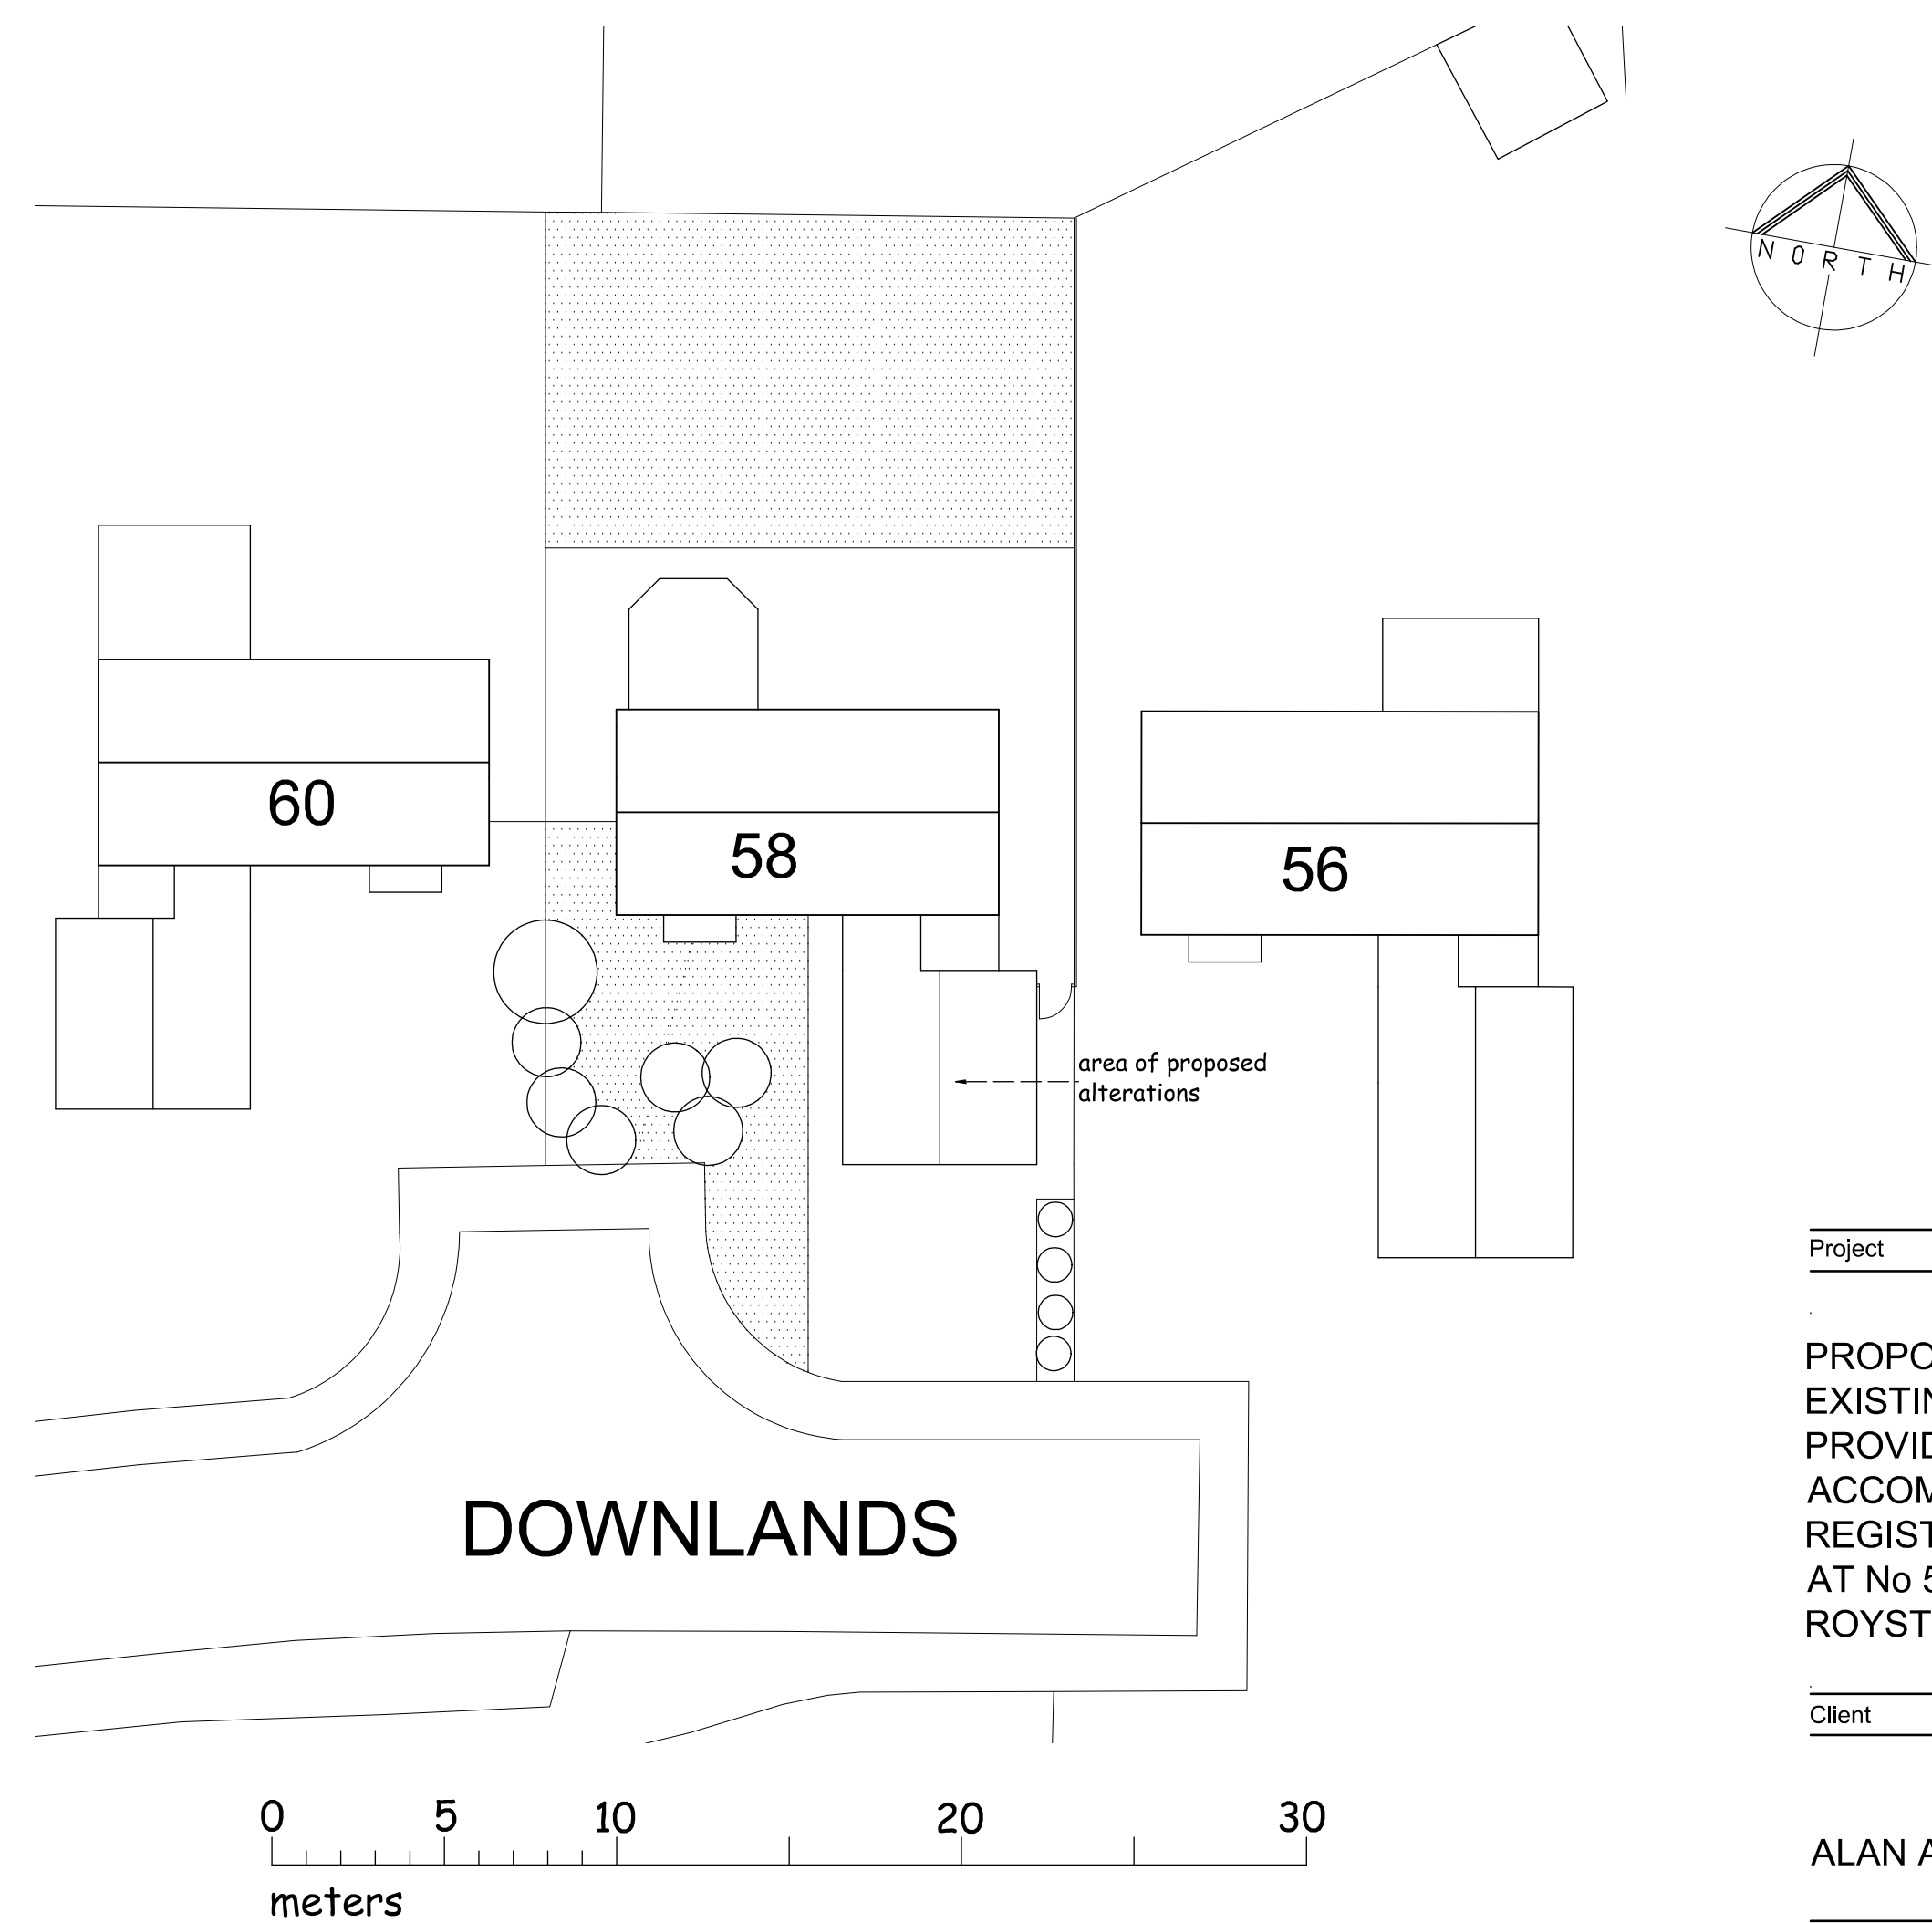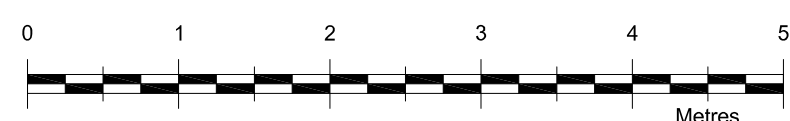

SITE PLAN 1:200

Project	PROPOSED ALTERATIONS TO EXISTING DOUBLE GARAGE TO PROVIDE GROUND FLOOR ACCOMMODATION FOR A REGISTERED DISABLED PERSON AT No 58 DOWNLANDS, ROYSTON, HERTS SG8 5BY		
Client	ALAN AND GAIL BARLOW		
Drawing	PROPOSED PLAN		
Scale	1:50 & 1:100 @ A1	Drawn	C.R.
Checked	Date	Dec 24	
Drawing No.	BAR/24/02		

This drawing and design is copyright and must not be reproduced in part or in whole without prior written consent. Contractors must verify all dimensions on site before commencing work