


FRONT ELEVATION







SIDE ELEVATION

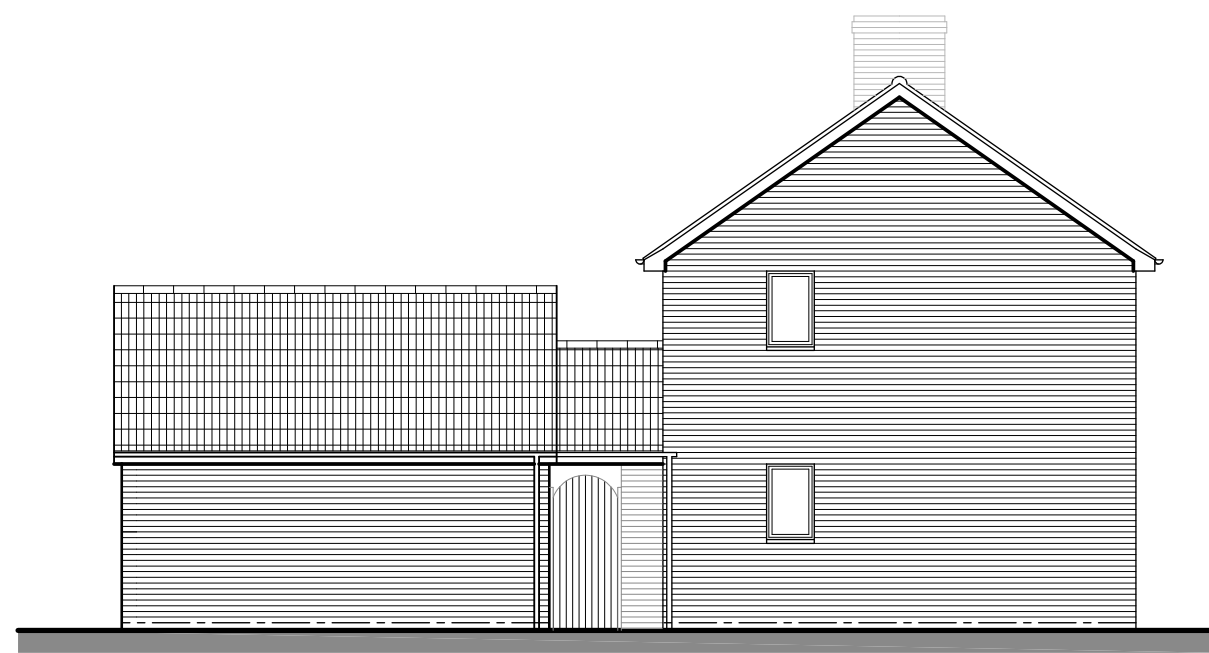

SIDE ELEVATION



GROUND FLOOR PLAN

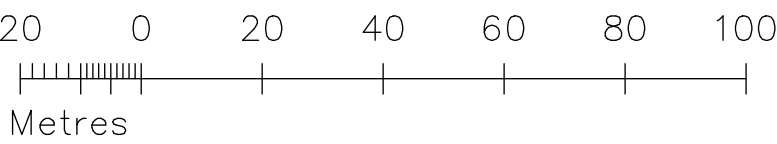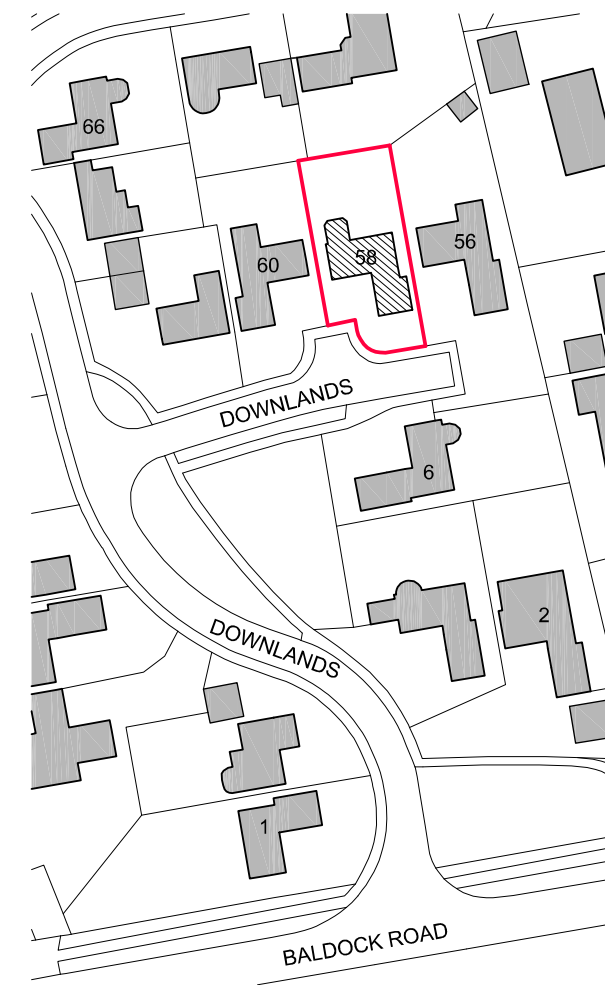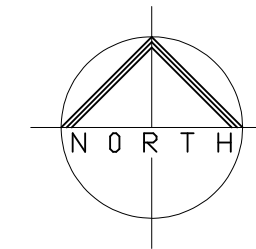 

LOCATION PLAN 1:1250

Project

PROPOSED ALTERATIONS TO
EXISTING DOUBLE GARAGE TO
PROVIDE GROUND FLOOR
ACCOMMODATION FOR A
REGISTERED DISABLED PERSON
AT No 58 DOWNLANDS,
ROYSTON, HERTS SG8 5BY

Client

ALAN AND GAIL BARLOW

Drawing

EXISTING PLAN

Scale 1:50 & 1:100 @ A1 Drawn C.R

Checked Date Dec 24

Drawing No.

BAR/24/01

This drawing and design is copyright and must not
be reproduced in part or in whole without prior
written consent. Contractors must verify all
dimensions on site before commencing work