


NOTES:
ALL DIMENSIONS, LEVELS AND CLEARANCES TO BE CHECKED
ON SITE PRIOR TO WORKS COMMENCING
THIS DRAWING SHOULD BE READ IN CONJUNCTION WITH ALL
OTHER PROJECT RELATED DRAWINGS, SPECIFICATIONS AND
DOCUMENTS.
THIS DRAWING IS COPYRIGHT OF GEBHARD AND GOODWIN



Existing Front Elevation

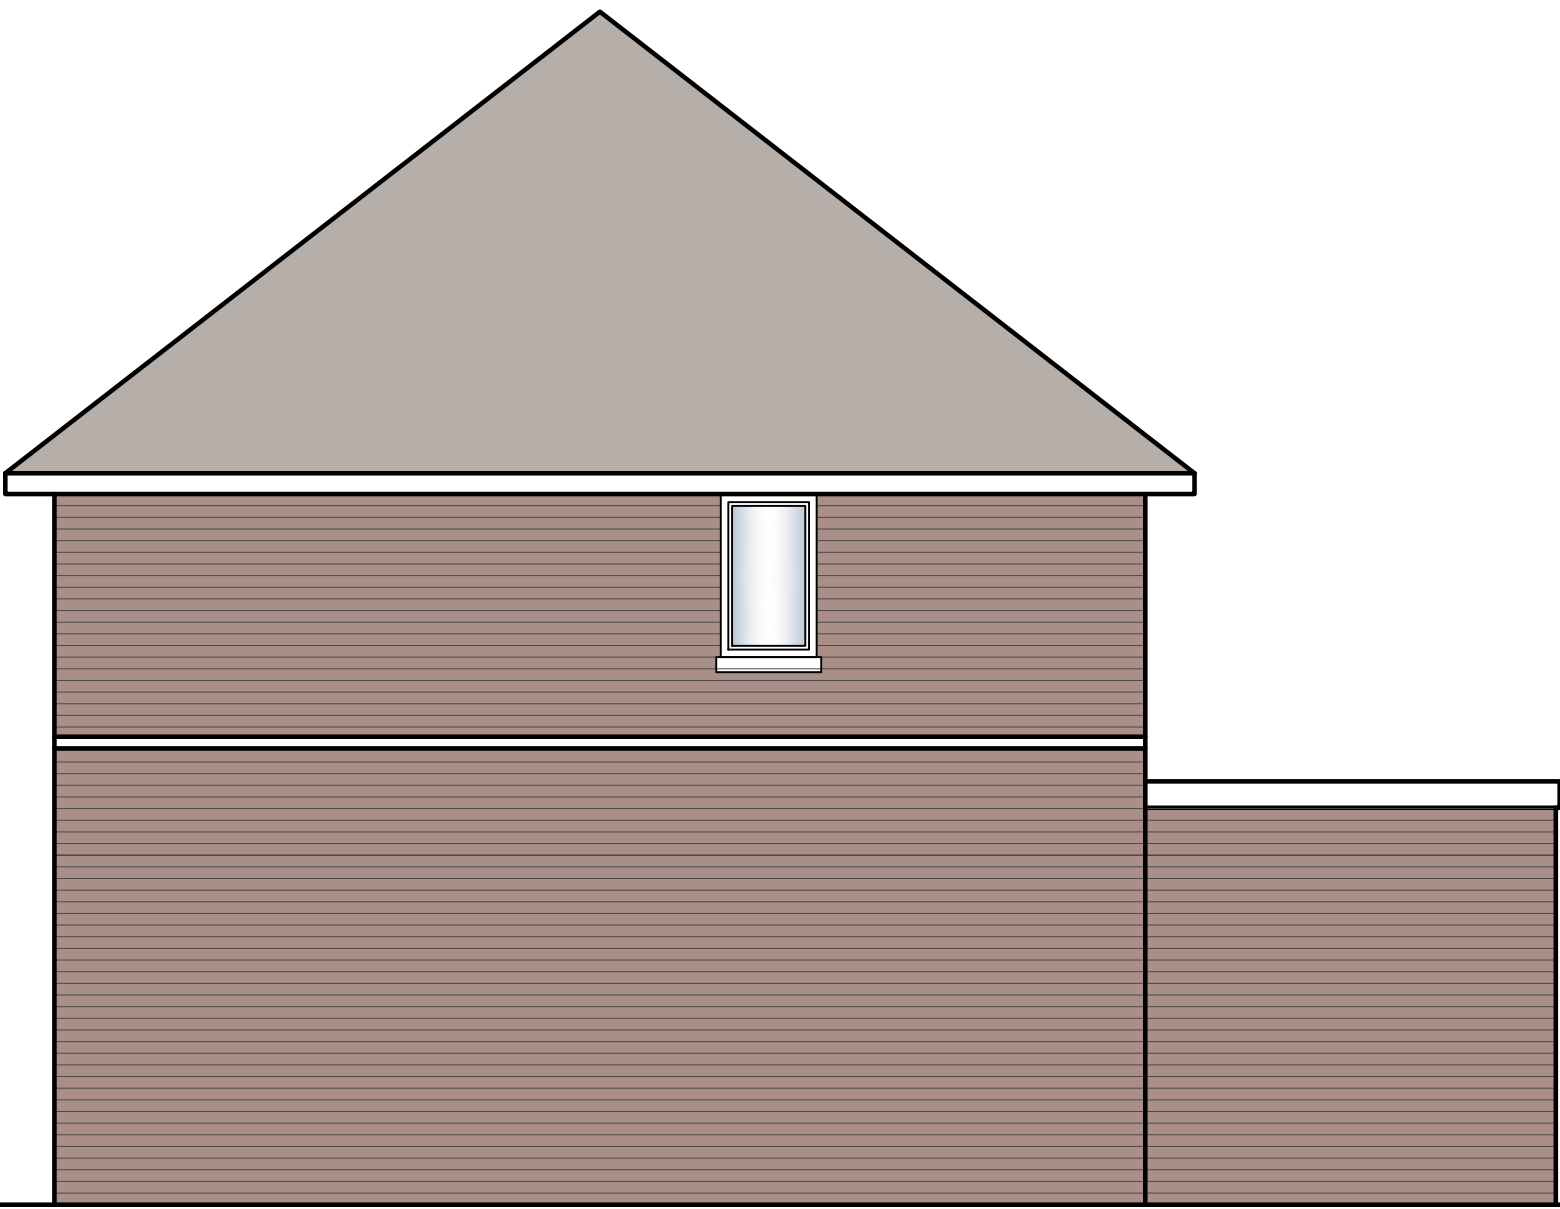


Existing Side Elevation



Existing Rear Elevation

EXISTING ELEVATIONS

 

F	05.08.26	For Planning
Rev.	Date	Notes
PLANNING		
PROJECT 47 Homewood Road		
SITE ADDRESS 47 Homewood Road St Albans Hertfordshire		
DRAWING TITLE: EXISTING ELEVATIONS		
DRAWING NO: 1546-201		
BY: GG	CHK: GG	DATE: 20.04.26 SCALE @A1 1:50

