



NOTES:
ALL DIMENSIONS, LEVELS AND CLEARANCES TO BE CHECKED
ON SITE PRIOR TO WORKS COMMENCING

THIS DRAWING SHOULD BE READ IN CONJUNCTION WITH ALL
OTHER PROJECT RELATED DRAWINGS, SPECIFICATIONS AND
DOCUMENTS.

THIS DRAWING IS COPYRIGHT OF GEBHARD AND GOODWIN

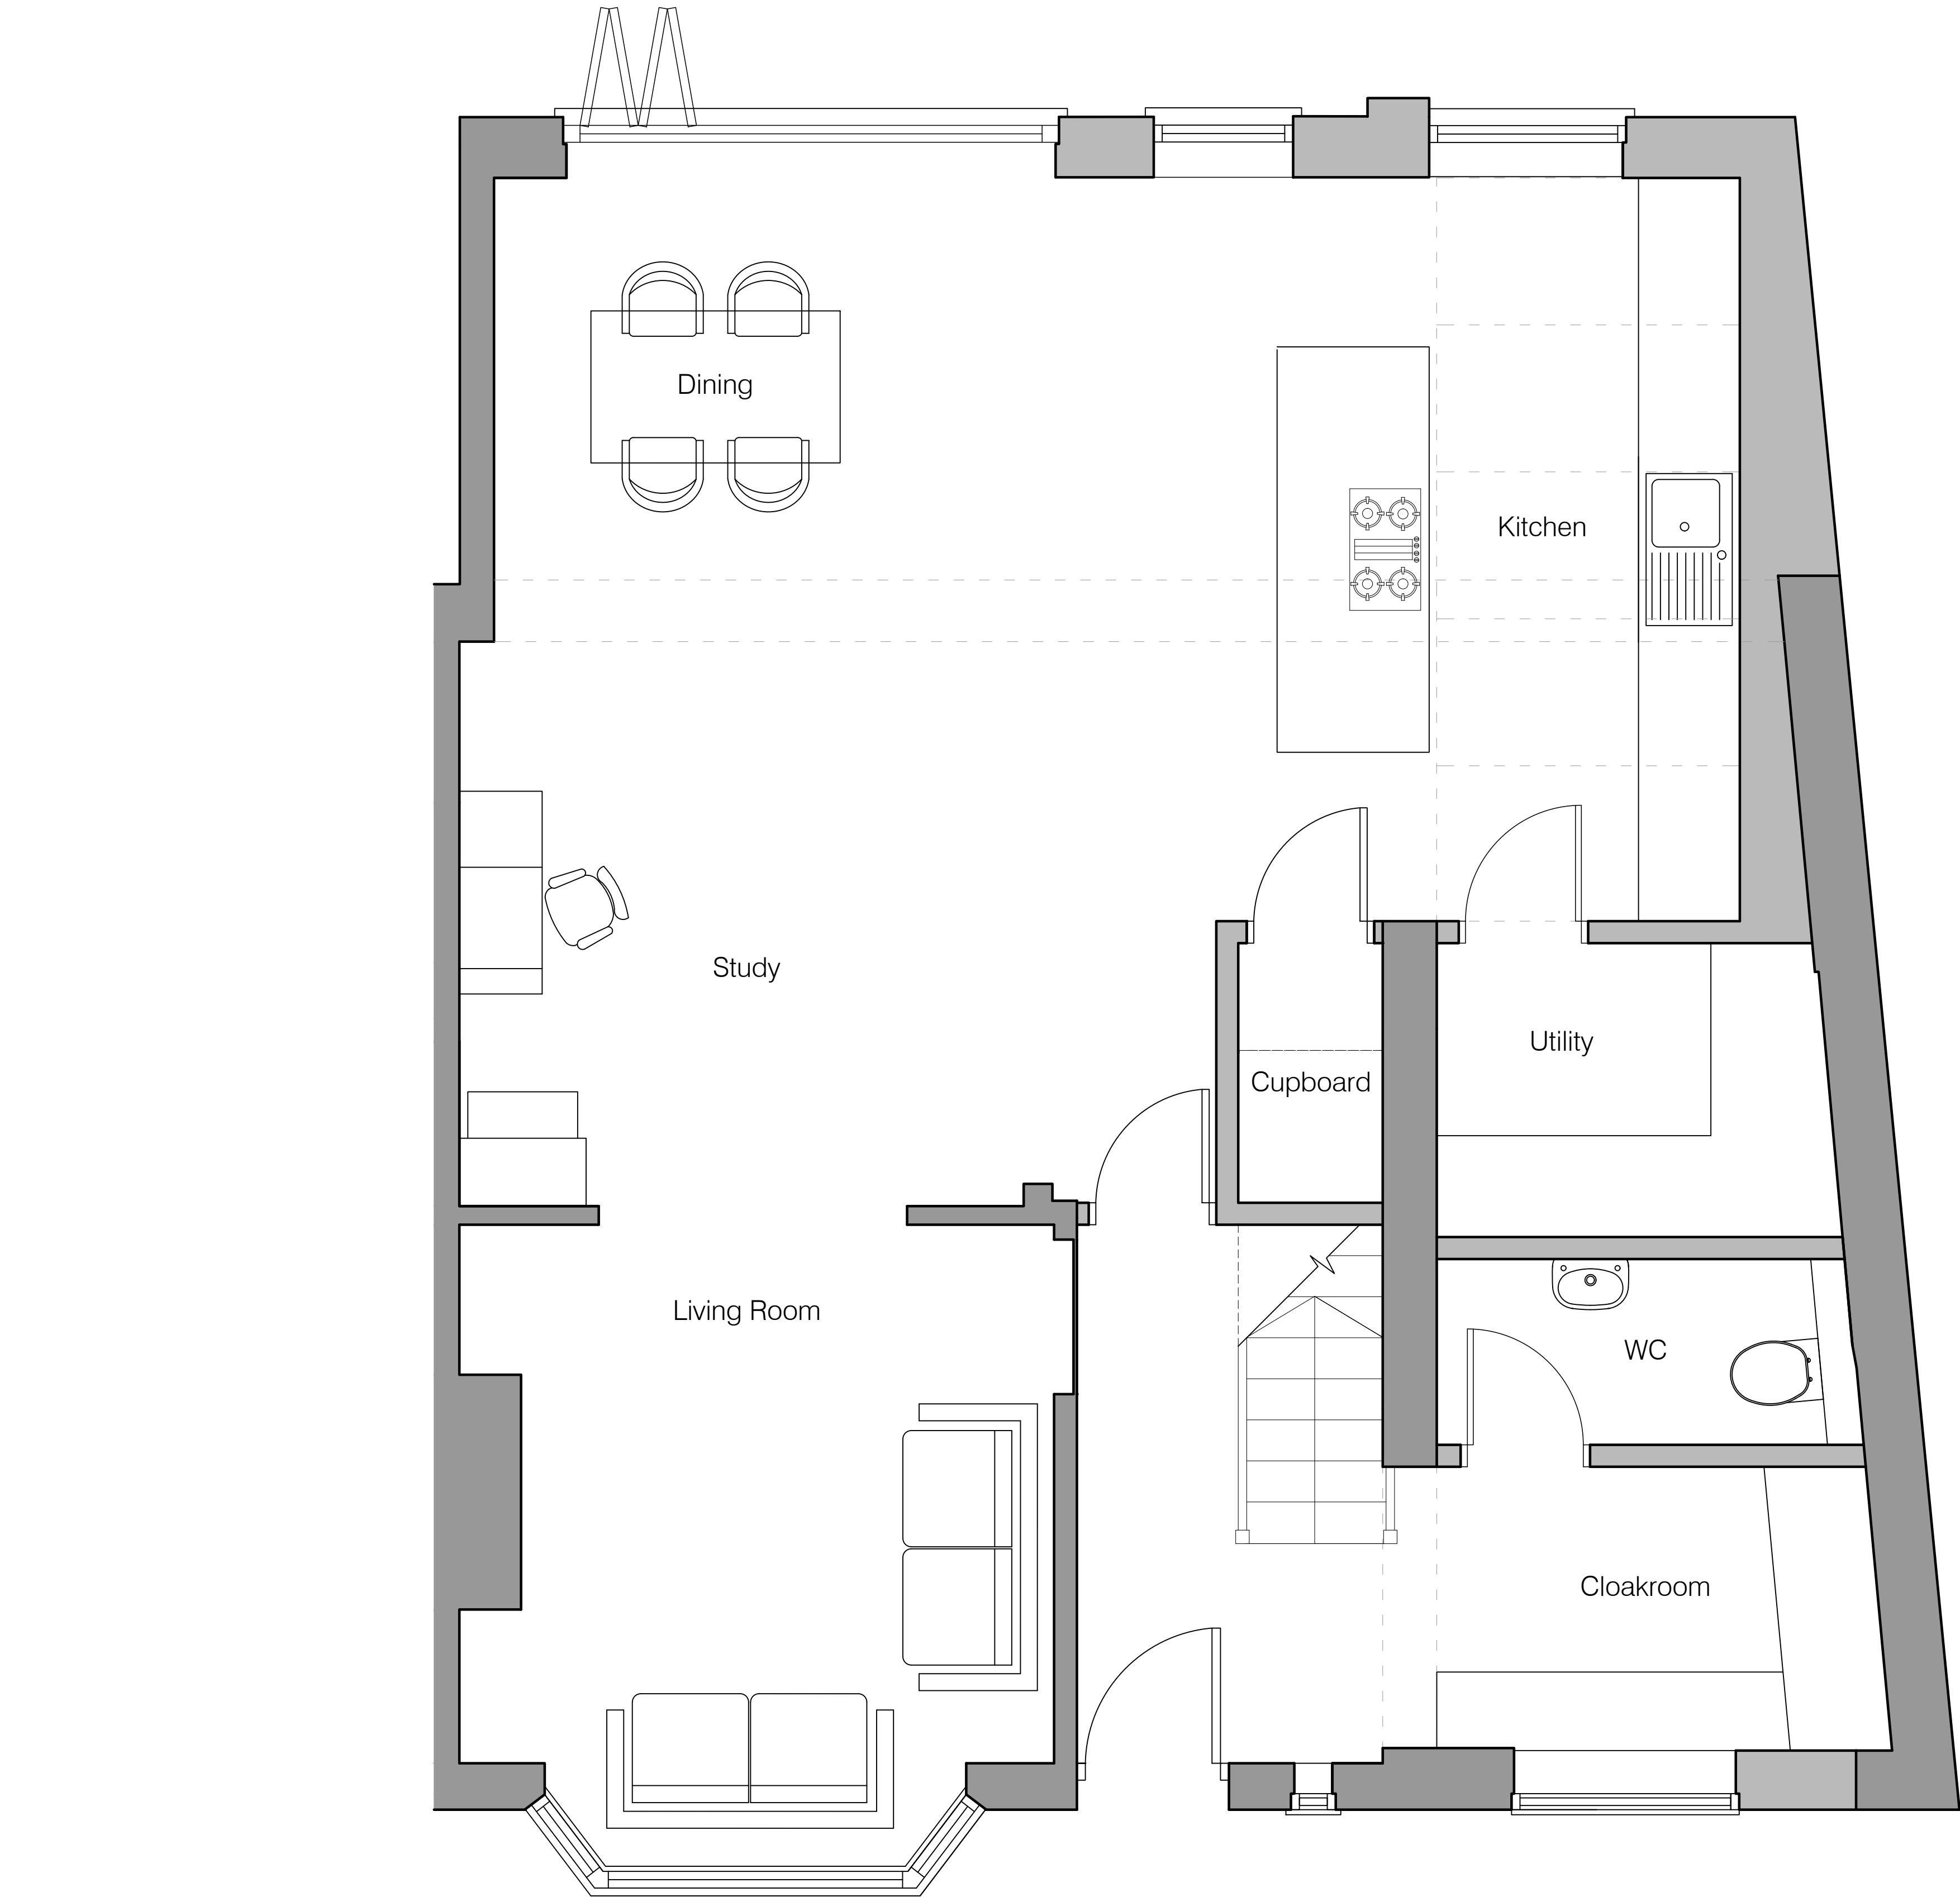

PROPOSED GROUND FLOOR PLAN

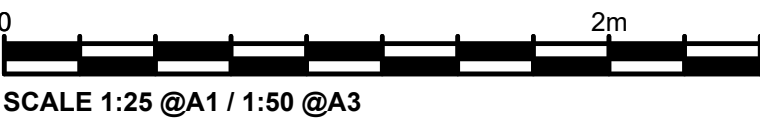

05.08.26				For Planning	
Rev.		Date		Notes	
PLANNING					
PROJECT					
69 Bearton Green					
SITE ADDRESS					
69 Bearton Green,					
Hitchin					
SG5 1UG					
DRAWING TITLE:					
PROPOSED GROUND FLOOR PLAN					
DRAWING NO:					
1566-111					
BY:		CHK:		DATE:	
GG		GG		20.04.26	
				SCALE @A1	
				1:25	

