



NOTES:
ALL DIMENSIONS, LEVELS AND CLEARANCES TO BE CHECKED
ON SITE PRIOR TO WORKS COMMENCING

THIS DRAWING SHOULD BE READ IN CONJUNCTION WITH ALL
OTHER PROJECT RELATED DRAWINGS, SPECIFICATIONS AND
DOCUMENTS.


THIS DRAWING IS COPYRIGHT OF GEBHARD AND GOODWIN

LEGEND

- 1 PROPOSED DORMER ATTIC CONVERSION
- 2 PROPOSED NEW GABLE END PITCHED ROOF
- 3 PROPOSED VELUX ROOF LIGHTS
- 4 PROPOSED GLAZED ROOF IN SIDE EXTENSION
- 5 PROPOSED PARAPET WALL FLAT ROOF EXTENSION

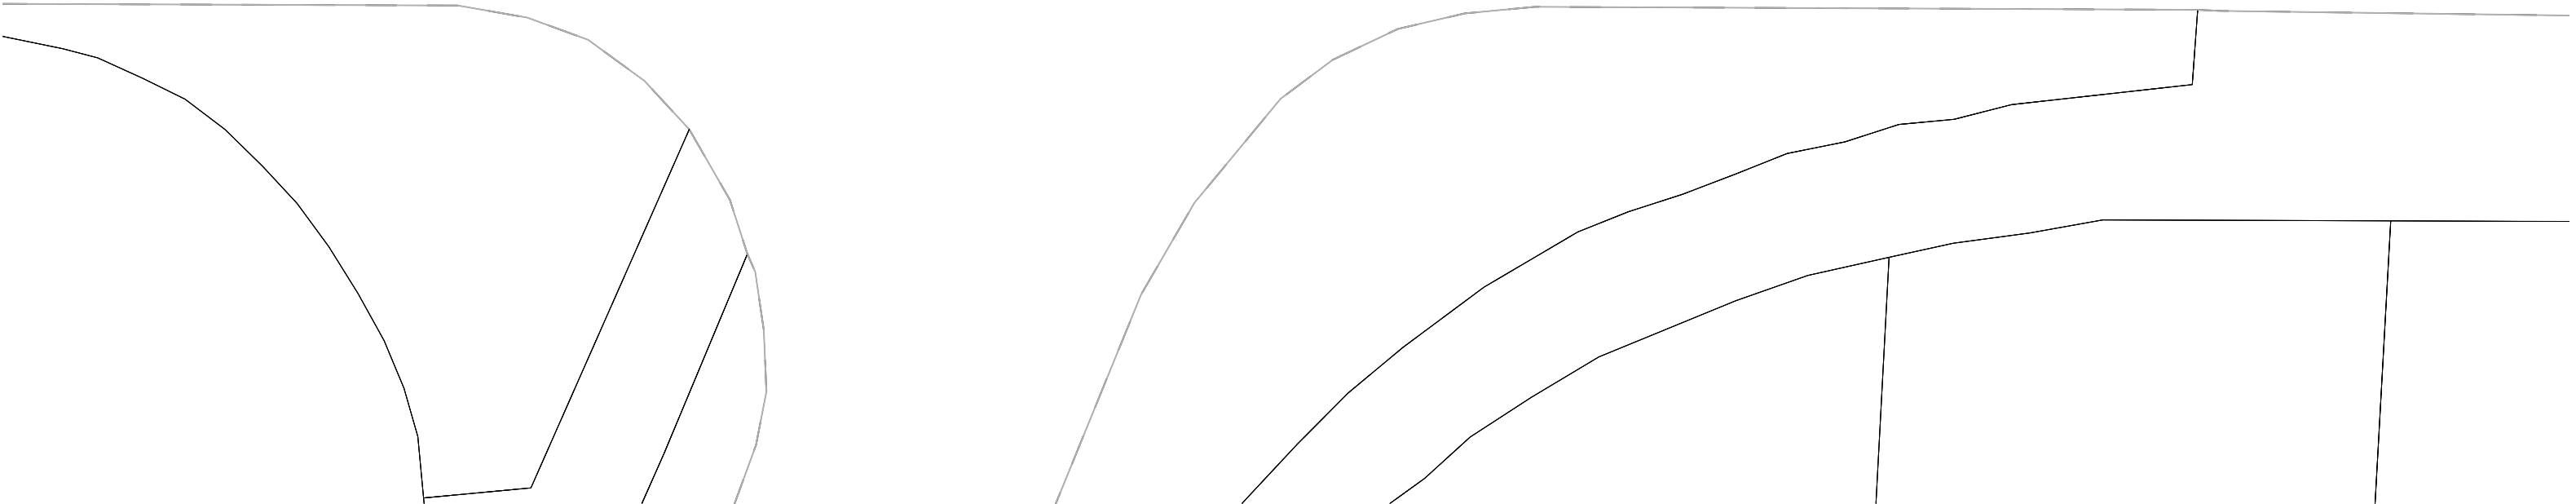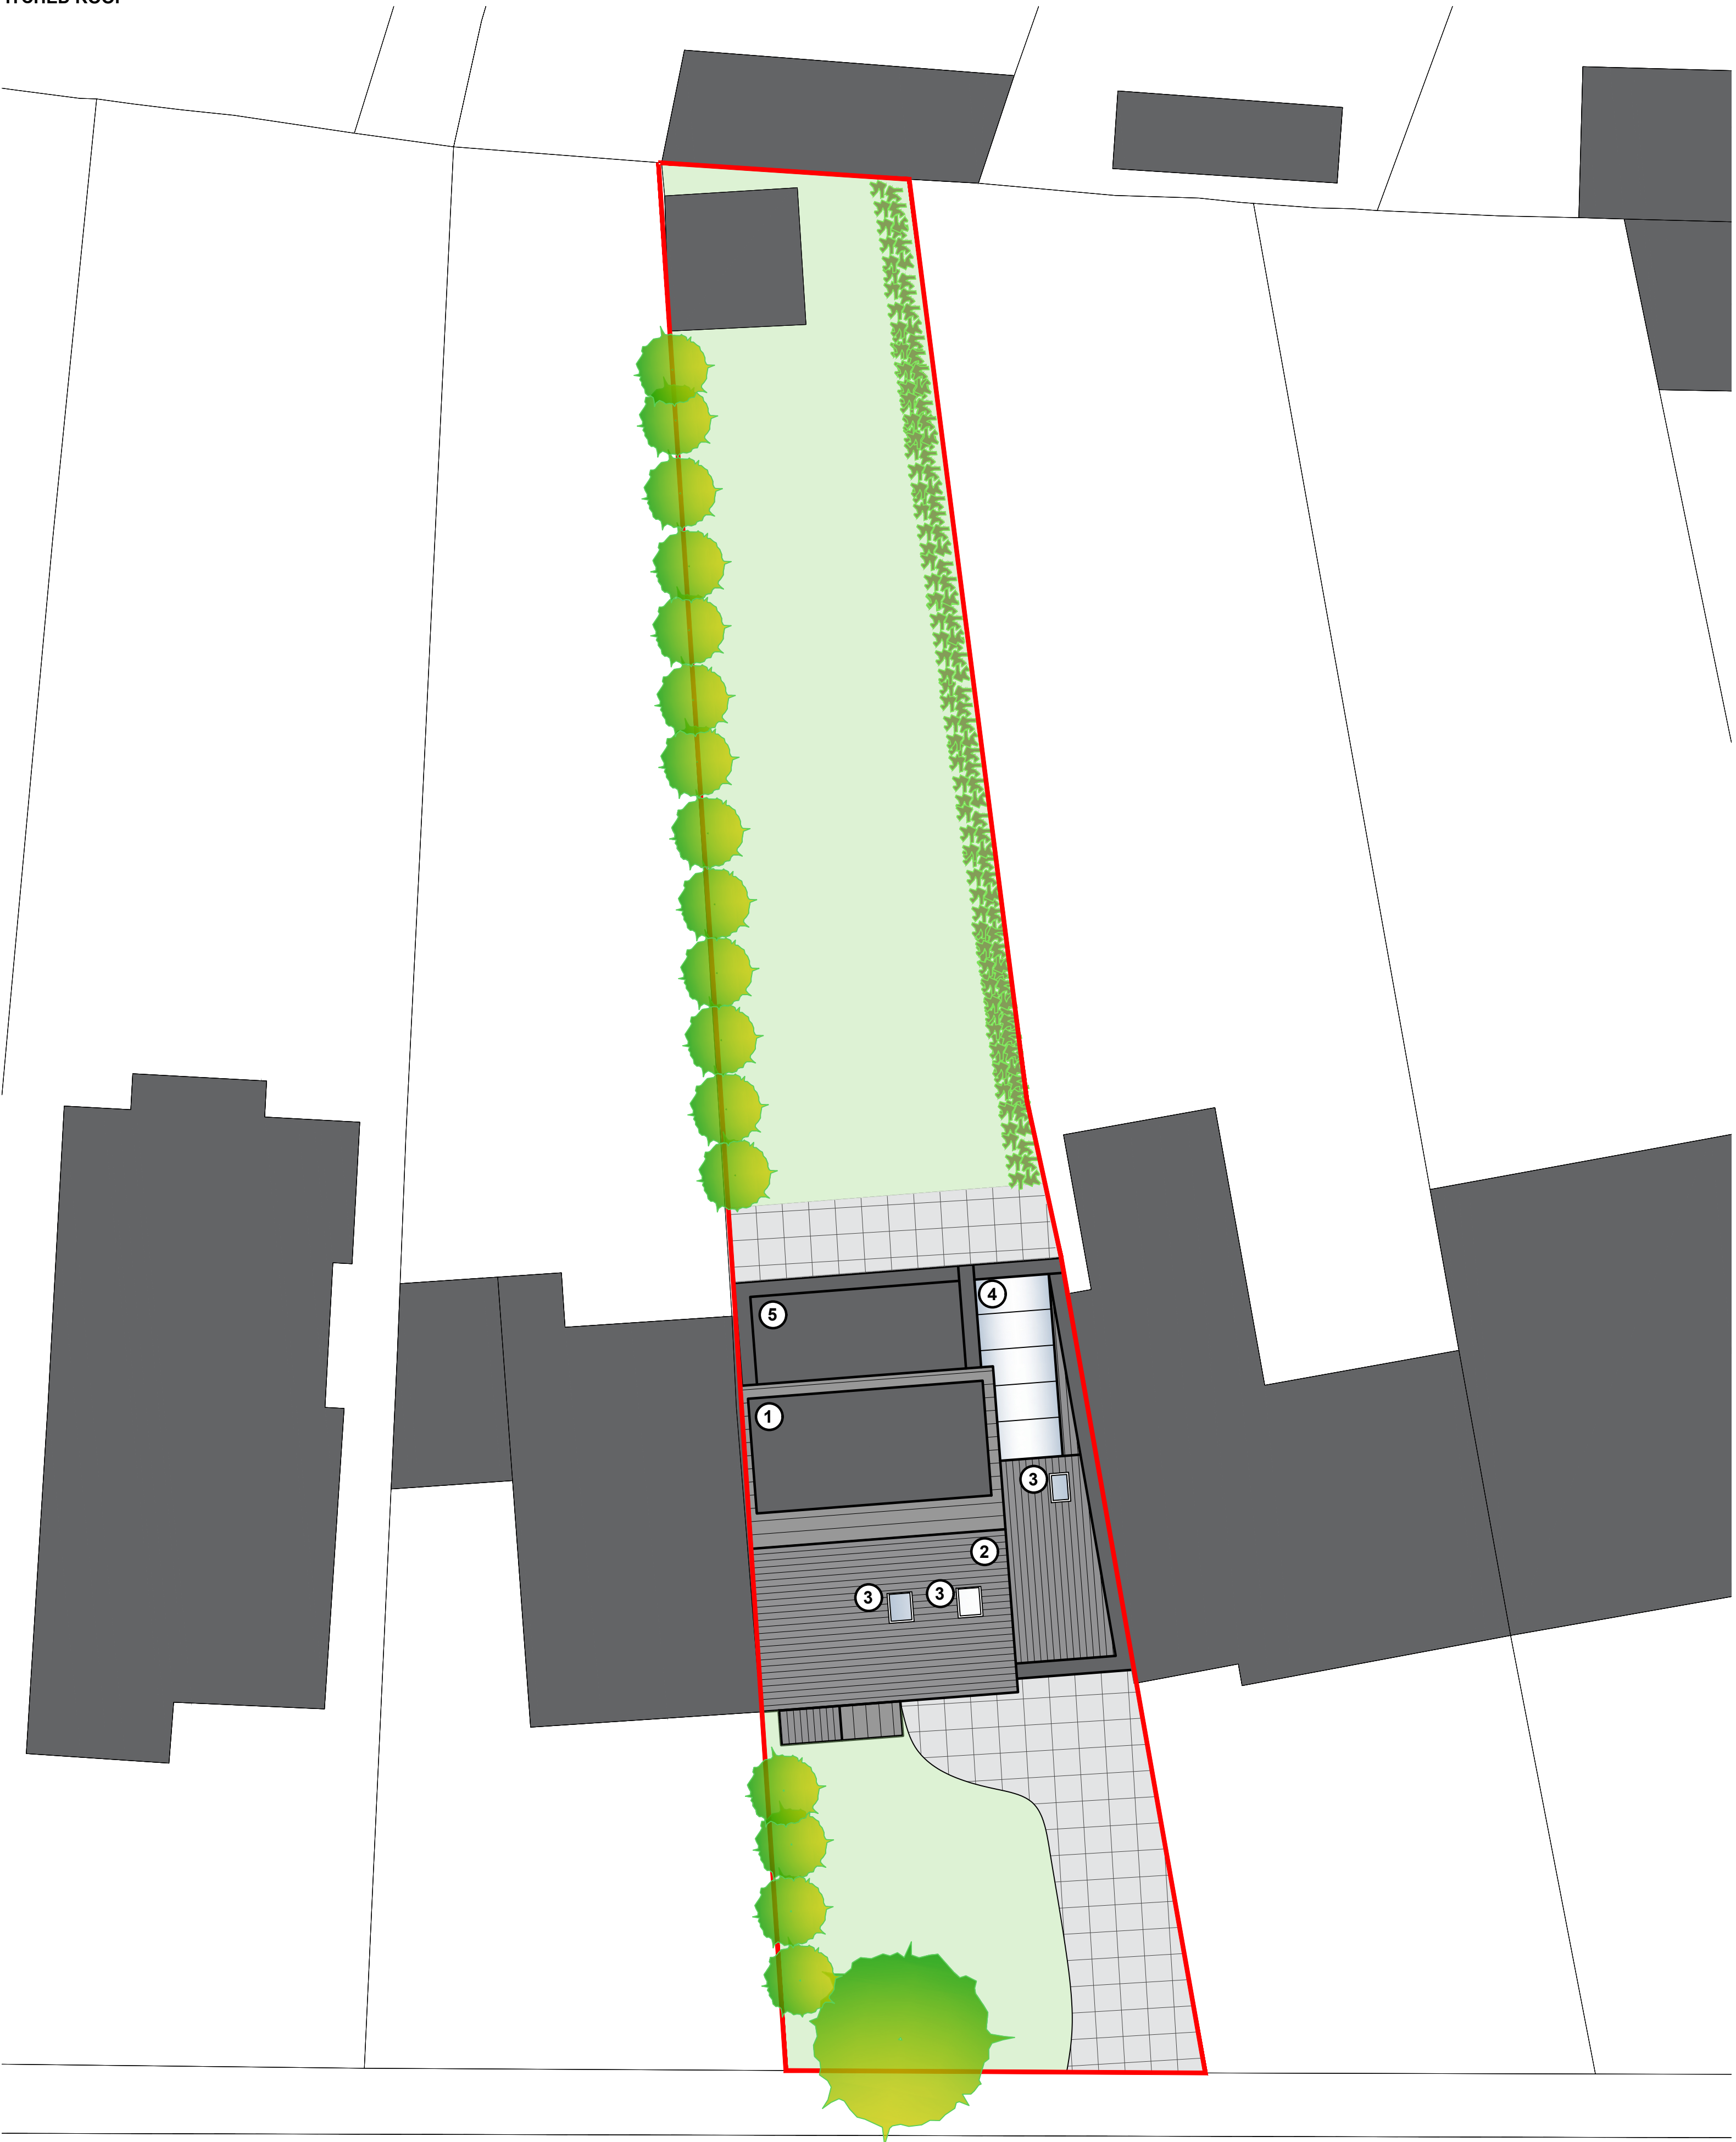

EXISTING SITE ROOF PLAN

 

0	05.08.26	For Planning
Rev.	Date	Notes
PLANNING		
PROJECT 69 Bearton Green		
SITE ADDRESS 69 Bearton Green, Hitchin SG5 1UG		
DRAWING TITLE: PROPOSED SITE ROOF PLAN		
DRAWING NO: 1566-110		
BY: GG	CHK: GG	DATE: 20.04.26
		SCALE @A1 1:100

GG