



NOTES:
ALL DIMENSIONS, LEVELS AND CLEARANCES TO BE CHECKED
ON SITE PRIOR TO WORKS COMMENCING

THIS DRAWING SHOULD BE READ IN CONJUNCTION WITH ALL
OTHER PROJECT RELATED DRAWINGS, SPECIFICATIONS AND
DOCUMENTS.

THIS DRAWING IS COPYRIGHT OF GEBHARD AND GOODWIN

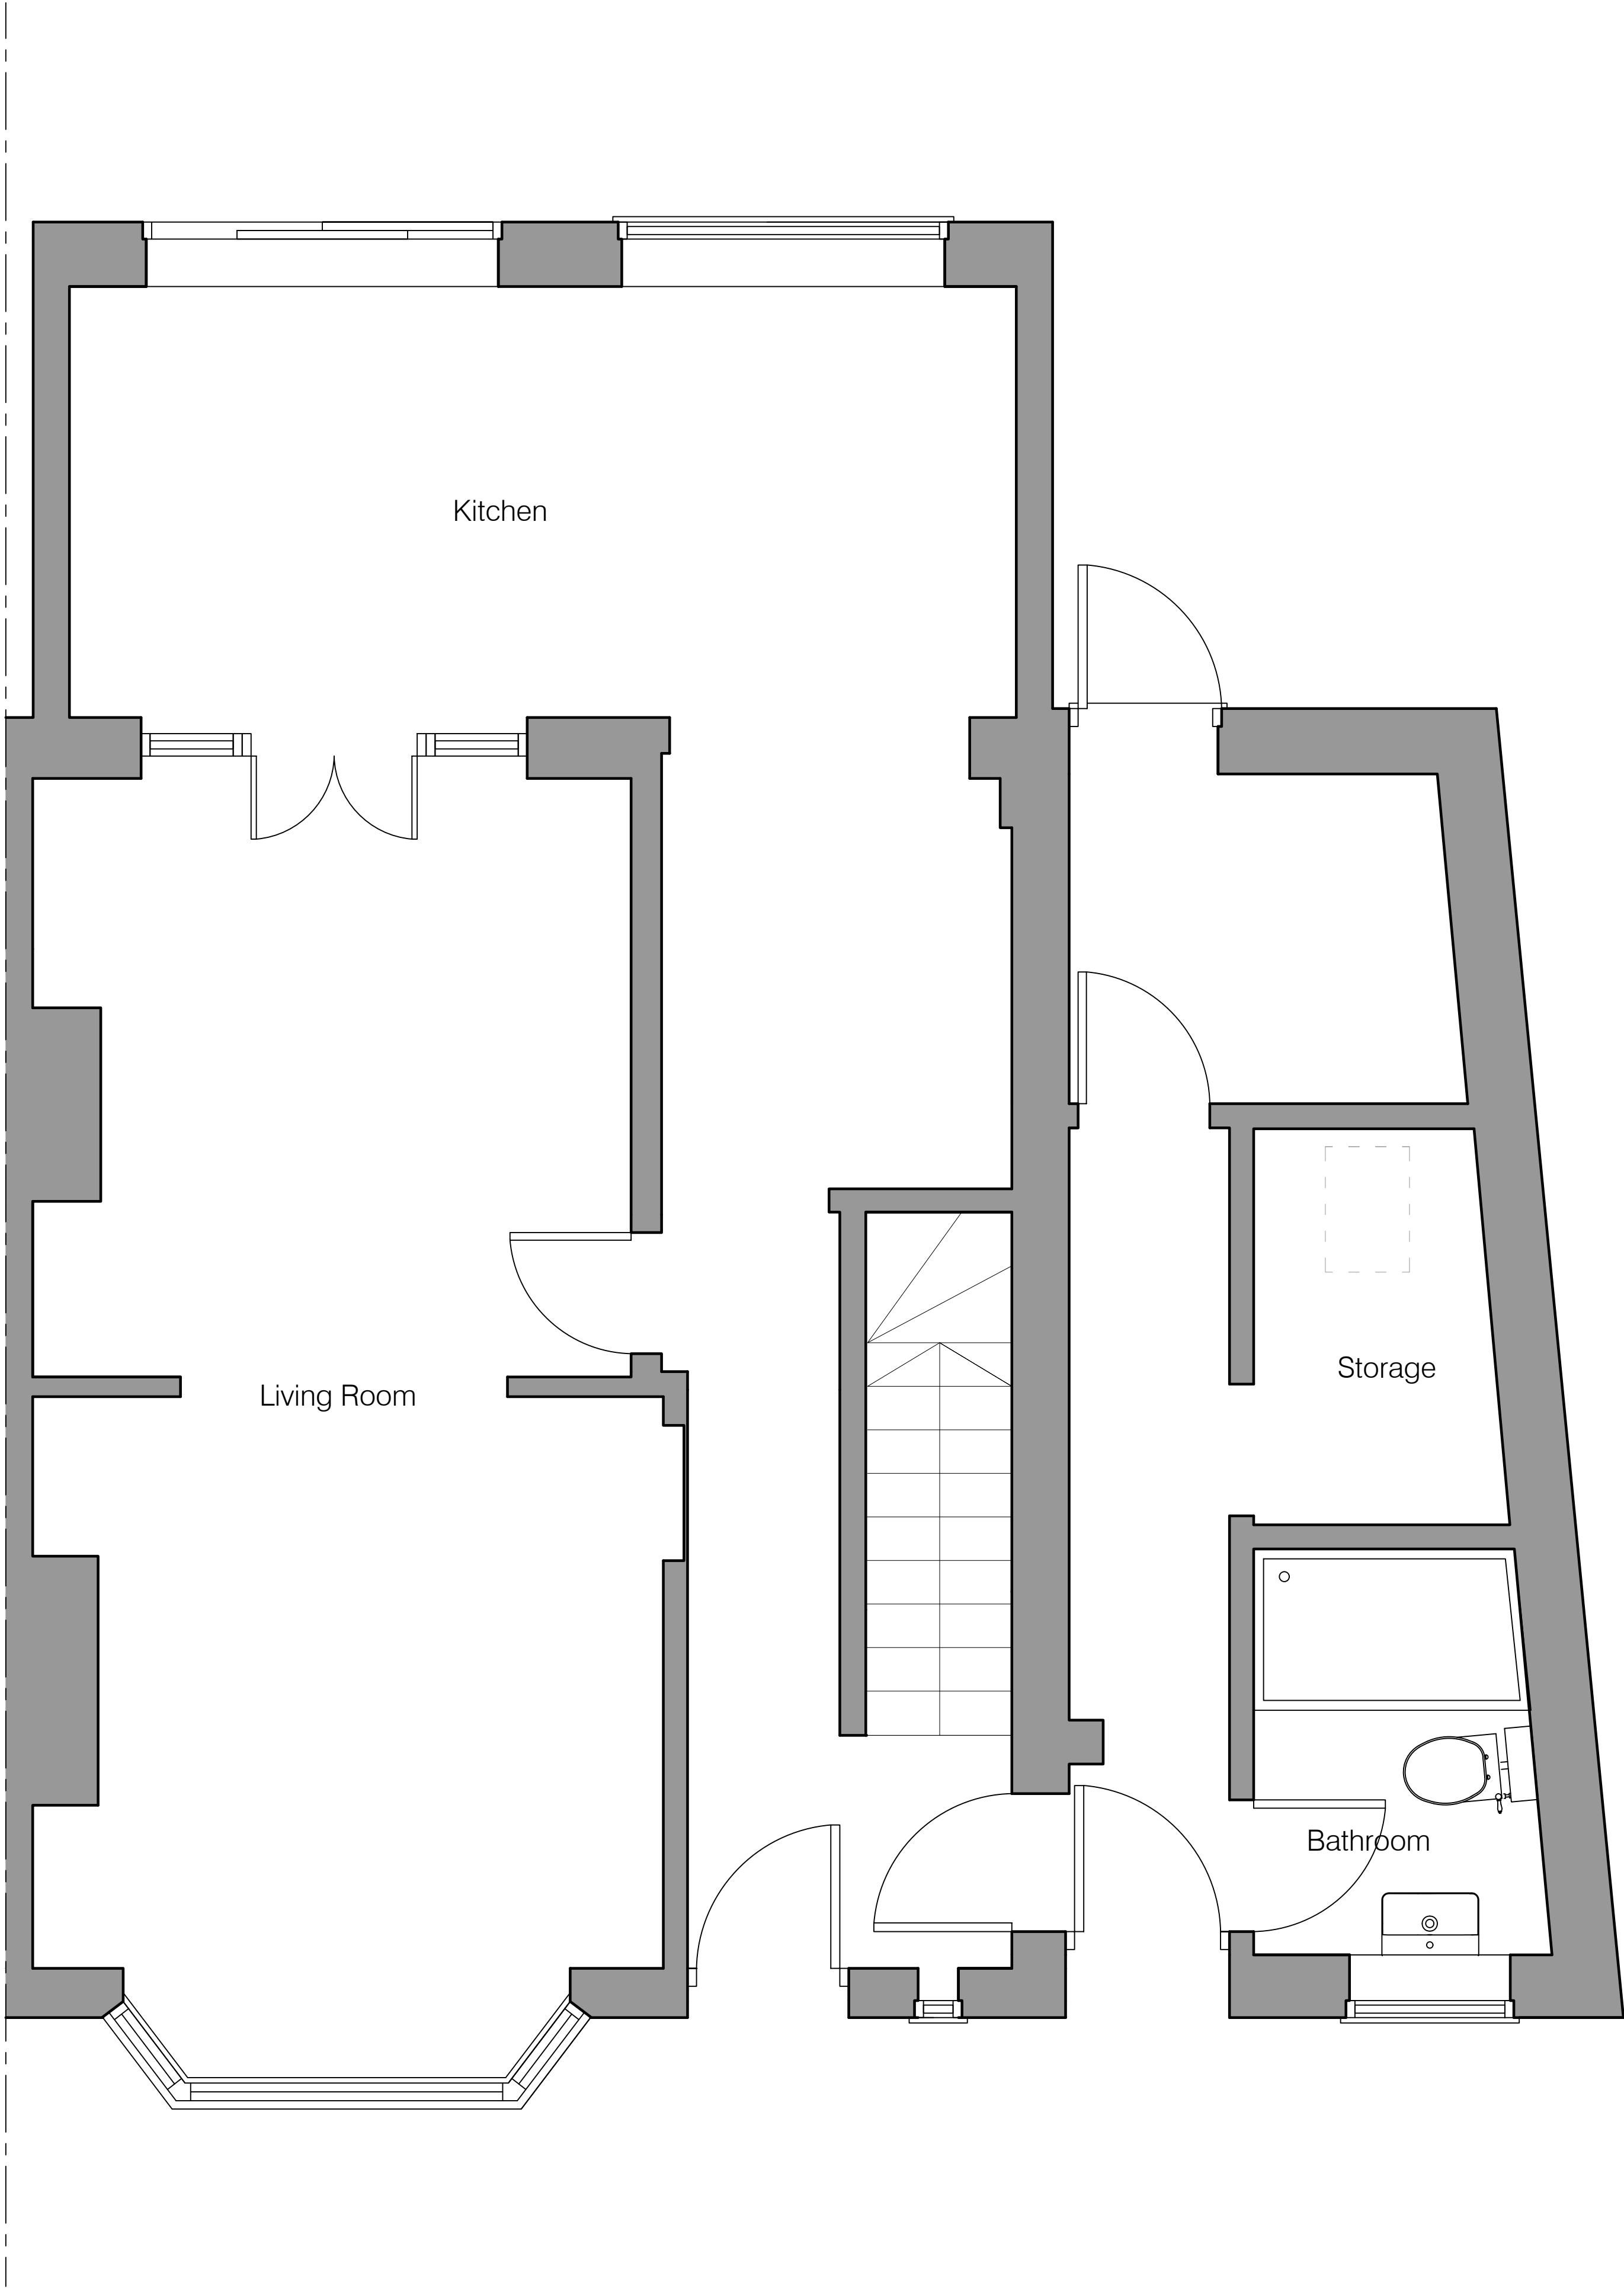

EXISTING GROUND FLOOR PLAN

 

F	05.08.26	For Planning
Rev.	Date	Notes
PLANNING		
PROJECT		
69 Bearton Green		
SITE ADDRESS		
69 Bearton Green,		
Hitchin		
SG5 1UG		
DRAWING TITLE:		
EXISTING GROUND FLOOR PLAN		
DRAWING NO:		
1566-101		
BY:	CHK:	DATE:
GG	GG	20.04.26
		SCALE @A1
		1:25

