


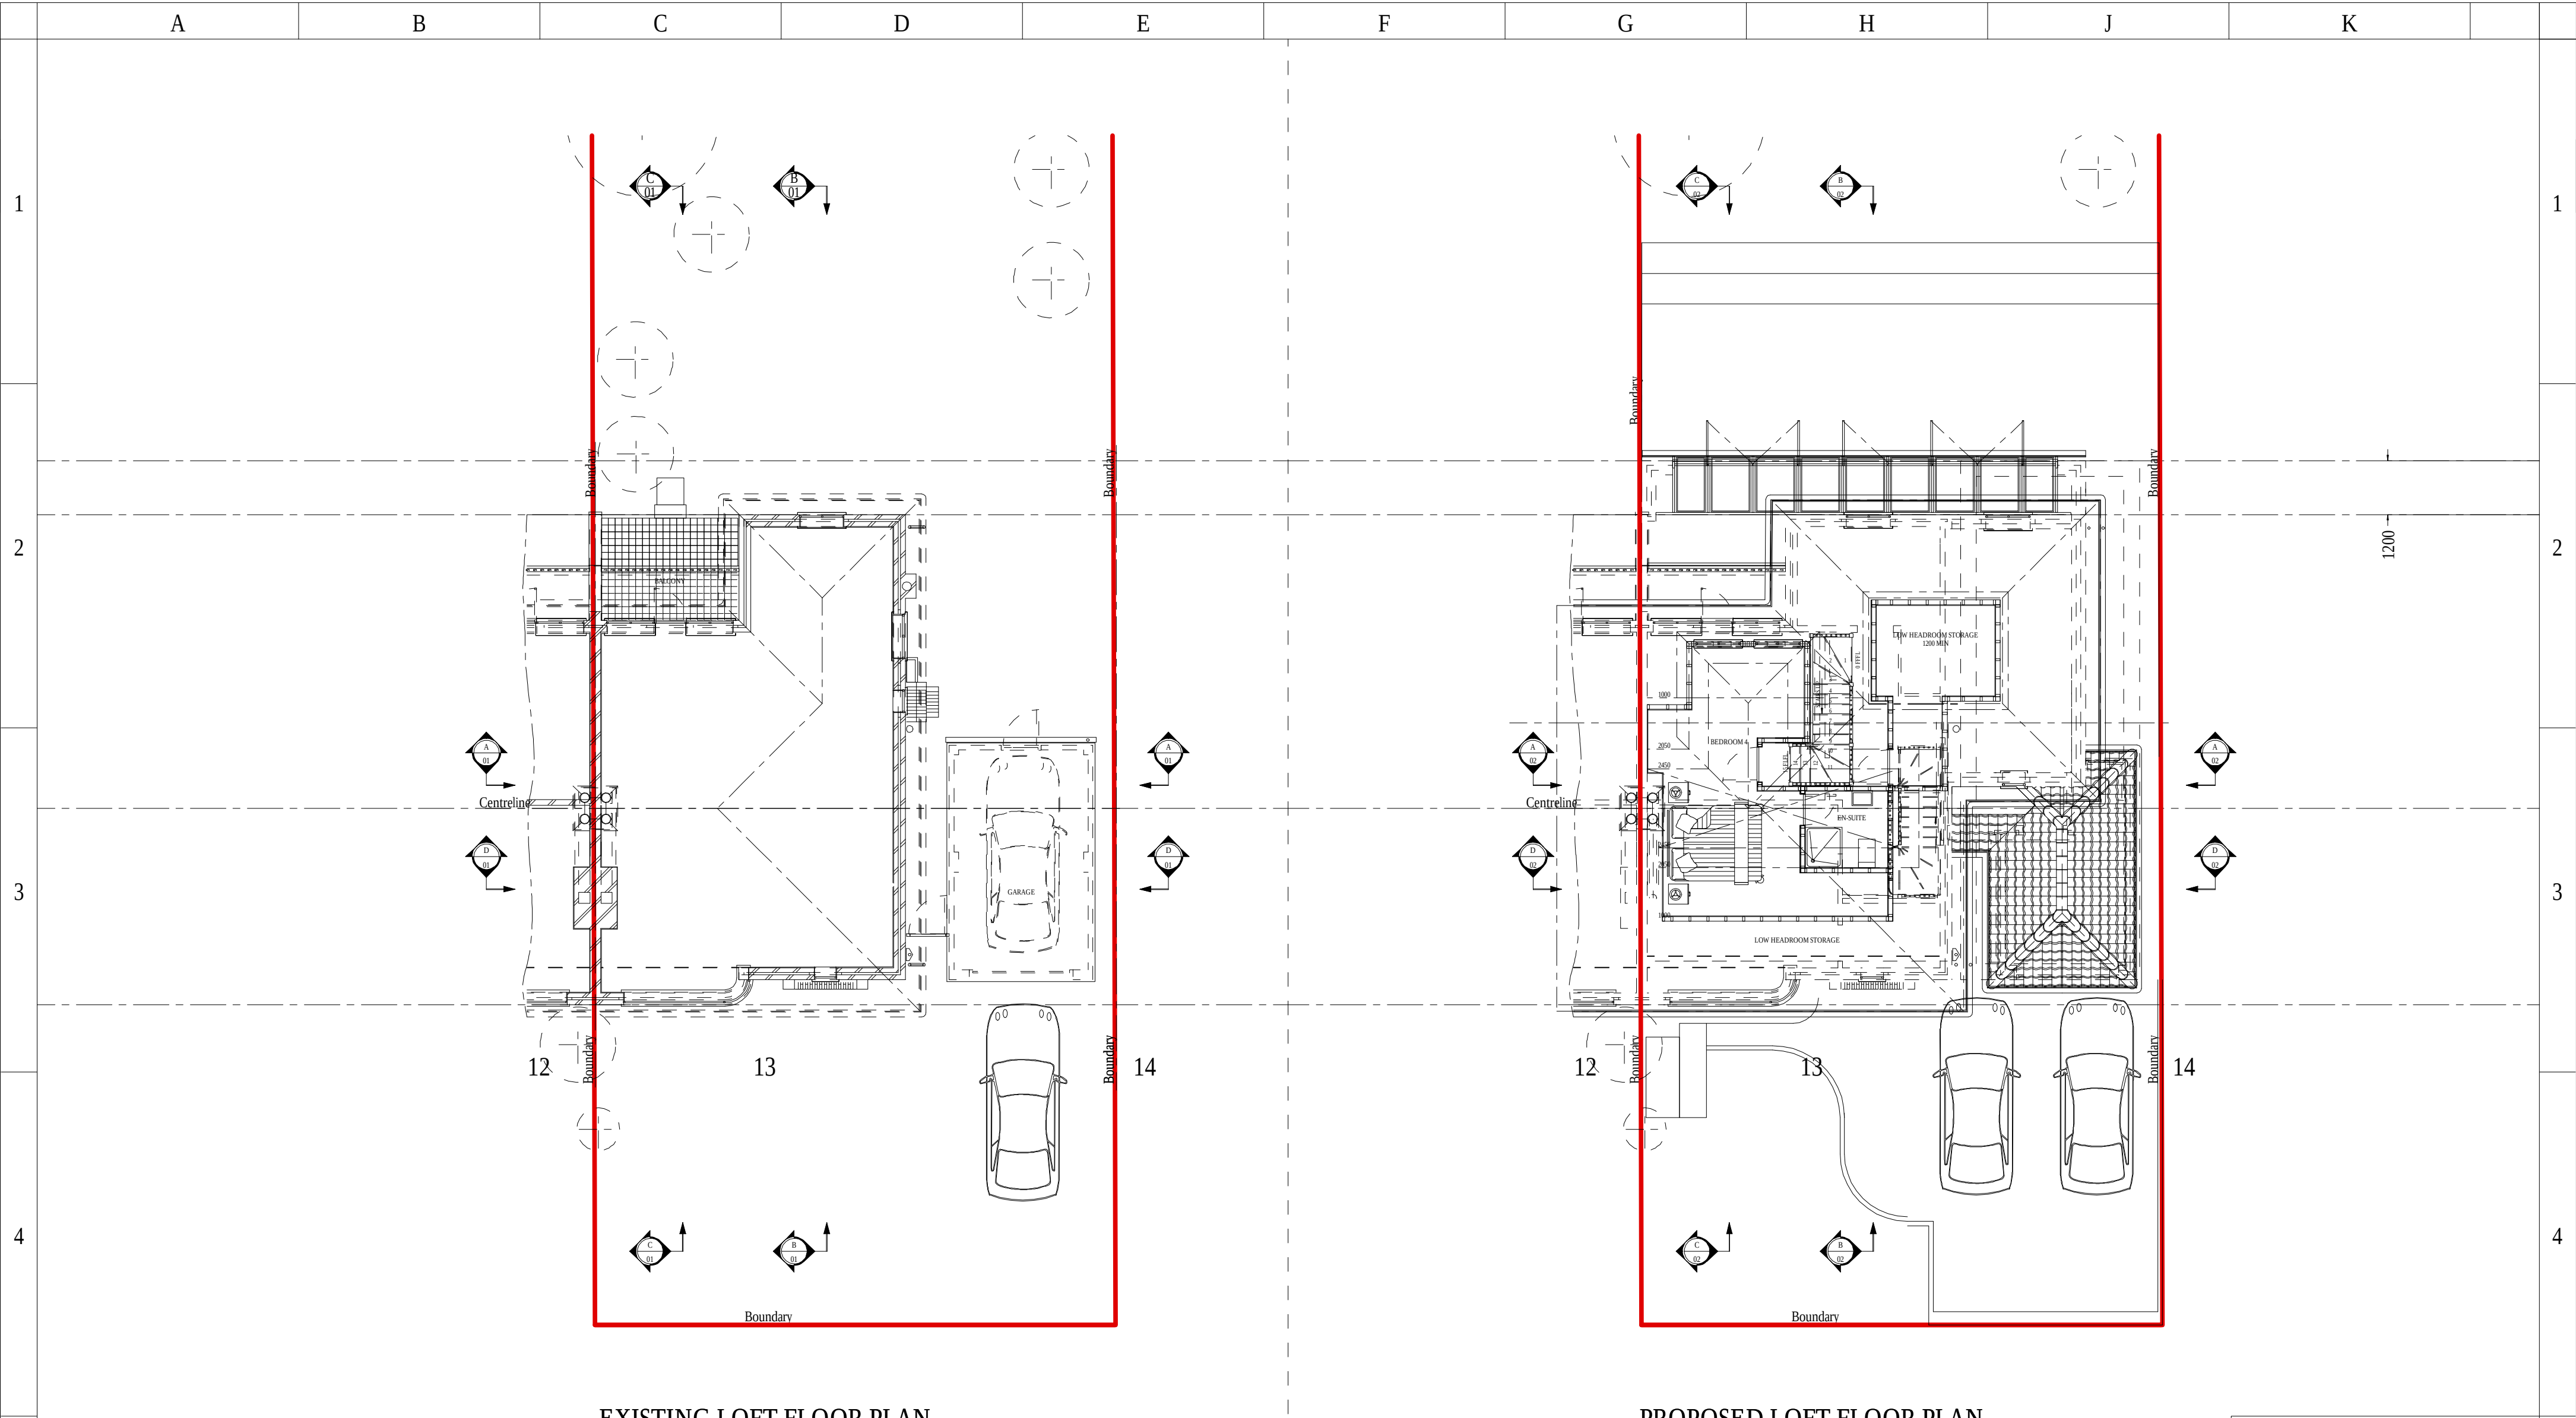

EXISTING LOFT FLOOR PLAN

SCALE : 1 to 100

PROPOSED LOFT FLOOR PLAN

SCALE : 1 to 100

DRAWING NUMBER

P - 04

C 34 EASTWICK CRESCENT MILL END RICKMANSWORTH HERTFORDSHIRE WD3 8YJ mrdavidhaddon@gmail.com david.haddon4@ntlworld.com PHONE - 07866 975 266	PLOTTED - A2 @ 1 : 100		DRAWING NUMBER P - 04	REV: A	PROJECT NUMBER TB - 24	PROJECT TITLE PROPOSED SIDE BASEMENT, KITCHEN EXTENSION, CONSERVATORY, FIRST FLOOR BEDROOM, LOFT SUITE and INTERNAL ALTERATIONS. DRAWING TITLE EXISTING and PROPOSED LOFT FLOOR PLANS.	FINE LINE DESIGN & PLANNING LTD 0 0.5m 1m 1.5m 2m 2.5m 3m 3.5m 4m 4.5m 5m SCALE BAR METRES @ 1 : 100 ALL RIGHTS RESERVED. NO PART OF THE DOCUMENTATION BE IT BY PAPER OR ELECTRONIC COPY MAY BE REPRODUCED IN ANY FORM OR BY ANY MEANS WITHOUT WRITTEN PERMISSION FROM FINELINE DESIGN AND PLANNING LTD.	
	ORIENTATION 		REVISION ISSUE ISSUE PLOTTED - 01 - AUGUST - 2024 FIRST FLOOR STRUCTURE AND LAYOUT REMOVED FROM EXISTING LOFT FLOOR PLAN REV - A, DATED - 28 - FEBRUARY - 2025					CLIENT Mr. & Mrs. T. Briercliffe 13 The Chilterns Hitchin Hertfordshire SG4 9PP