



All dimensions to be checked on site.
Figured dimensions to be read in preference to scaled.

Diazo Architects Limited accepts no responsibility for any unauthorised amendments to the drawing and does not permit unauthorised copying of the drawing.


This drawing is copyright and remains the property of Diazo Architects Limited unless otherwise agreed.

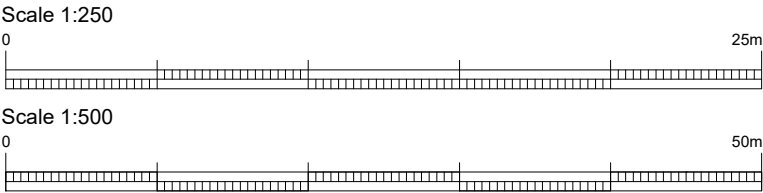


Notes

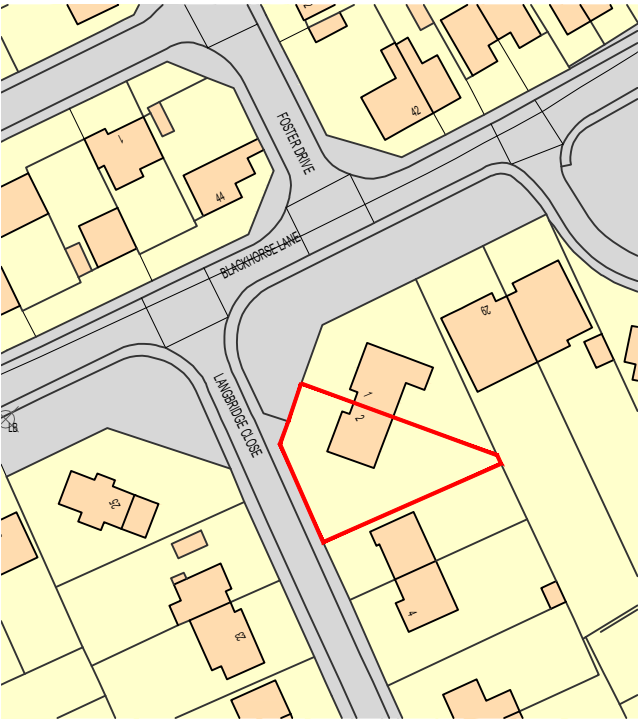

Site Plan - Scale 1 : 1250

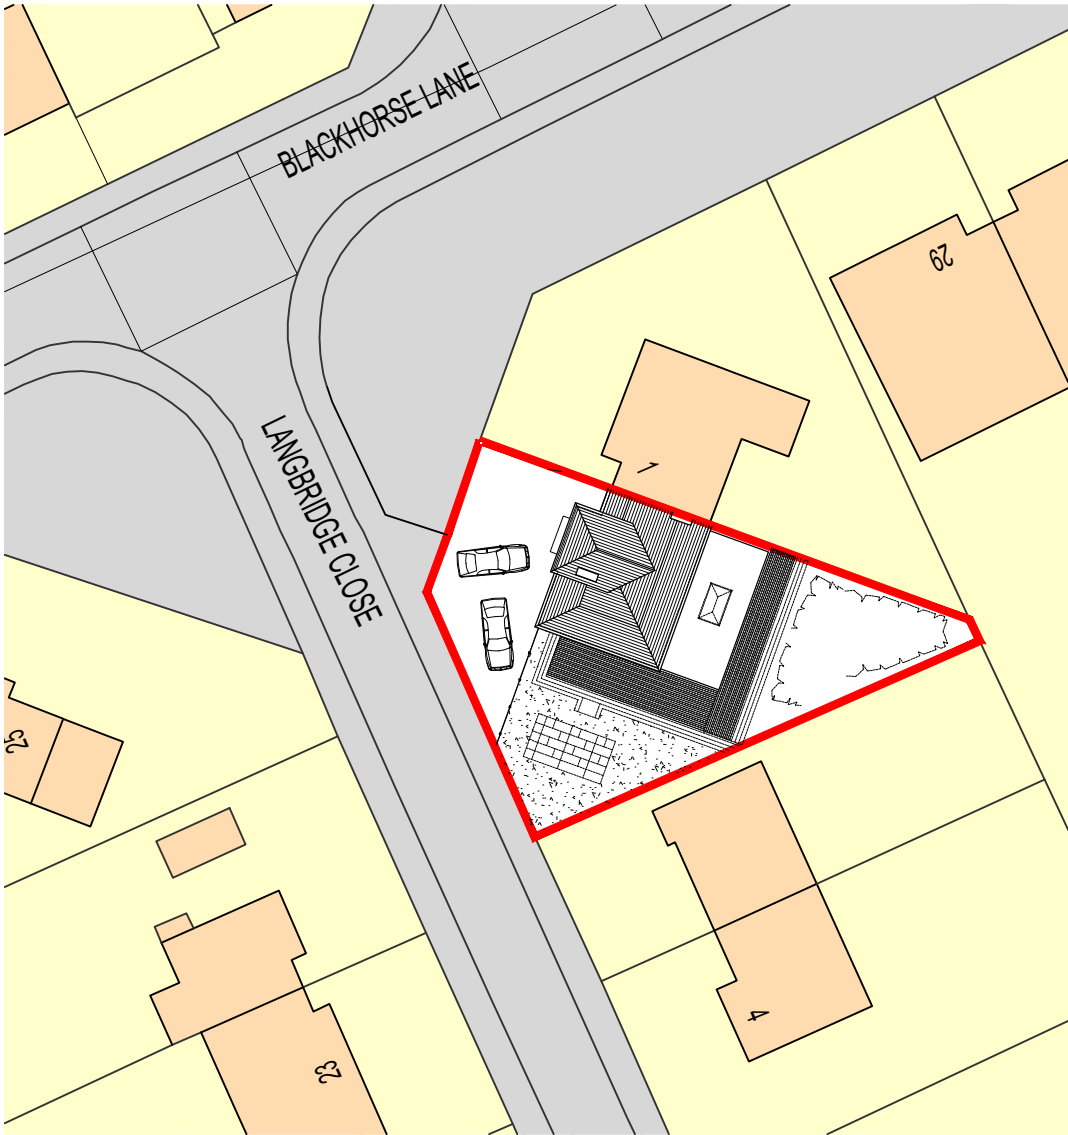

Existing Block Plan - Scale 1 : 500

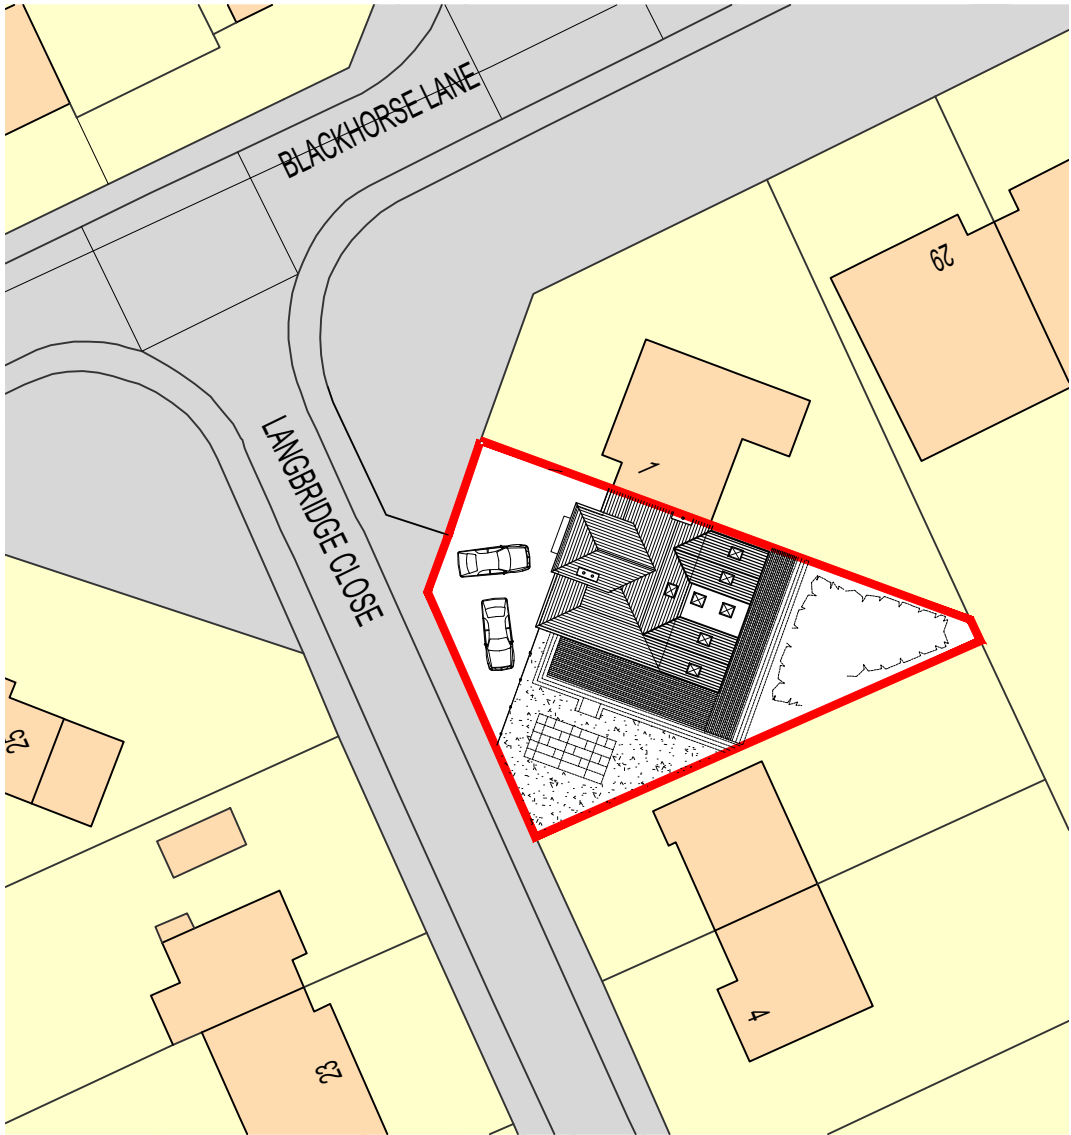

Proposed Block Plan - Scale 1 : 500

FOR PLANNING ONLY

Revision		
Date	Rev	Rev
-	-	-

NOTE: THESE DRAWINGS ARE SUBJECT TO BUILDING REGULATIONS APPROVAL AND THAT BUILDING CONTROL MAY ASK FOR AMENDMENTS AND THIS MAY HAVE AN EFFECT ON THE COST/PROGRAMME.

Client	Mr & Mrs Kilby	Scale 1:1250/500@A3	Drawn PM	Checked -	Date DEC-25
Job title	2 Langbridge Close, Hitchin	Job number	Drawing number		Rev
Drawing title	Site Plan & Block Plans	0304_063	LD01		-
The Workshop, Upper Floors, 89 Bancroft, Hitchin, Hertfordshire, SG5 1NQ . T. 07770844110 . W. www.diazoarchitects.com					