
 


Note: All dimensions are in mm
unless stated otherwise

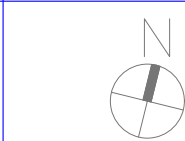


Prepared by:
A+L Architecture Studio, Hitchin
www.alarchitecture.uk

Address:
33, Haymoor, Letchworth
Garden City, SG6 4HS

Drawing name:
First Floor Plan: As
Existing

Scale: 1:100 @ A4	Date drawn: Oct 2025
-------------------------	-------------------------

Drawing number:
33HM-FP102
Rev 00

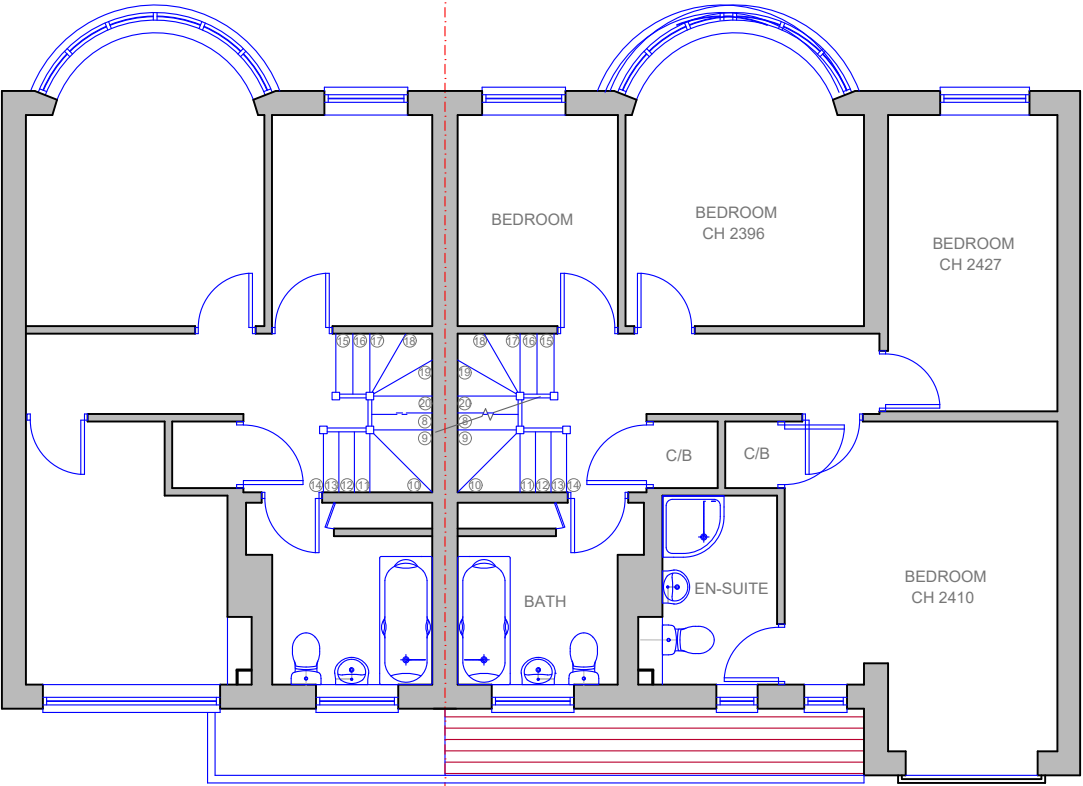

 FIRST FLOOR PLAN
AS EXISTING