

**TURN2 Ltd
30c High St,
Welwyn,
Hertfordshire, AL69EQ**


Page	Date	Event	Notes	Cost to Agency
11/2/20			MARKET AREA ADDED TO SITE PLAN.	

Job 46 WYMONDLEY RD
HITCHIN.

PROPOSED
SITE PLAN

Design :	CAU: BJ
Cr'dt: CT	Appl'd: CT
Date: JULY 2023	Scale: 1:200
A2	

No. DD 3376-2 SHT 1/1

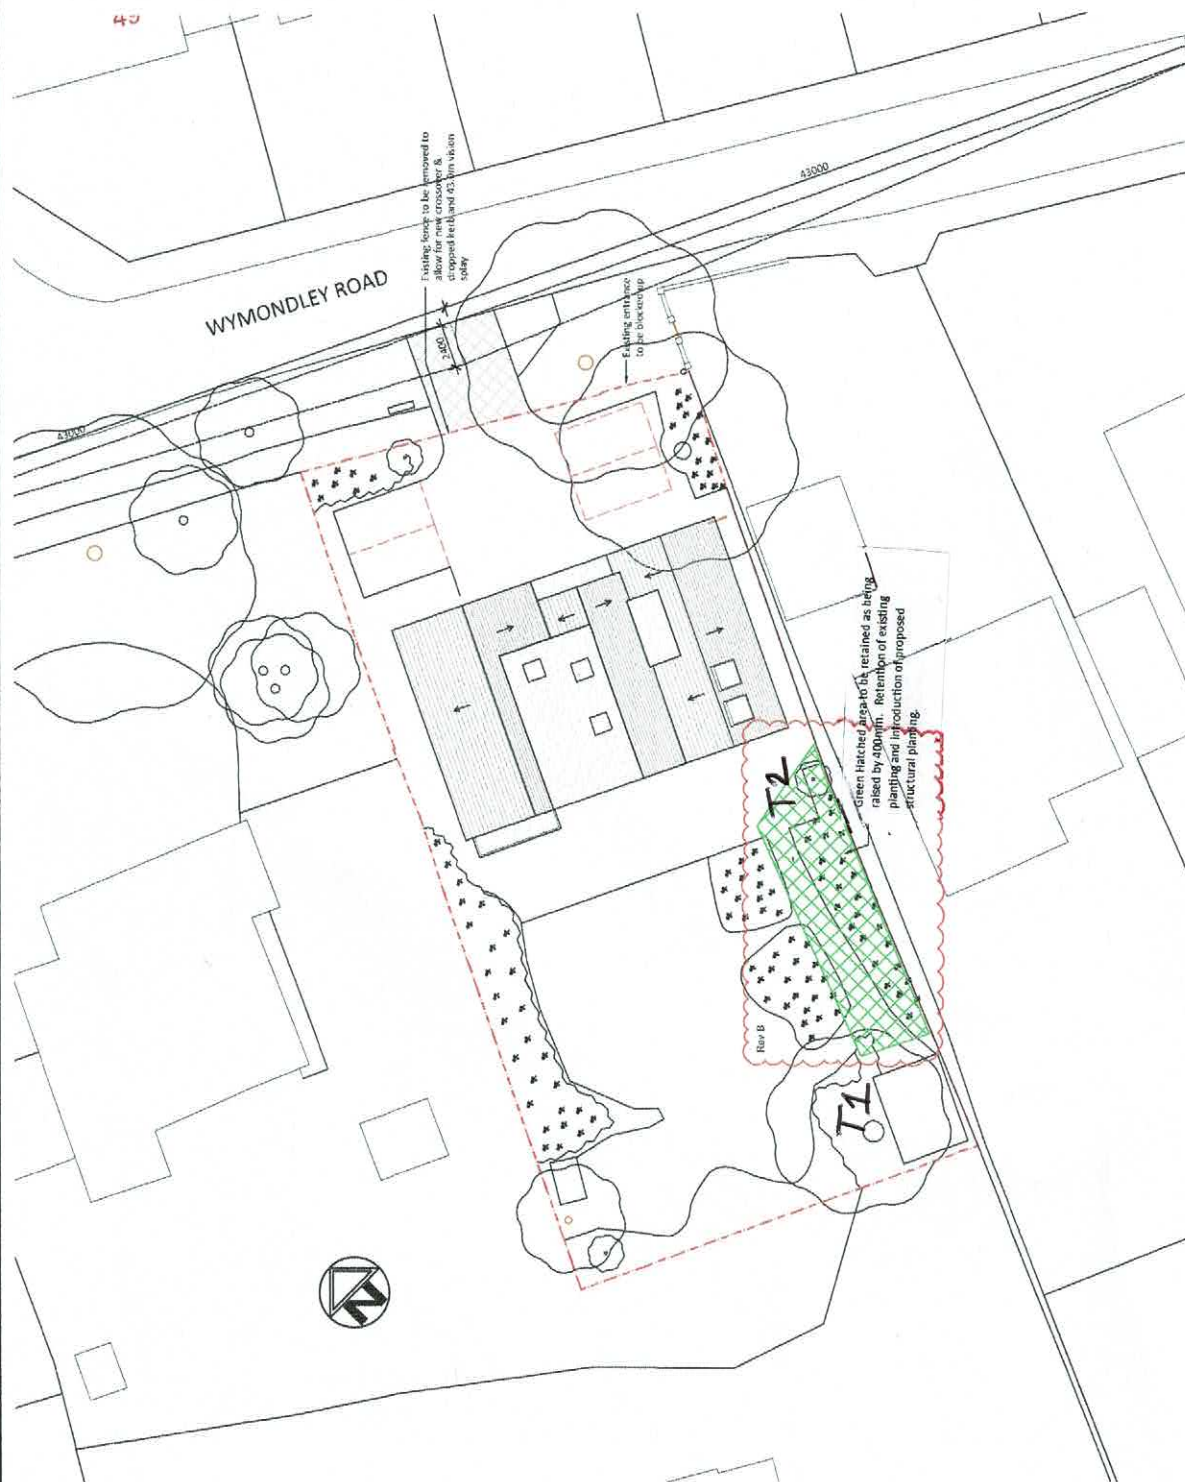

Proposed Site Plan

Scale 1:200



25 metres Overall