




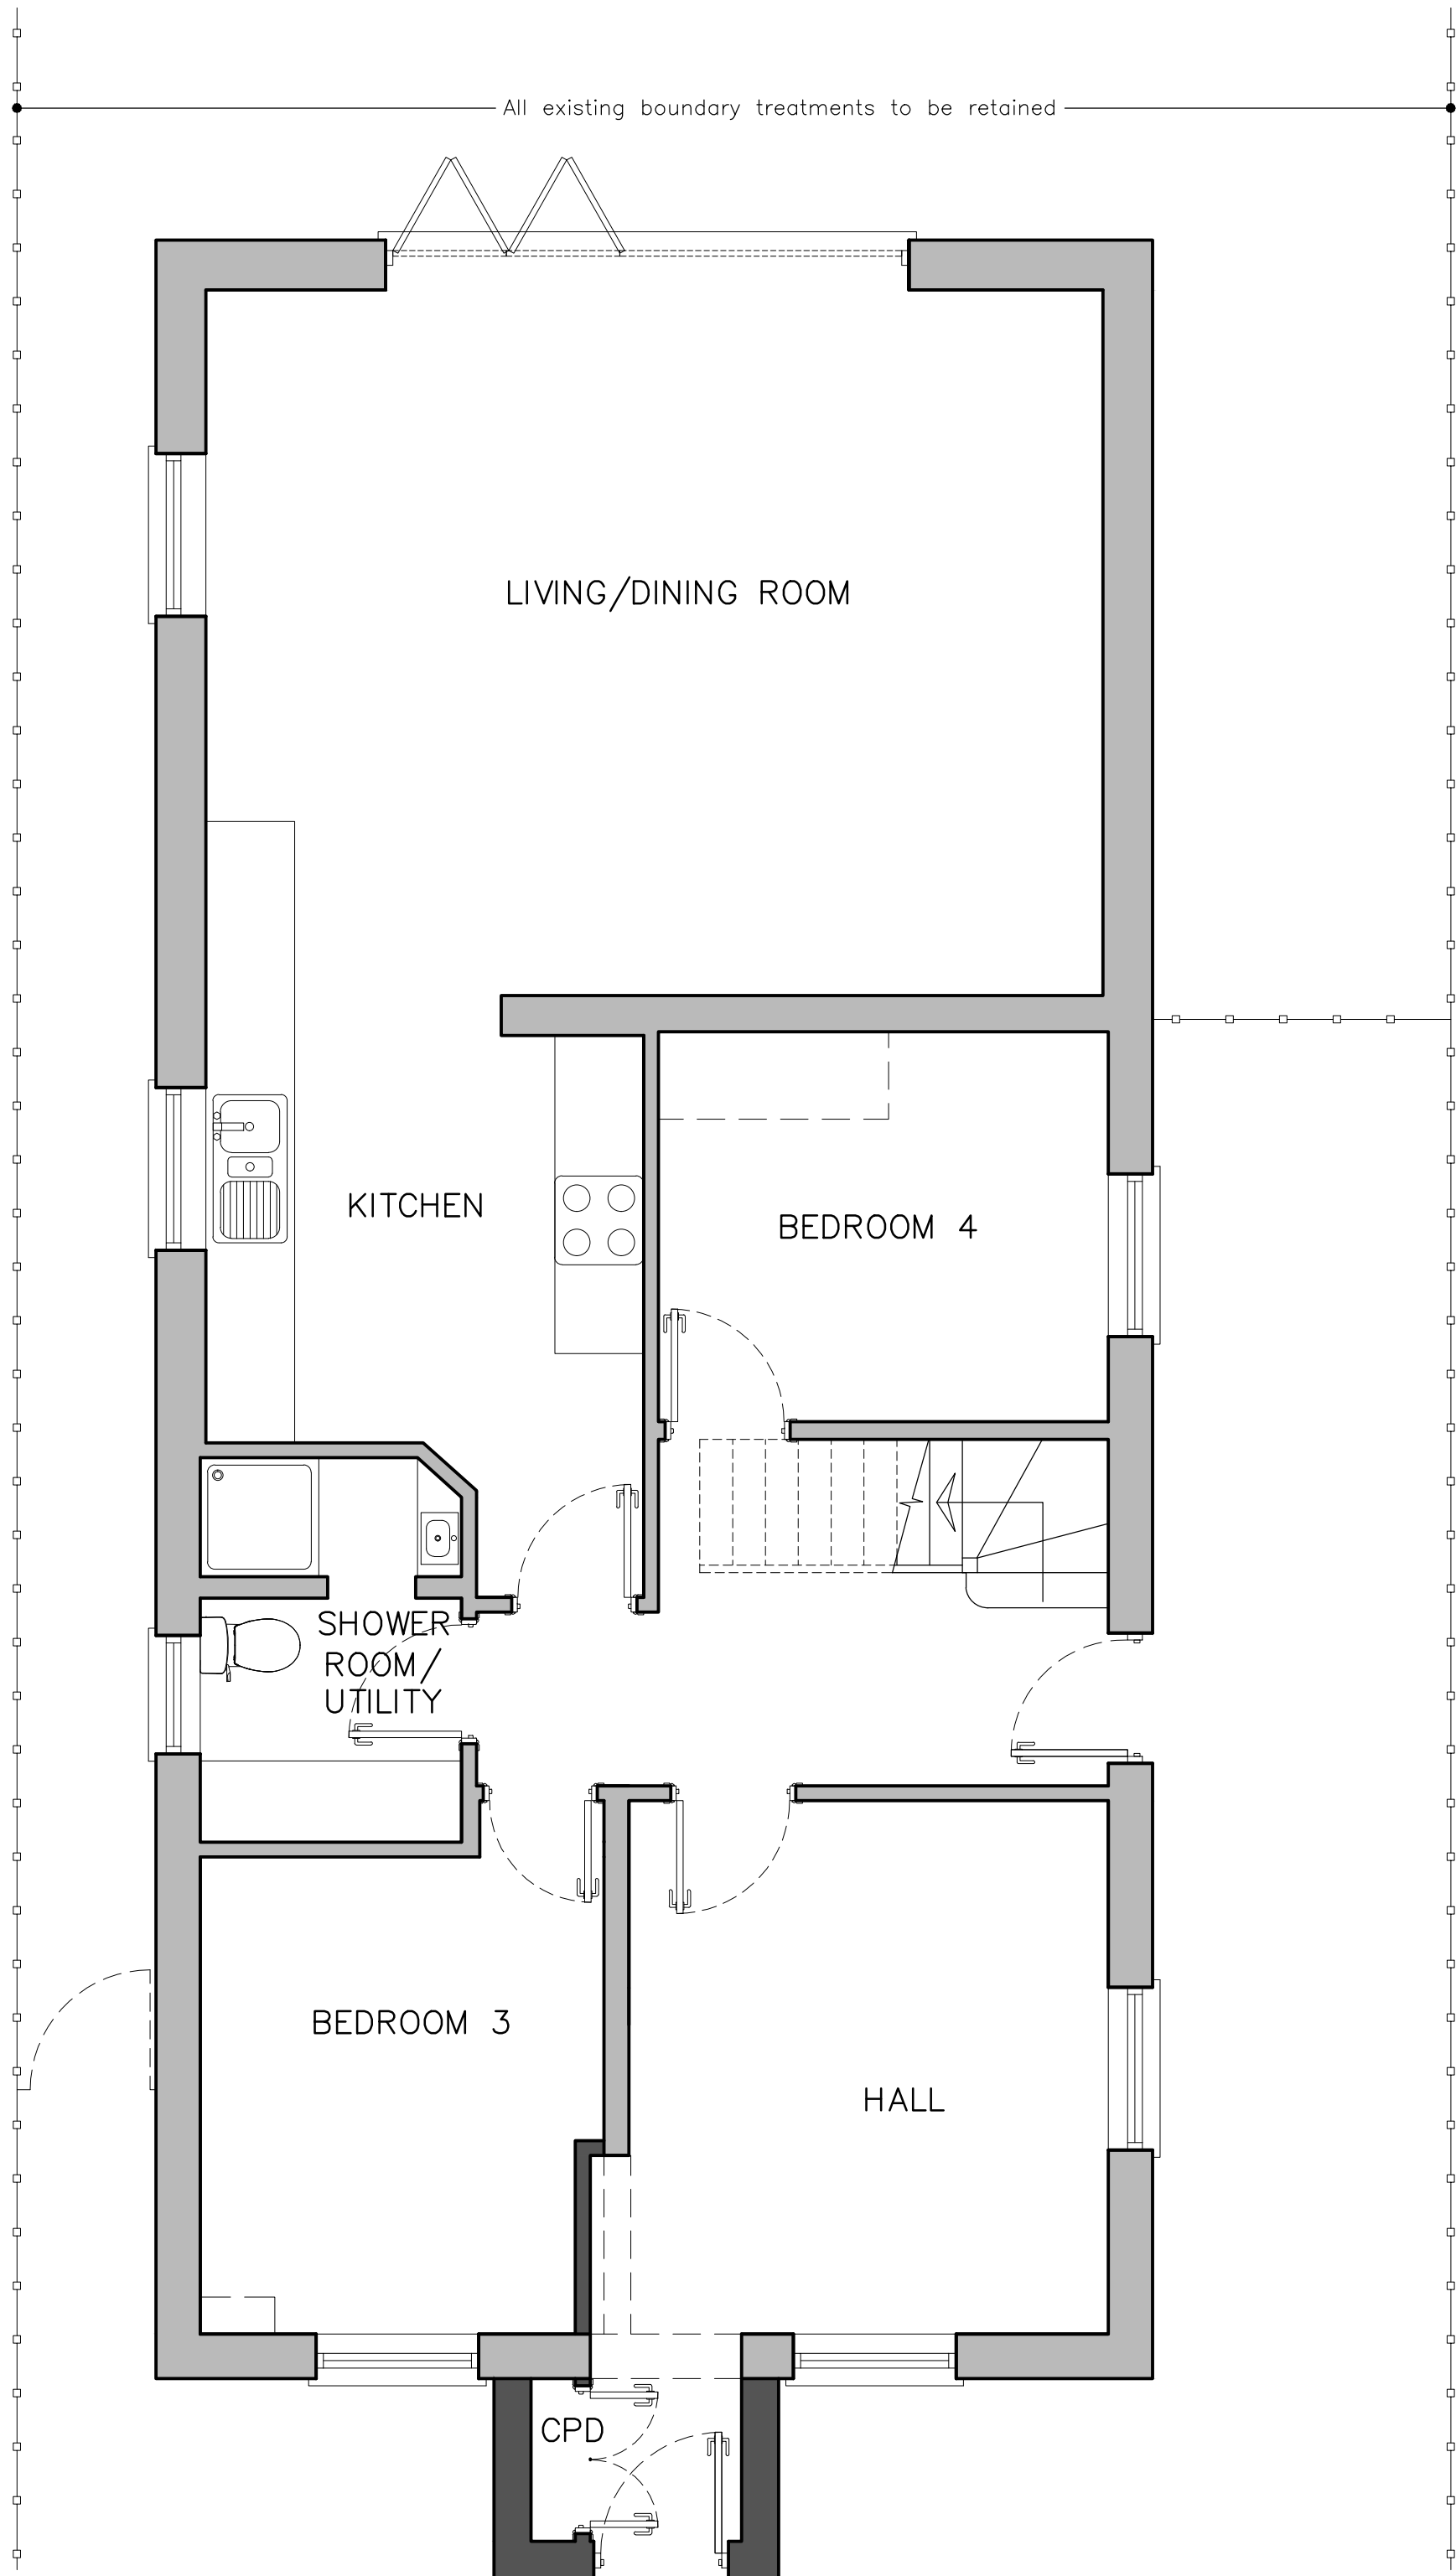


PROPOSED GROUND FLOOR PLAN 1:50@A1

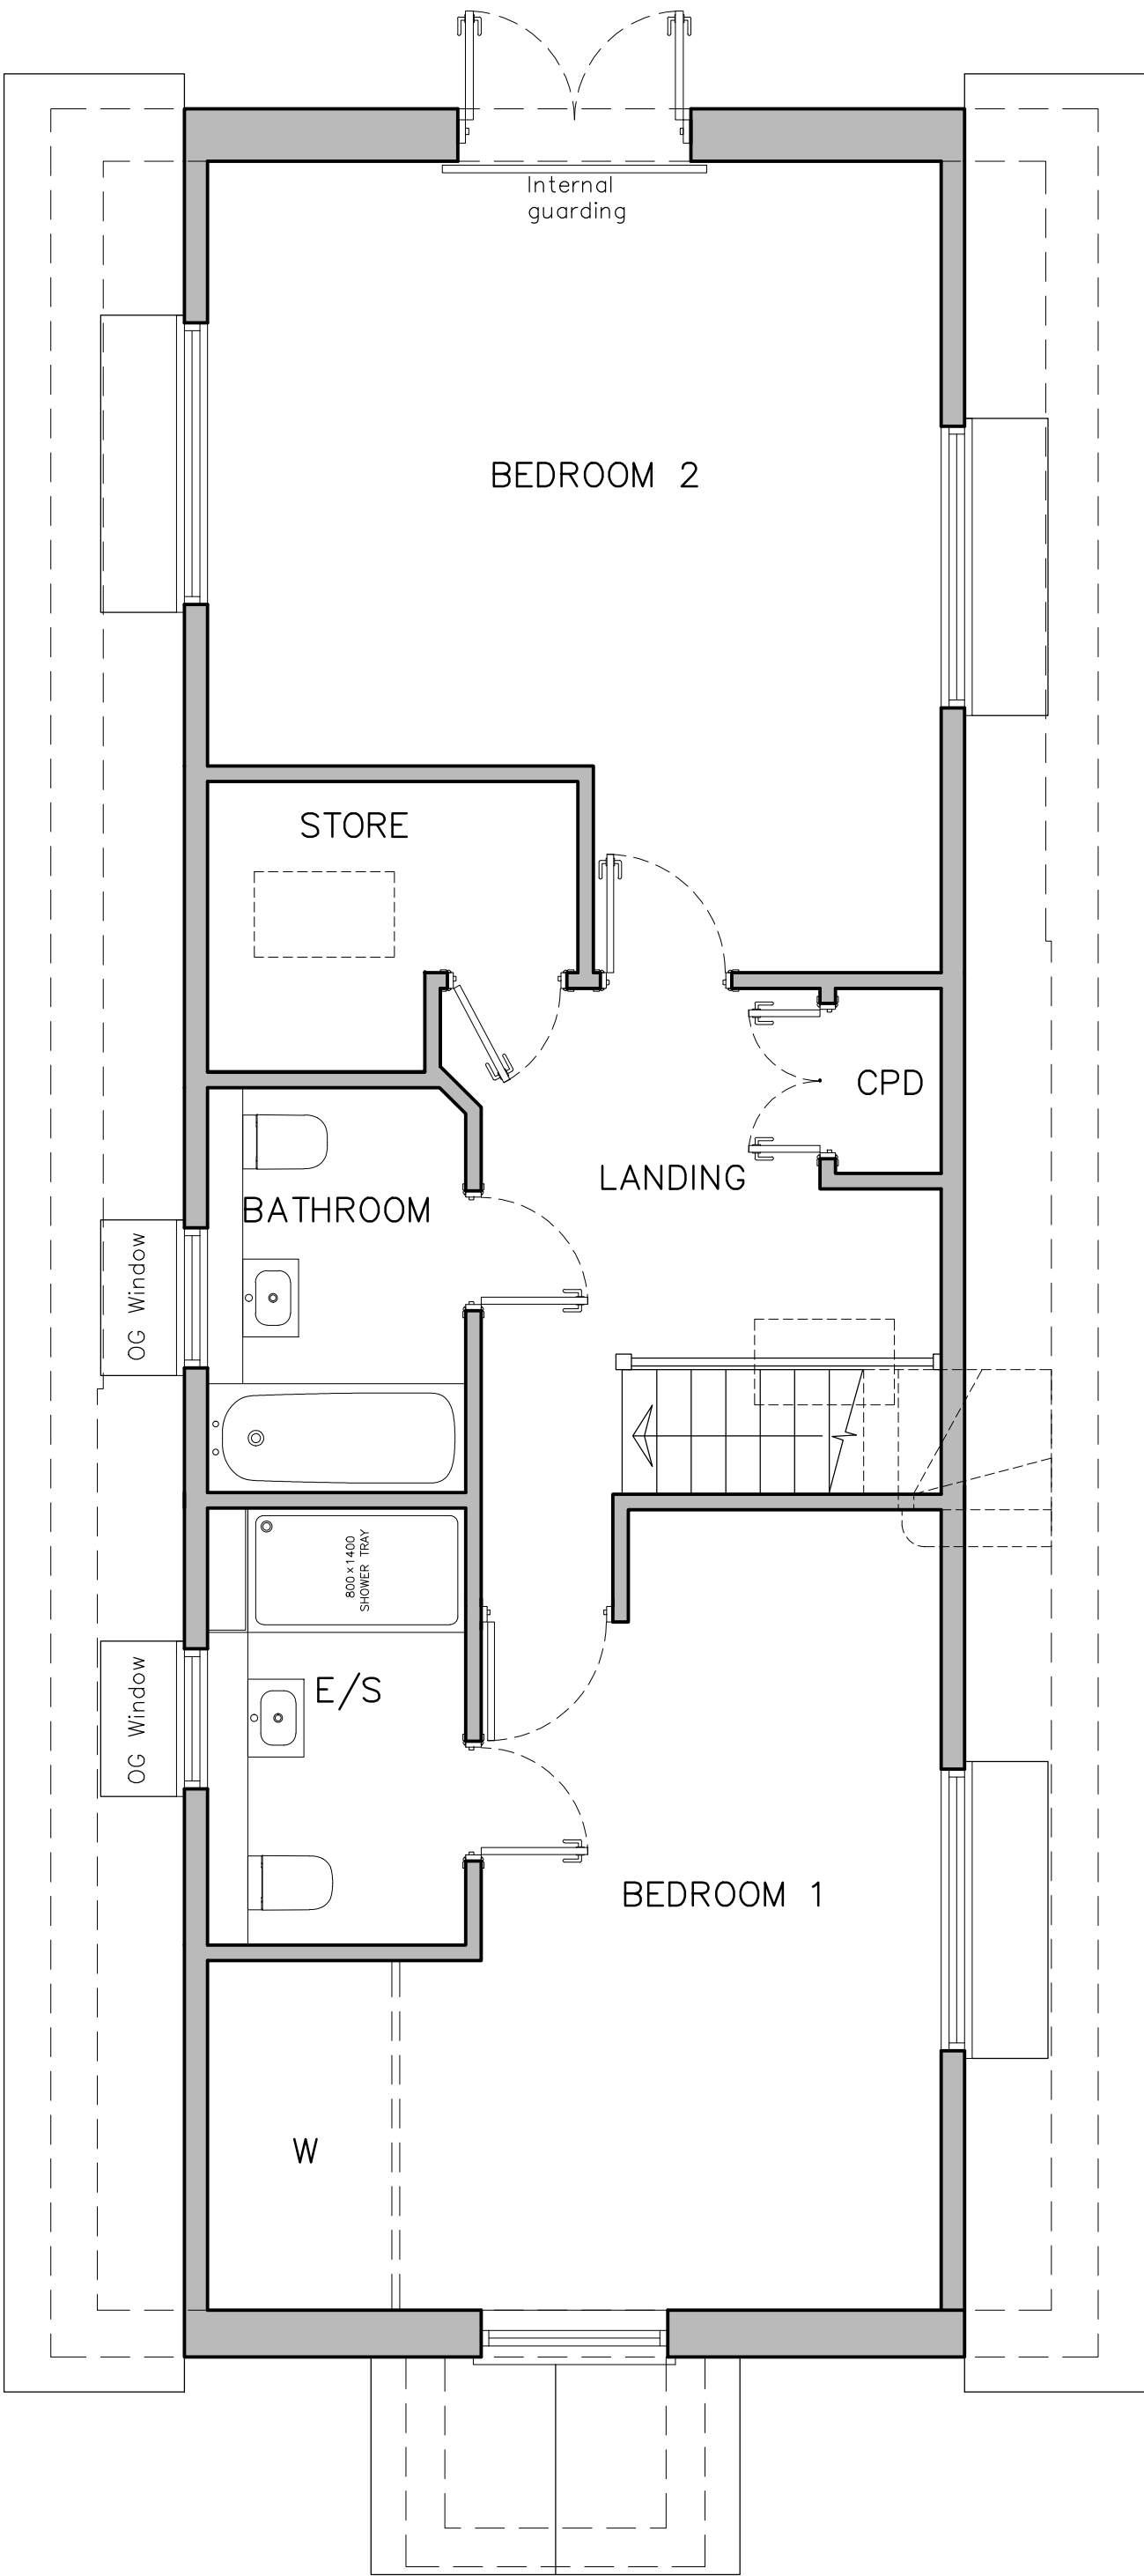

PROPOSED FIRST FLOOR PLAN 1:50@A1

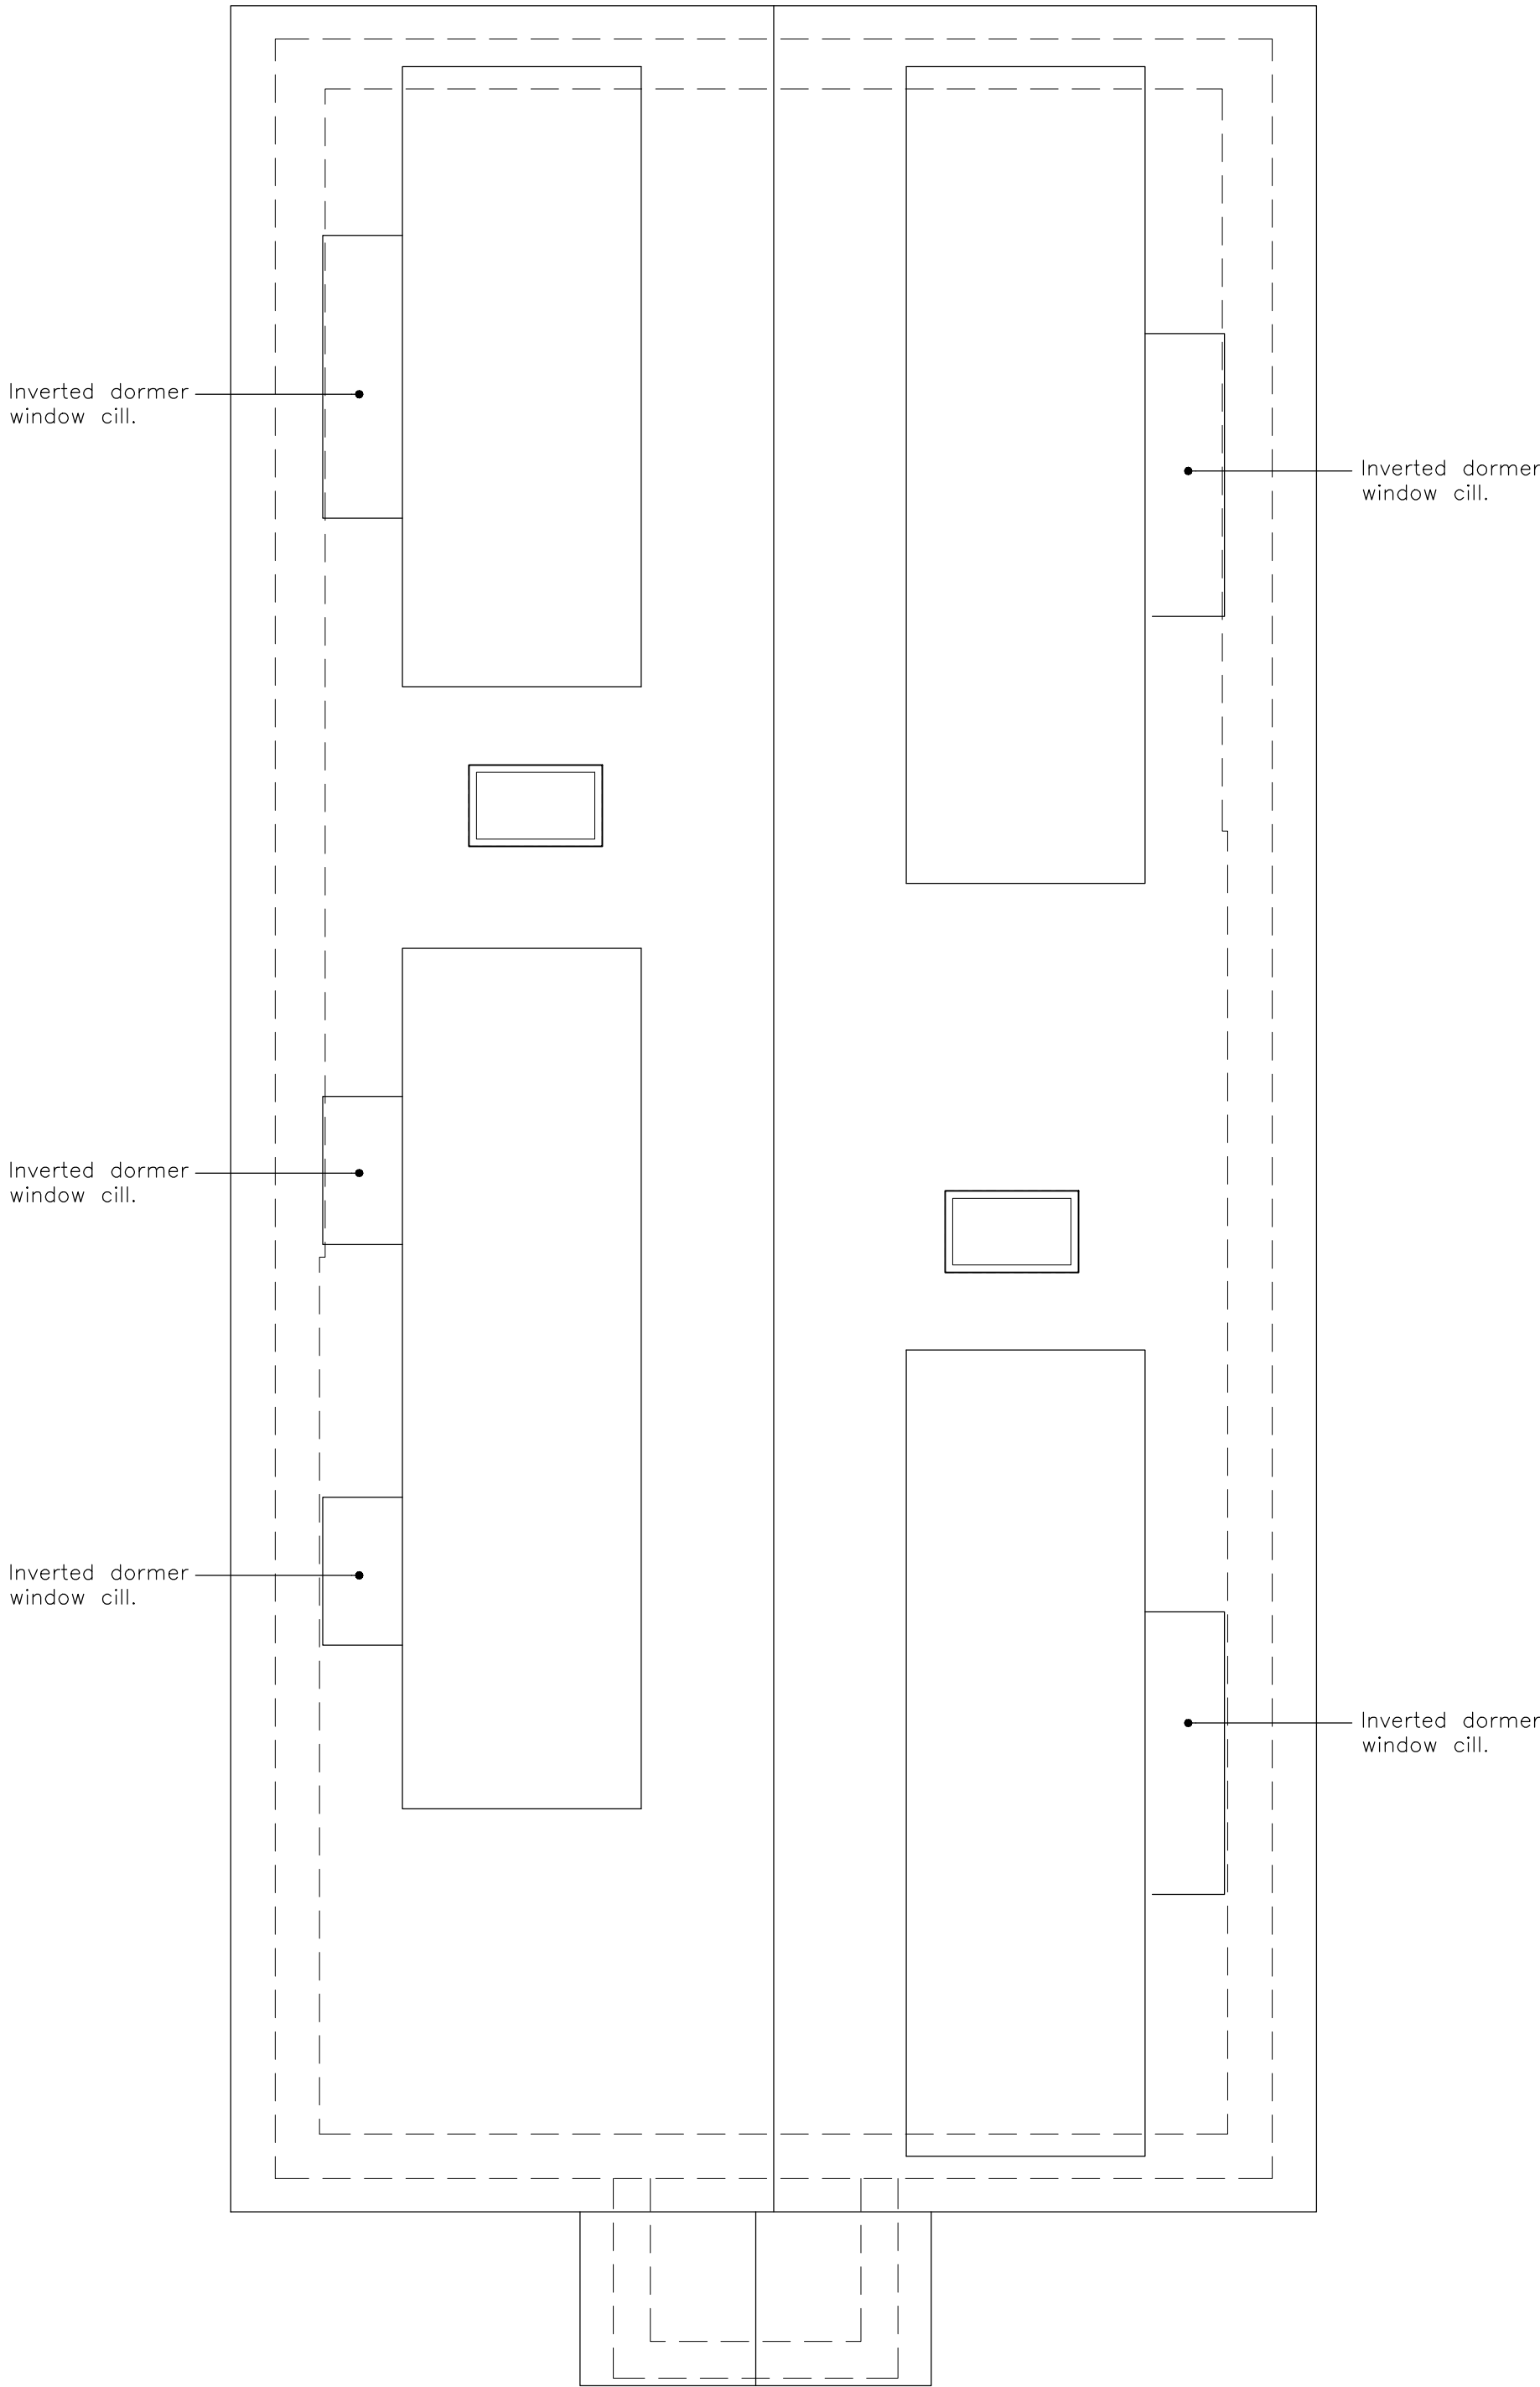

PROPOSED ROOF PLAN 1:50@A1

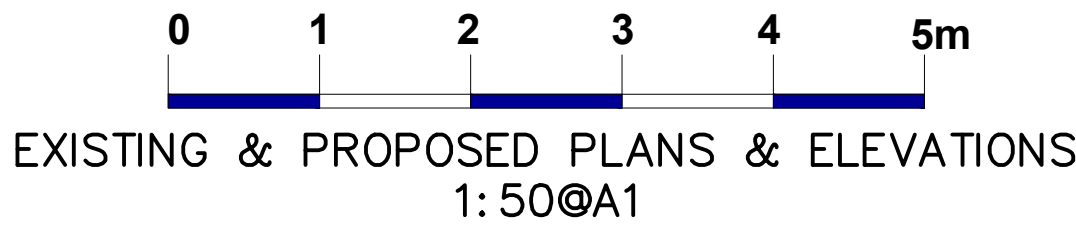

Proposed Plans

 Architectural Services E: jdbdesign@hotmail.co.uk T: +44 (0)7873395257	A	Roof plan and first floor plan adjusted to suit revised smaller dormer design.	10/12/25
	Project 48 Old Hale Way, Hitchin		
	Title Proposed Plans		
	Scale As shown @A1	Date Sep 25	Drawn JB
Drawing No. 264/25/102		Revision A	