



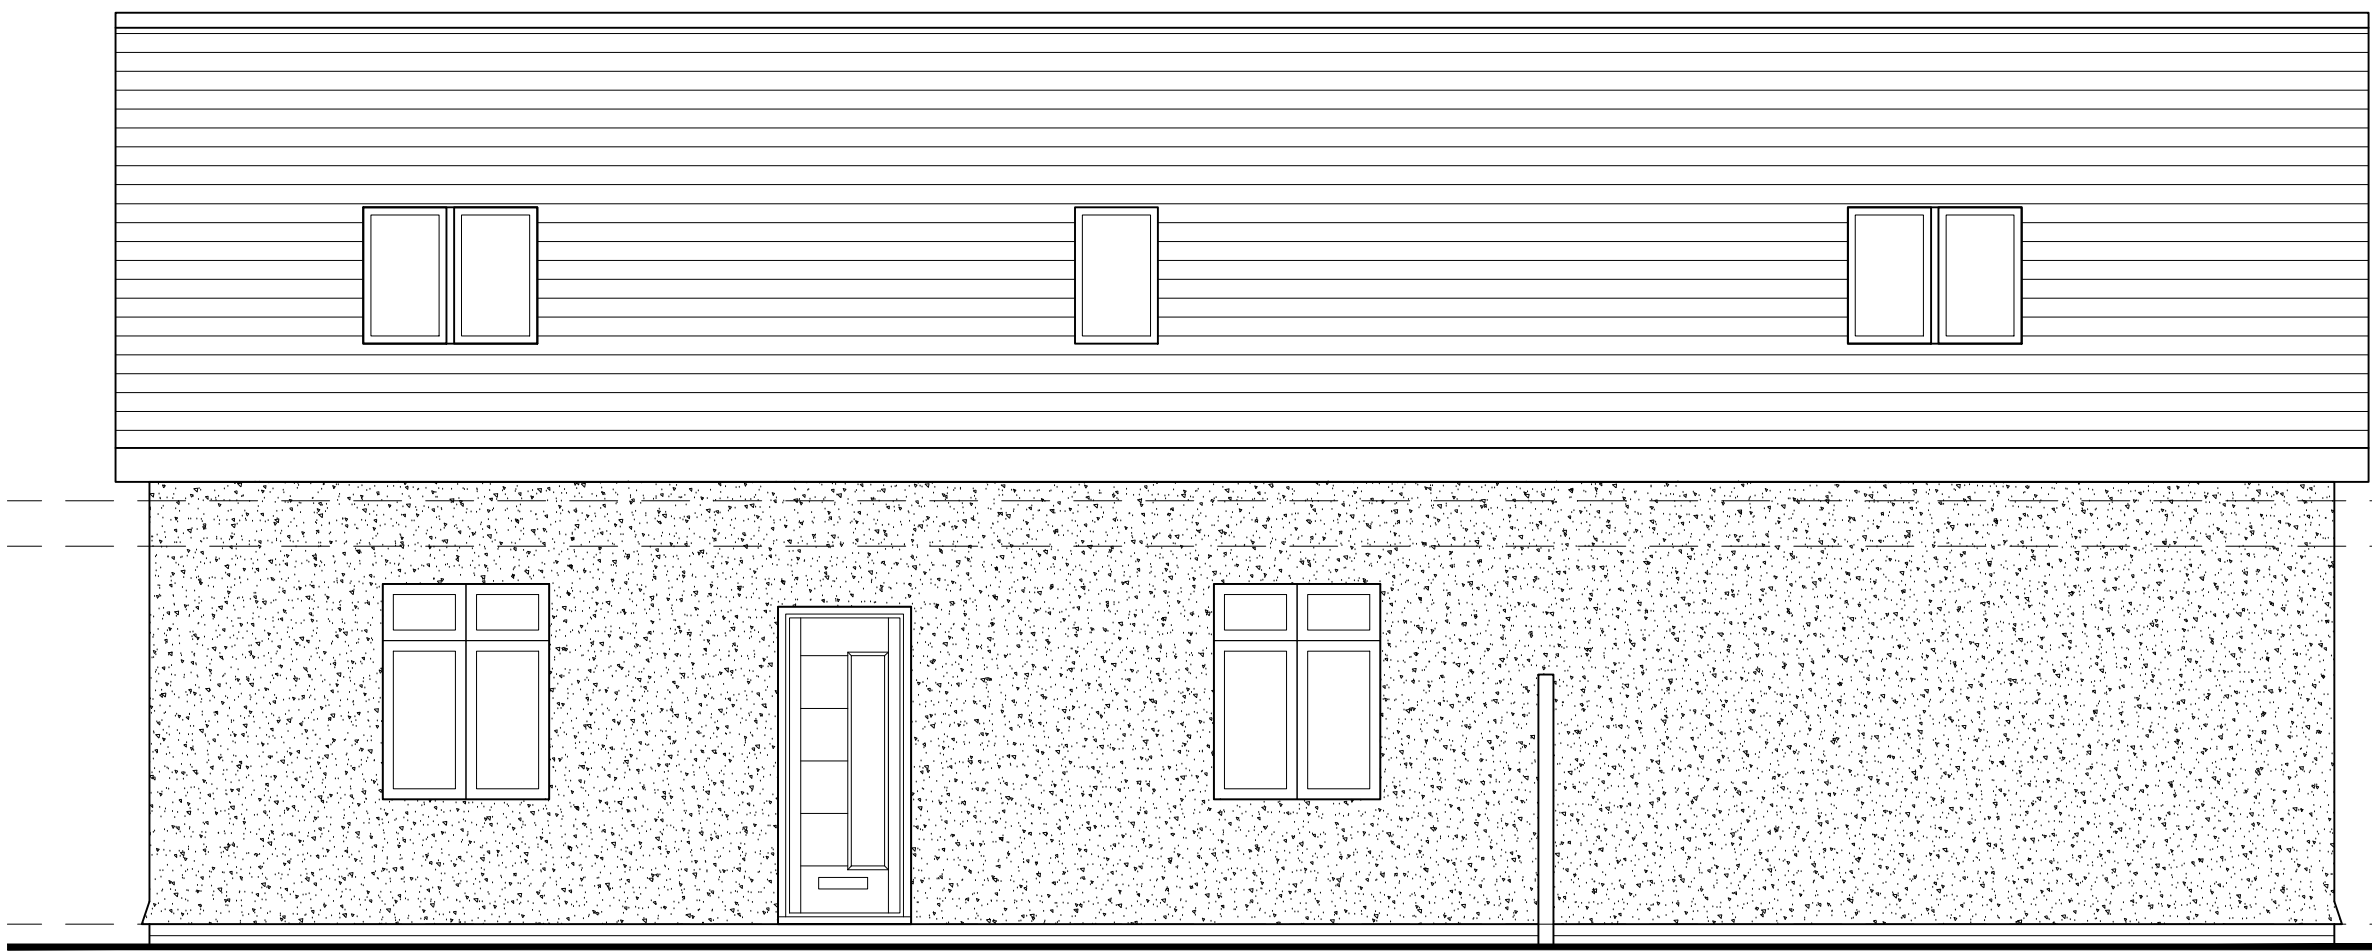


EXISTING FRONT ELEVATION 1:50@A1



EXISTING RIGHT HAND SIDE ELEVATION 1:50@A1

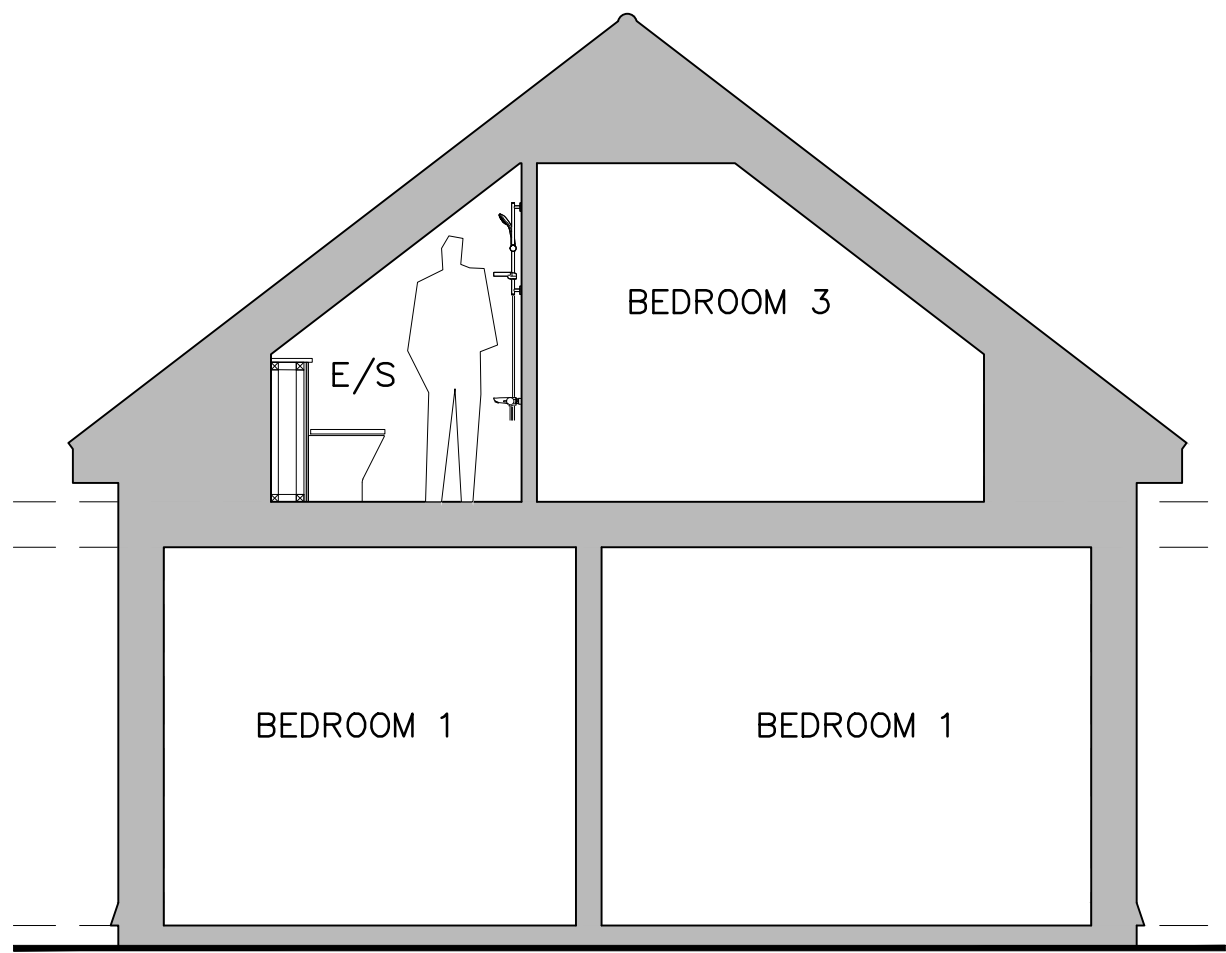



EXISTING SECTION 1:50@A1

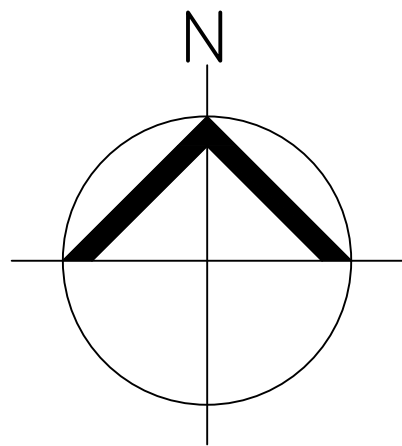


EXISTING LEFT HAND SIDE ELEVATION 1:50@A1



EXISTING REAR ELEVATION 1:50@A1

 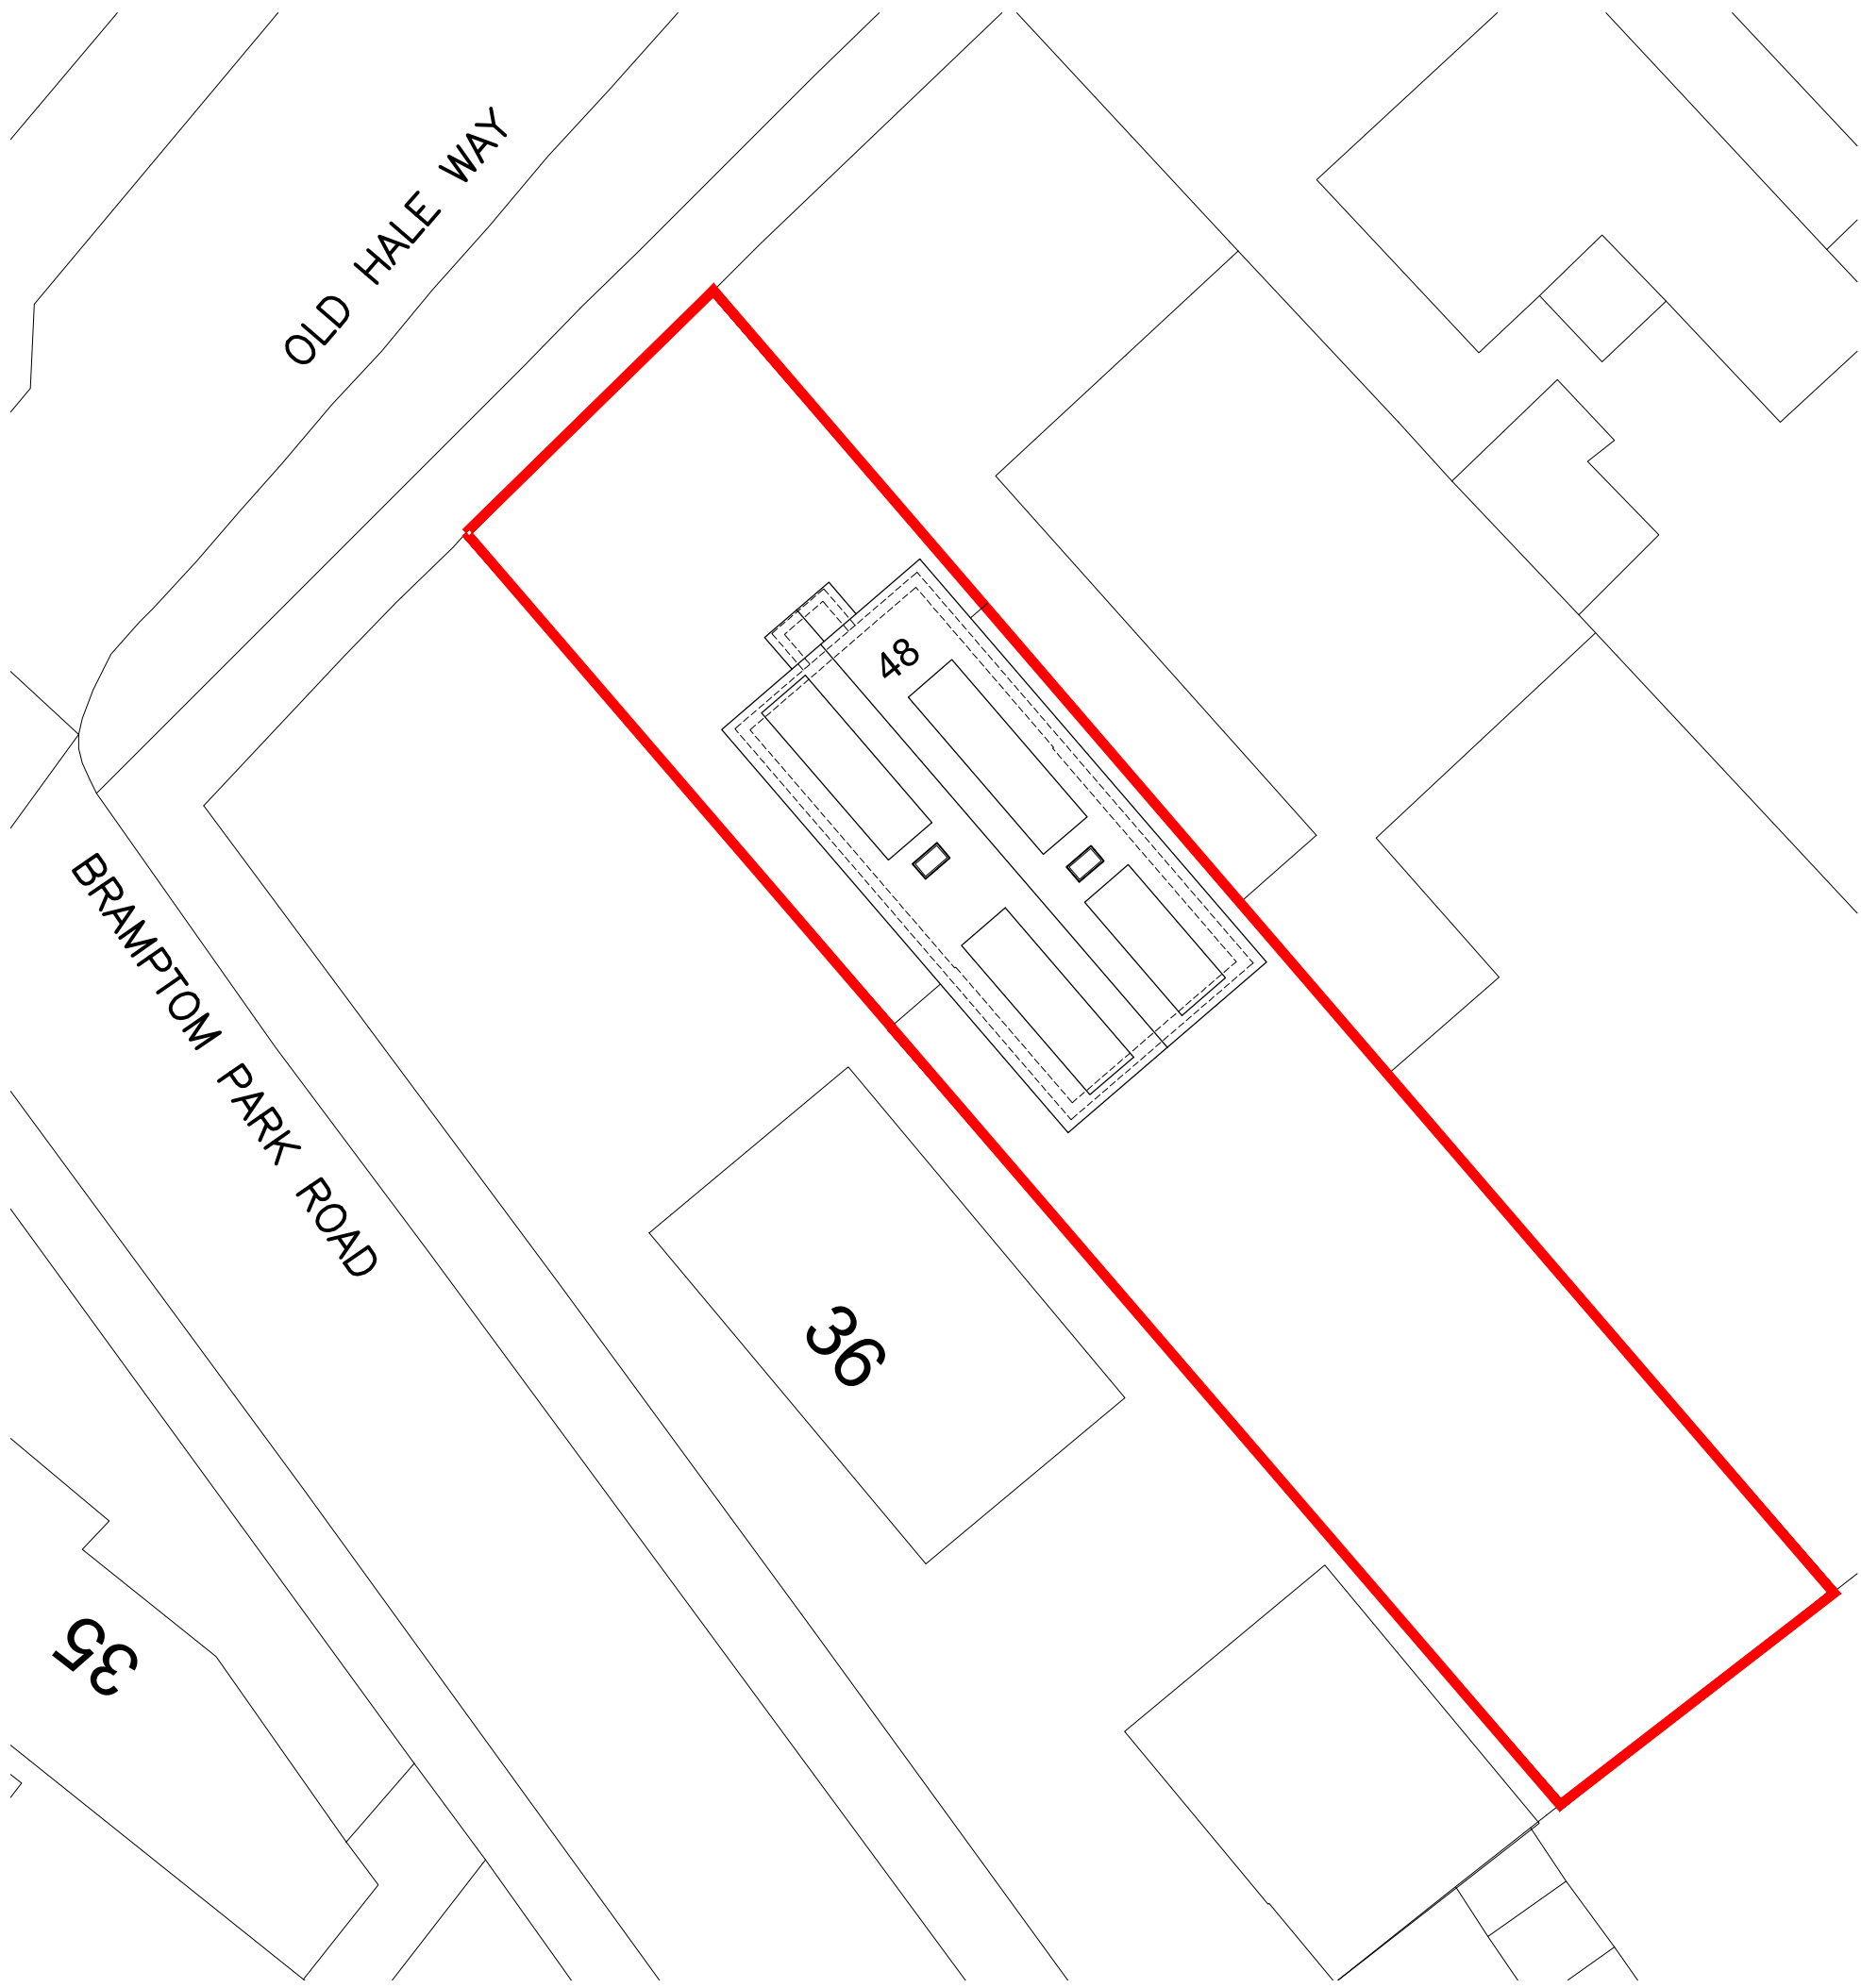

PROPOSED SITE/ROOF PLAN 1:200@A1

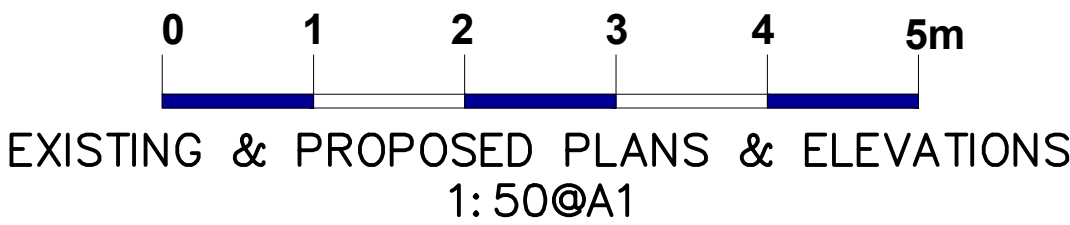

Existing Elevations & Section & Proposed Site/Roof Plan

 JDB DESIGN Architectural Services E: JDBdesign@hotmail.co.uk T: +44 (0)7873395257	A	Roof plan adjusted to suit revised smaller dormer design.		10/12/25
	Project 48 Old Hale Way, Hitchin			
	Title Existing Elevations & Section & Proposed Site/Roof Plan			
	Scale As shown @A1	Date Sep 25	Drawn JB	Checked XXX
Drawing No. 264/25/101		Revision A		