




PROPOSED FRONT ELEVATION 1:50@A1




PROPOSED RIGHT HAND SIDE ELEVATION 1:50@A1



PROPOSED REAR ELEVATION 1:50@A1

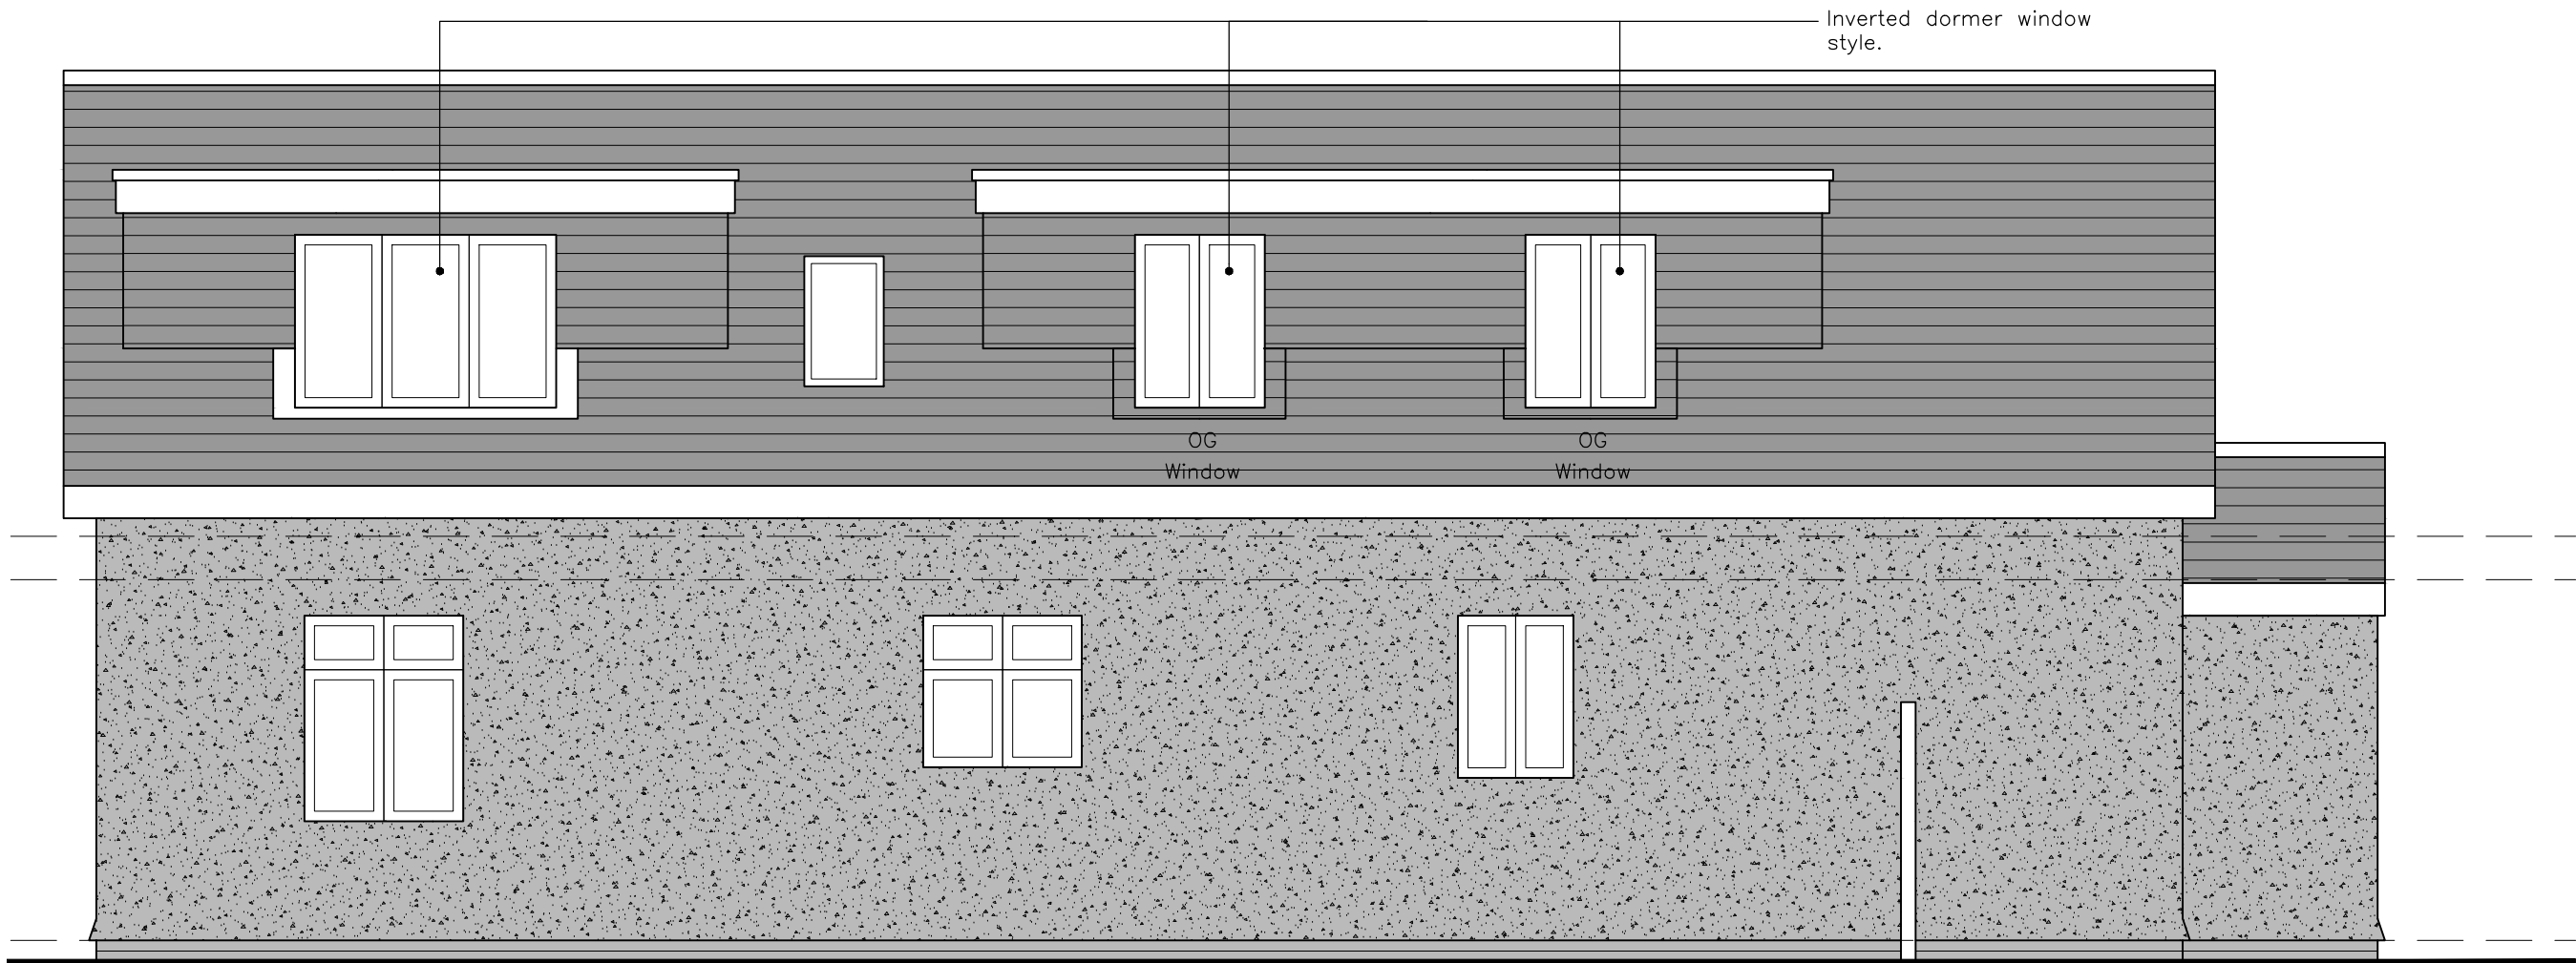

PROPOSED LEFT HAND SIDE ELEVATION 1:50@A1

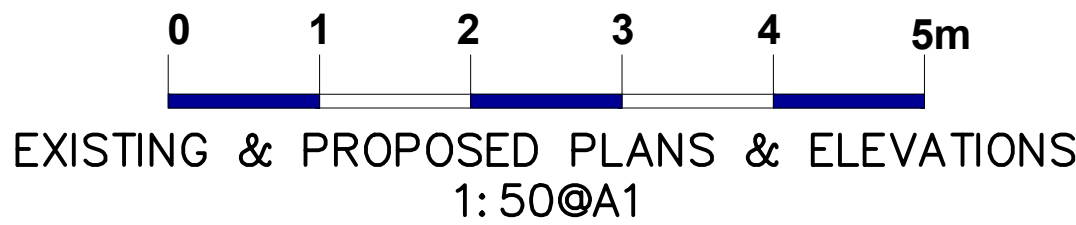

Proposed Elevations



Architectural Services
E: JDBdesign@hotmail.co.uk
T: +44 (0)7873395257

A		Roof plan adjusted to suit revised smaller dormer design.		10/12/25	
Project 48 Old Hale Way, Hitchin					
Title Proposed Elevations					
Scale As shown @A1	Date Sep 25	Drawn JB	Checked XXX		
Drawing No. 264/25/103			Revision A		