



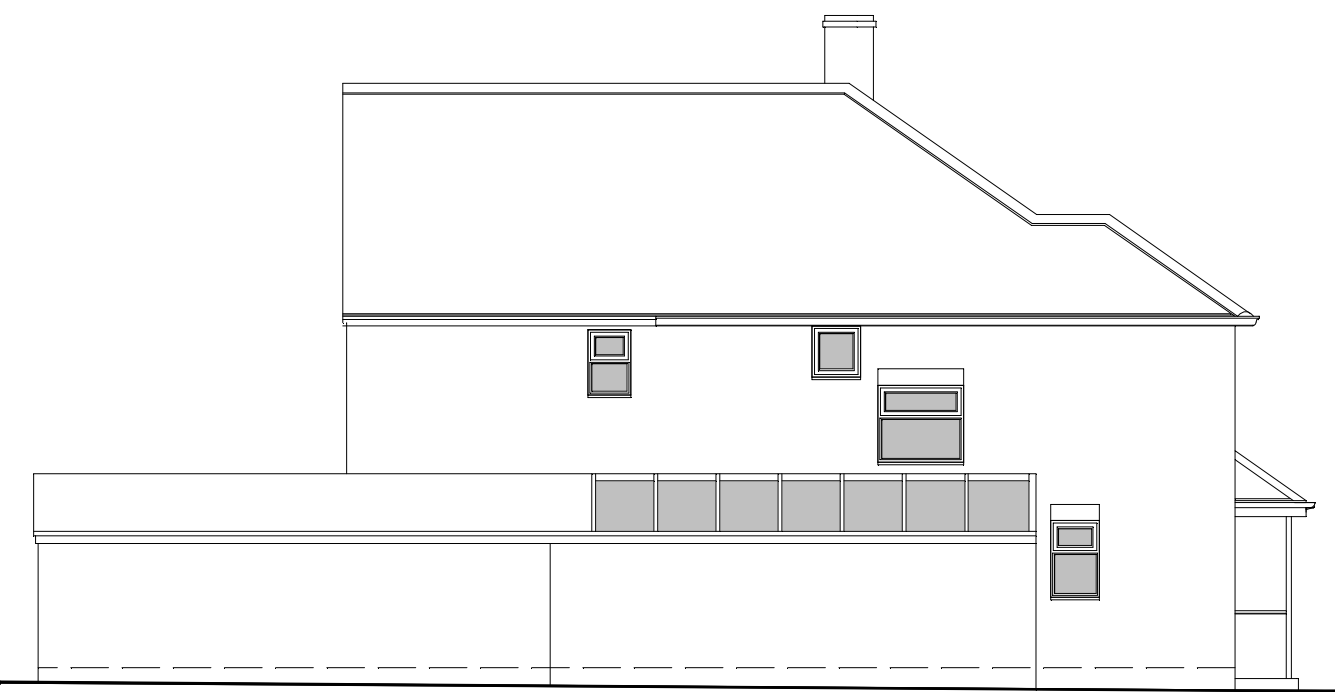


EXISTING WEST FACING ELEVATION

A

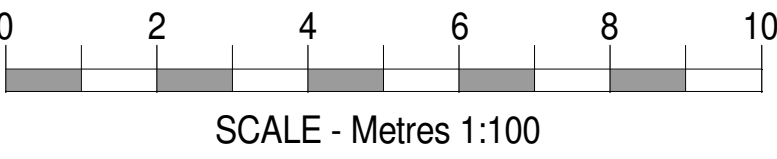


EXISTING NORTH FACING ELEVATION

B

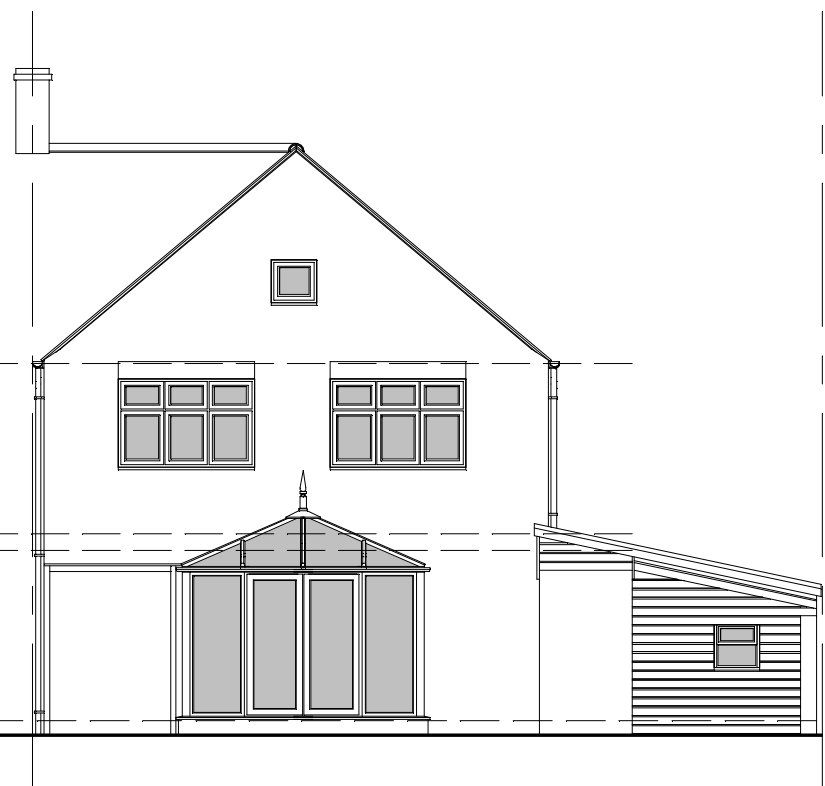


EXISTING EAST FACING ELEVATION

C

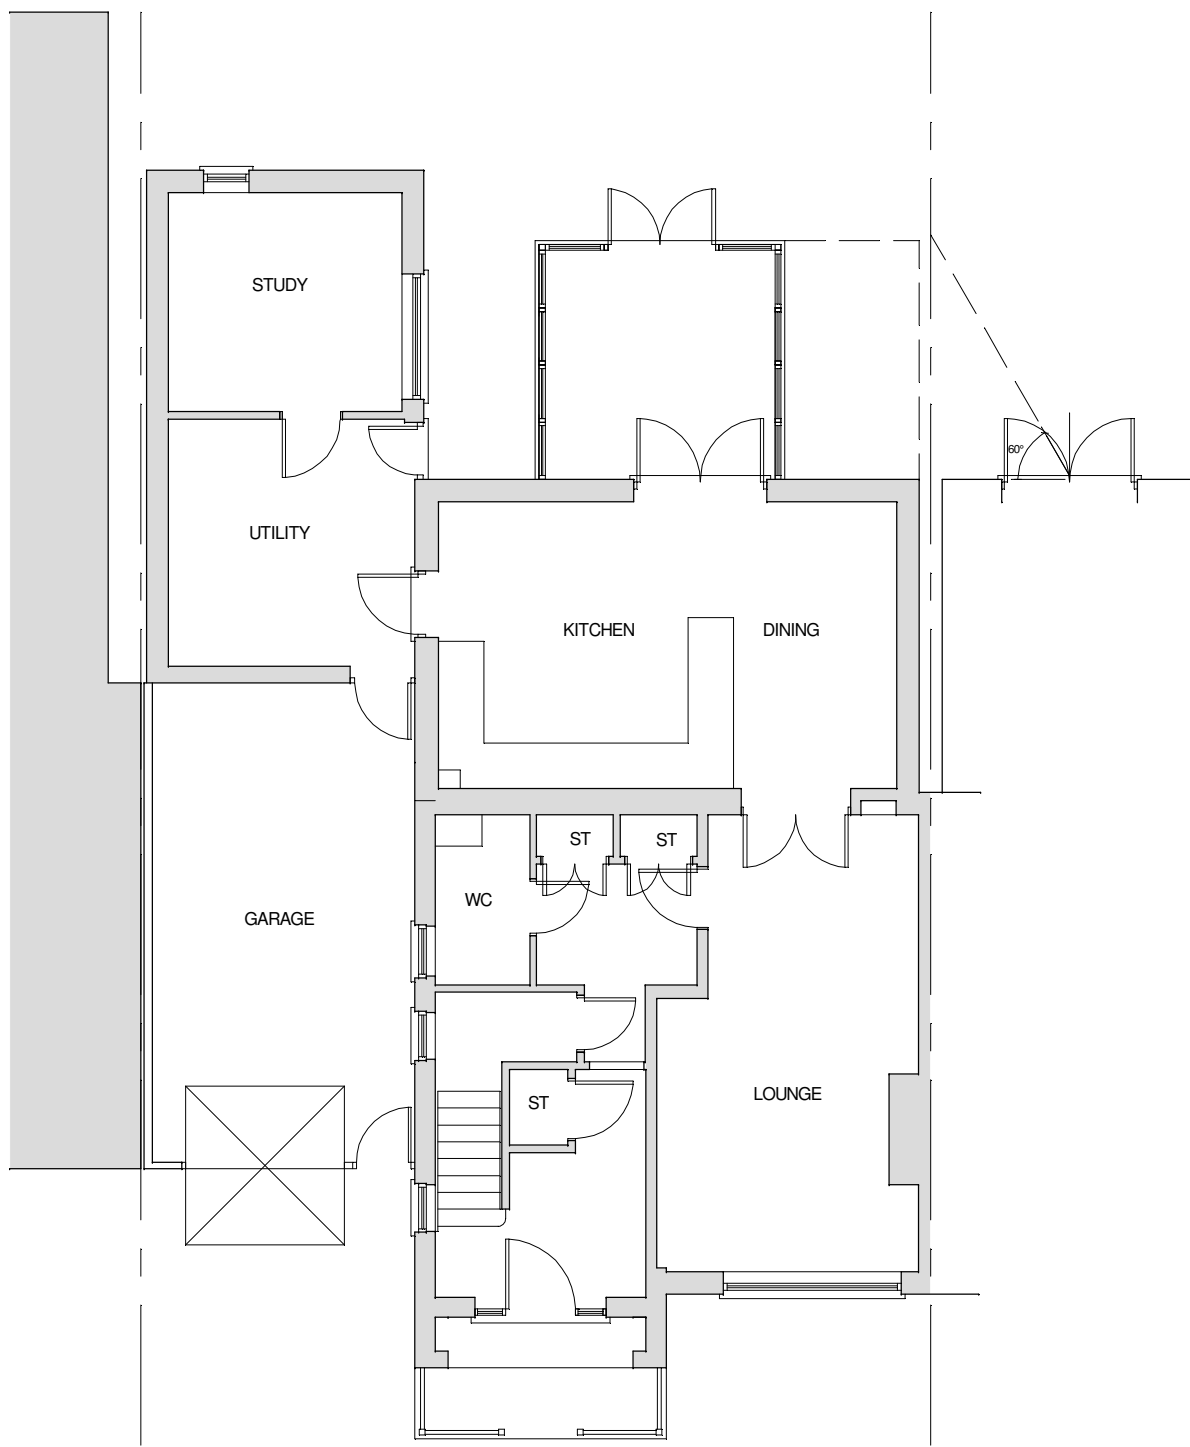


EXISTING GROUND FLOOR

0

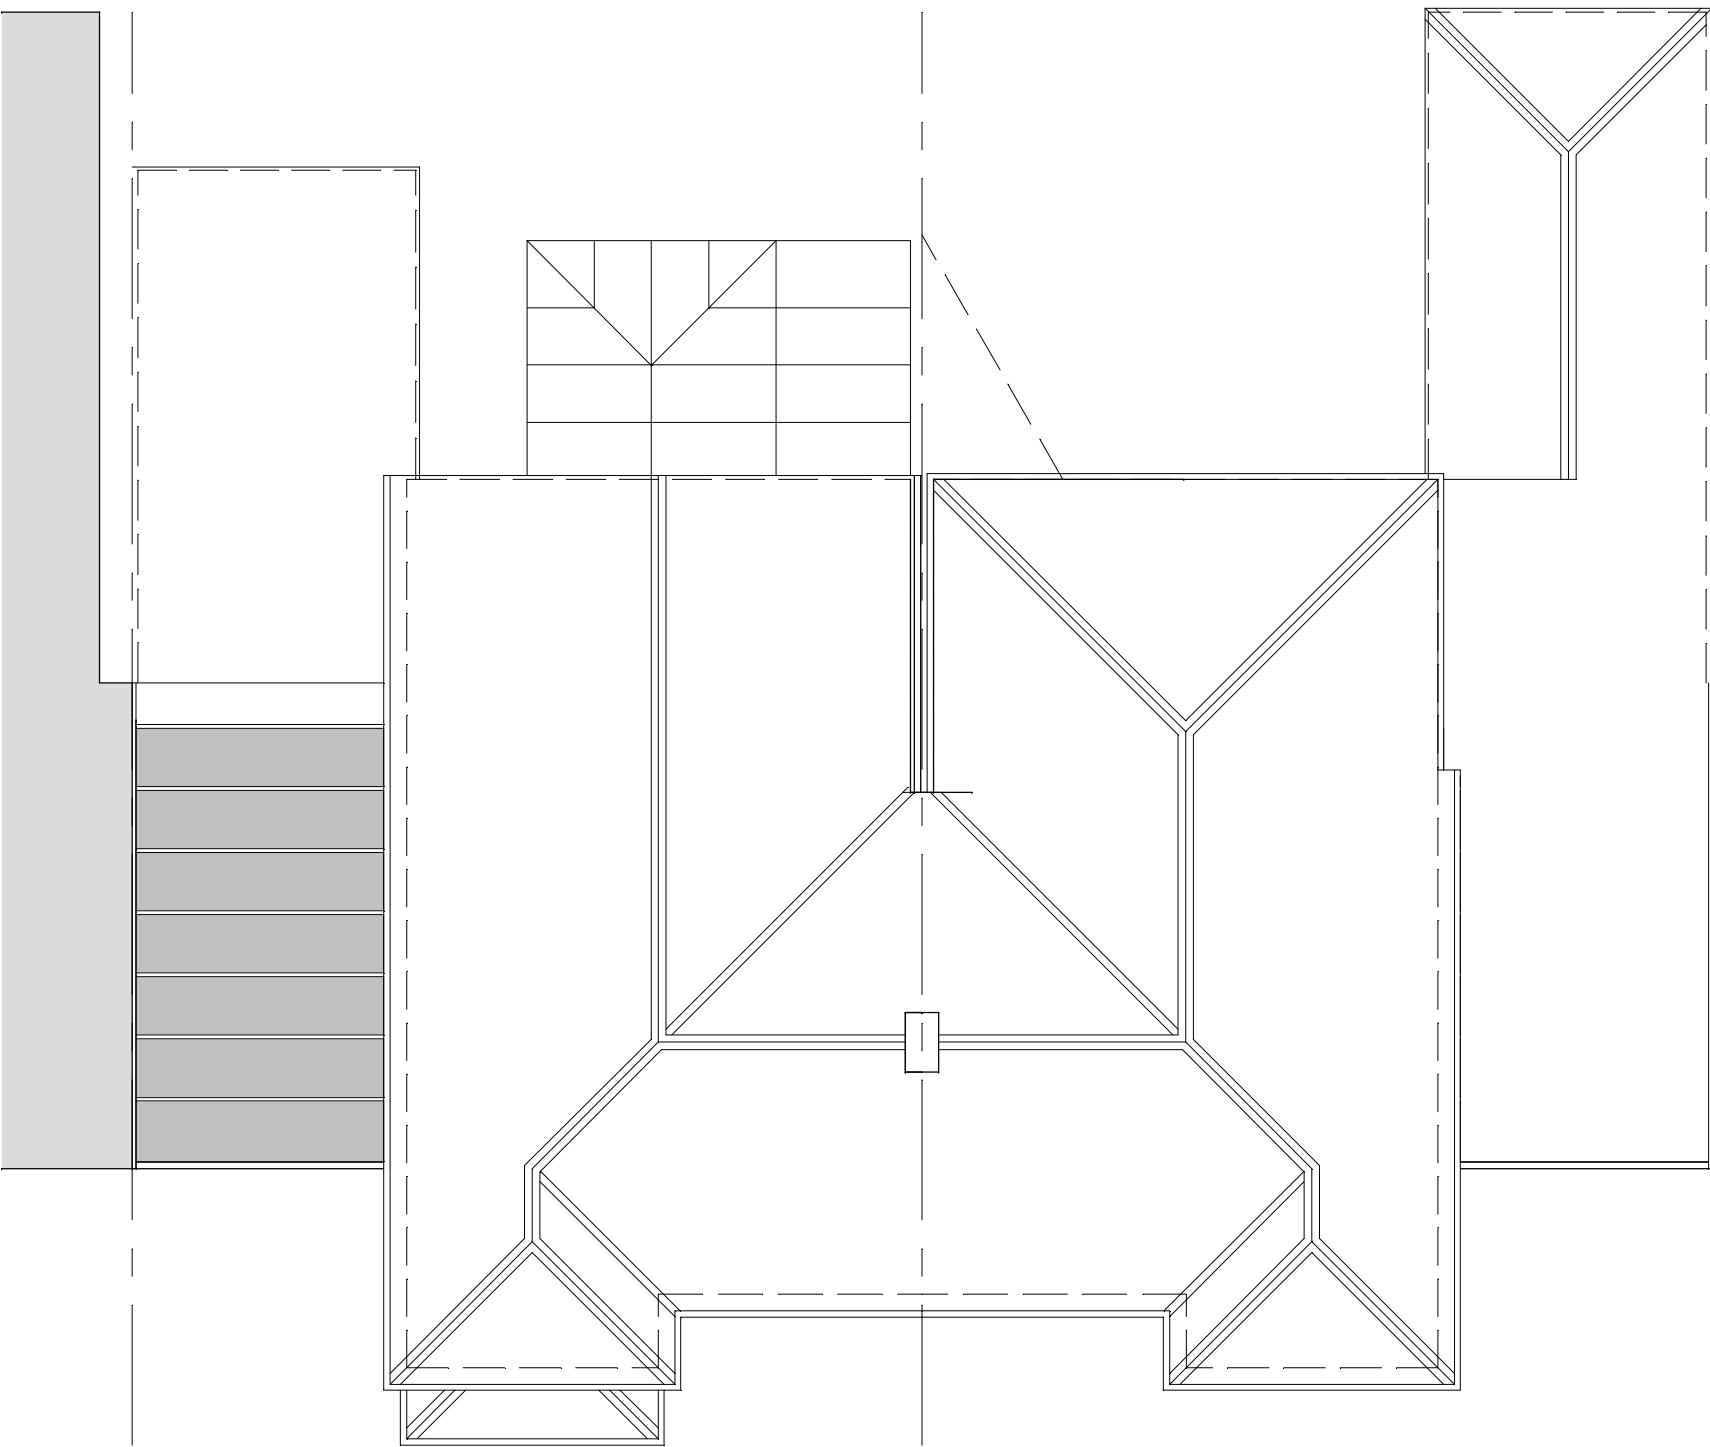

EXISTING ROOF PLAN

1

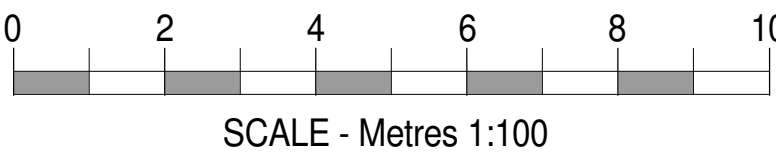

notes				
1 this drawing is copyright of design team consultants limited				
P1	04.04.25	First issue for approval.		w
rev	date	description		by

dtc design team consultants
chartered surveyors ■ architectural designers
business & technology centre, stevernage, herfordshire, sg1 2dx
tel: 01438 771200 01462 670550 www.dtc.uk.net

client	Mr & Mrs M.Cuthbert		
project	21 Lawrence Avenue Letchworth Garden City, Herfordshire SG6 2EY		
drawing title	EXISTING PLANS & ELEVATIONS		
drawn/checked	scale	date	
w/a	1:100 @ A1	April '25	
job no	drg no	rev	
L25.407	PL-001	P1	