

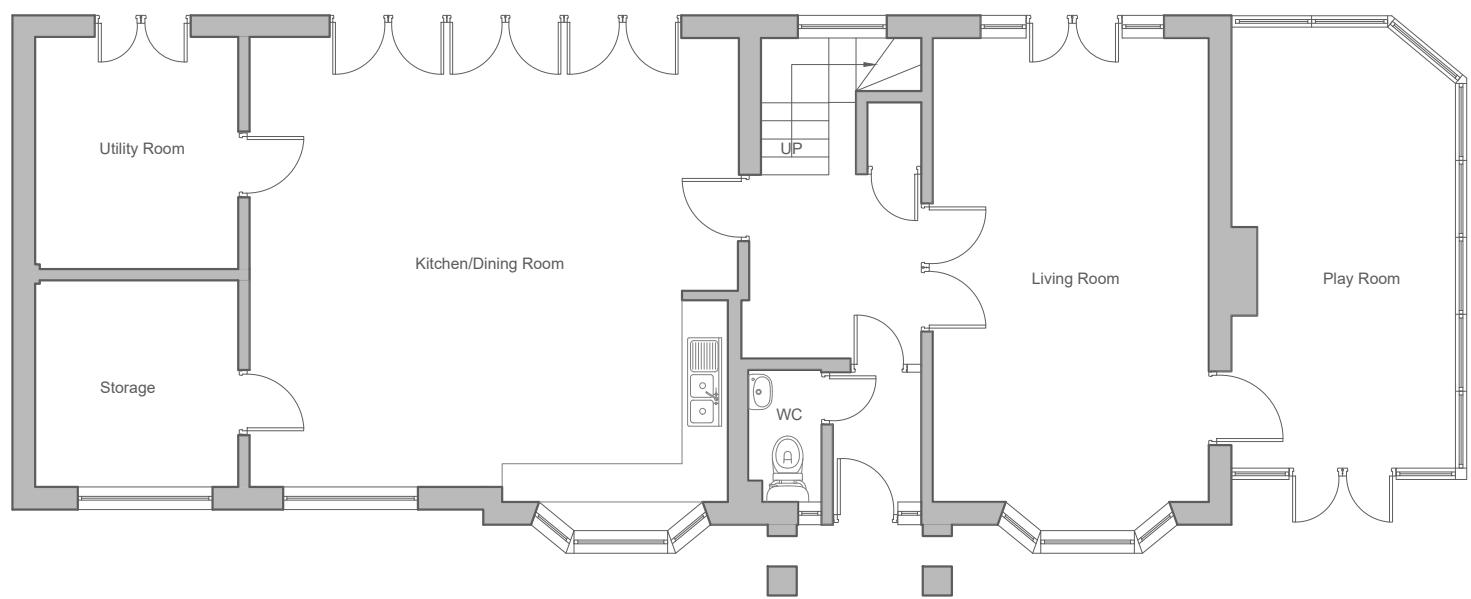



Notes
1- This drawing is not for construction.
2- All dimensions are to be checked on site and the Architect is to be inform of any discrepancies before construction commences.
3- All references to drawings refer to current revision of that drawing.
4-The drawings are ADA GROUP property and should not be copied, reproduced or disclosed without written permission.

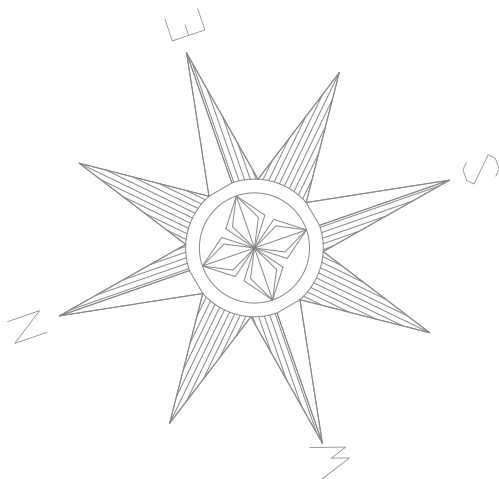


GROUND FLOOR PLAN (AS APPROVED)

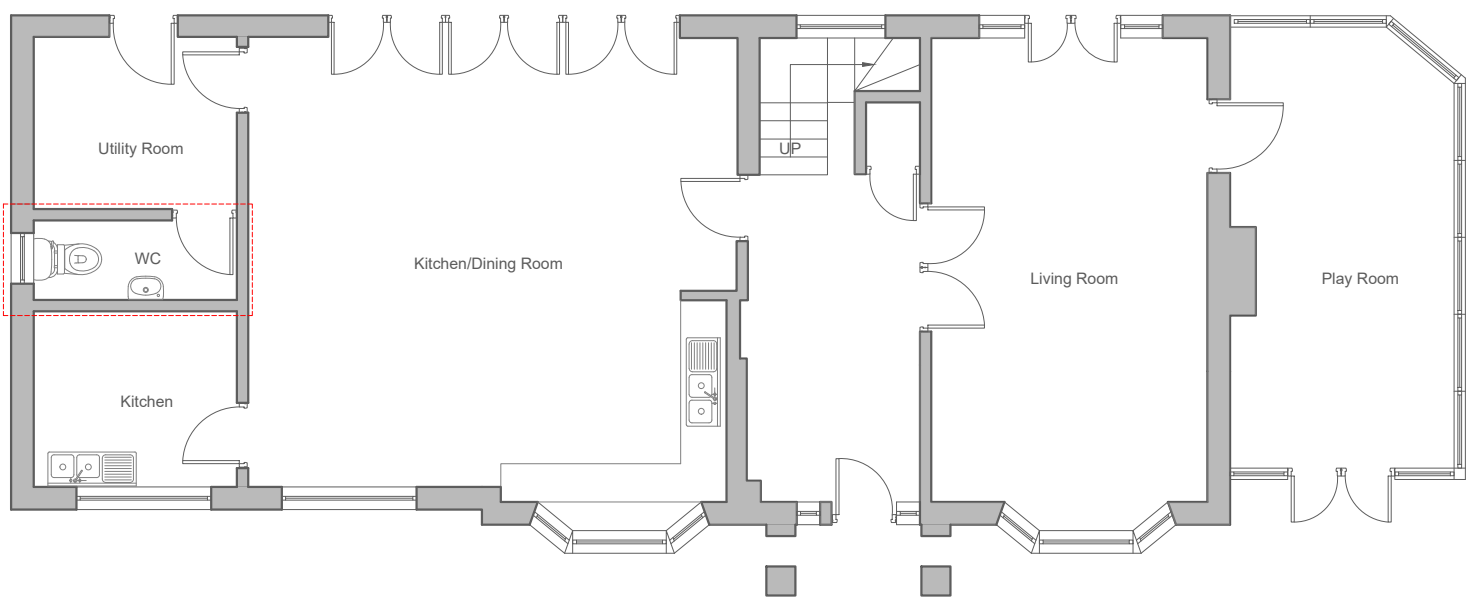


PROPOSED GROUND FLOOR PLAN

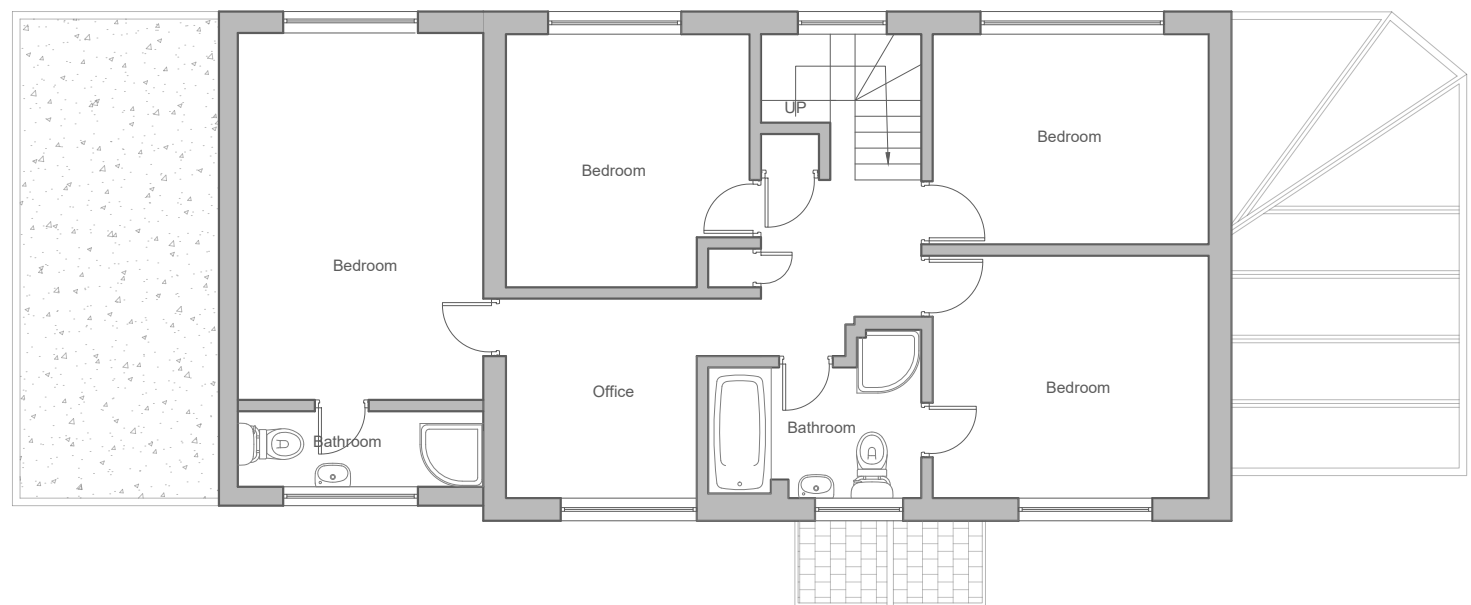


FIRST FLOOR PLAN (AS APPROVED)

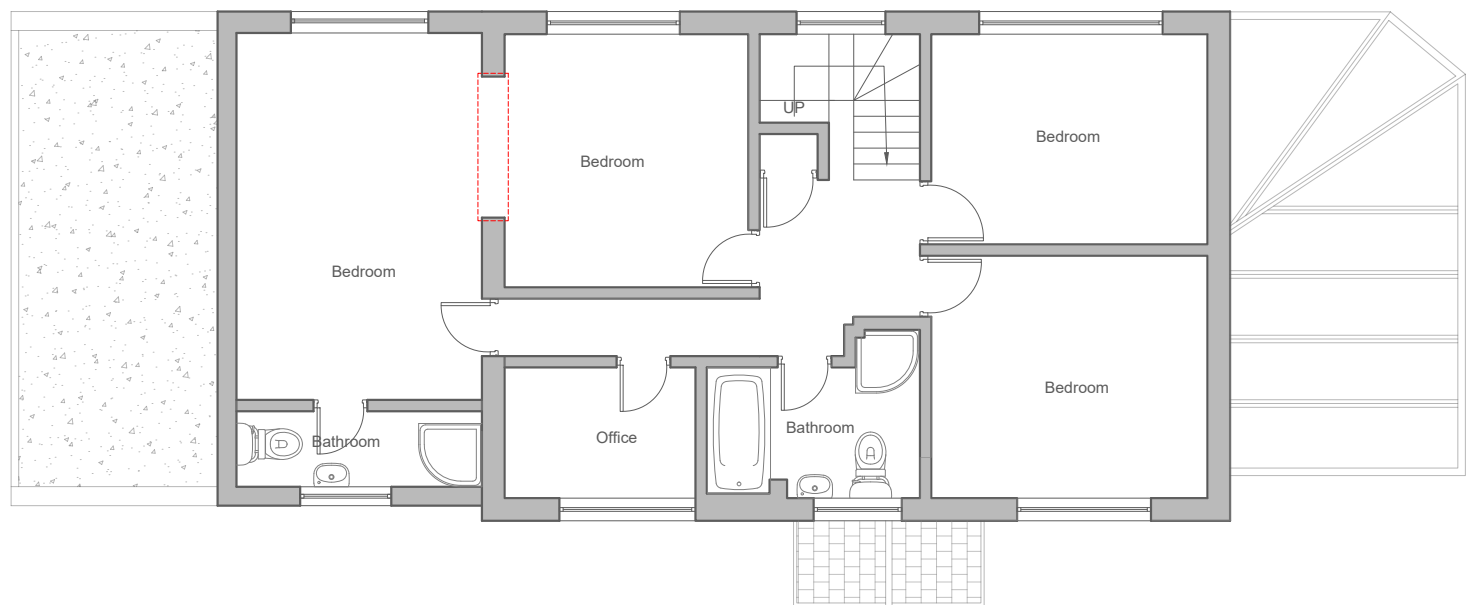

PROPOSED FIRST FLOOR PLAN

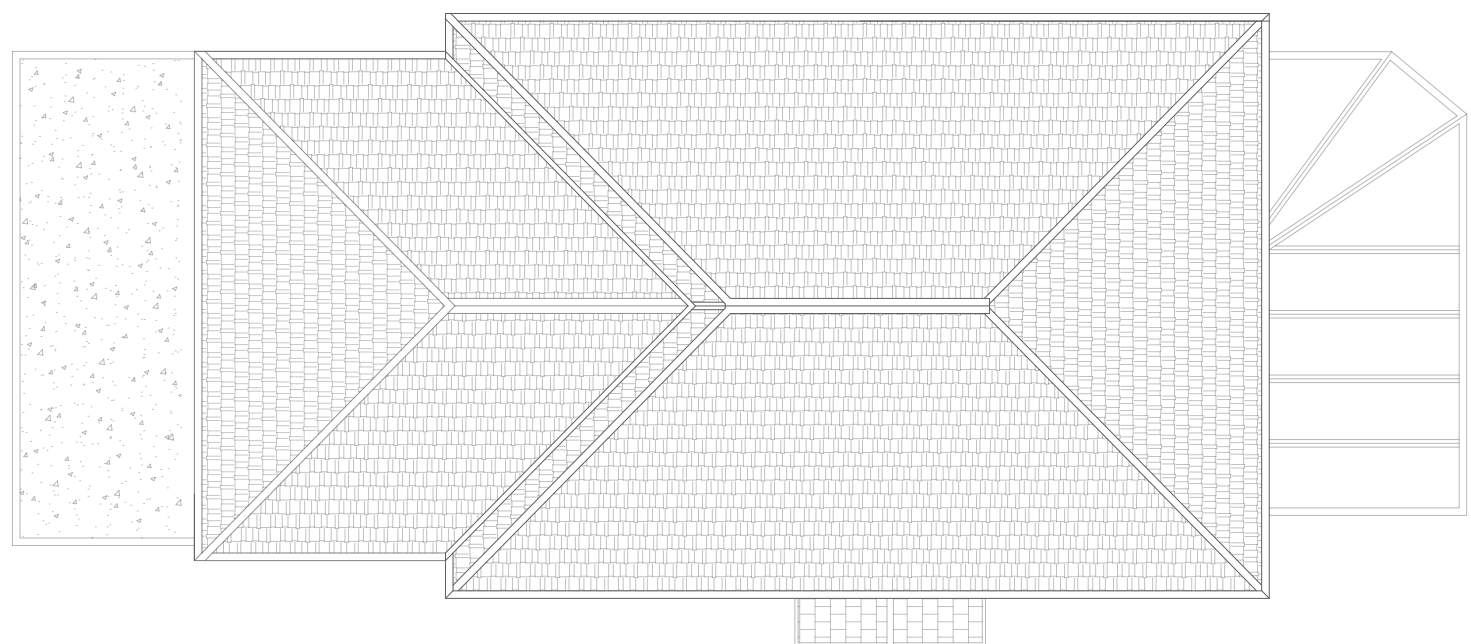

ROOF PLAN (AS APPROVED)

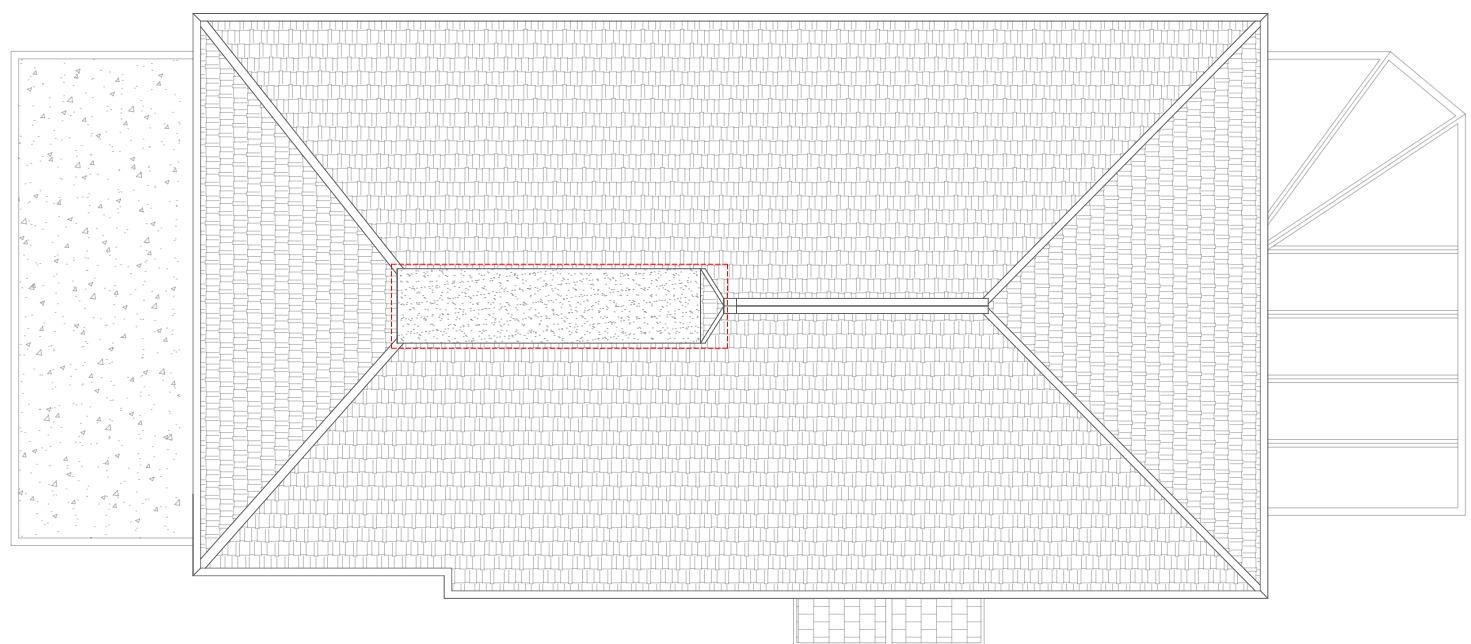

PROPOSED ROOF PLAN



FRONT ELEVATION (AS APPROVED)




PROPOSED FRONT ELEVATION




REAR ELEVATION (AS APPROVED)



PROPOSED REAR ELEVATION

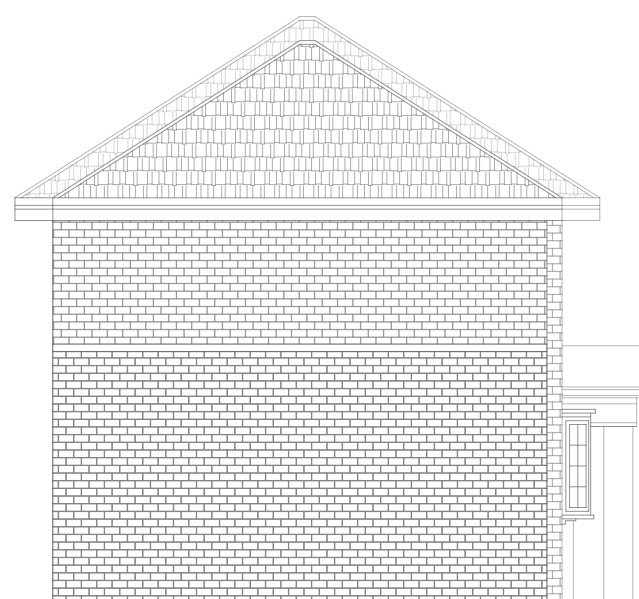

SIDE ELEVATION (AS APPROVED)

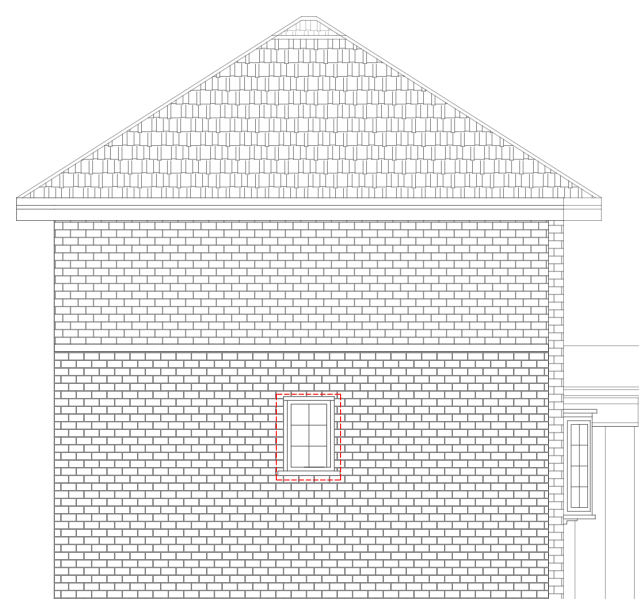

PROPOSED SIDE ELEVATION

Differences From The Approved Plans

ADDRESS
5A Mount Pleasant, Hitchin SG5 2BG

SHEET
1/1

SCALE
1/100 @A1

CLIENT

DATE
27/06/2025

DRAWN BY

CHECKED BY

REFERENCE
MP-2706-EPPE

REV

ADA Group
Wenta Business Centre,
1 Electric Avenue,
Innova Park, Enfield, EN3 7XU
info@adagroup.org.uk
07814 047831

