




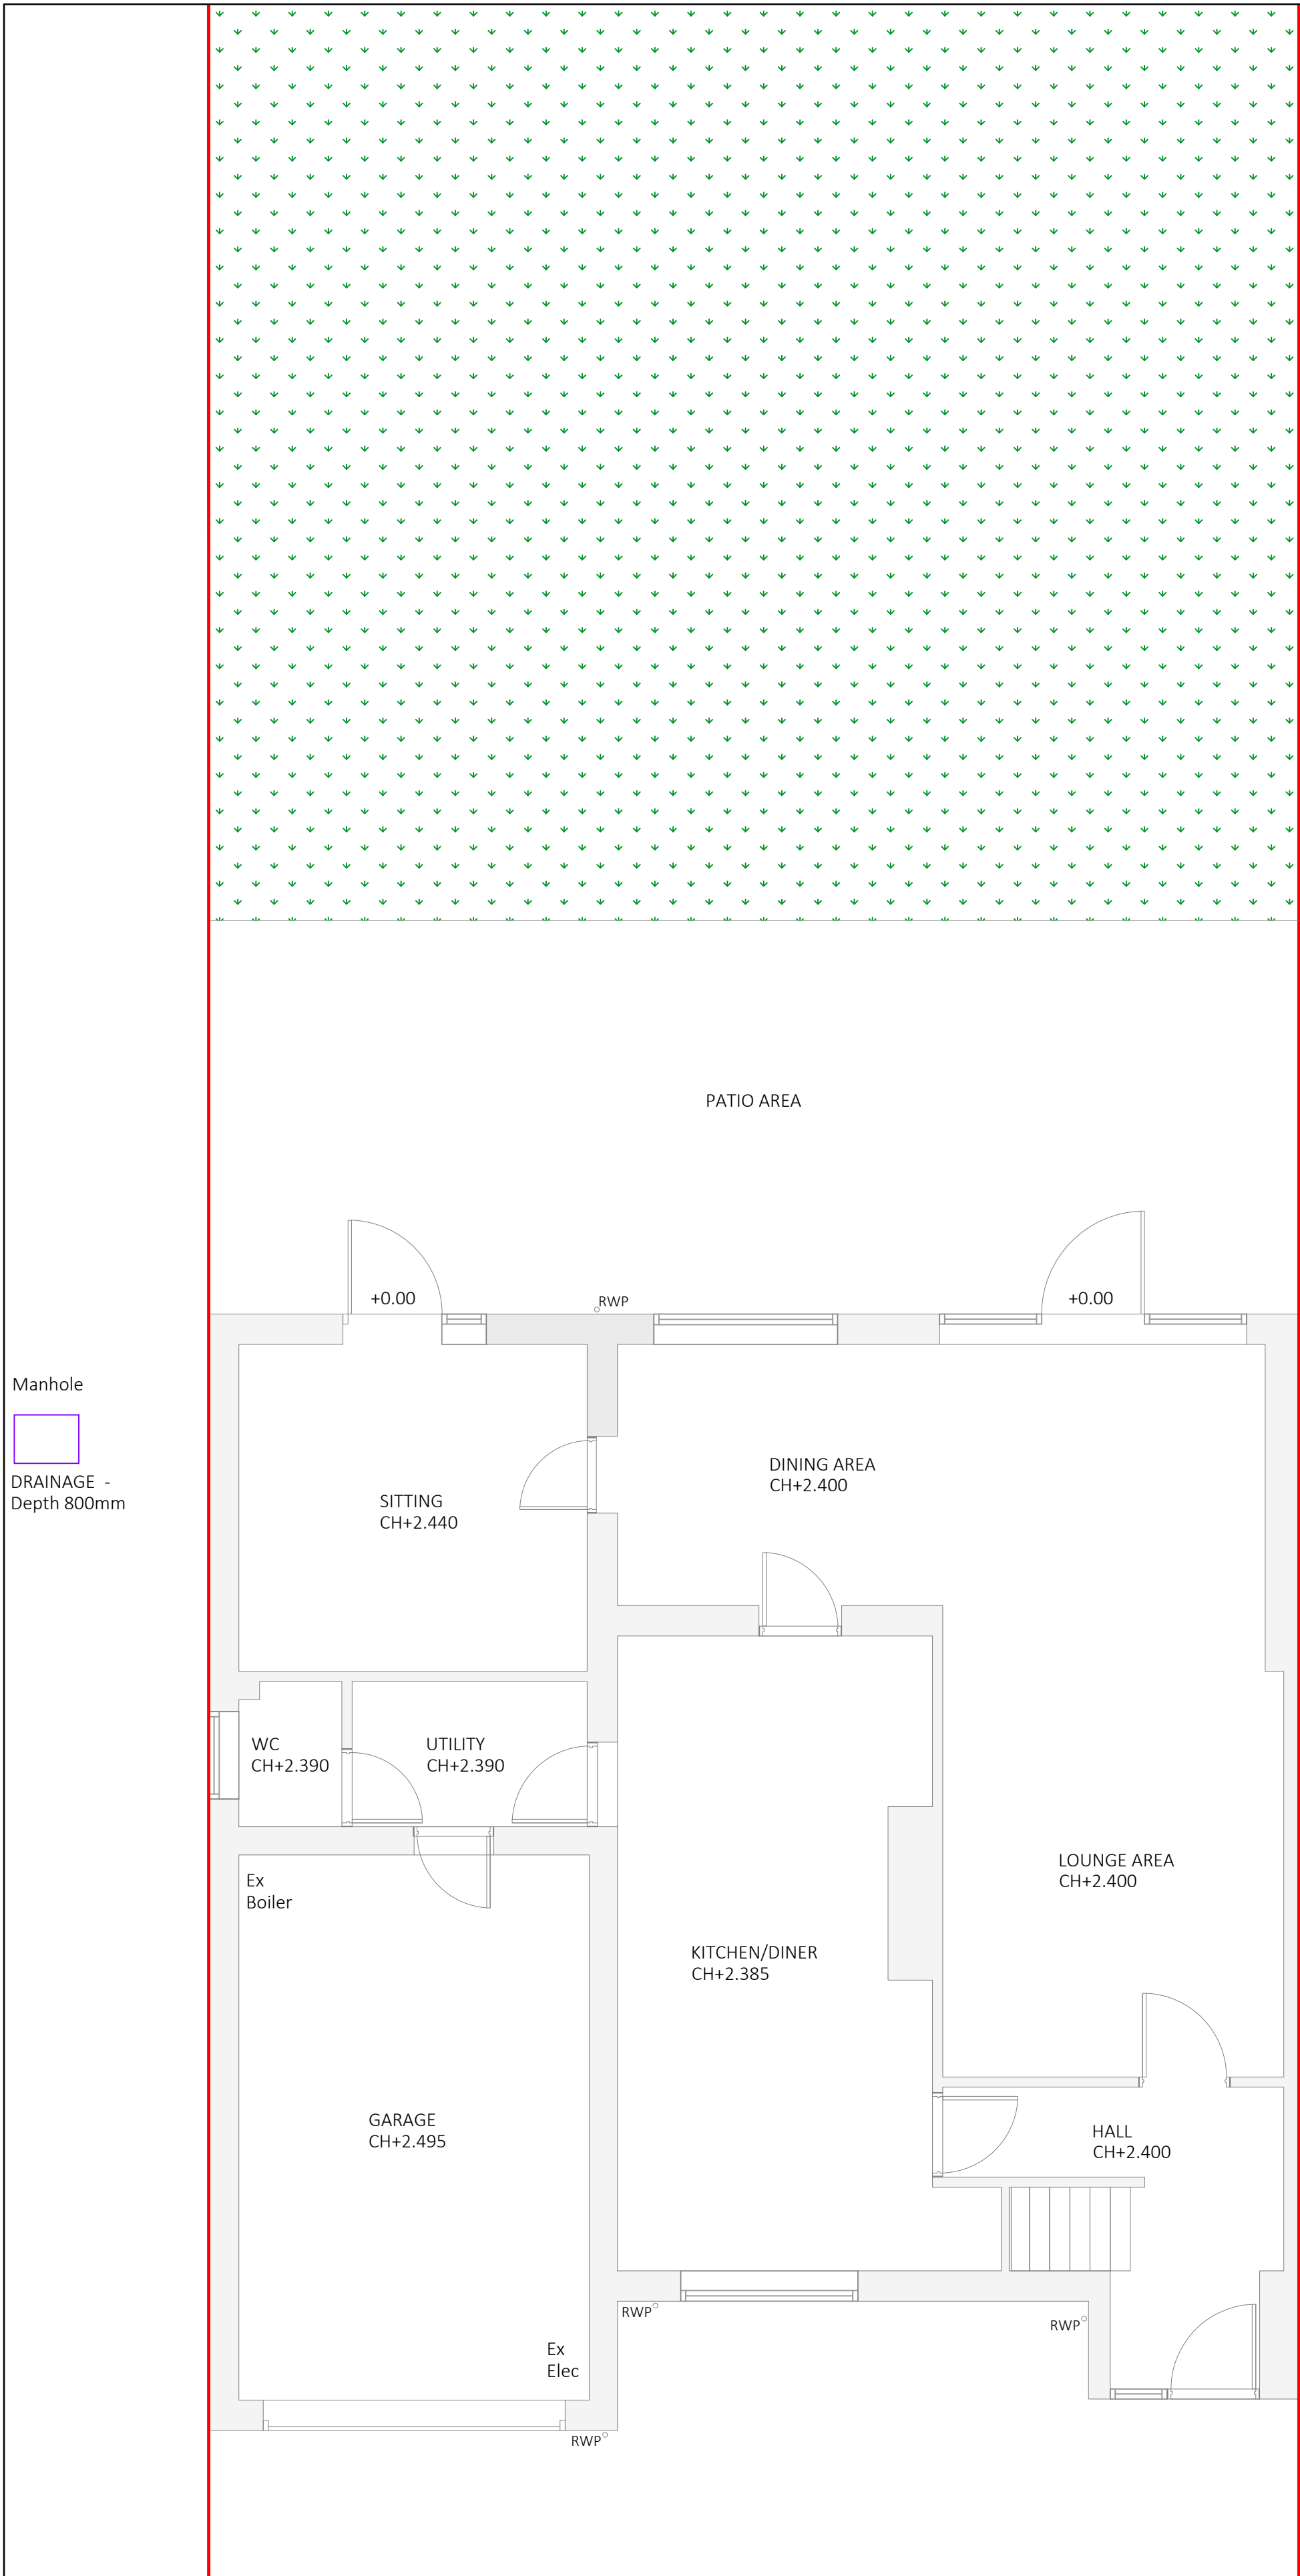

EXISTING GROUND FLOOR PLAN - SCALE1:50

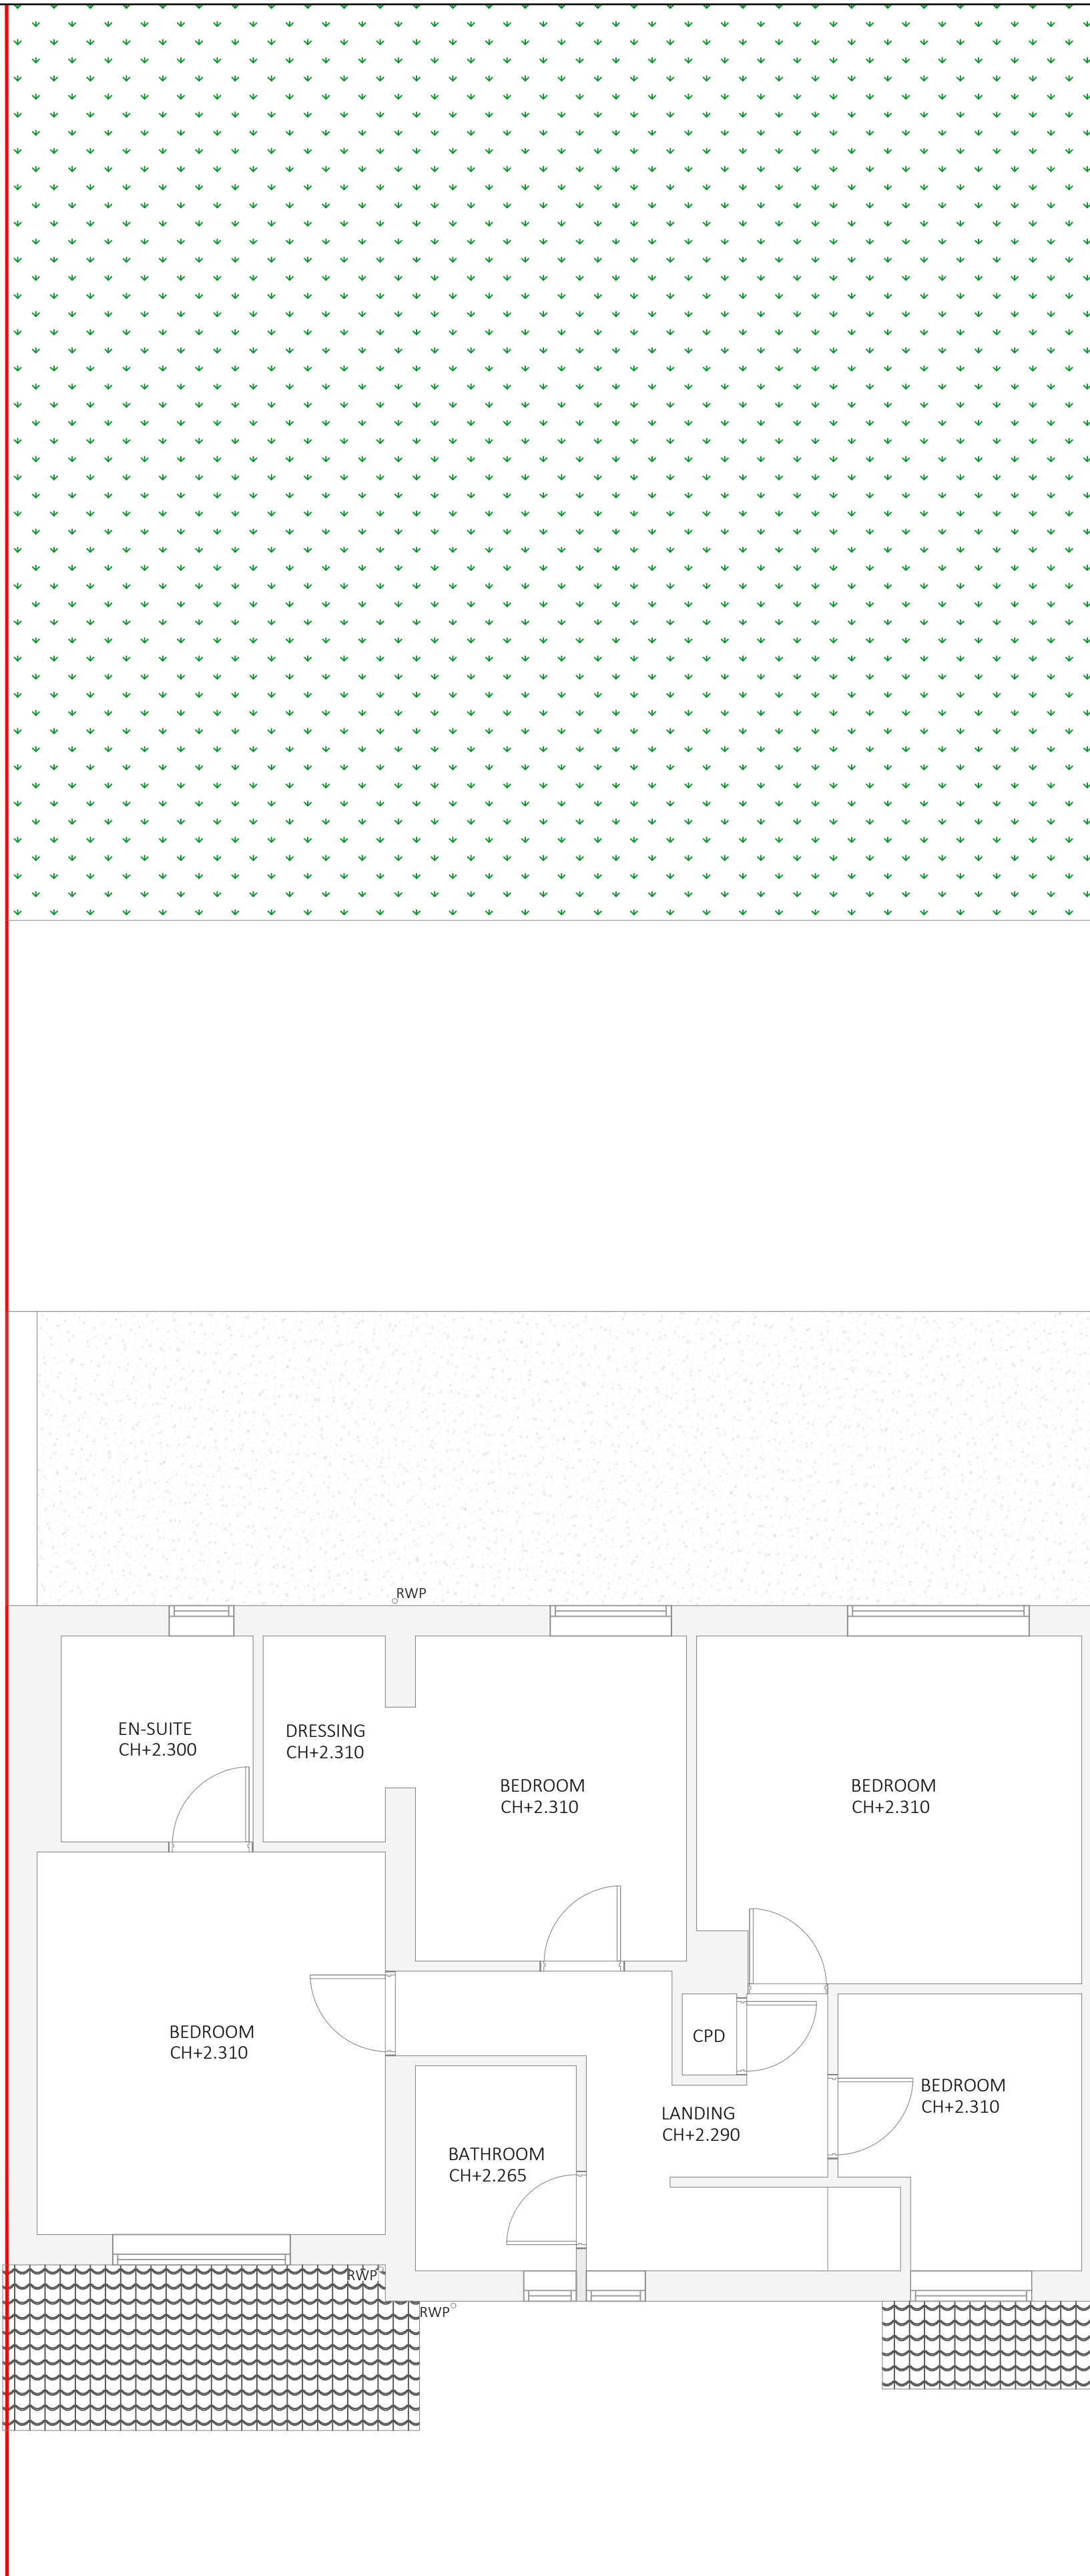

EXISTING FIRST FLOOR PLAN - SCALE1:50

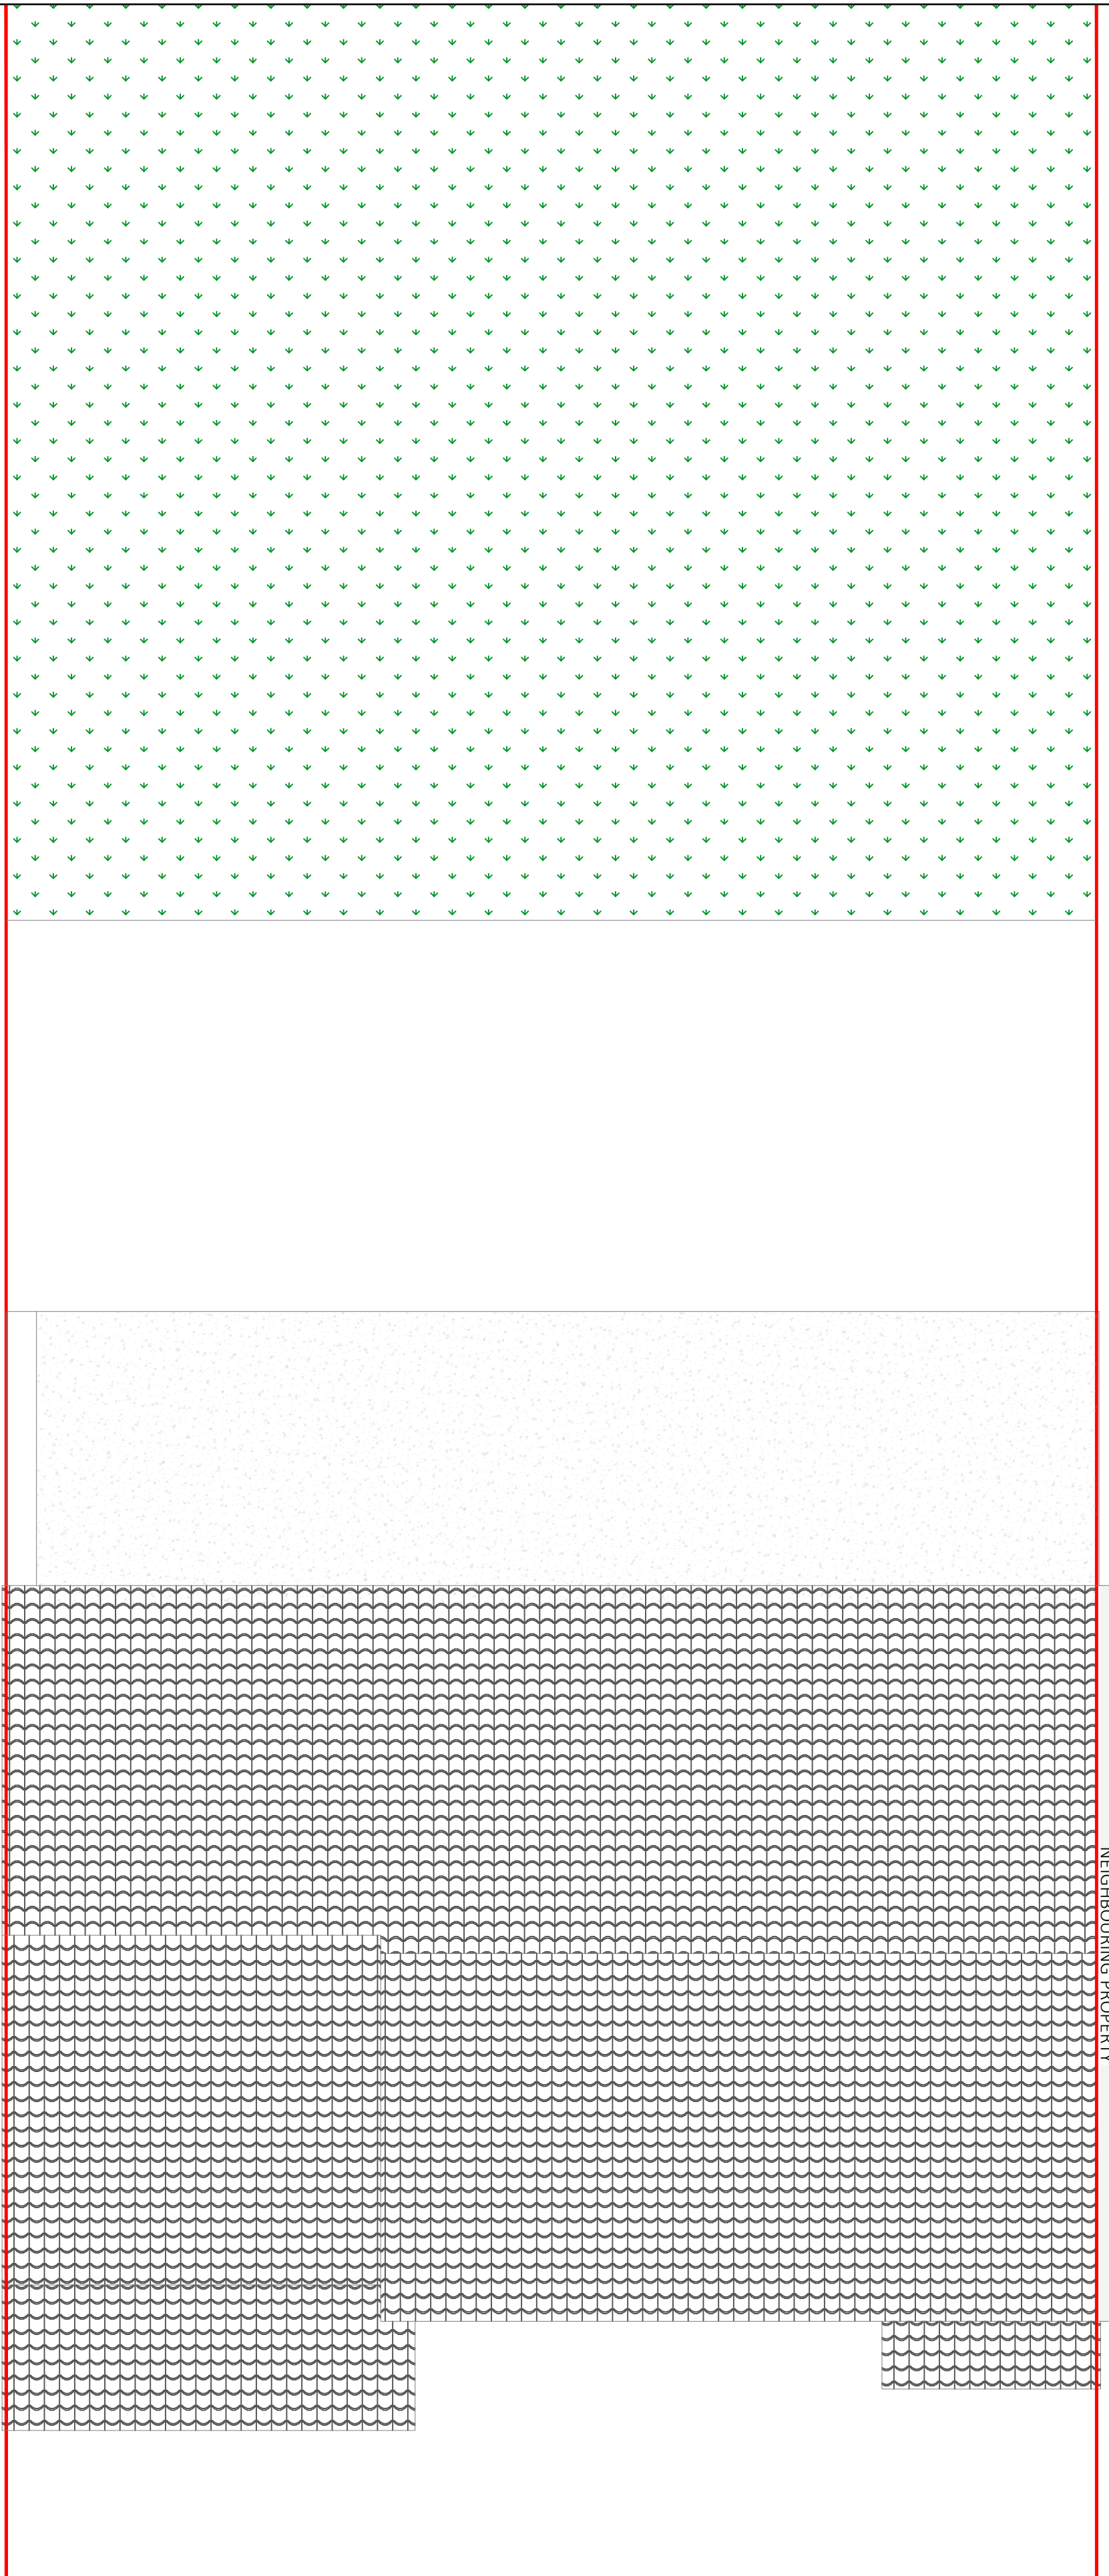

EXISTING ROOF PLAN - SCALE1:50



- Notes :
1. This drawing is a print and must not be scaled from without reference being made to the accompanying scale bar. All dimensions of existing buildings to be verified on site.
 2. This drawing is to be read in conjunction with all other drawings, relevant specifications and preliminary / general conditions associated with the project.
 3. All materials and workmanship to comply with 'Approved Document 7' to support Regulation 7 2013 edition of the Building Regulations 2010.
 4. The Contractor is to check all drawings for dimensional and co-ordination accuracy. Any discrepancy between the details shown and those by others are to be reported to the Client / Contract Administrator.
 5. This drawing remains the copyright of Rejig Homes Ltd

ALL DIMENSIONS ARE TO STRUCTURAL ELEMENTS/OPENINGS, NOT FINISHED SURFACE, UNLESS OTHERWISE STATED
DIMENSIONS ARE APPROXIMATE AND MUST BE CONFIRMED ON SITE PRIOR TO ORDERING ANY MATERIALS OR CARRYING OUT ANY WORK

EXISTING EXTERNAL MATERIALS:	
WALLS - BRICKWORK	
ROOF - CLAY TILES	
FLAT ROOF - GRP	
WINDOWS - U-PVC (WHITE)	
DOOR - U-PVC (WHITE)	
FASCIA/SOFFITS - TIMBER (WHITE)	
RAINWATER GOODS - U-PVC (WHITE)	
KEY :	
	Site boundary
	Existing wall
	EXISTING LEVEL

A	26.05.23	Issued for Planning permission
REV	DATE	NOTE
FOR PLANNING		



Tel: 07936267447
email: ahaque@rejighomes.co.uk
web: www.rejighomes.co.uk

CLIENT
MR & MRS RAINE

PROJECT
9 MIDHURST, LETCHWORTH GARDEN CITY
SG6 4SF

DRAWING TITLE
EXISTING GROUND, FIRST FLOOR AND ROOF
PLANS

SCALE	1:50/100 @ A1	DRAWING NUMBER	REVISION
DATE	OCT 2023	PL-500	A
DRAWN	AHS		
JOB NUMBER	210807		CHECKED BY AS