

G2

+44 (0) 7449 626262 | STUDIO@G2.CO.UK | G2.CO.UK

SHEET NO.

P003

EXISTING ELEVATIONS

DATECURRENT REVISION

PROJECT NAME

18 LONDON ROAD

PROJECT NUMBER1469

PROJECT STATUSFOR PLANNING

PROJECT ADDRESS18 LONDON ROAD,
HITCHIN, SG4 9EW

NOTES

ALL DIMENSIONS AND MEASUREMENTS PRESENTED ARE APPROXIMATE AND SHOULD BE VERIFIED ON-SITE PRIOR TO CONSTRUCTION.

VARIATIONS MAY EXIST DUE TO SITE CONDITIONS, ADJUSTMENTS, OR OTHER UNFORESEEN FACTORS.

CONTRACTORS SHOULD PROMPTLY REPORT ANY DISCREPANCIES, DEFECTS, OR ISSUES ENCOUNTERED DURING CONSTRUCTION TO G2AD LIMITED. IF YOU HAVE ANY QUESTIONS, PLEASE DO NOT HESITATE TO CONTACT US ON 07449 626262.

THE CONTRACTOR IS RESPONSIBLE FOR INTERPRETING AND EXECUTING THE DRAWINGS ACCURATELY AND ACCORDING TO BEST PRACTICES.

THESE DRAWINGS ARE PROTECTED BY COPYRIGHT AND ARE PROVIDED FOR THE SOLE PURPOSE OF THE CURRENT PROJECT. THEY ARE NOT TO BE COPIED, TRACED, OR USED FOR ANY FUTURE WORK WITHOUT PRIOR WRITTEN CONSENT FROM G2AD LIMITED.

© G2AD LIMITED 2024. ALL RIGHTS RESERVED.

DRAWN BY
GW

CHECKED BY
GD

SCALE

1 : 50

PAPER SIZE


A2



FRONT ELEVATION



REAR ELEVATION

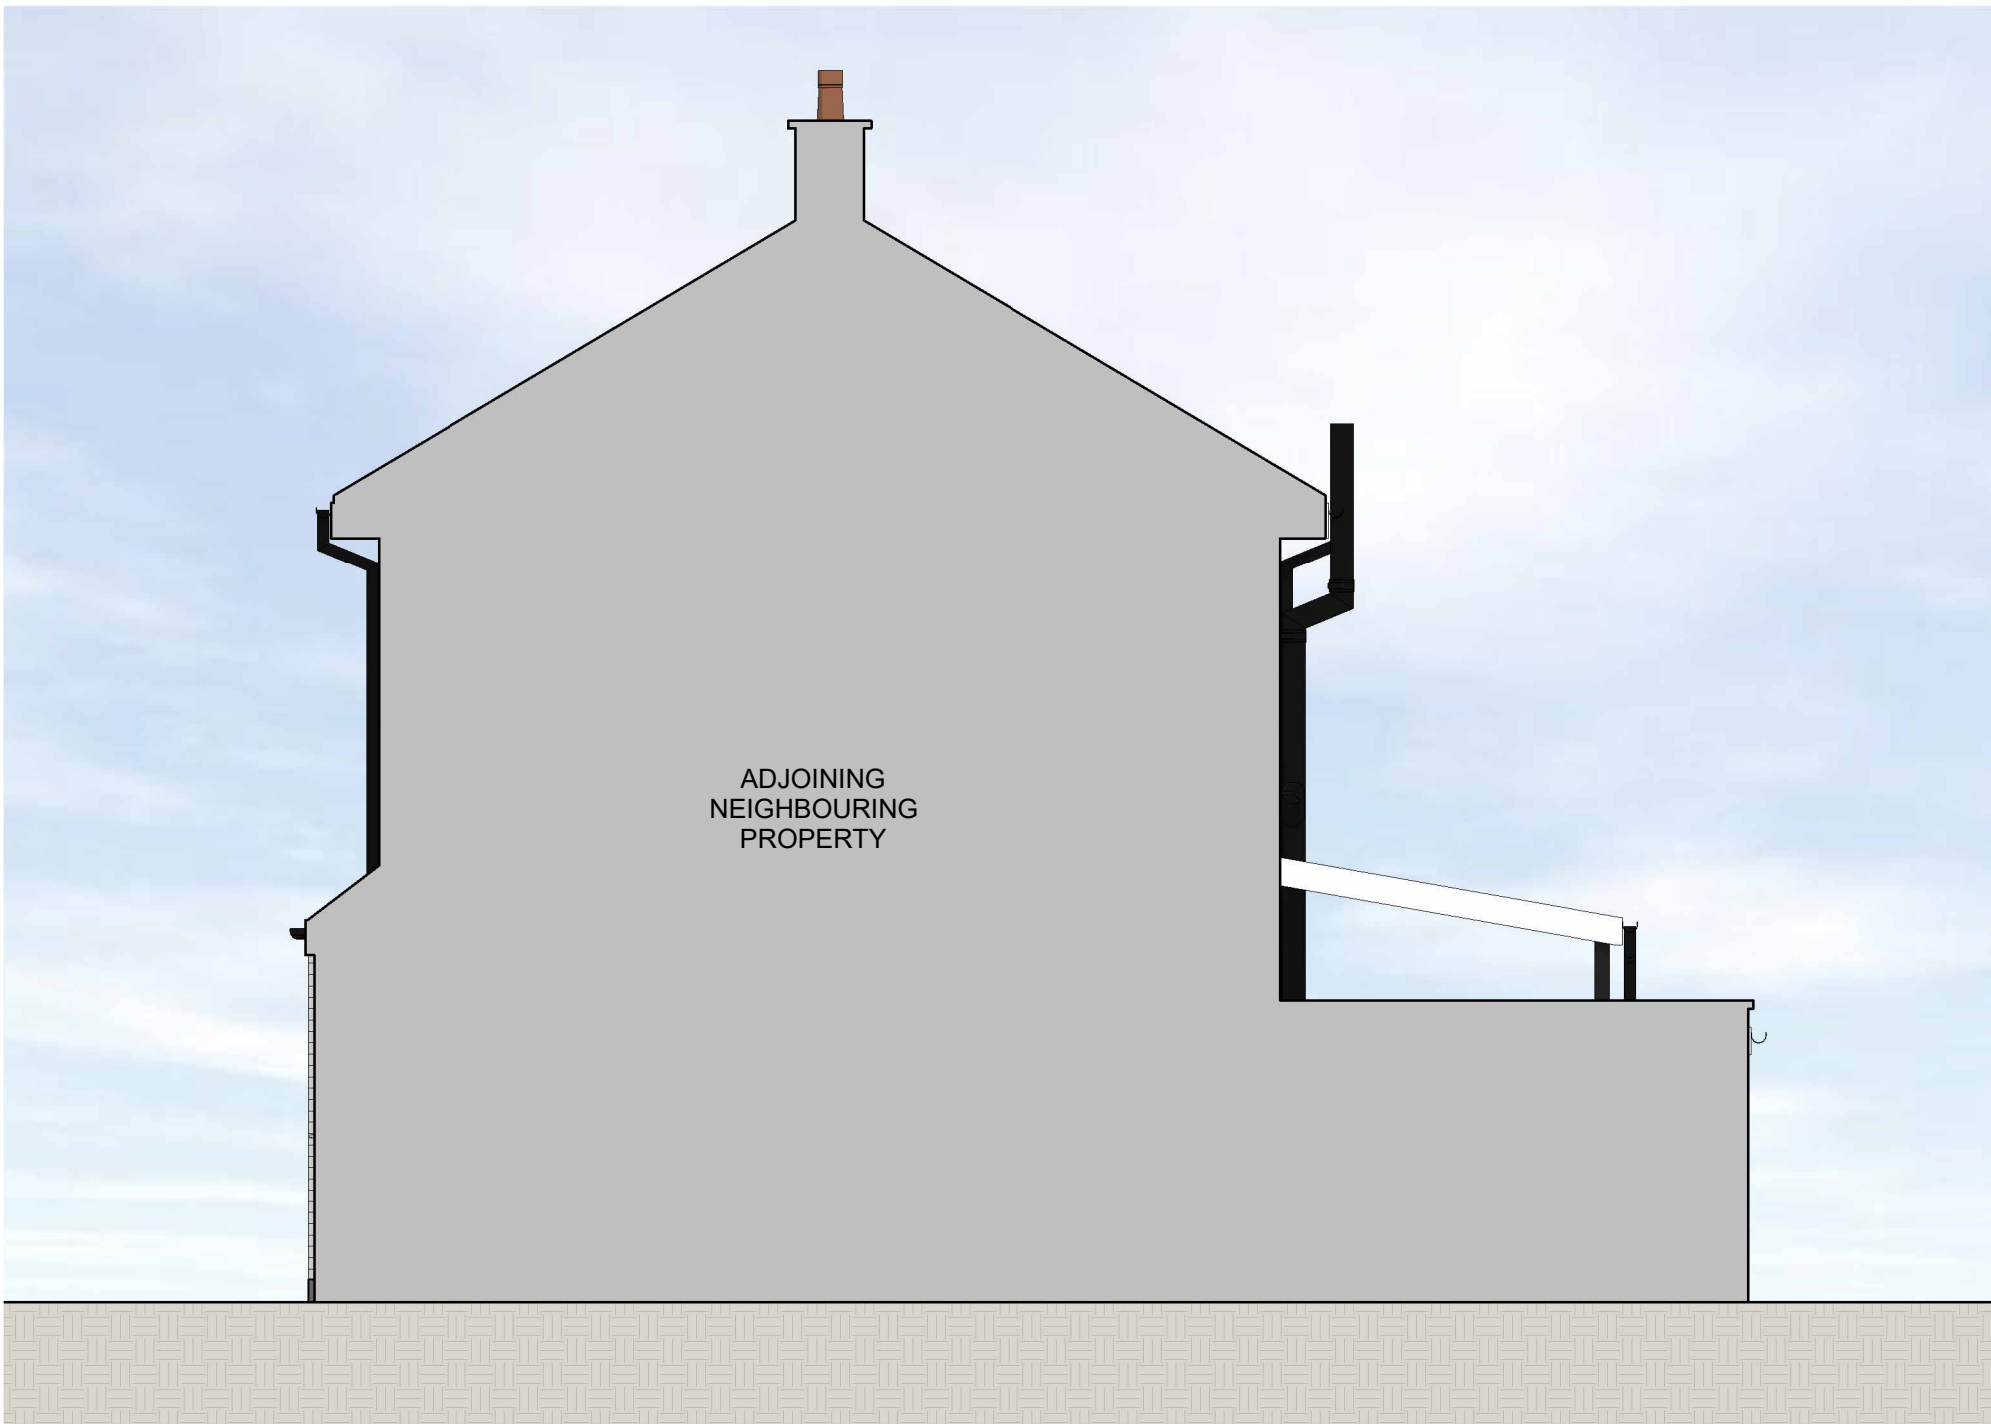

SIDE ELEVATION



SIDE ELEVATION