



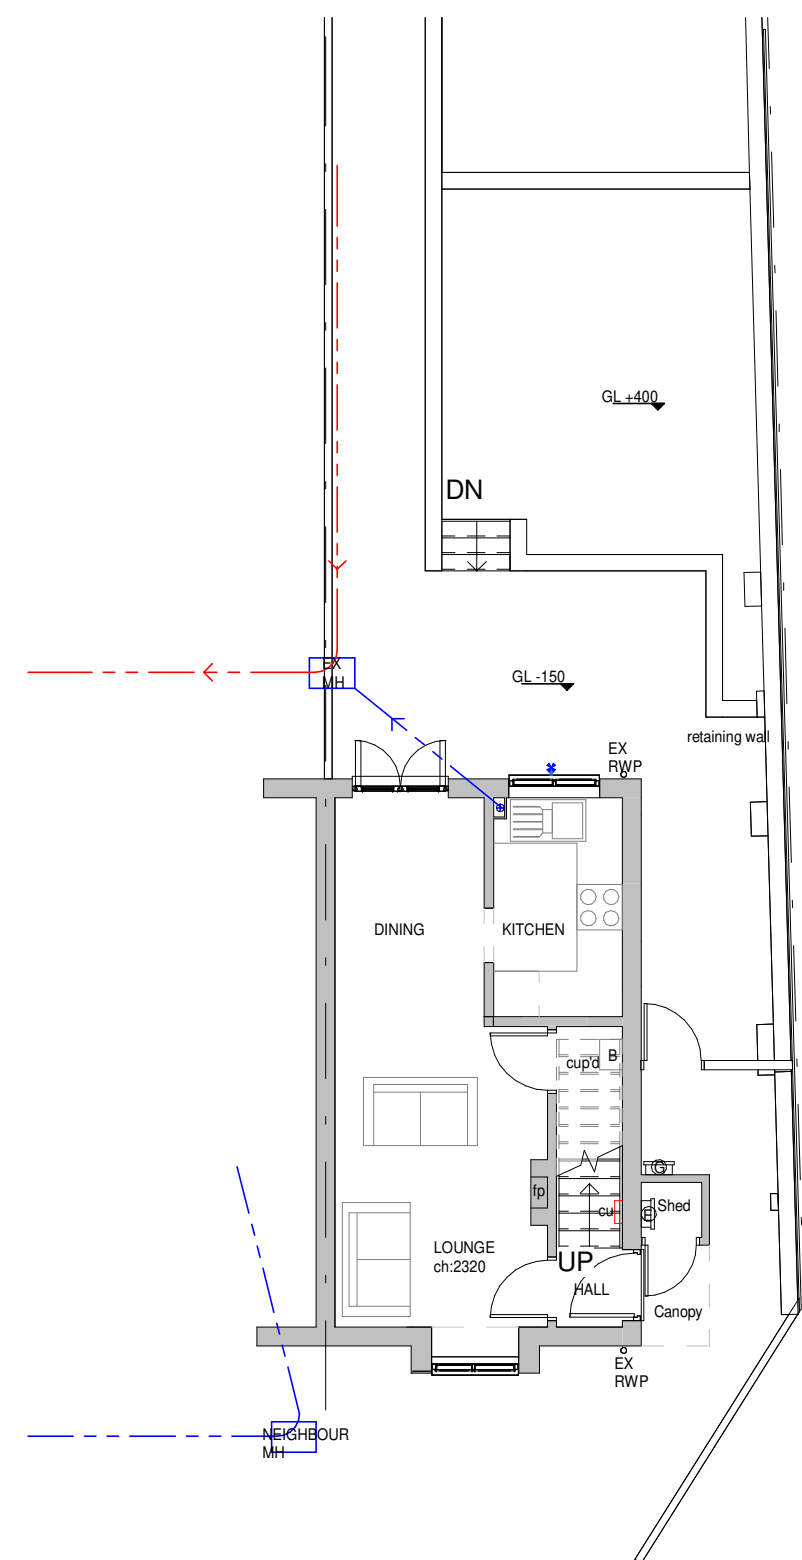


1 Existing Ground Floor Plan
1 : 100

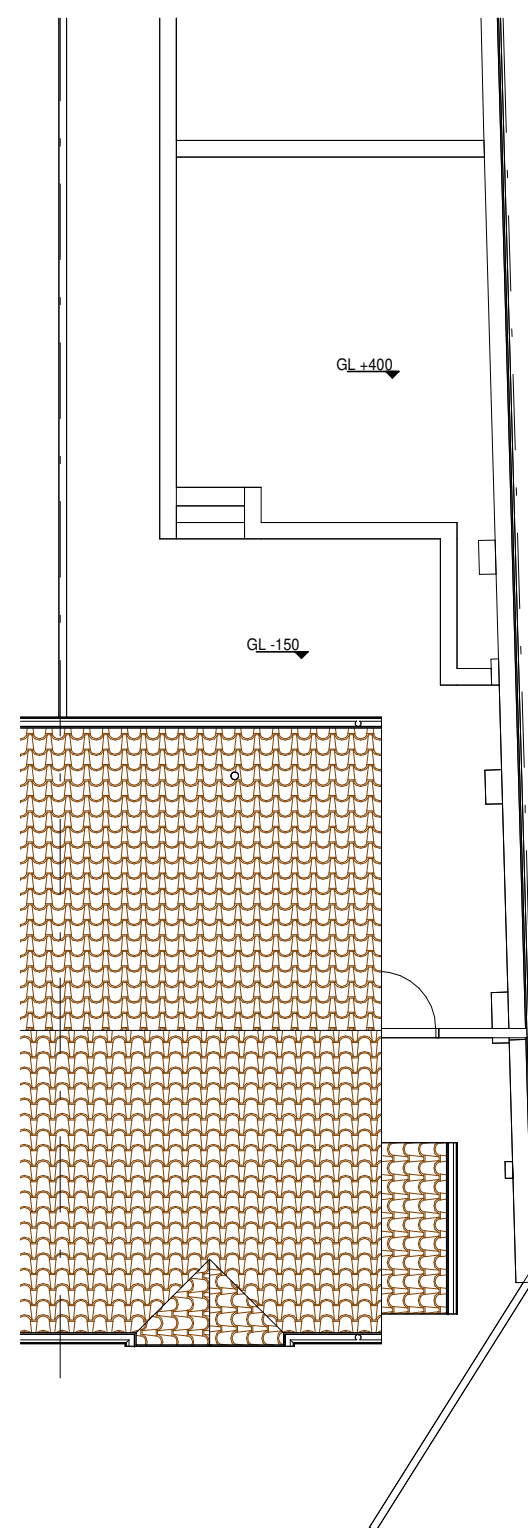


2 Existing Roof Plan
1 : 100




3 Existing South Elevation
1 : 100

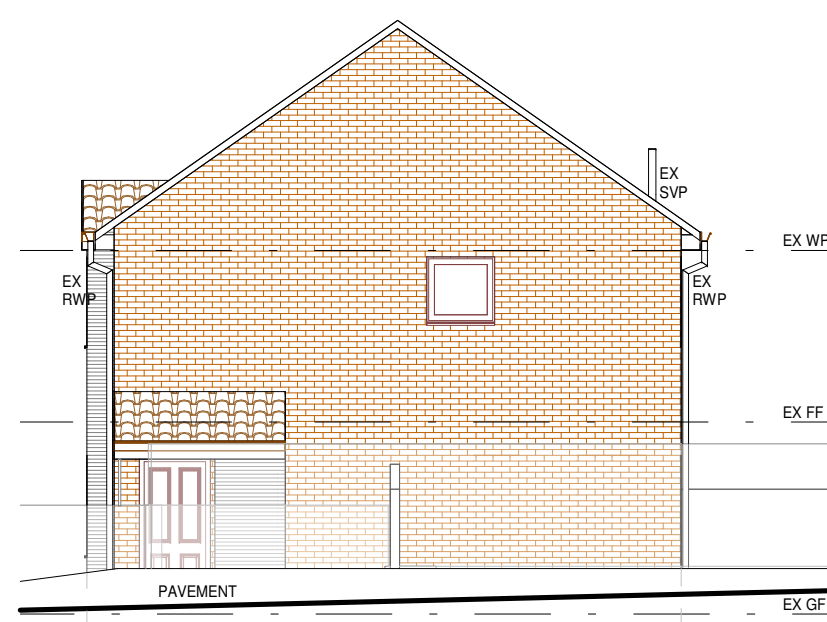

4 Existing East Elevation
1 : 100

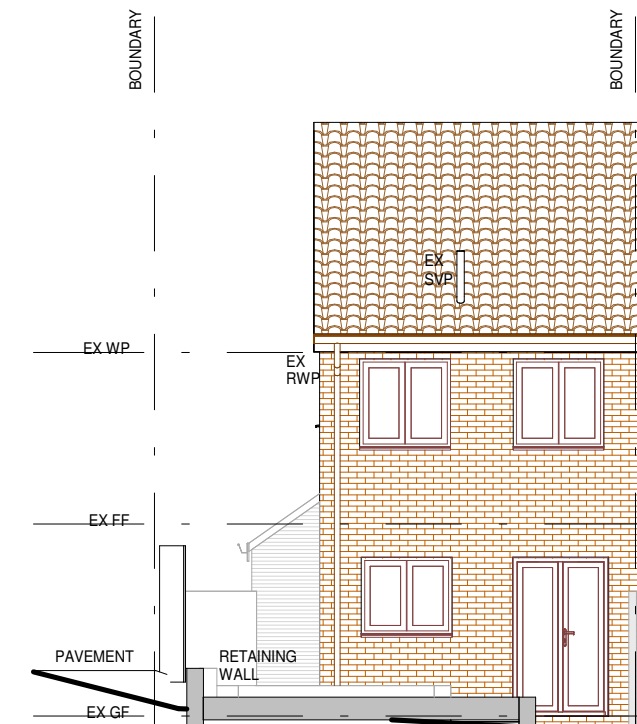

5 Existing North Elevation
1 : 100

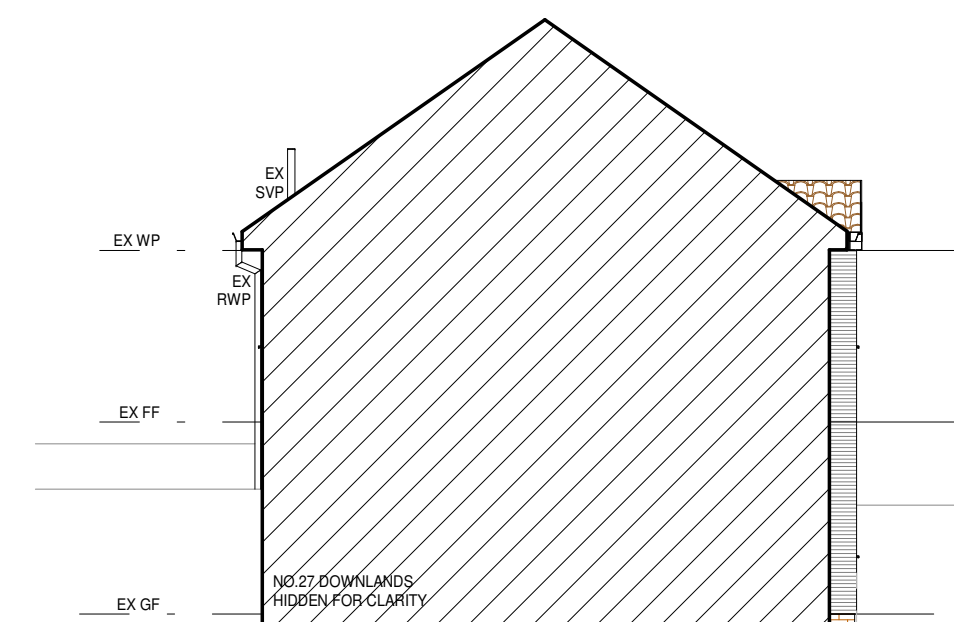

6 Existing West Elevation
1 : 100


MATERIALS

Walls
Existing Red Brick
Existing Black Weatherboard
Proposed Red Brick to Match


Roof
Existing Interlocking Concrete Roof Tiles
Proposed Interlocking Concrete Roof Tile to Match
Proposed GRP Resin Flat Roof

Windows
Existing Dark Brown UPVC Windows
Proposed Roof Lights
Proposed Dark Grey Aluminium Windows

Doors
Proposed Composite Door
Proposed Anthracite Grey Aluminium Bi-Fold Door

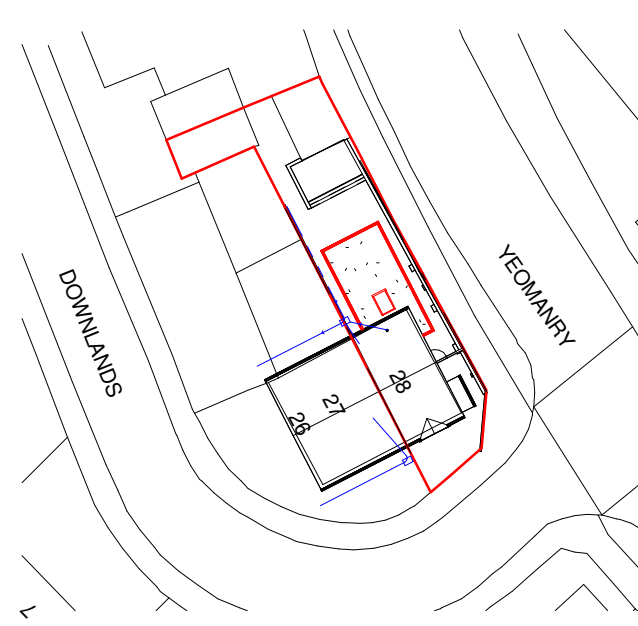


10 Block Plan
1 : 500

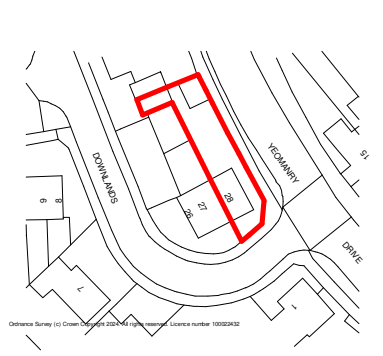

11 Location Plan
1 : 1250




8 3D View
1 : 100

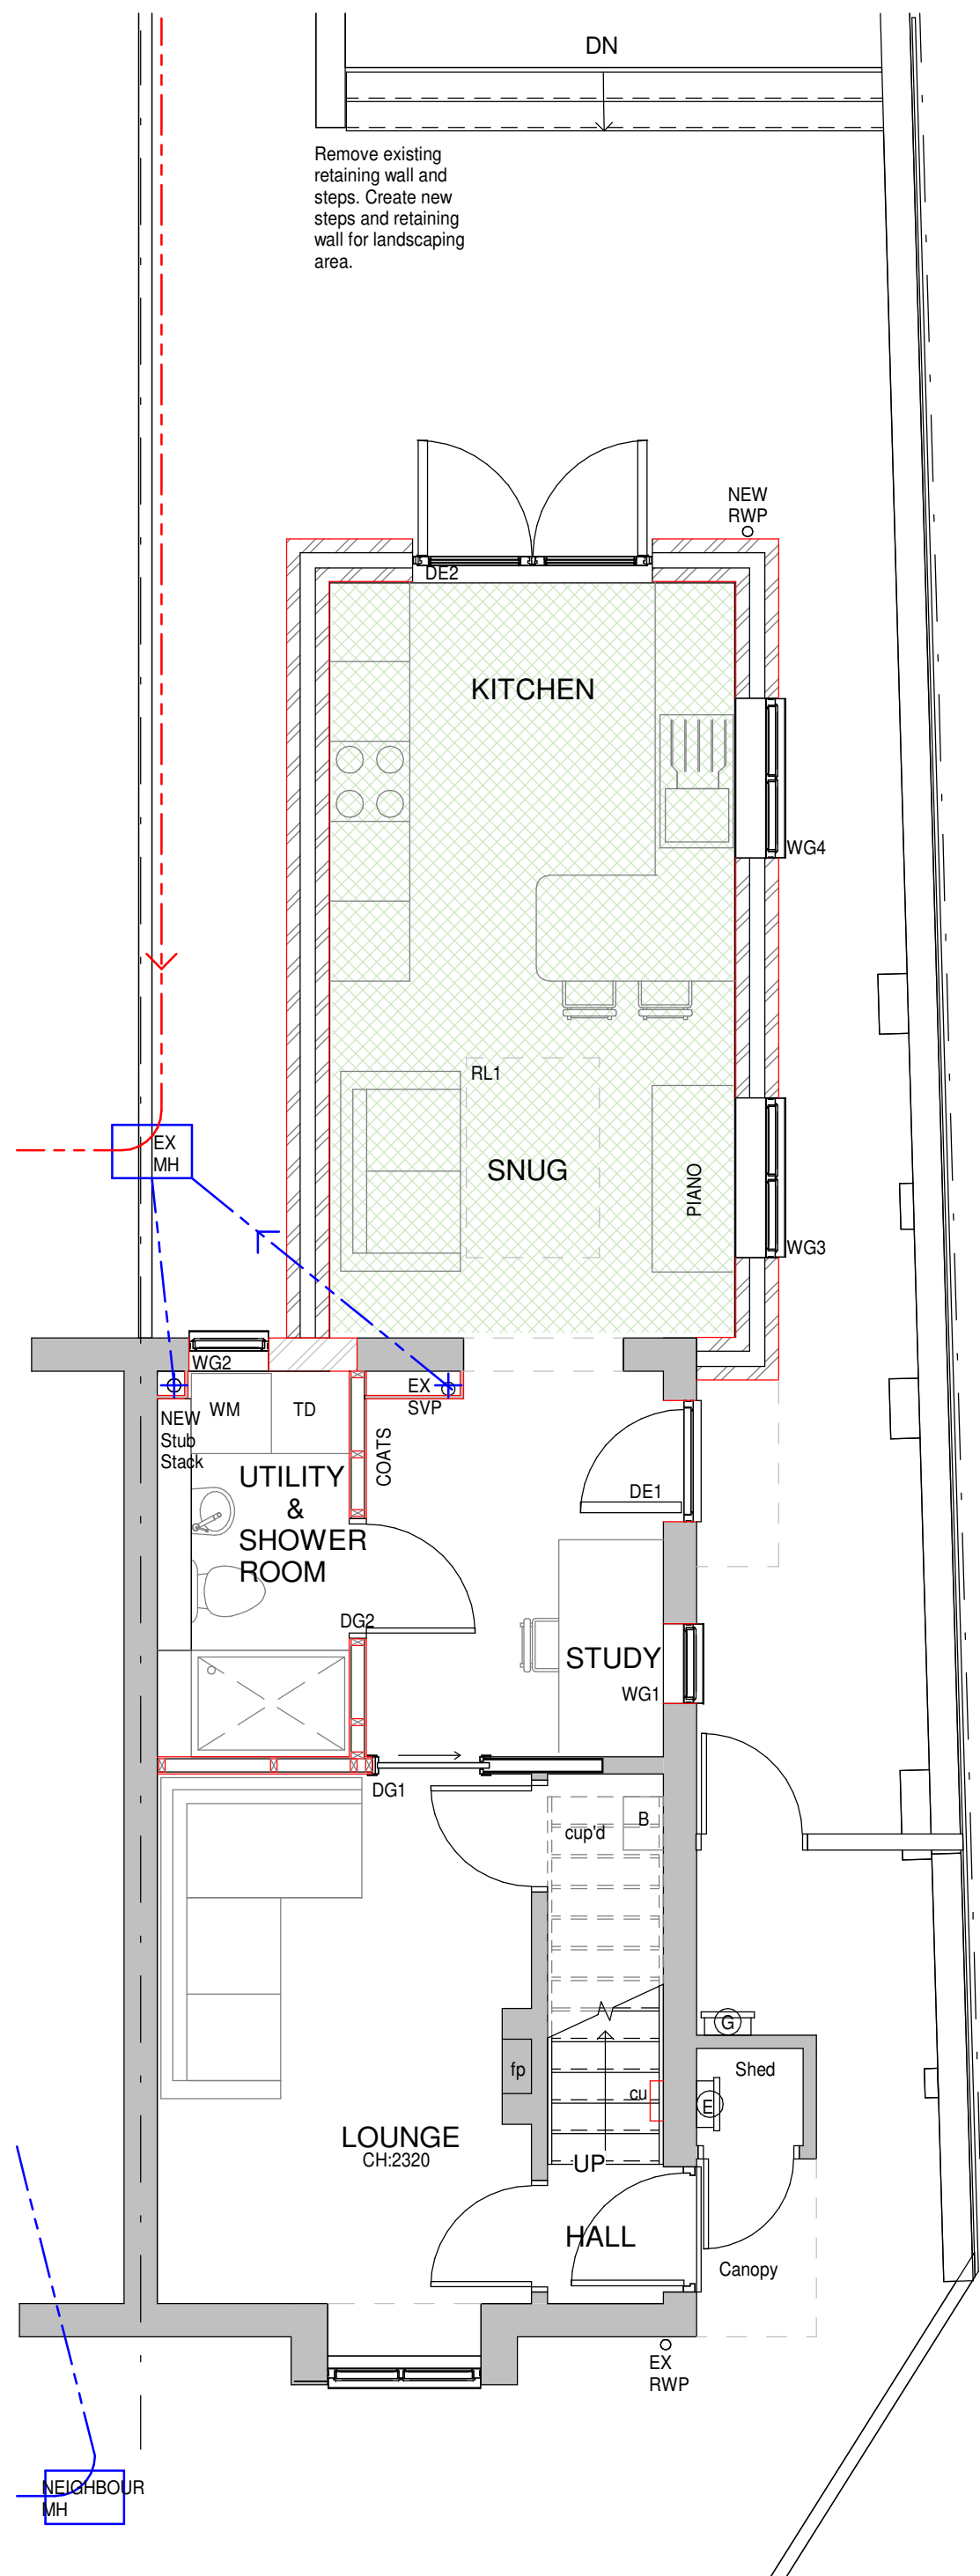

7 Proposed Ground Floor Plan
1 : 50



9 Proposed Roof/Site Plan
1 : 100

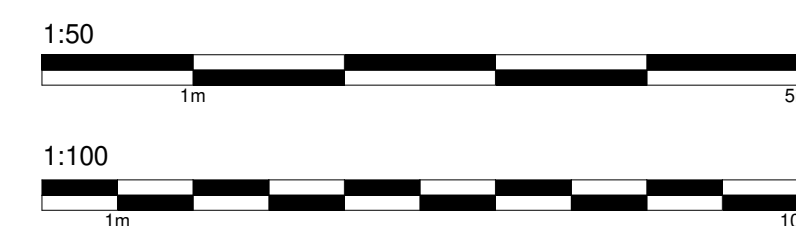

A Client
Amendments

07/06/2024



Client
Miss Gillet

Project
28 Downlands
Baldock
Hertfordshire
SG7 6SY

Drawing Title
Single Storey Rear Extension.

Existing Plans, Proposed Plans, 3D
View, Site Plan, Block Plan &
Location Plan.

Scale:	Date:	Drawn by:	Checked by:
As indicated	30/05/2024	GLH	TB

Dwg. No.	Rev.
HET-1798/01	A