




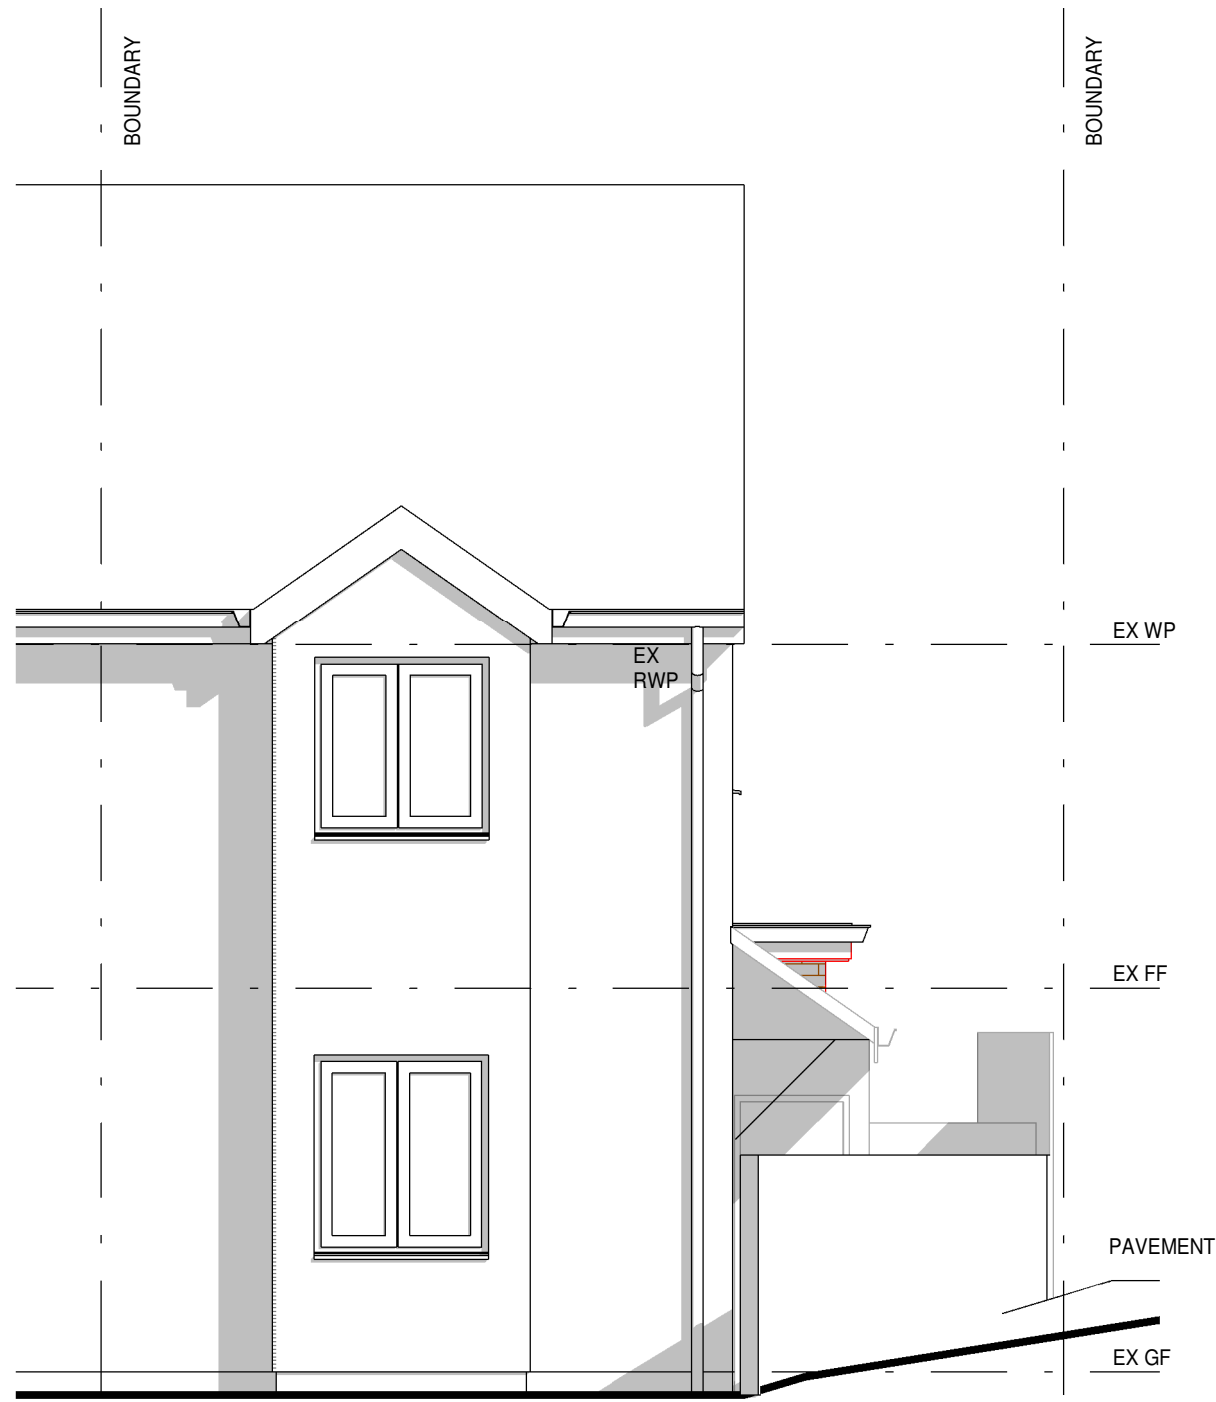


1 Proposed South Elevation
1 : 50

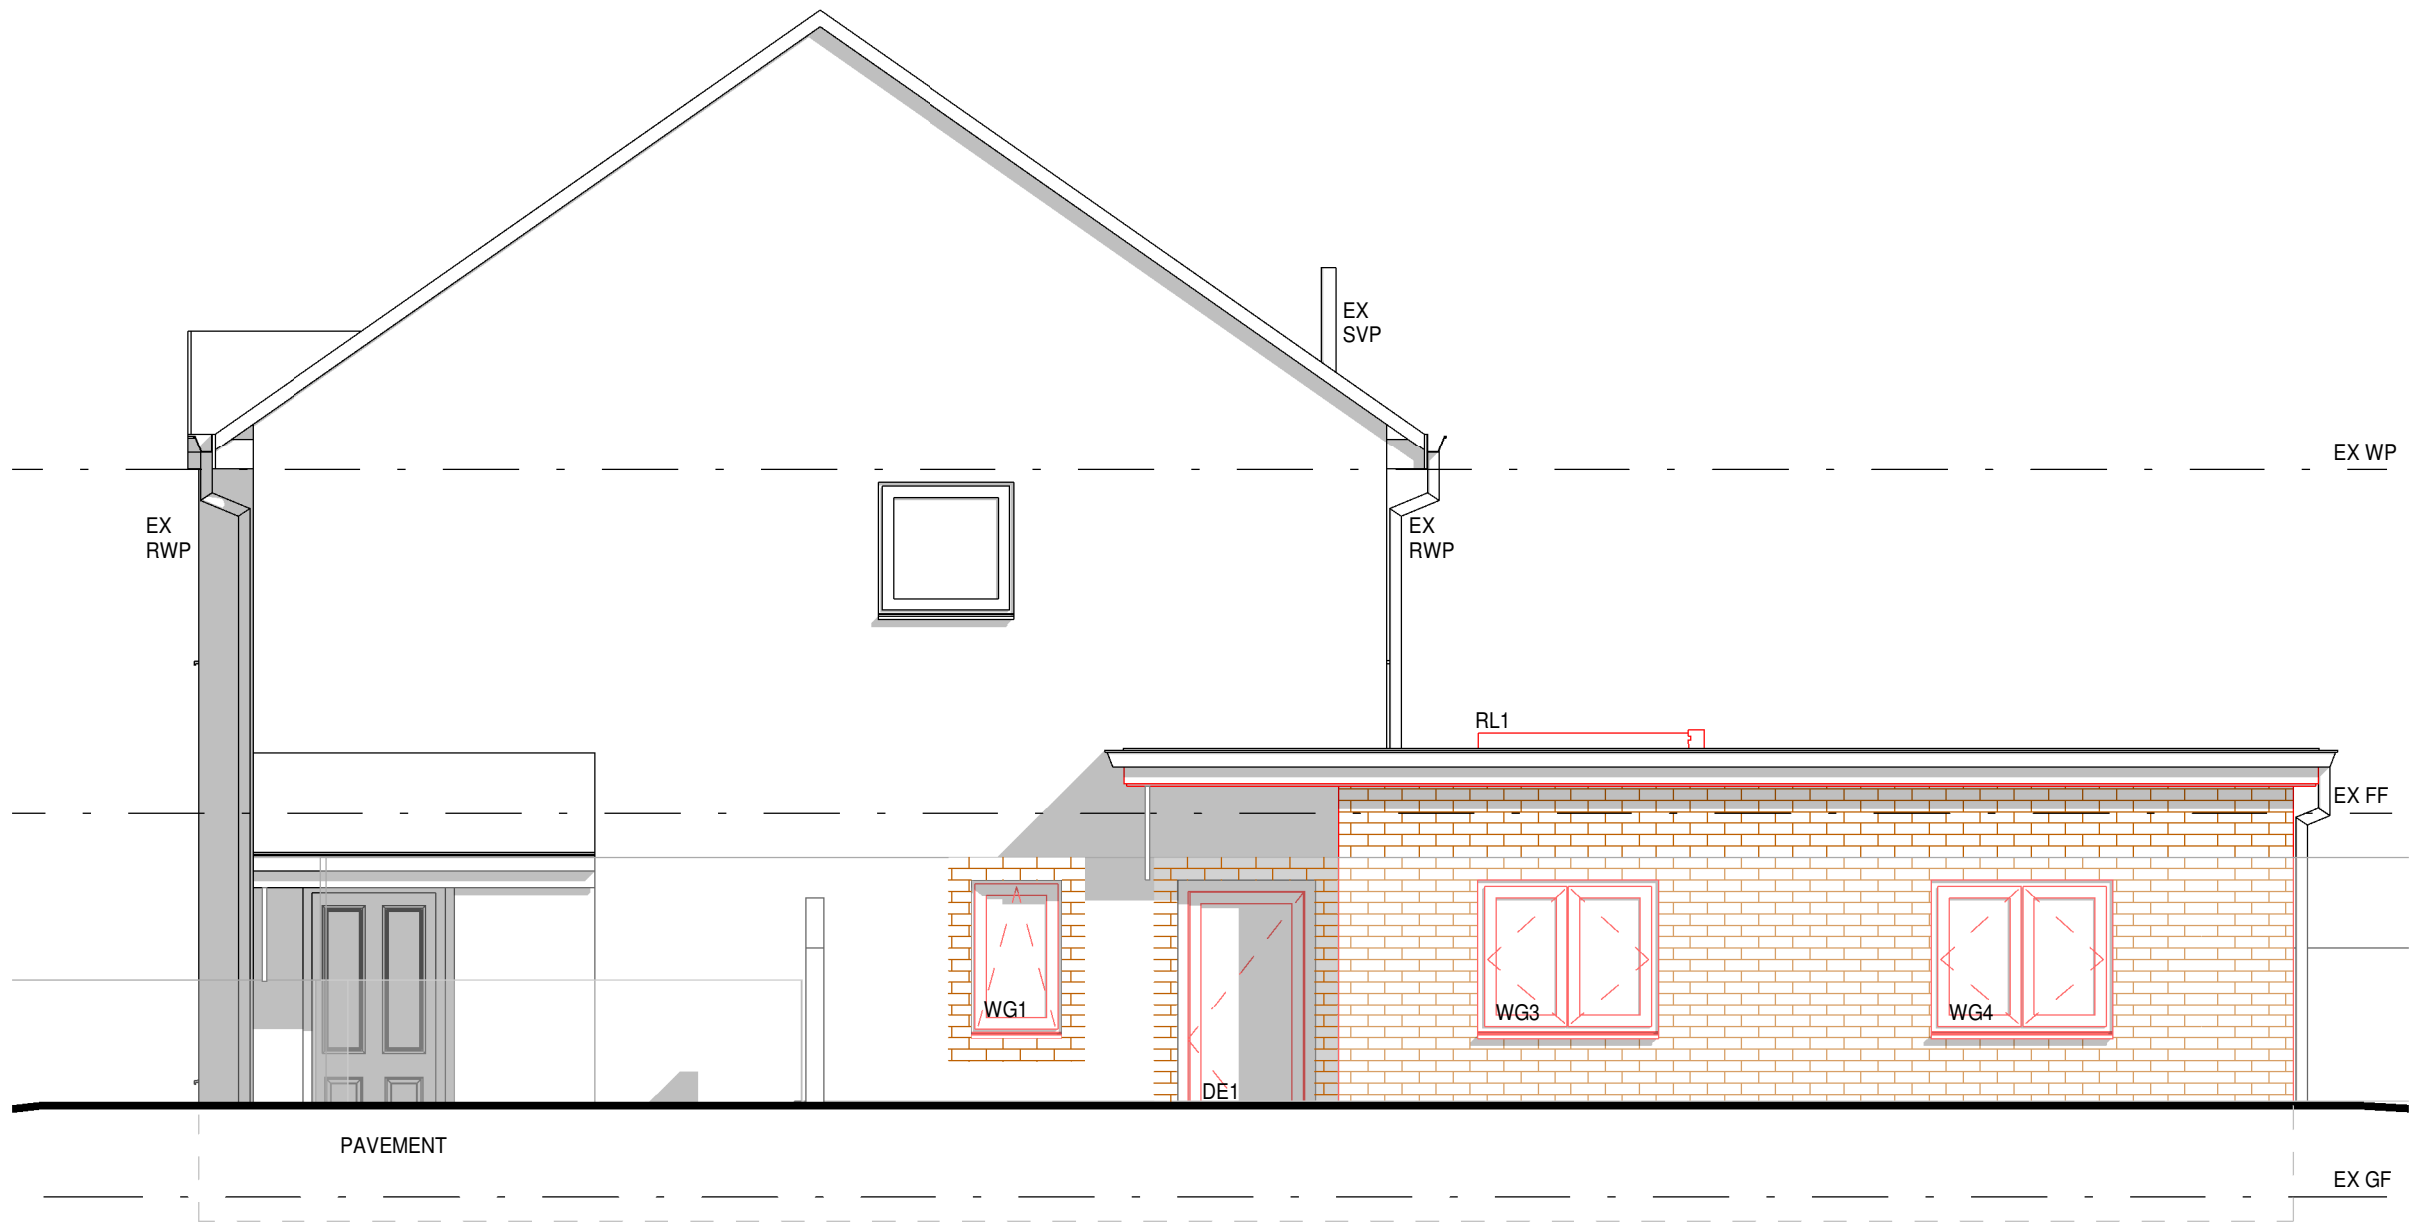

2 Proposed East Elevation
1 : 50

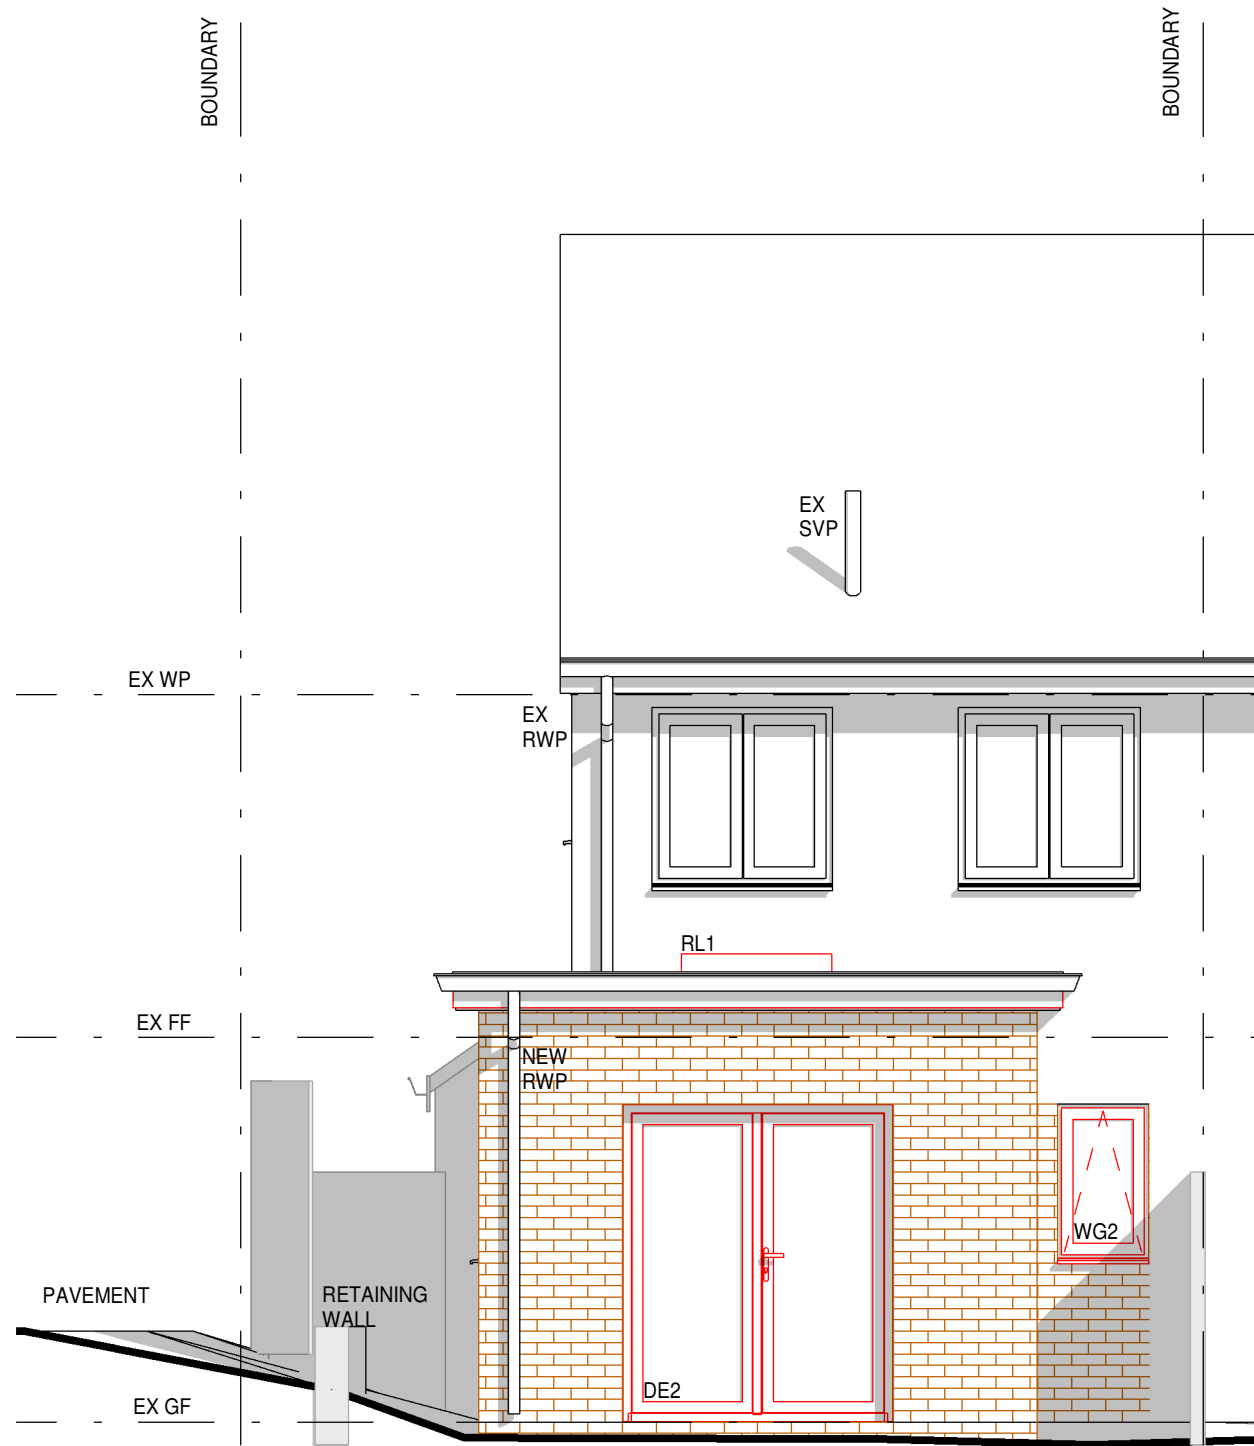

3 Proposed North Elevation
1 : 50

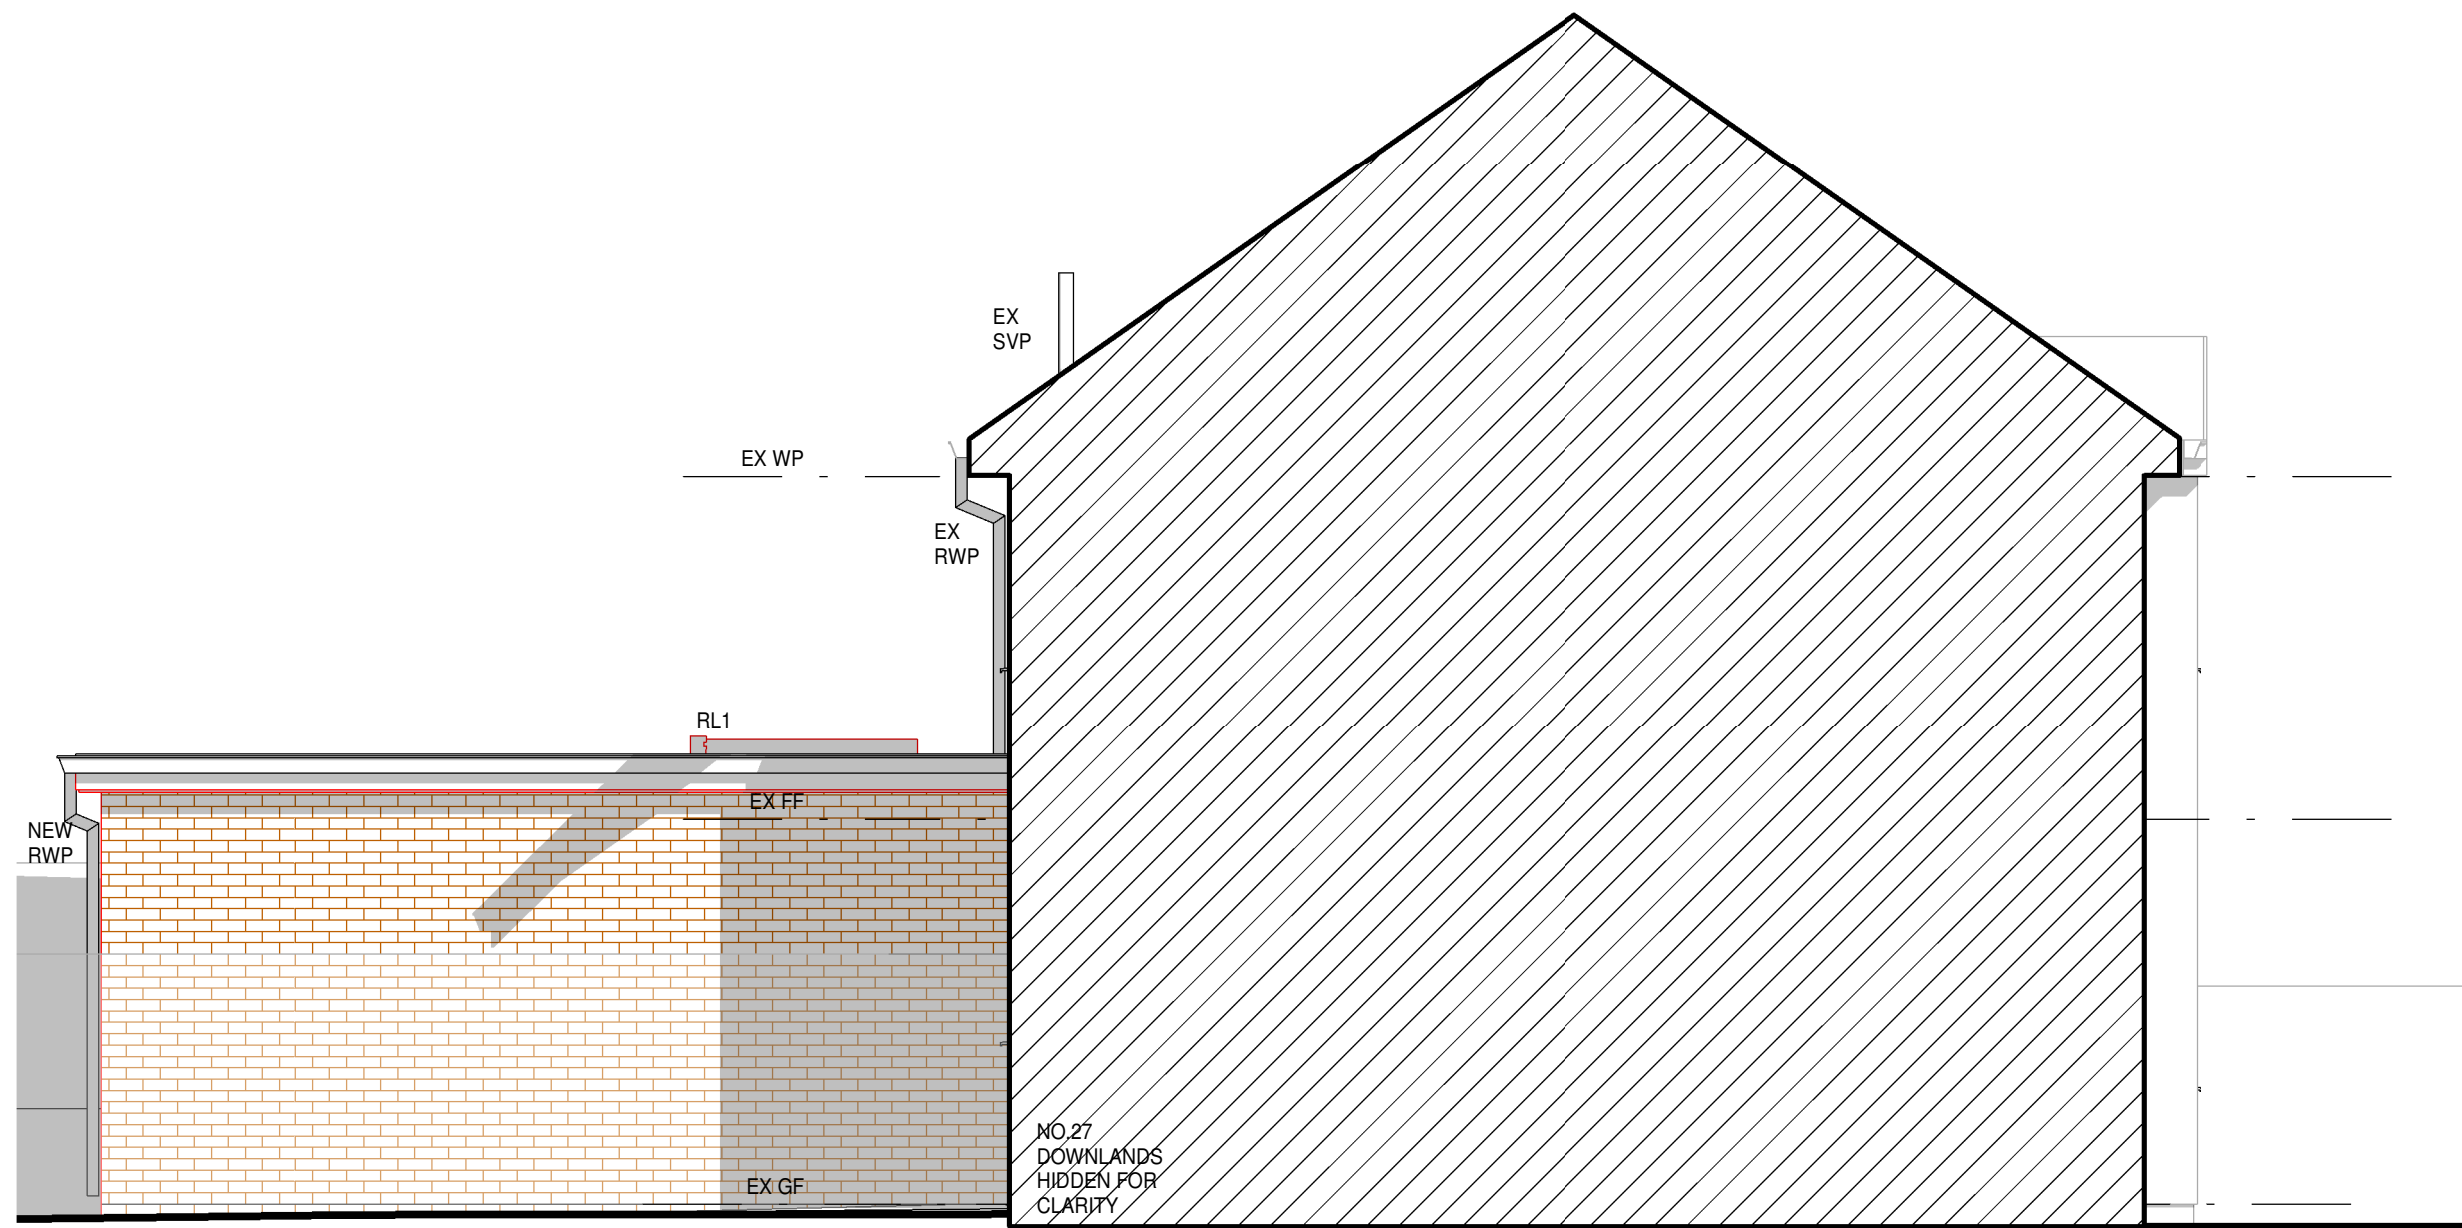

4 Proposed West Elevation
1 : 50

MATERIALS

Walls
Existing Red Brick
Existing Black Weatherboard
Proposed Red Brick to Match


Roof
Existing Interlocking Concrete Roof Tiles
Proposed Interlocking Concrete Roof Tile to Match
Proposed GRP Resin Flat Roof

Windows
Existing Dark Brown UPVC Windows
Proposed Roof Lights
Proposed Dark Grey Aluminium Windows

Doors
Proposed Composite Door
Proposed Anthracite Grey Aluminium Bi-Fold Door

KEY PLAN

Site Boundary
Landscaping
Paving
Proposed Brick
Proposed GRP Resin Flat Roof

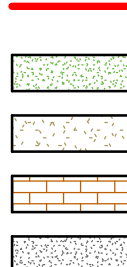

A Client
Amendments 07/06/2024



Client
Miss Gillet

Project
28 Downlands
Baldock
Hertfordshire
SG7 6SY

Drawing Title
Single Storey Rear Extension.

Proposed Elevations.

Scale: 1 : 50	Date: 30/05/2024	Drawn by: GLH	Checked by: TB
Dwg. No. HET-1798/02			Rev. A

