



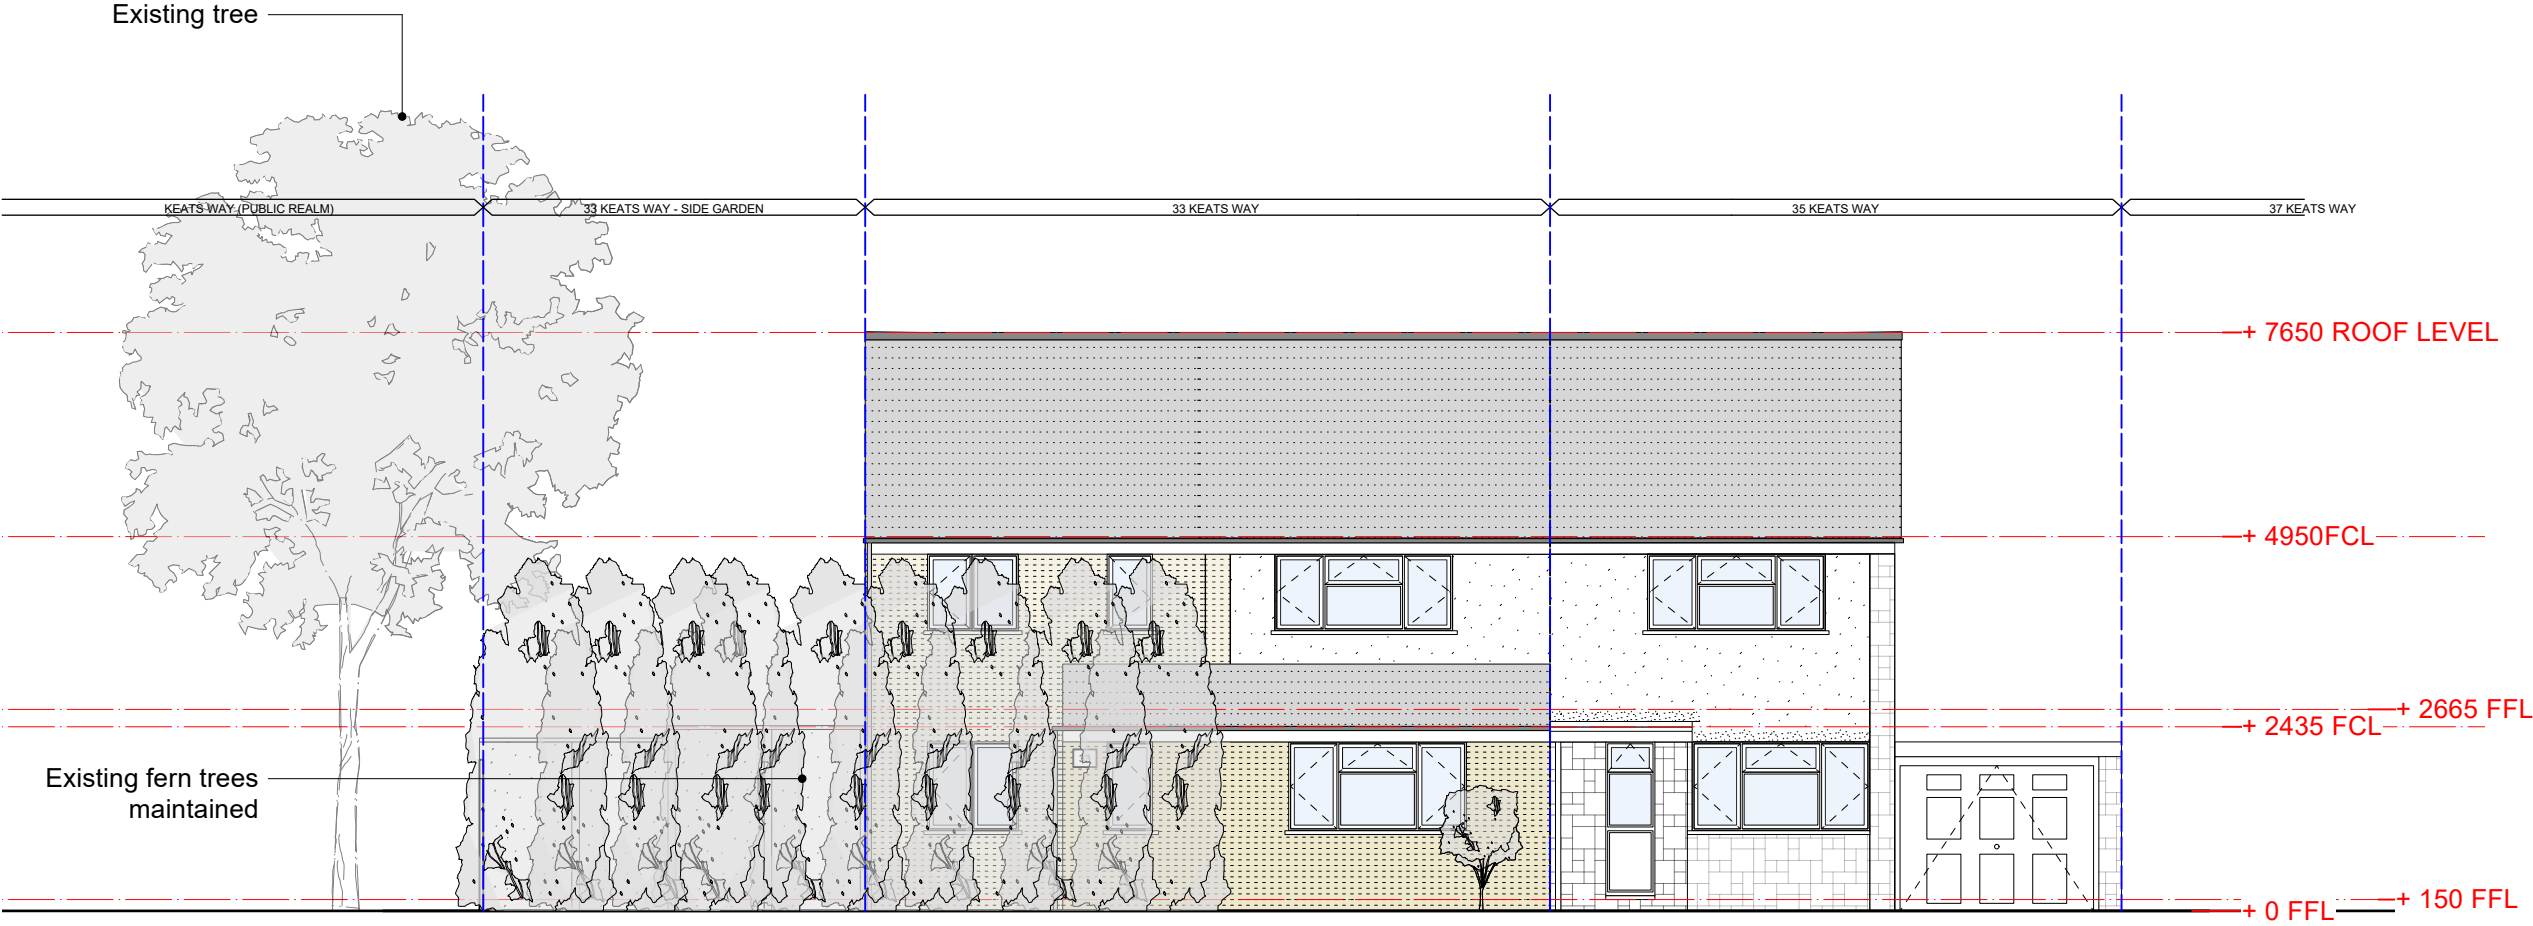


01

PROPOSED FRONT ELEVATION - STREET VIEW
SCALE 1:100 @ A3

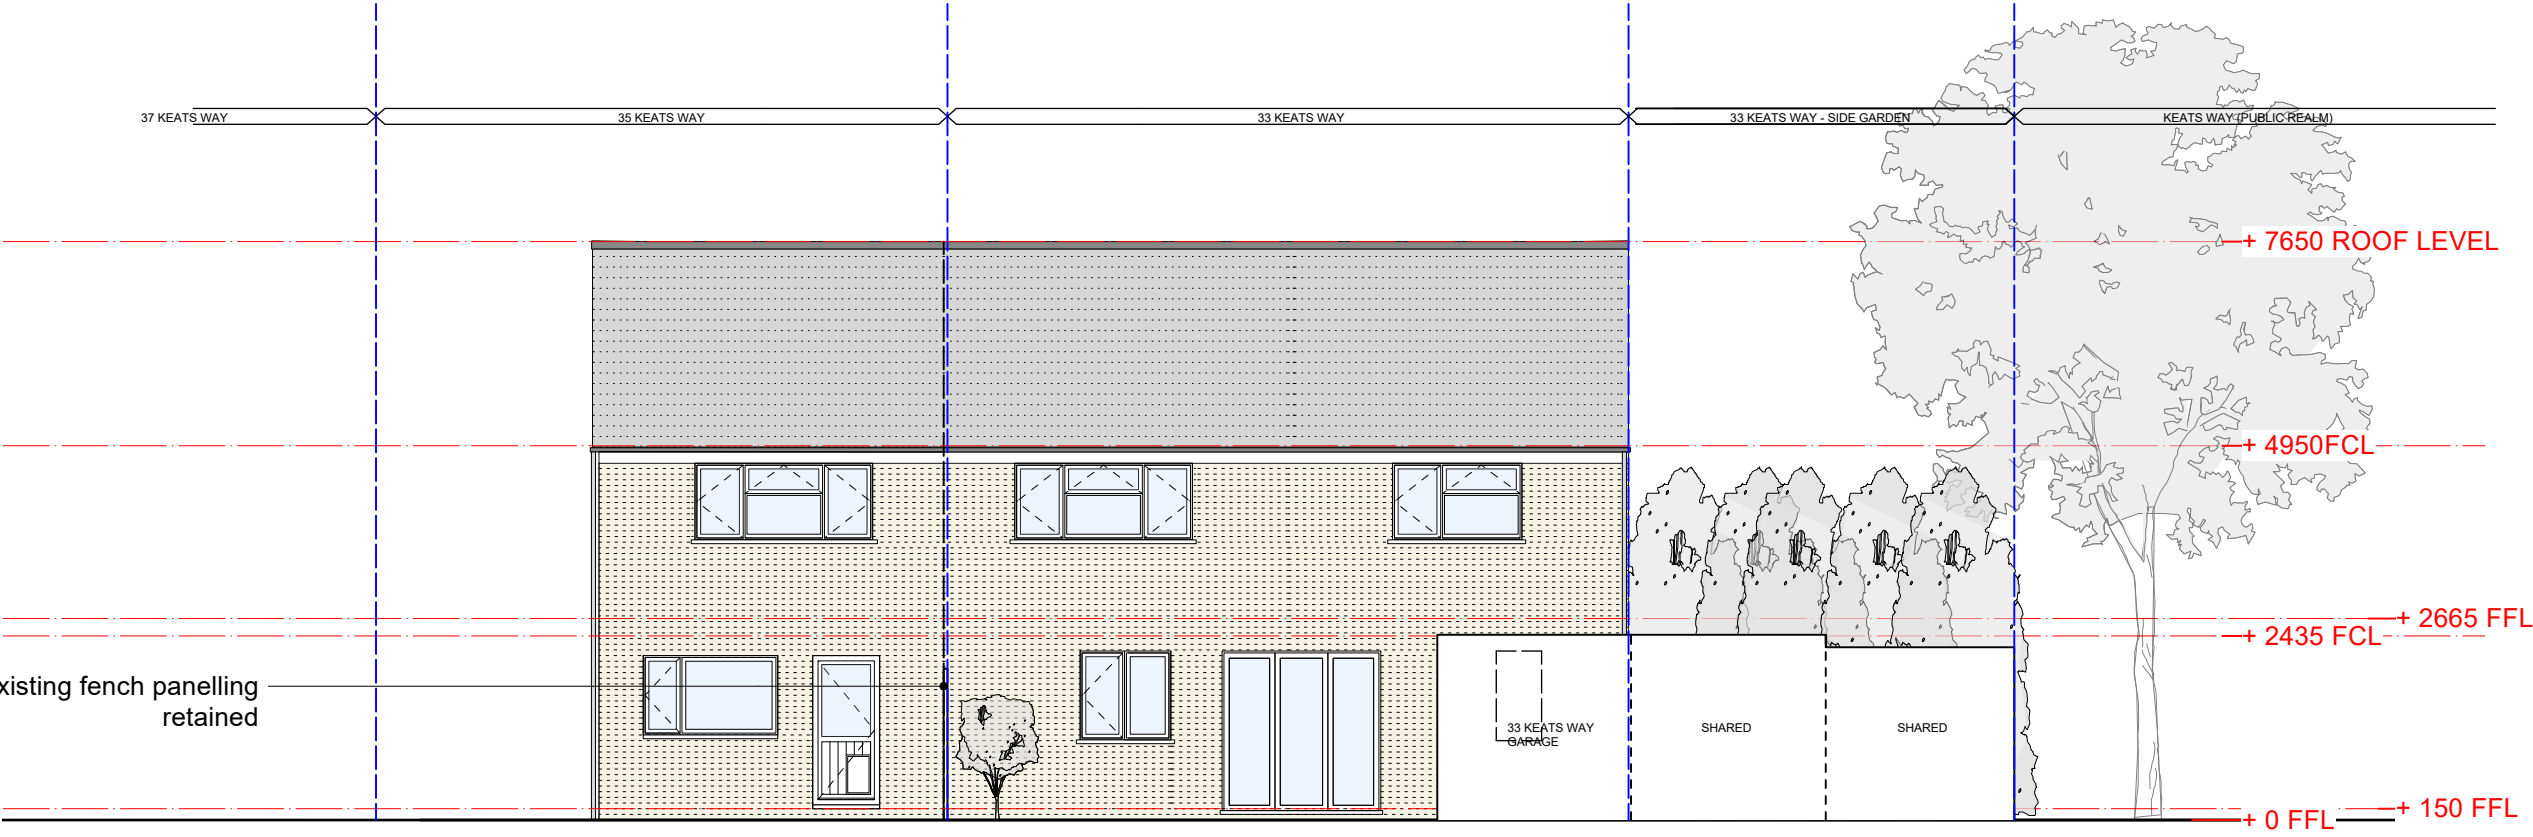

02

PROPOSED REAR ELEVATION - STREET VIEW
SCALE 1:100 @ A3

 

ALL WORKS TO COMPLY WITH BUILDING REGULATIONS

DESIGNER TO APPROVE ALL FINISHES SAMPLES AND SHOP DRAWINGS PRIOR TO MANUFACTURE.

ALL DIMENSIONS DISCREPANCIES TO BE REPORTED TO DESIGNER PRIOR TO MANUFACTURE.

PLANNING		
REVISIONS		
Date	Revision	Comment
13.01.25		FOR PLANNING
/	/	/
/	/	/
/	/	/

NOTE: PLANS FOR DISCUSSION ONLY

R.E. DESIGN				
33 Keats Way Hitchin, SG4 0DP				
PROPOSED FRONT/ REAR ELEVATION STREET SCENE				
Scale 1:100 @ A3	Drawn by RE	Date 02.01.2025	Checked by RE	auth
Drawing Number 001_110_PR REAR/ FRONT ELE SV			REF:	Rev -