


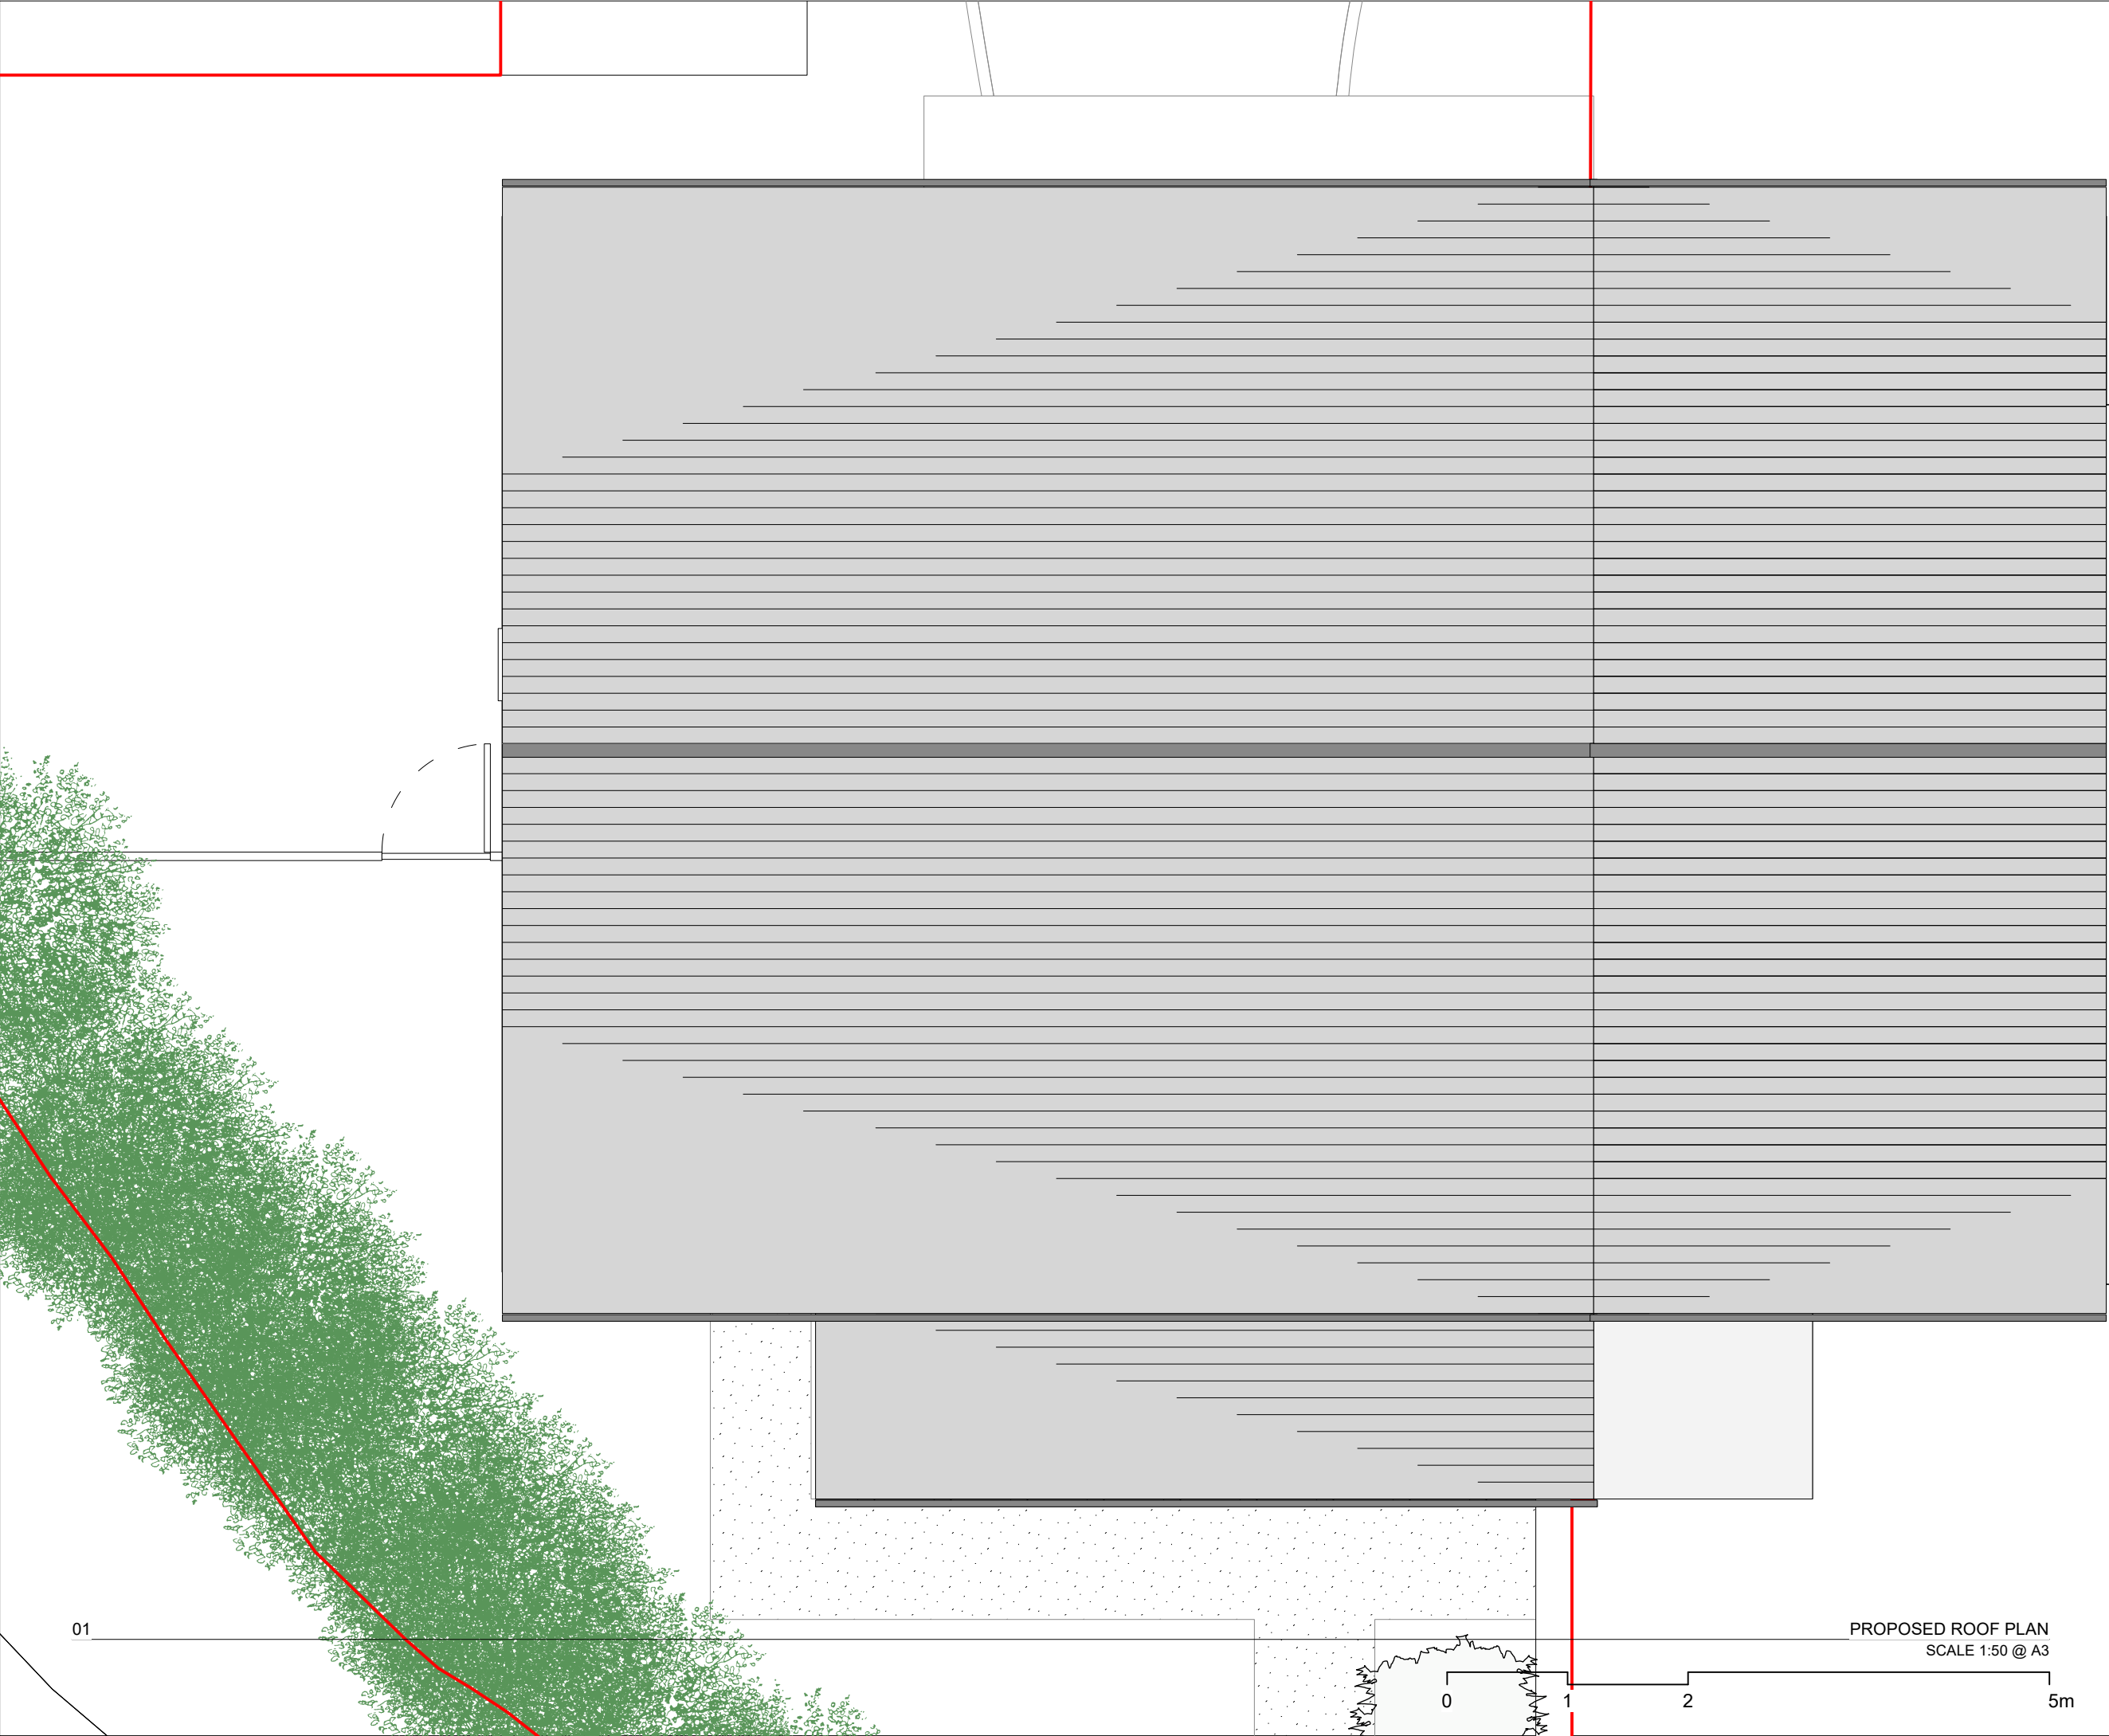

ALL WORKS TO COMPLY WITH BUILDING REGULATIONS

DESIGNER TO APPROVE ALL FINISHES SAMPLES AND SHOP DRAWINGS PRIOR TO MANUFACTURE.

ALL DIMENSIONS DISCREPANCIES TO BE REPORTED TO DESIGNER PRIOR TO MANUFACTURE.

PLANNING

REVISIONS		
Date	Revision	Comment
13.01.25		FOR PLANNING
	/	/
	/	/
	/	/

NOTE: PLANS FOR DISCUSSION ONLY

TREE COVERAGE 

R.E. DESIGN



33 Keats Way
Hitchin, SG4 0DP

PORPOSED ROOF PLAN

Scale 1:50 @ A3	Drawn by RE	Date 02.01.2025	Checked by RE	auth
--------------------	----------------	--------------------	------------------	------

Drawing Number

001_102_PR ROOF PLAN

REF:

Rev

-