



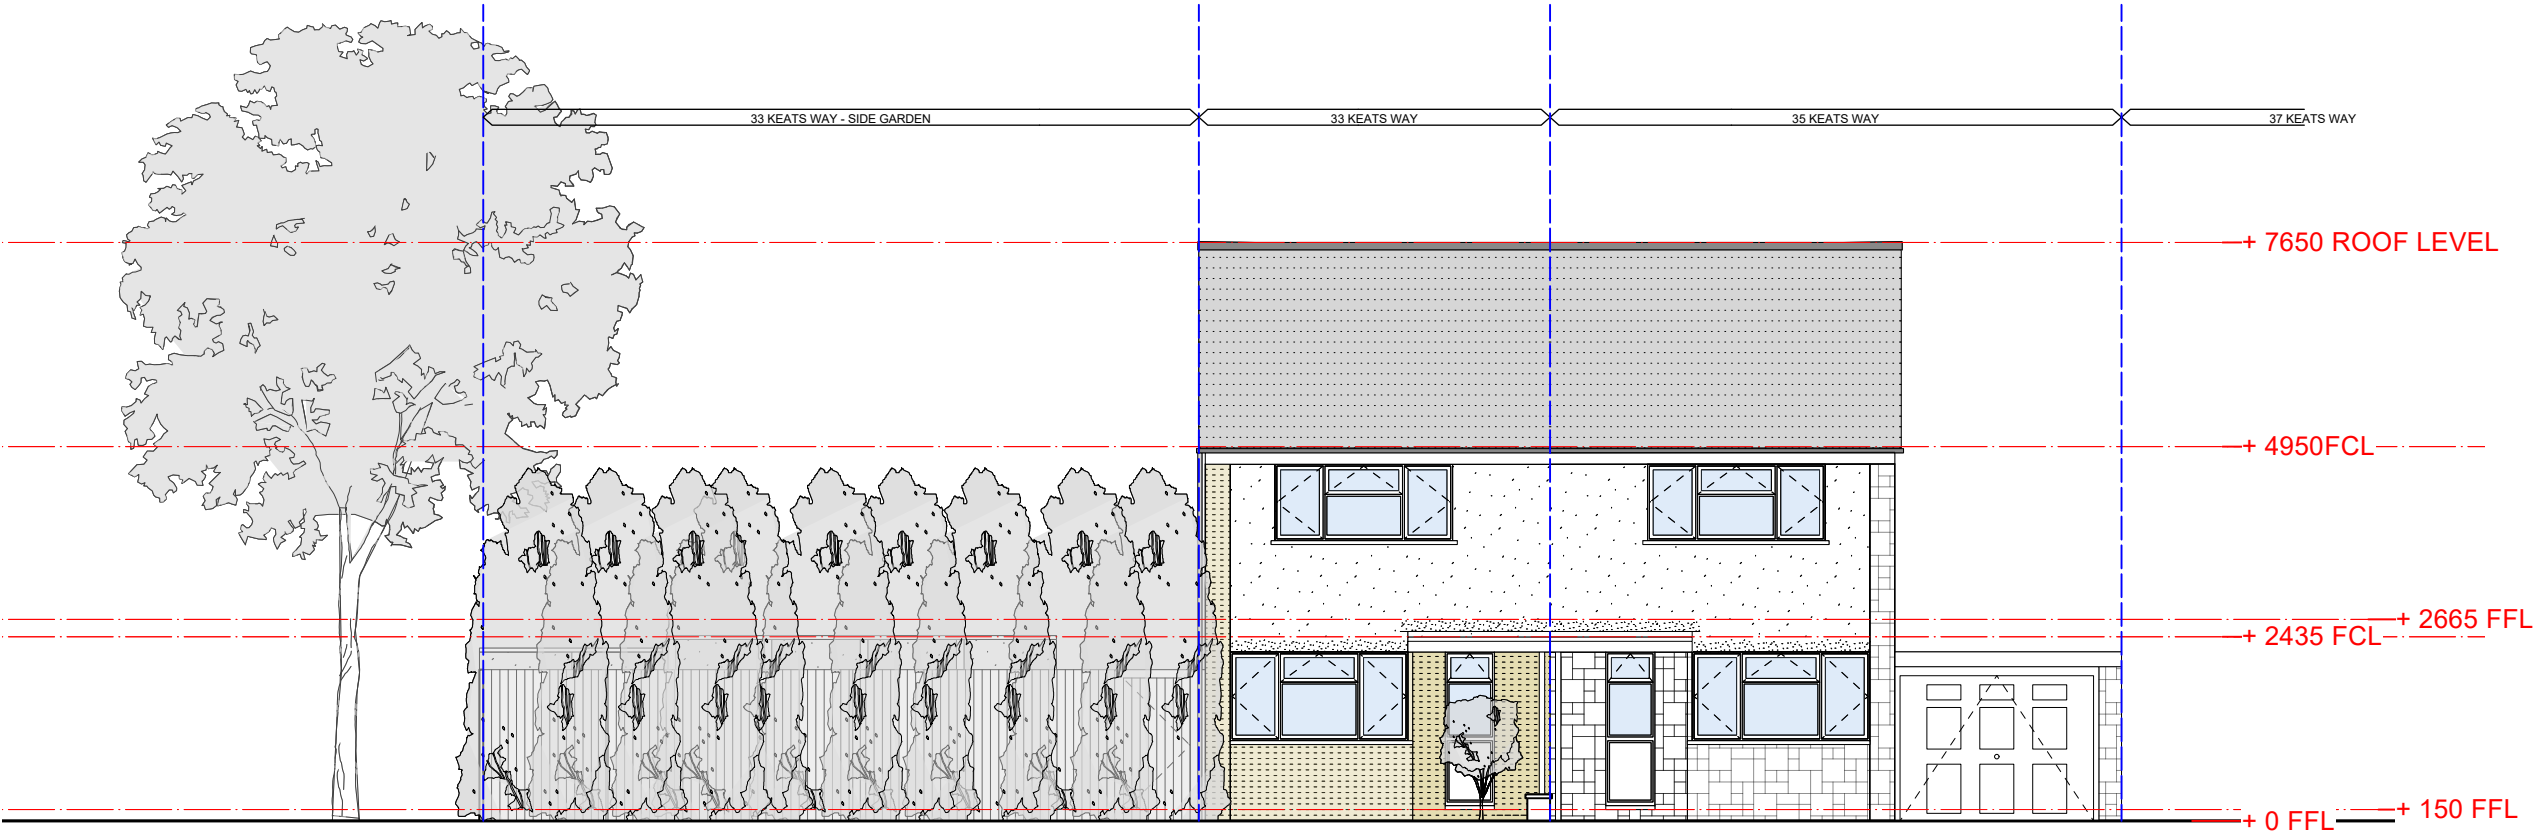


01

EXISTING FRONT ELEVATION - STREET VIEW
SCALE 1:100 @ A3

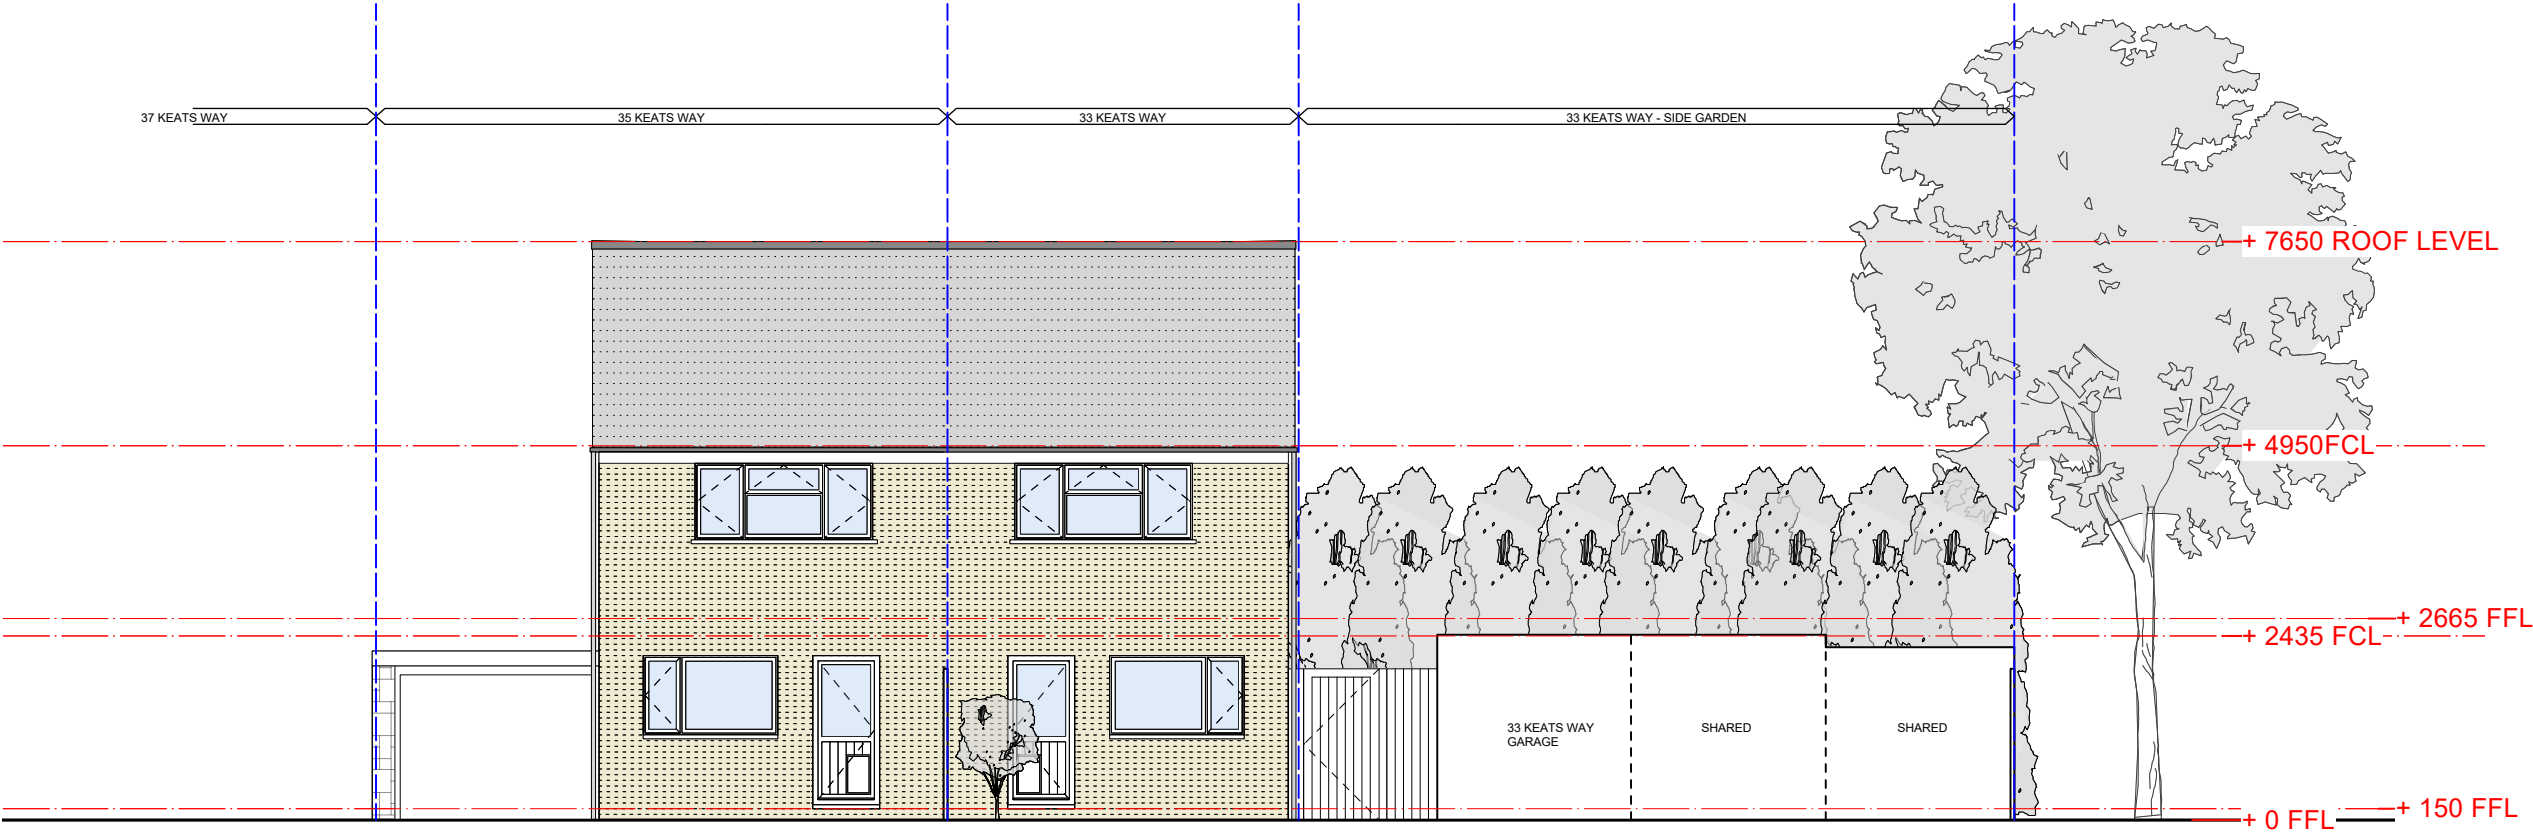

02

EXISTING REAR ELEVATION - STREET VIEW
SCALE 1:100 @ A3

 

ALL WORKS TO COMPLY WITH BUILDING REGULATIONS

DESIGNER TO APPROVE ALL FINISHES SAMPLES AND SHOP DRAWINGS PRIOR TO MANUFACTURE.

ALL DIMENSIONS DISCREPANCIES TO BE REPORTED TO DESIGNER PRIOR TO MANUFACTURE.

PLANNING		
REVISIONS		
Date	Revision	Comment
13.01.25		FOR PLANNING
/	/	/
/	/	/
/	/	/

NOTE: PLANS FOR DISCUSSION ONLY

R.E. DESIGN				
33 Keats Way Hitchin, SG4 0DP				
EXISTING FRONT/ REAR ELEVATION STREET SCENE				
Scale 1:100 @ A3	Drawn by	Date	Checked by	
	RE	02.01.2025	RE	auth
Drawing Number			REF:	Rev
001_060_EX REAR/ FRONT ELE SV				-