

A

B

C

D

E


A

B


C

D


E

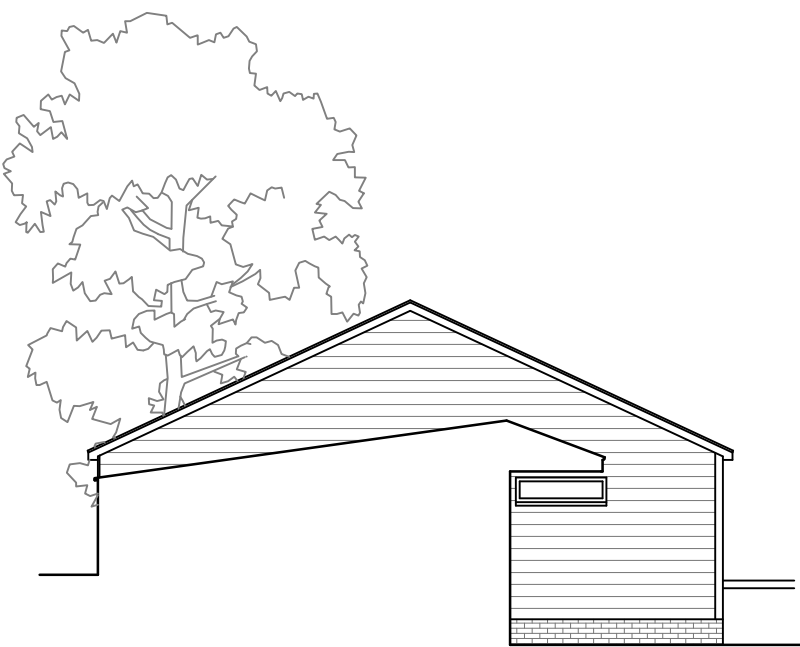


Proposed Side View (South)
Scale 1:100

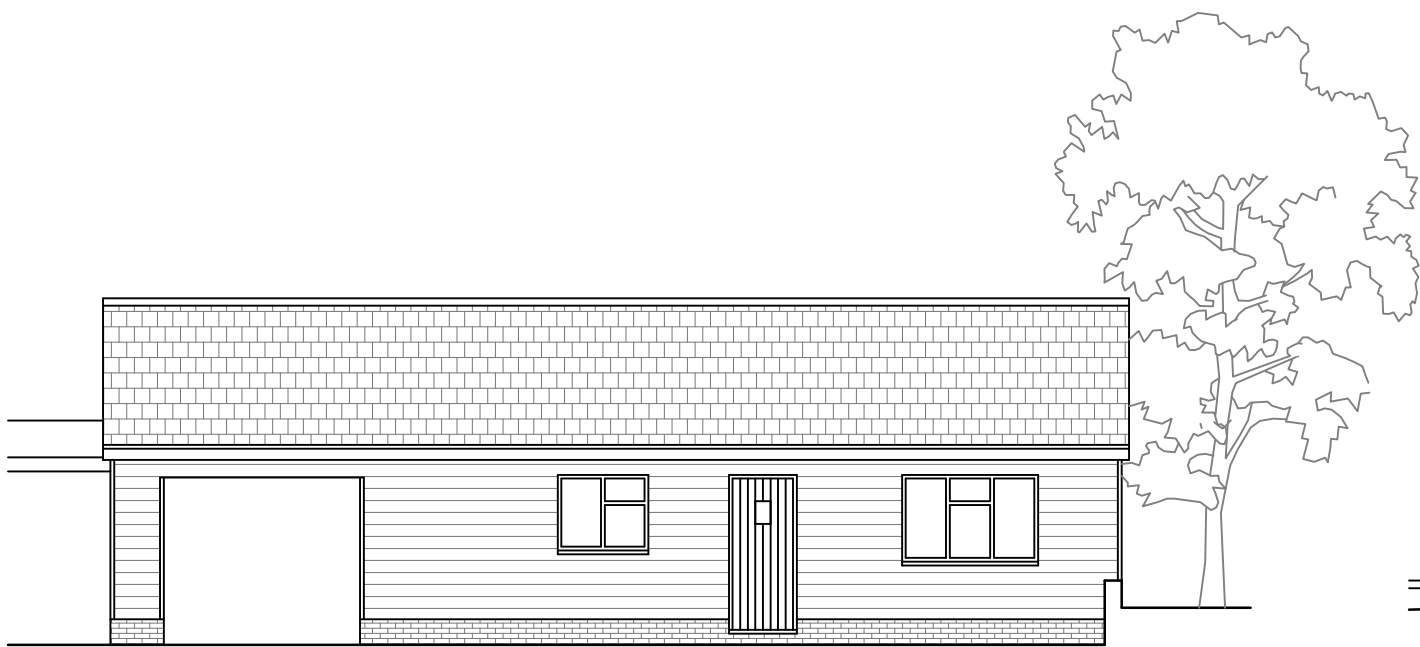


Proposed Front View (East)
Scale 1:100

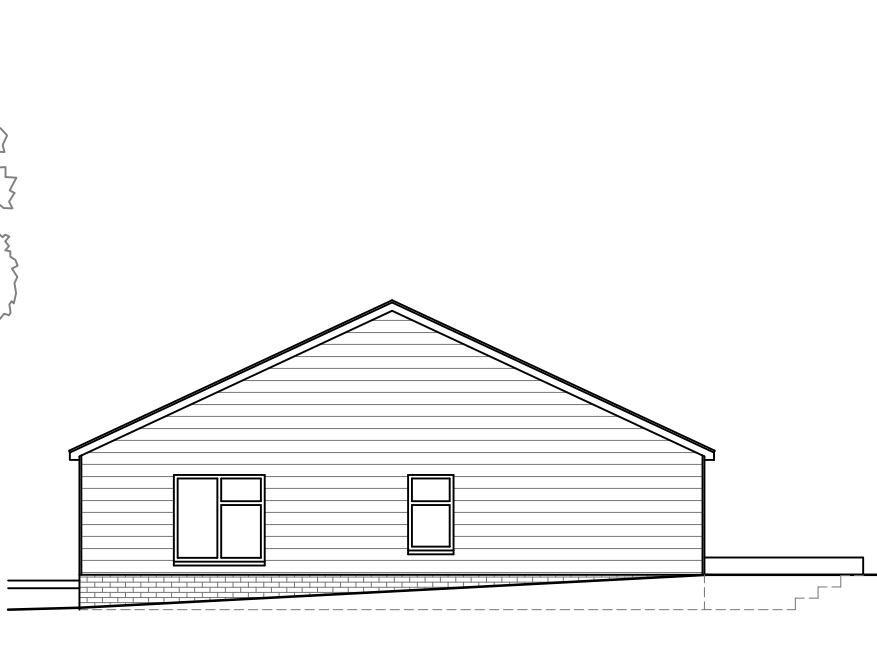


Proposed Side Elevation (North)
Scale 1:100

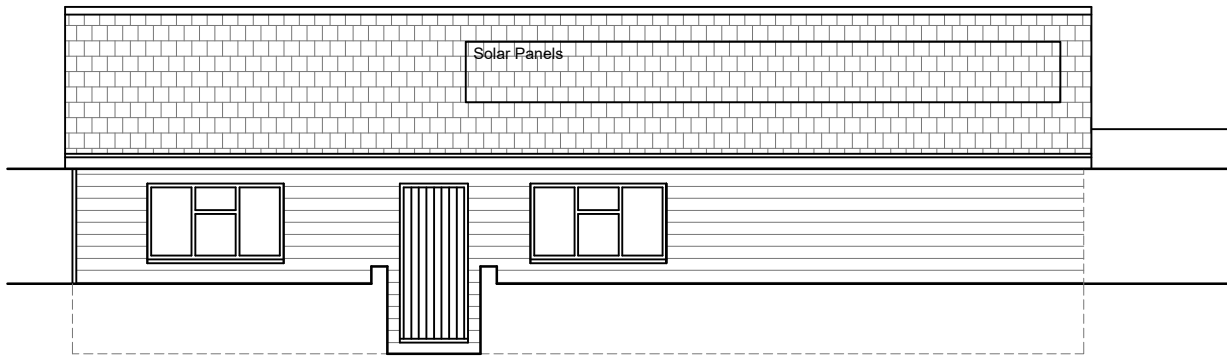



Proposed Rear Elevation (West)
Scale 1:100

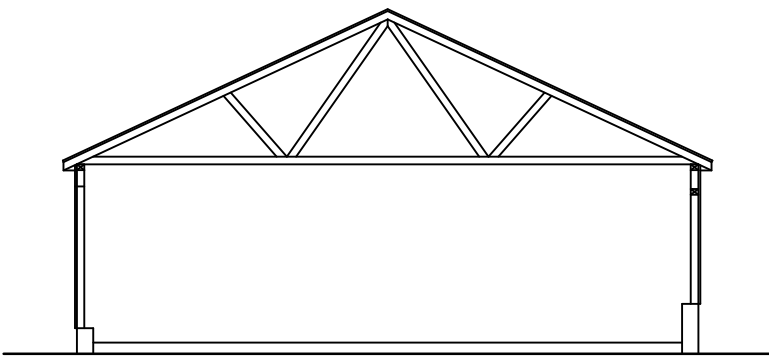


Proposed Section
Scale 1:100

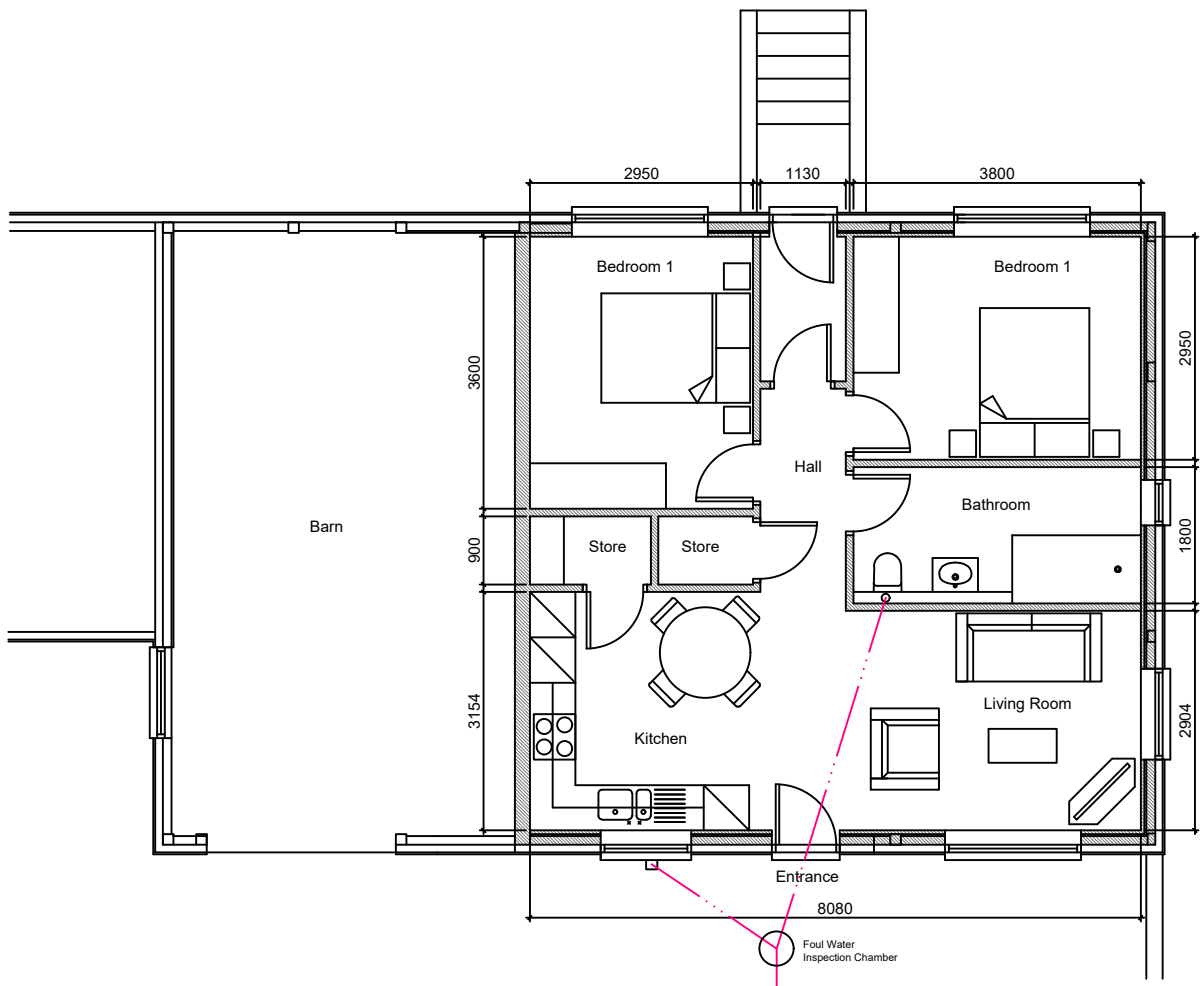

Proposed Annexe Floor Plan
Scale 1:100

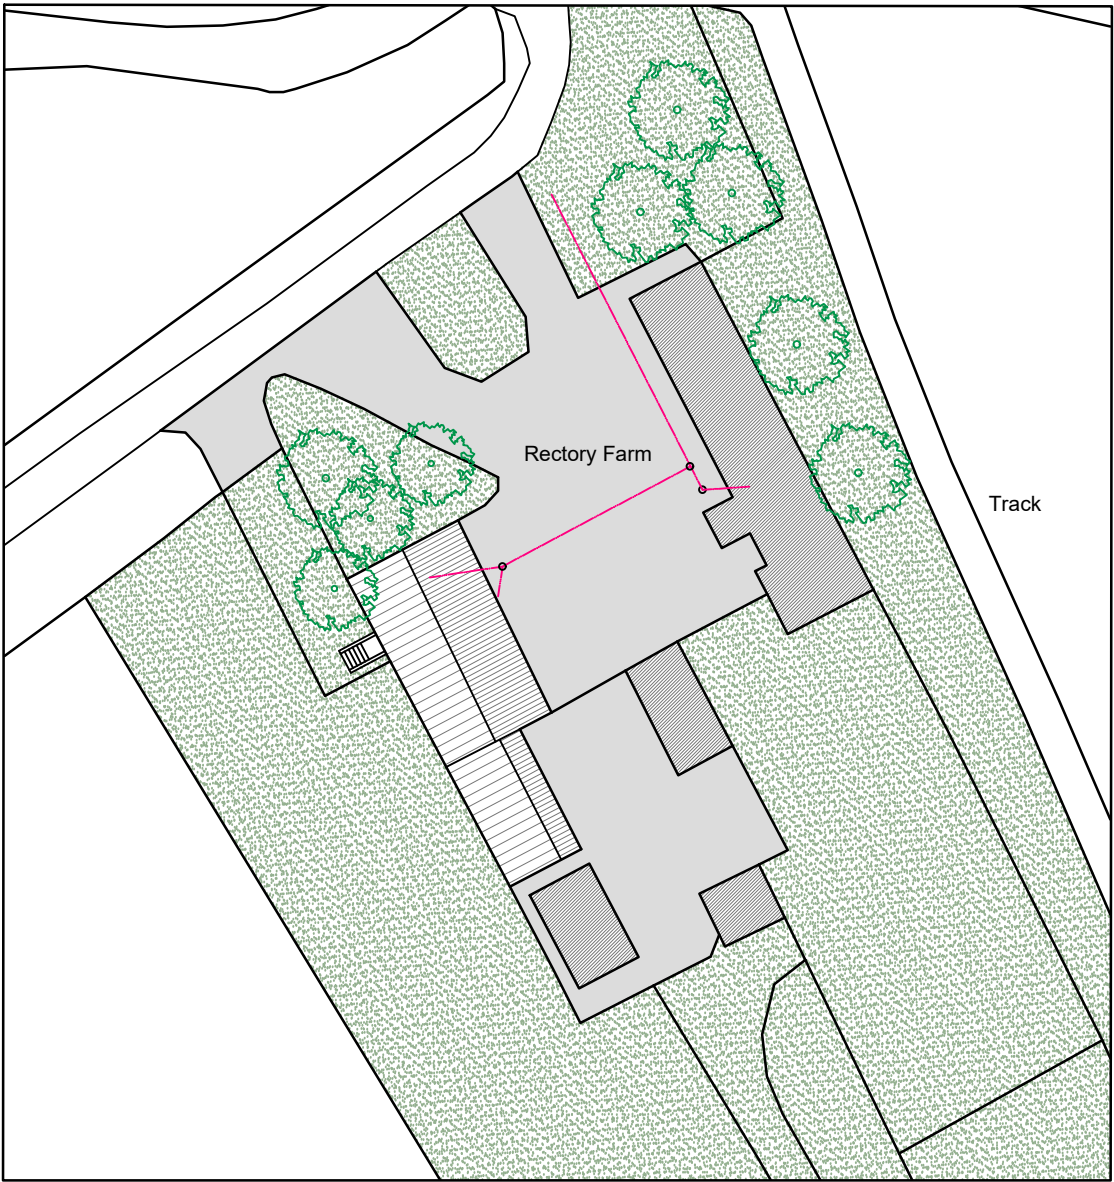 

Proposed Site Plan
Scale 1:500

 

David Osborn Architect BA (Hons) Dip Arch
10 Bourn Bridge Road
Little Abington
Cambridge
CB21 6BJ
Telephone: (01223) 892172
www.davidosbornarchitect.co.uk



Mobile: 07912 209234

Designed by D Osborn	Checked by	Approved by - date	Filename 1423/RFK	Date Dec' 2024	Scale 1:100 @A2
Mr & Mrs Ward Rectory Farm, Kelshall, Royston SG8 9SP			Proposed Elevations, Floor Plan and Site Plan		
			1423/P03	Edition	Sheet 001