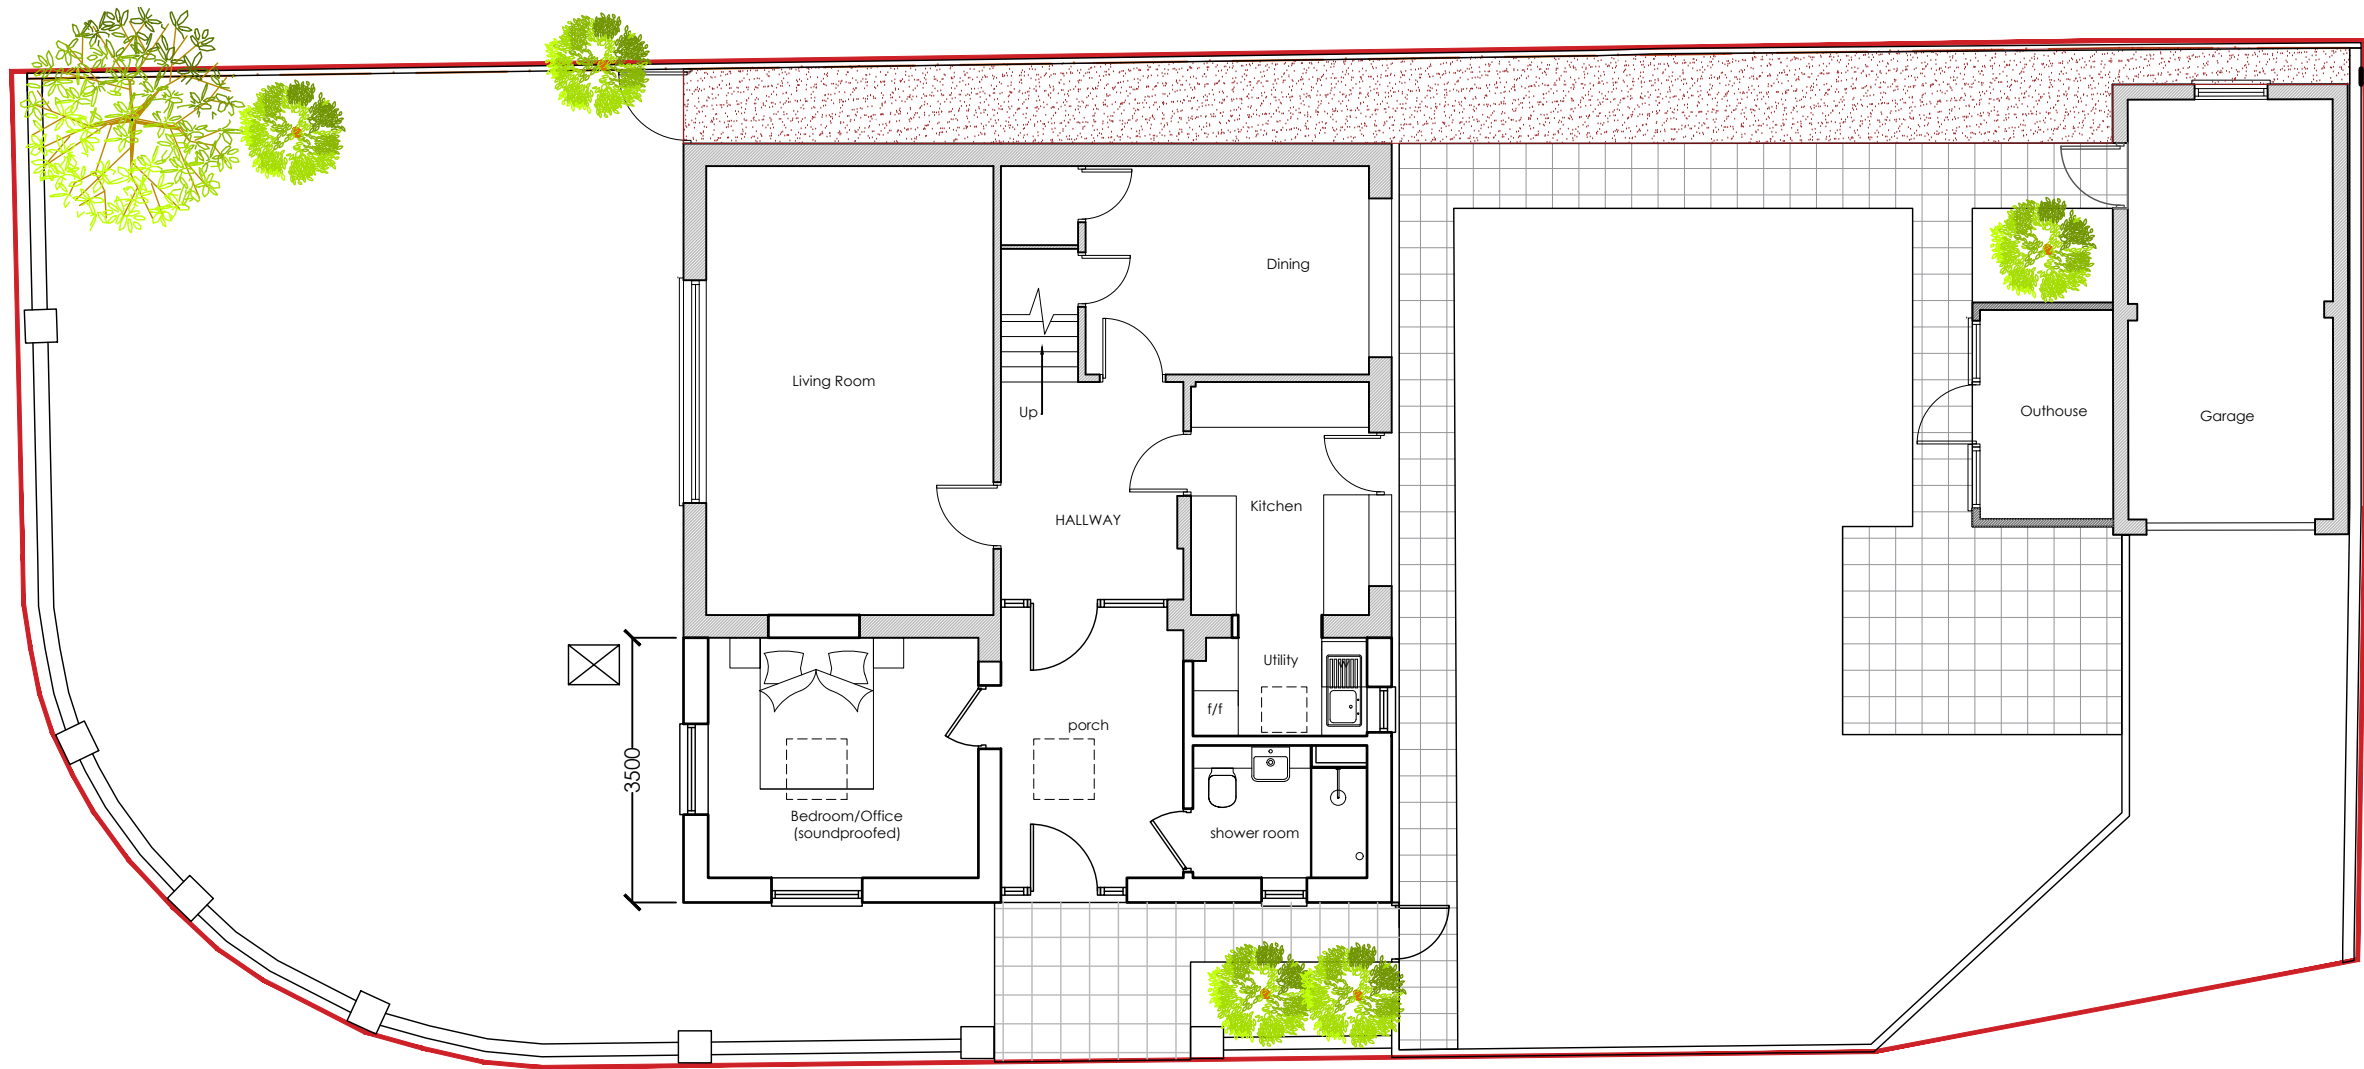
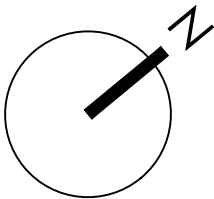


notes

revisions

no.	description	date	initial	check
P01	INITIAL ISSUE	03.08.26	NLC	NLC
P02	ROOFLIGHTS INDICATED	07.08.26	NLC	NLC

client

GARRY & LOUISE GRAHAM

project

16 WINSTON CLOSE
HITCHIN

drawing

GROUND FLOOR PLAN
AS PROPOSED

scales

1:100 @ A3

date drawn
03.08.26

drawn by
TC

1 check date
03.08.26

checked by
NLC

2 check date
03.08.26

checked by
NLC

drawing no.

D154_A_104

revision

P02



NTC designs Ltd.
3 Hastings Close
Stevenage
SG1 2JG
p: 07748610789
e:ntcdesignsLtd@gmail.com

DRAWING SUBJECT TO COPYRIGHT ACT