

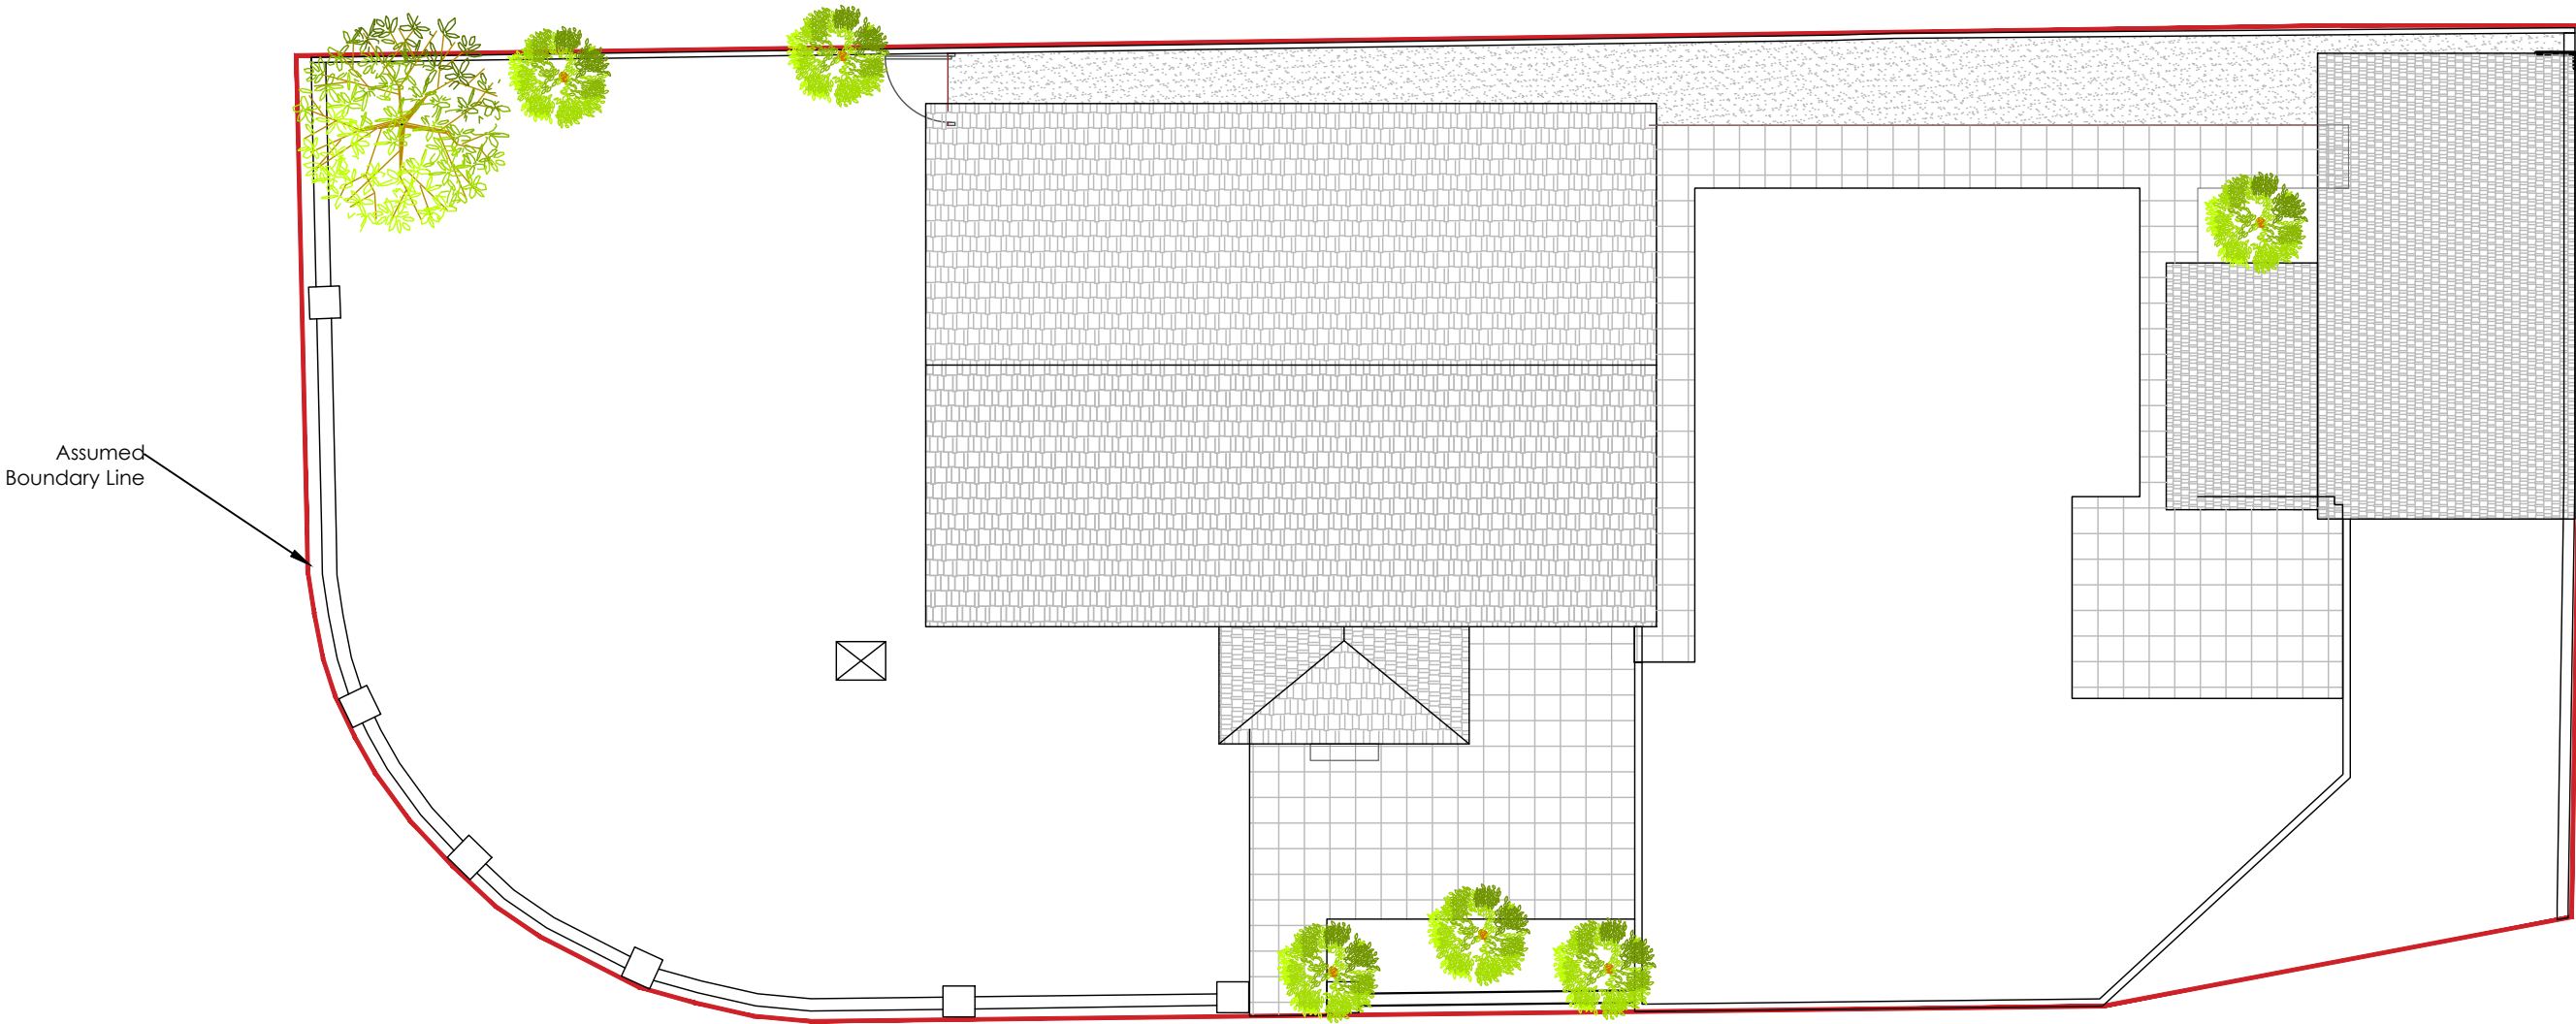


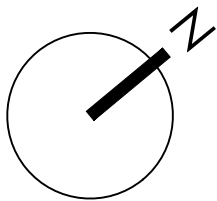

EXISTING ROOF PLAN
1:100

 

notes

revisions

no.	description
P01	INITIAL ISSUE

date	initial	check initial
03.08.26	NLC	NLC

client
GARRY & LOUISE GRAHAM

project
16 WINSTON CLOSE
HITCHIN

drawing
ROOF PLAN
AS EXISTING

scales		date drawn	drawn by
1:100 @ A3		03.08.26	TC
1 check date	checked by	2 check date	checked by
03.08.26	NLC	03.08.26	NLC

drawing no.
D154_A_102

revision
P01



NTC designs ltd.
3 Hastings Close
Stevenage
SG1 2JG
p: 07748610789
e:ntcdesignsltd@gmail.com

DRAWING SUBJECT TO COPYRIGHT ACT