
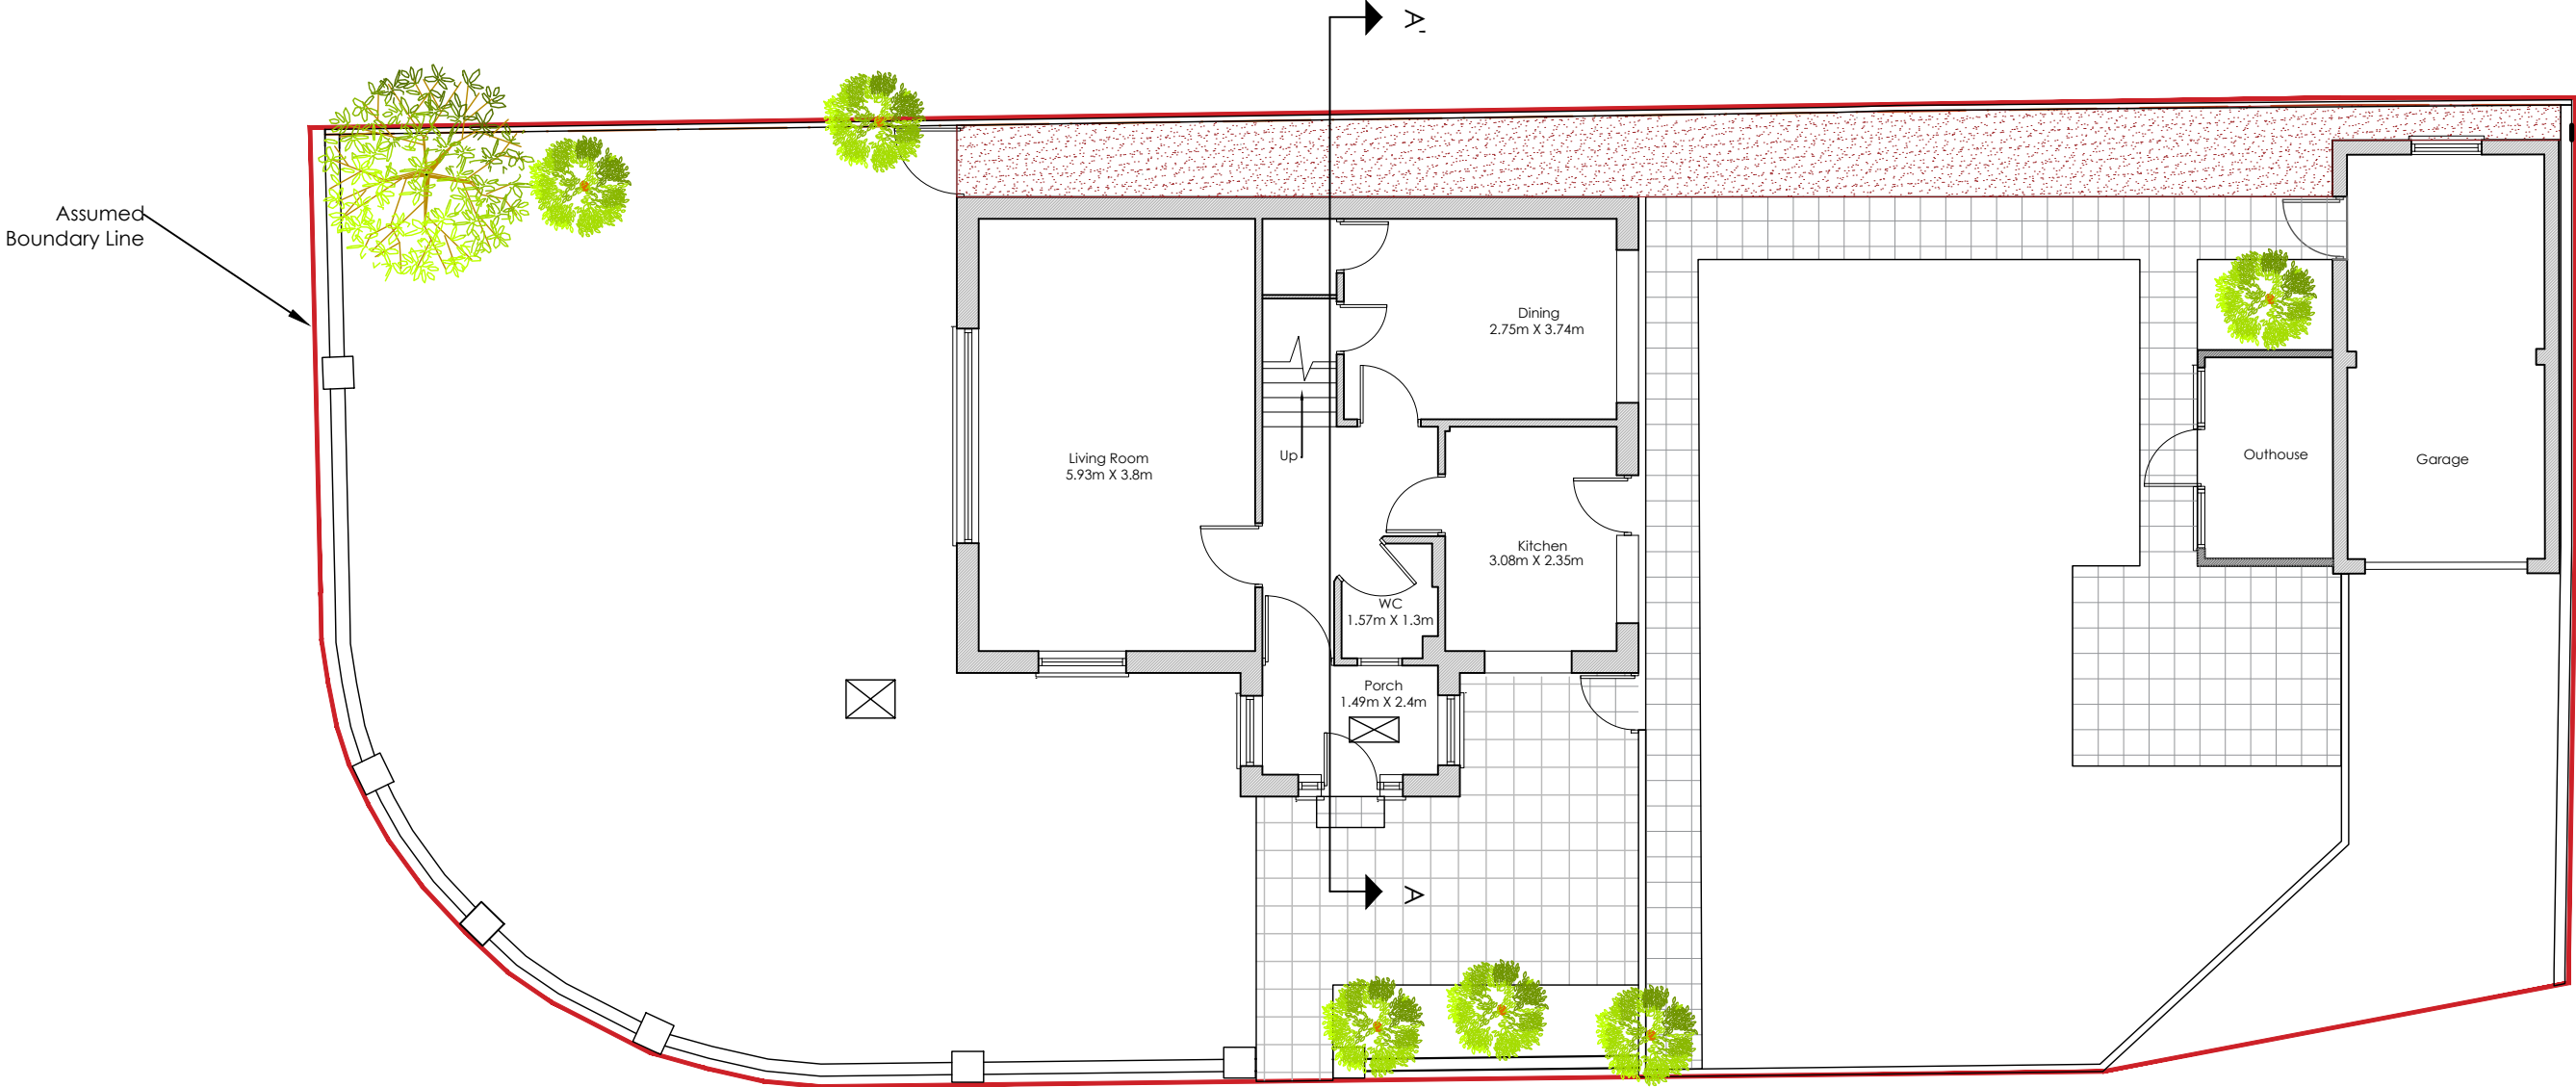


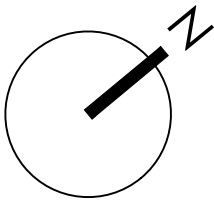

EXISTING GROUND FLOOR PLAN
1:100

notes

revisions

no.	description
P01	INITIAL ISSUE

date	initial	check
03.08.26	NLC	initial NLC

client

GARRY & LOUISE GRAHAM

project

16 WINSTON CLOSE
HITCHIN

drawing

FLOOR PLANS
AS EXISTING

scales

1:100 @ A3

date drawn

03.08.26

drawn by

TC

1 check date

03.08.26

checked by

NLC

2 check date

03.08.26

checked by

NLC

drawing no.

D154_A_101

revision

P01



NTC designs Ltd.
3 Hastings Close
Stevenage
SG1 2JG
p: 07748610789
e:ntcdesignsLtd@gmail.com

DRAWING SUBJECT TO COPYRIGHT ACT