


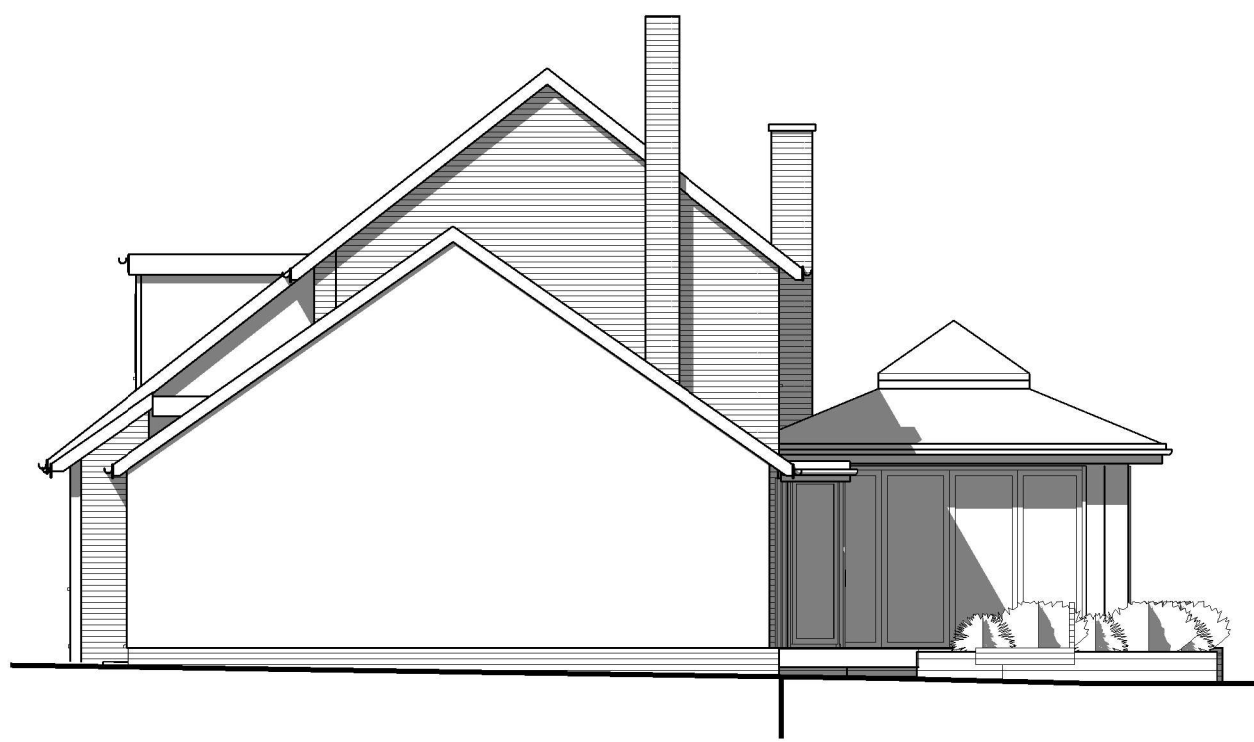

Existing South East Elevation

1 : 100



Existing North East Elevation

1 : 100




Existing North West Elevation

1 : 100




Existing South West Elevation

1 : 100

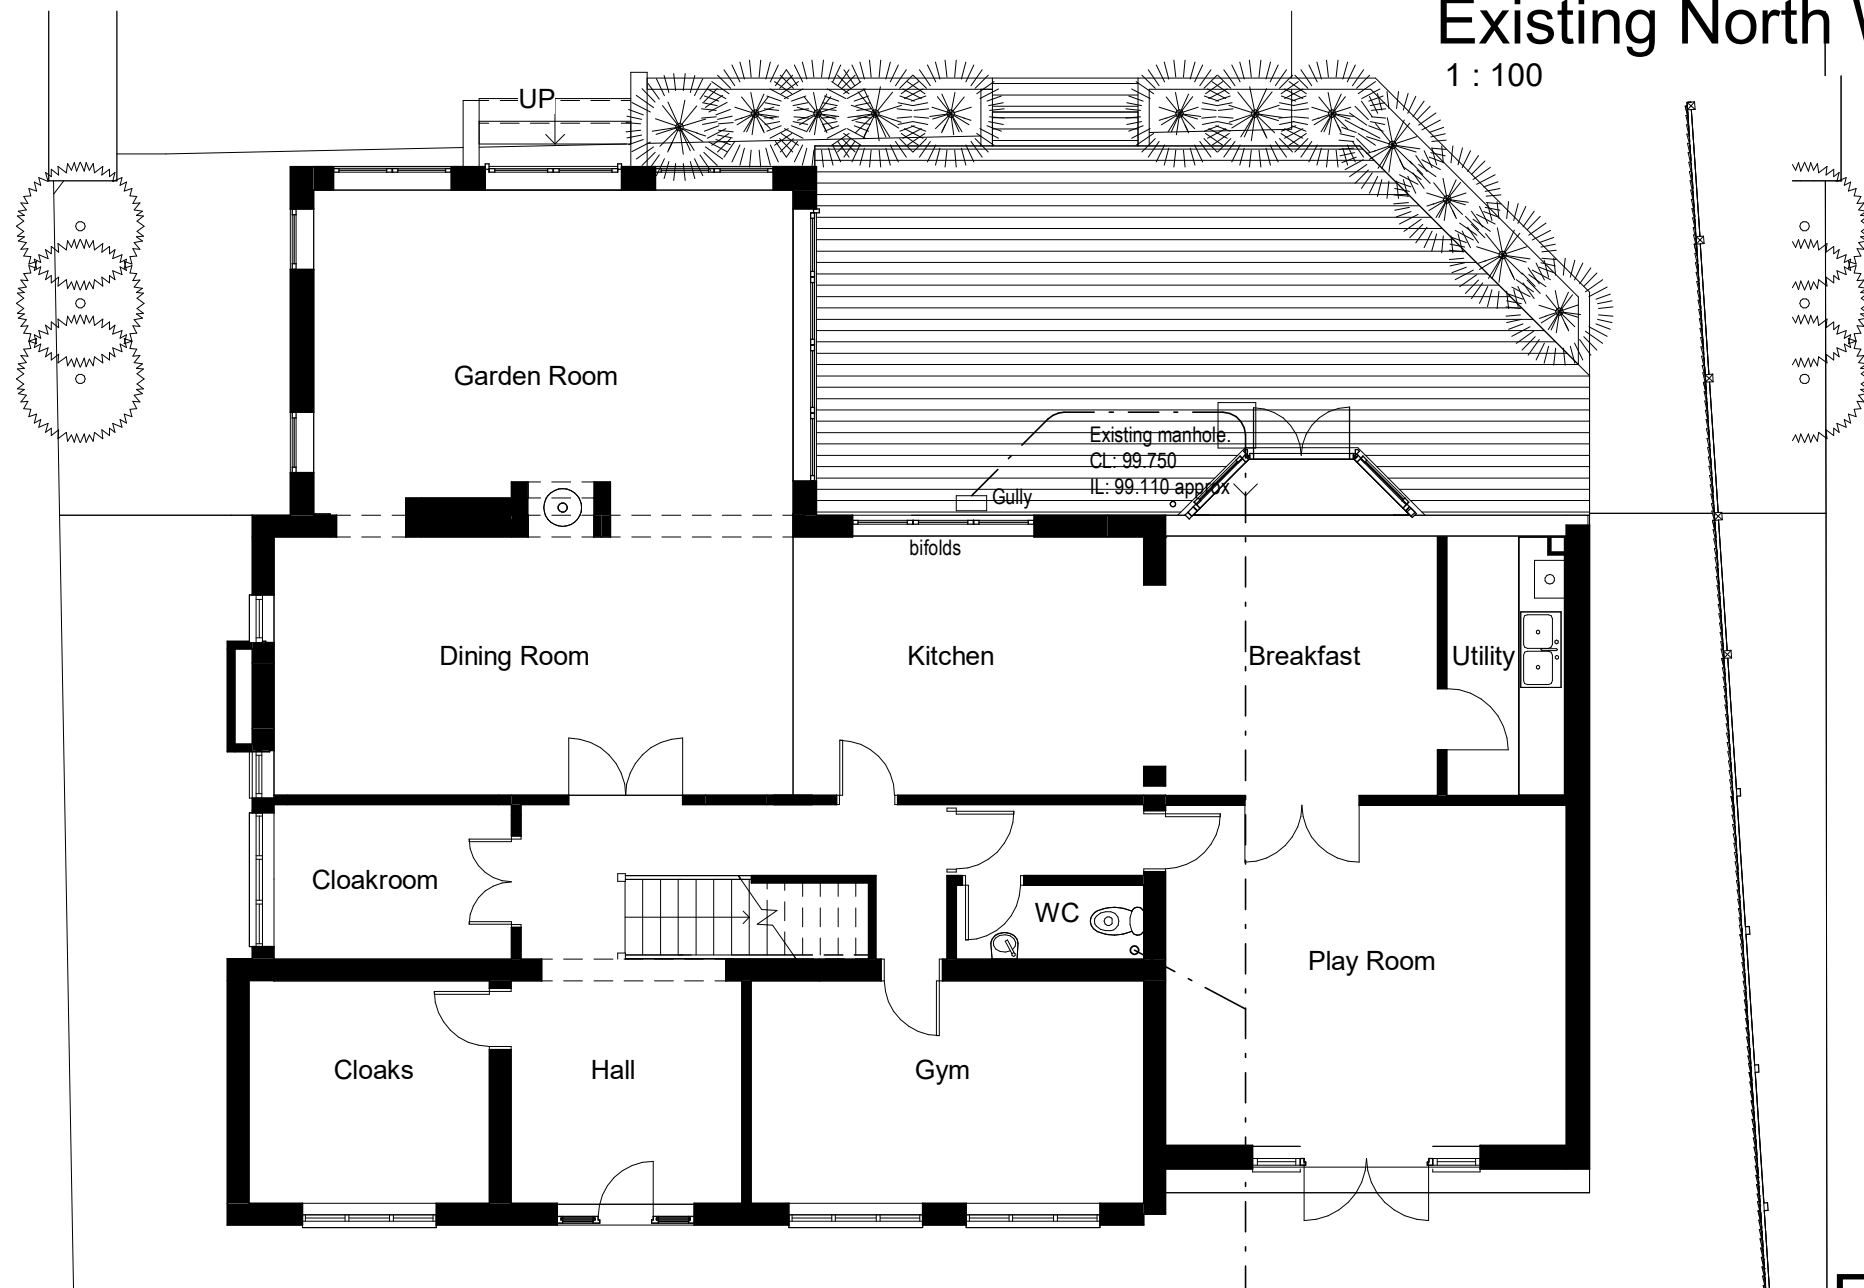

Existing Ground Floor

1 : 100

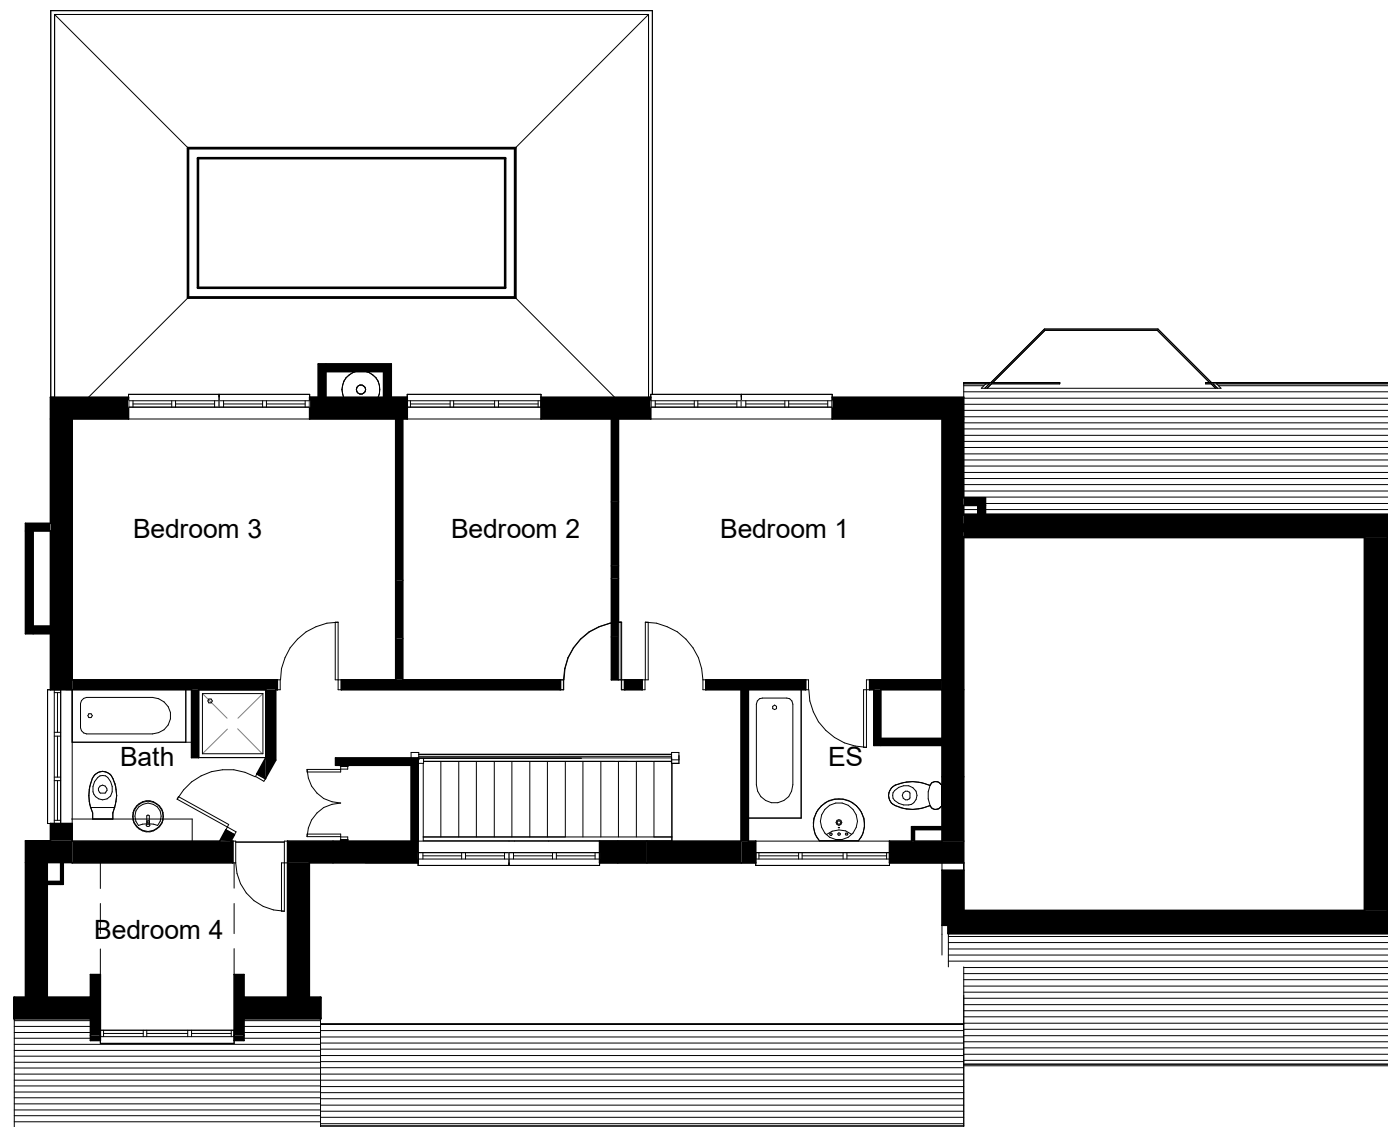

Existing First Floor

1 : 100

DIMENSIONS TO BE CHECKED ON SITE BEFORE ANY WORKS.
ANY QUERIES REGARDING DIMENSIONS TO BE TAKEN UP WITH
PENTANGLE DESIGN GROUP.

ALL DIMENSIONS OF EXISTING BUILDINGS TO BE VERIFIED ON SITE.

THIS DRAWING IS THE COPYRIGHT OF PENTANGLE DESIGN GROUP
AND SHALL NOT BE IN ANY WAY USED OR REPRODUCED WITHOUT
THEIR PRIOR WRITTEN CONSENT.

NOTES

PLANNING

PENTANGLE
DESIGN GROUP

SUITE 1, 21 BANCROFT HITCHIN HERTS SG5 1JW
T:01462 431133 E:pdg@pentangledesign.co.uk

JOB TITLE
Proposed Extensions to
20 Newlands Lane, Hitchin

DRAWING TITLE
Plans and Elevations as Existing

SCALE	1 : 100	DRAWING NUMBER	02	REVISION
DATE	July '26			
SHT SIZE	A2			
JOB NUMBER	3986			

CHARTERED ARCHITECTS