




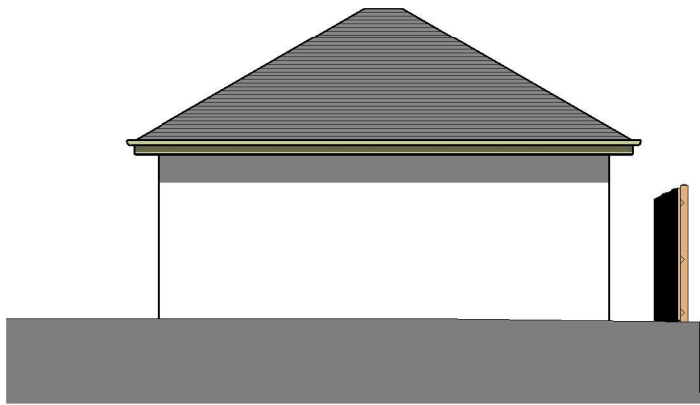


Garage South East Elevation
1 : 100

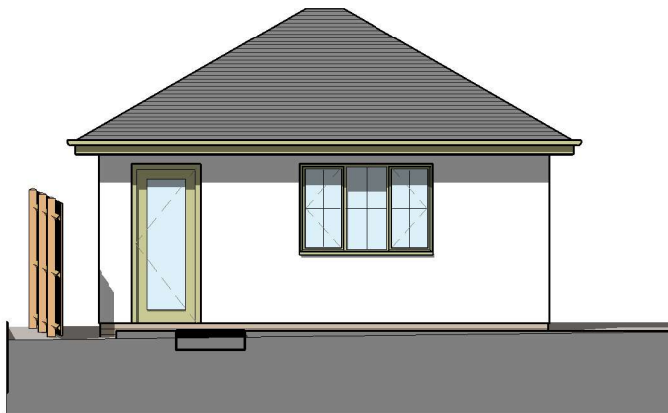

Garage North West Elevation
1 : 100

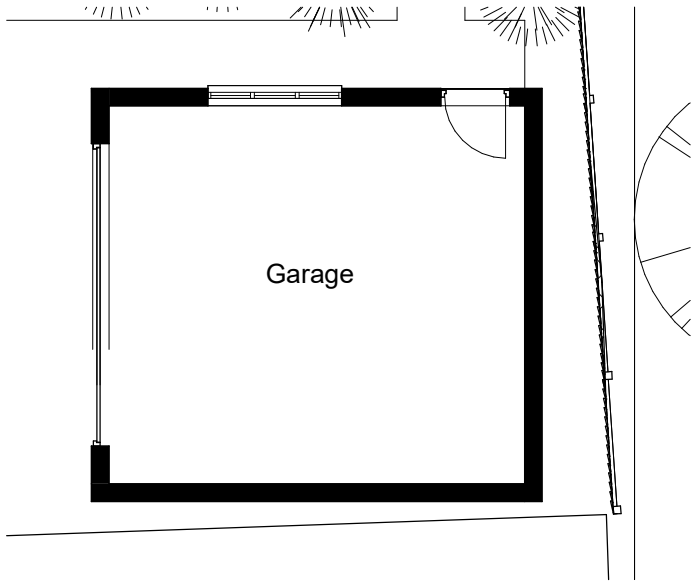

Garage Floor Plan
1 : 100

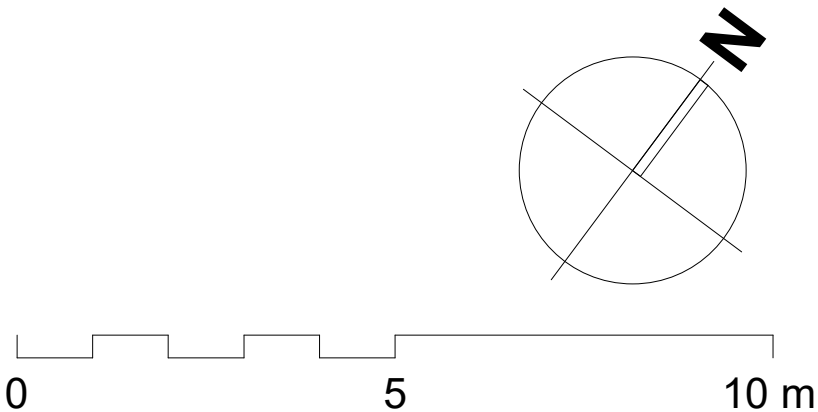

PLANNING

PENTANGLE
DESIGN GROUP

SUITE 1, 21 BANCROFT HITCHIN HERTS SG5 1JW
T:01462 431133 E:pdg@pentangledesign.co.uk

JOB TITLE
Proposed Extensions to
20 Newlands Lane, Hitchin
for Mr & Mrs Logan
DRAWING TITLE
Garage Plan and Elevations

SCALE 1 : 100	DRAWING NUMBER 07	REVISION A
DATE July 26		
SHT SIZE A3		
JOB NUMBER 3986		

CHARTERED ARCHITECTS