




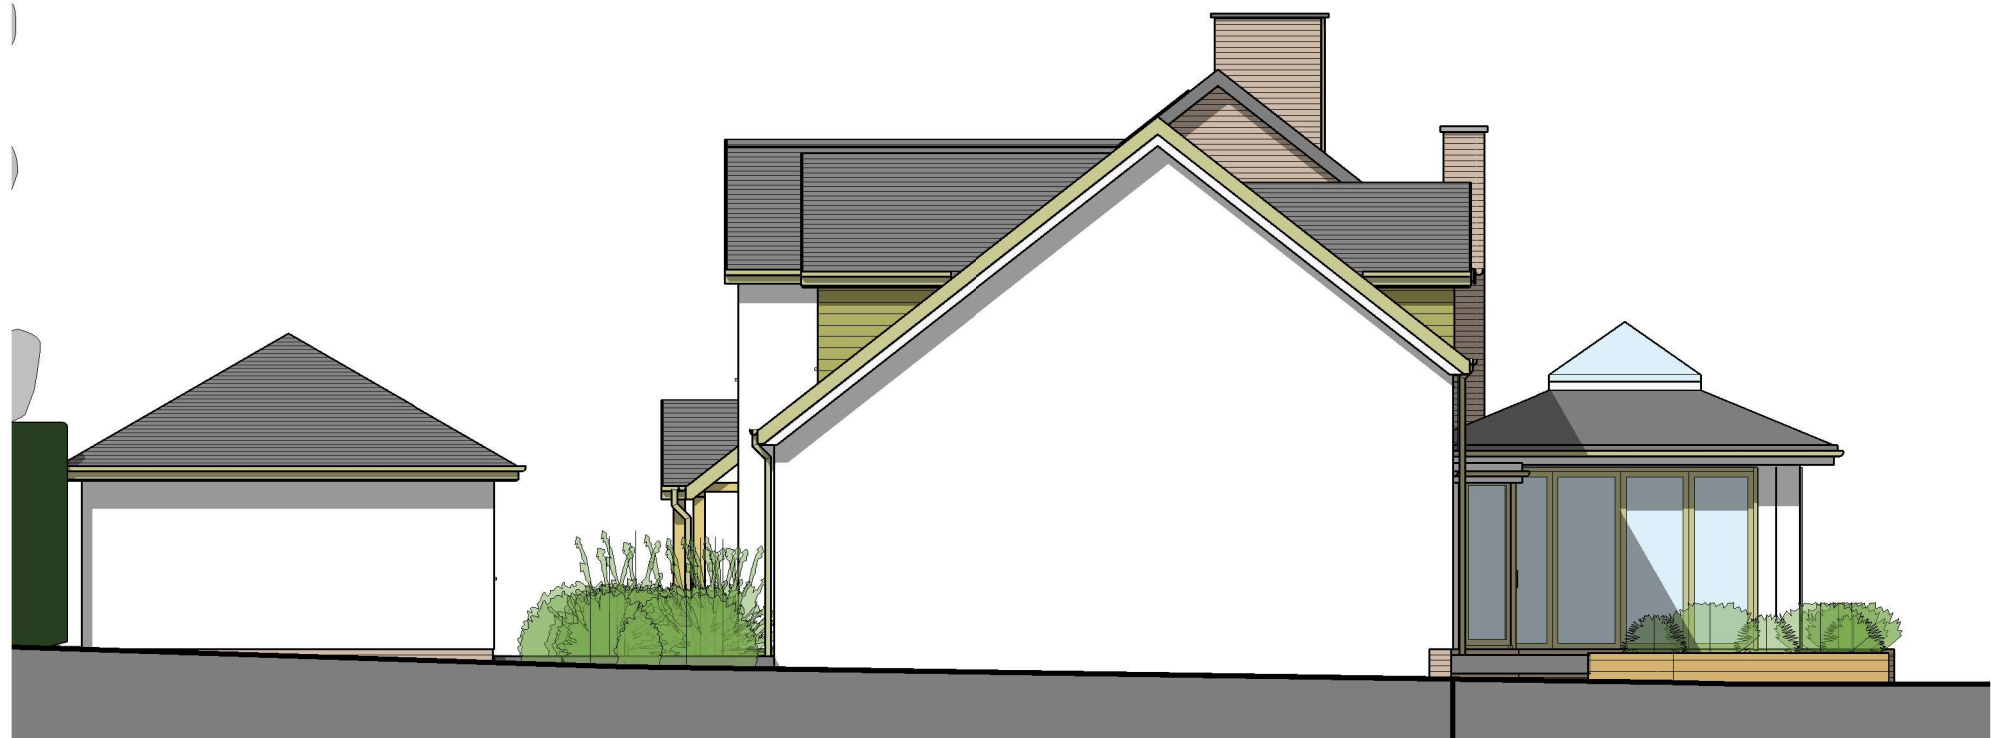


Proposed North East Elevation
1 : 100

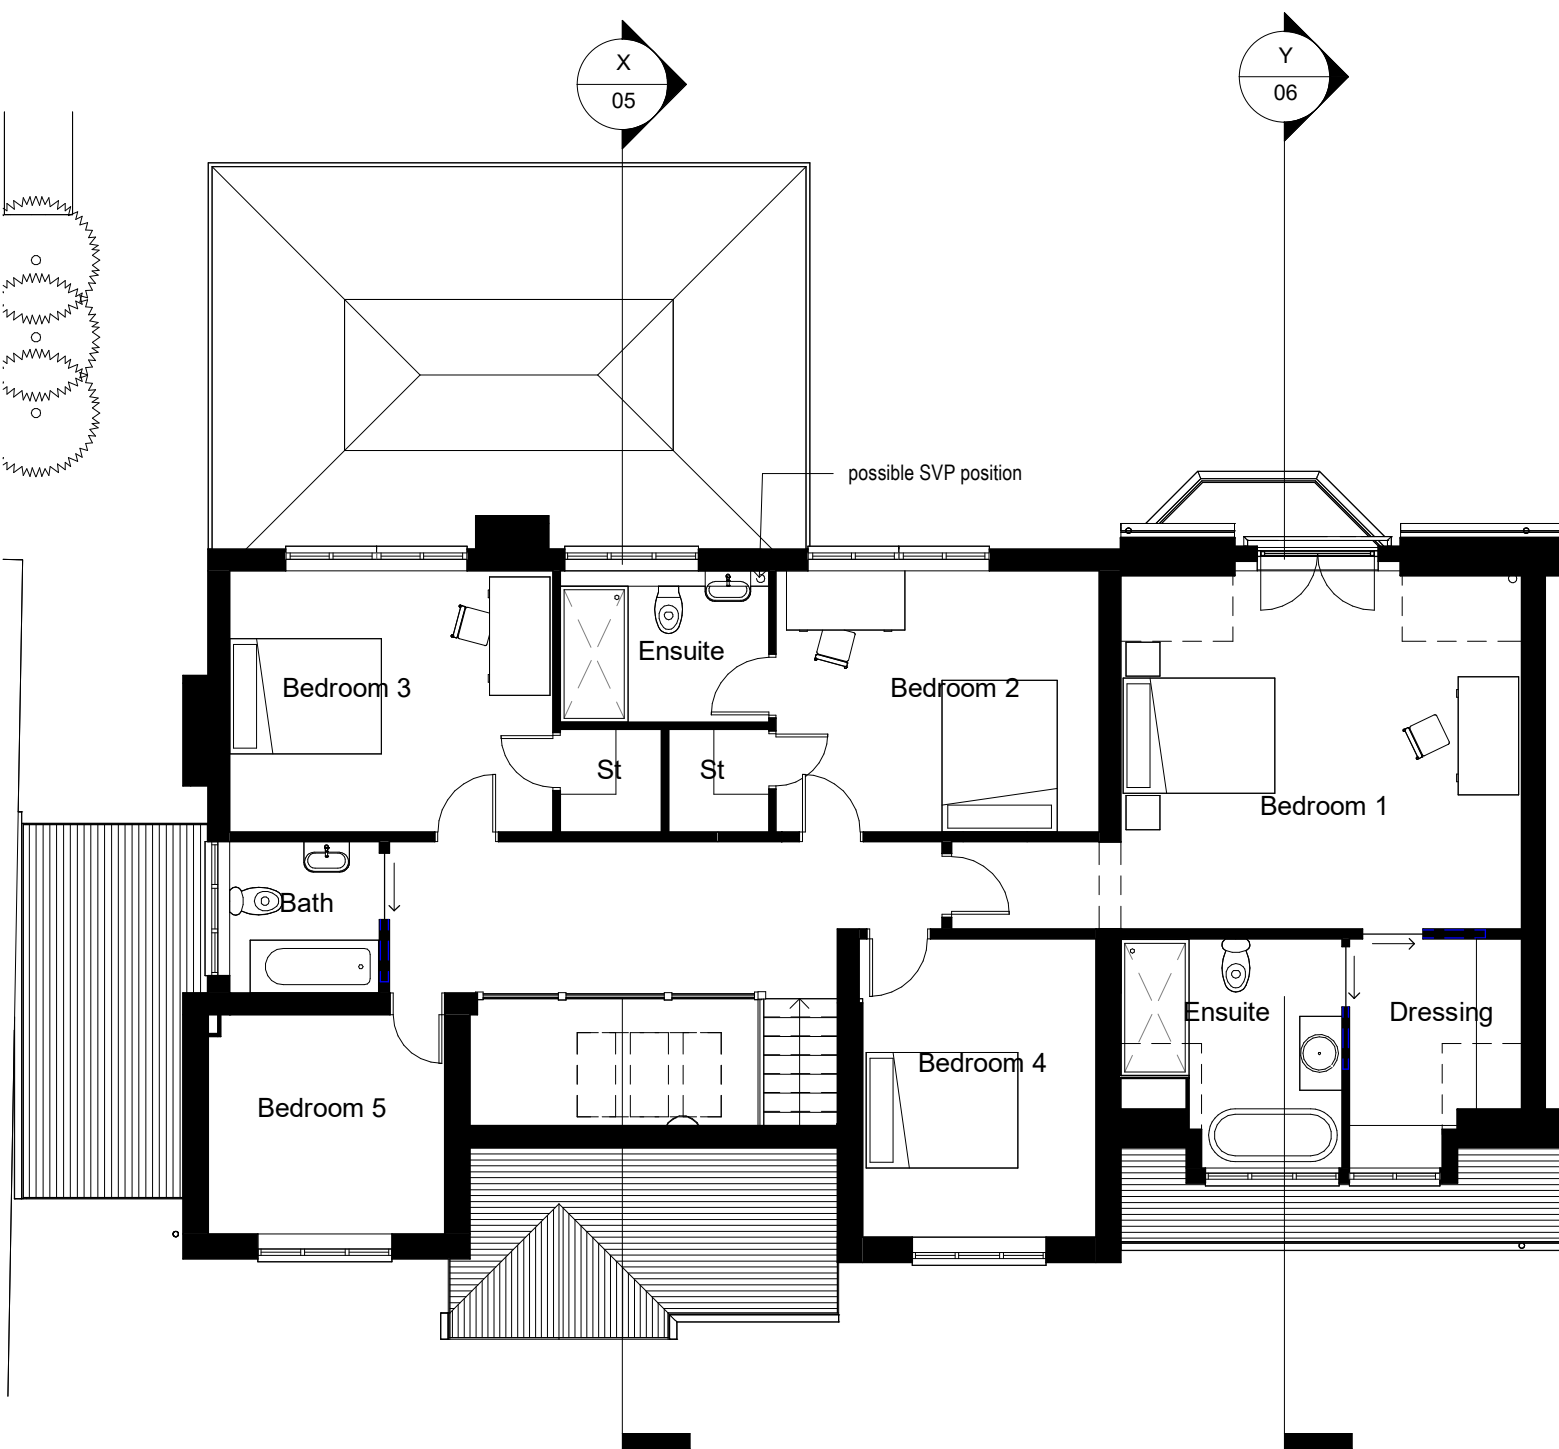

Proposed First Floor
1 : 100

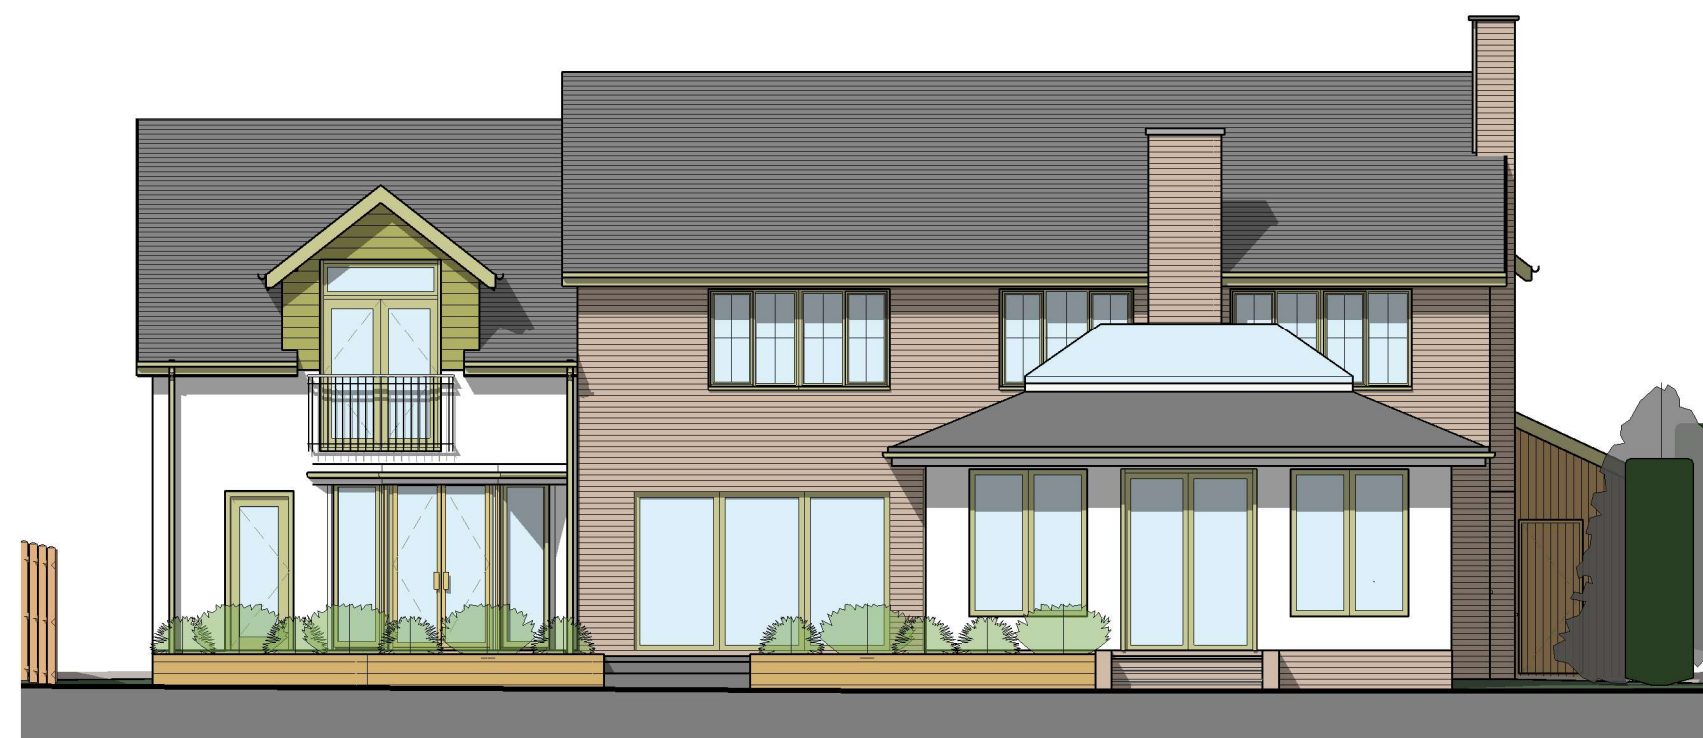

Proposed North West Elevation
1 : 100

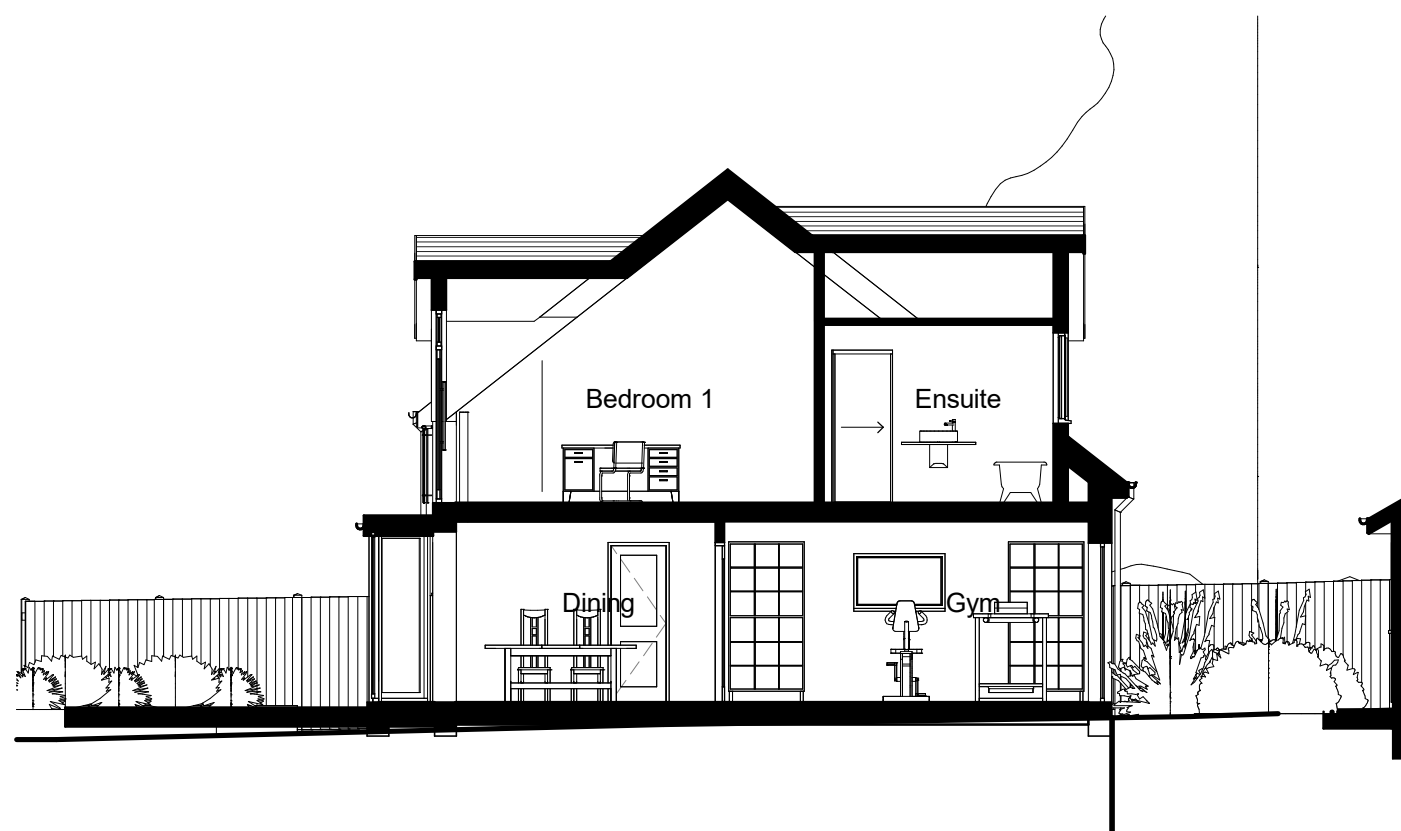


Proposed Section Y-Y
1 : 100

DIMENSIONS TO BE CHECKED ON SITE BEFORE ANY WORKS.
ANY QUERIES REGARDING DIMENSIONS TO BE TAKEN UP WITH
PENTANGLE DESIGN GROUP.

ALL DIMENSIONS OF EXISTING BUILDINGS TO BE VERIFIED ON SITE.

THIS DRAWING IS THE COPYRIGHT OF PENTANGLE DESIGN GROUP
AND SHALL NOT BE IN ANY WAY USED OR REPRODUCED WITHOUT
THEIR PRIOR WRITTEN CONSENT.

NOTES

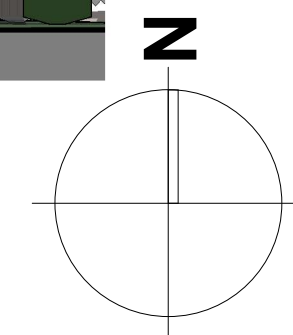

PLANNING

PENTANGLE
DESIGN GROUP

SUITE 1, 21 BANCROFT HITCHIN HERTS SG5 1JW
T:01462 431133 E:pdg@pentangledesign.co.uk

JOB TITLE
Proposed Extensions to
20 Newlands Lane, Hitchin

DRAWING TITLE
First Floor Plans and Elevations

SCALE 1 : 100	DRAWING NUMBER 06	REVISION D
DATE March 2026		
SHT SIZE A2		
JOB NUMBER 3986		

CHARTERED ARCHITECTS

0 5 10 m