




Proposed South East Elevation
1 : 100



Proposed South West Elevation
1 : 100

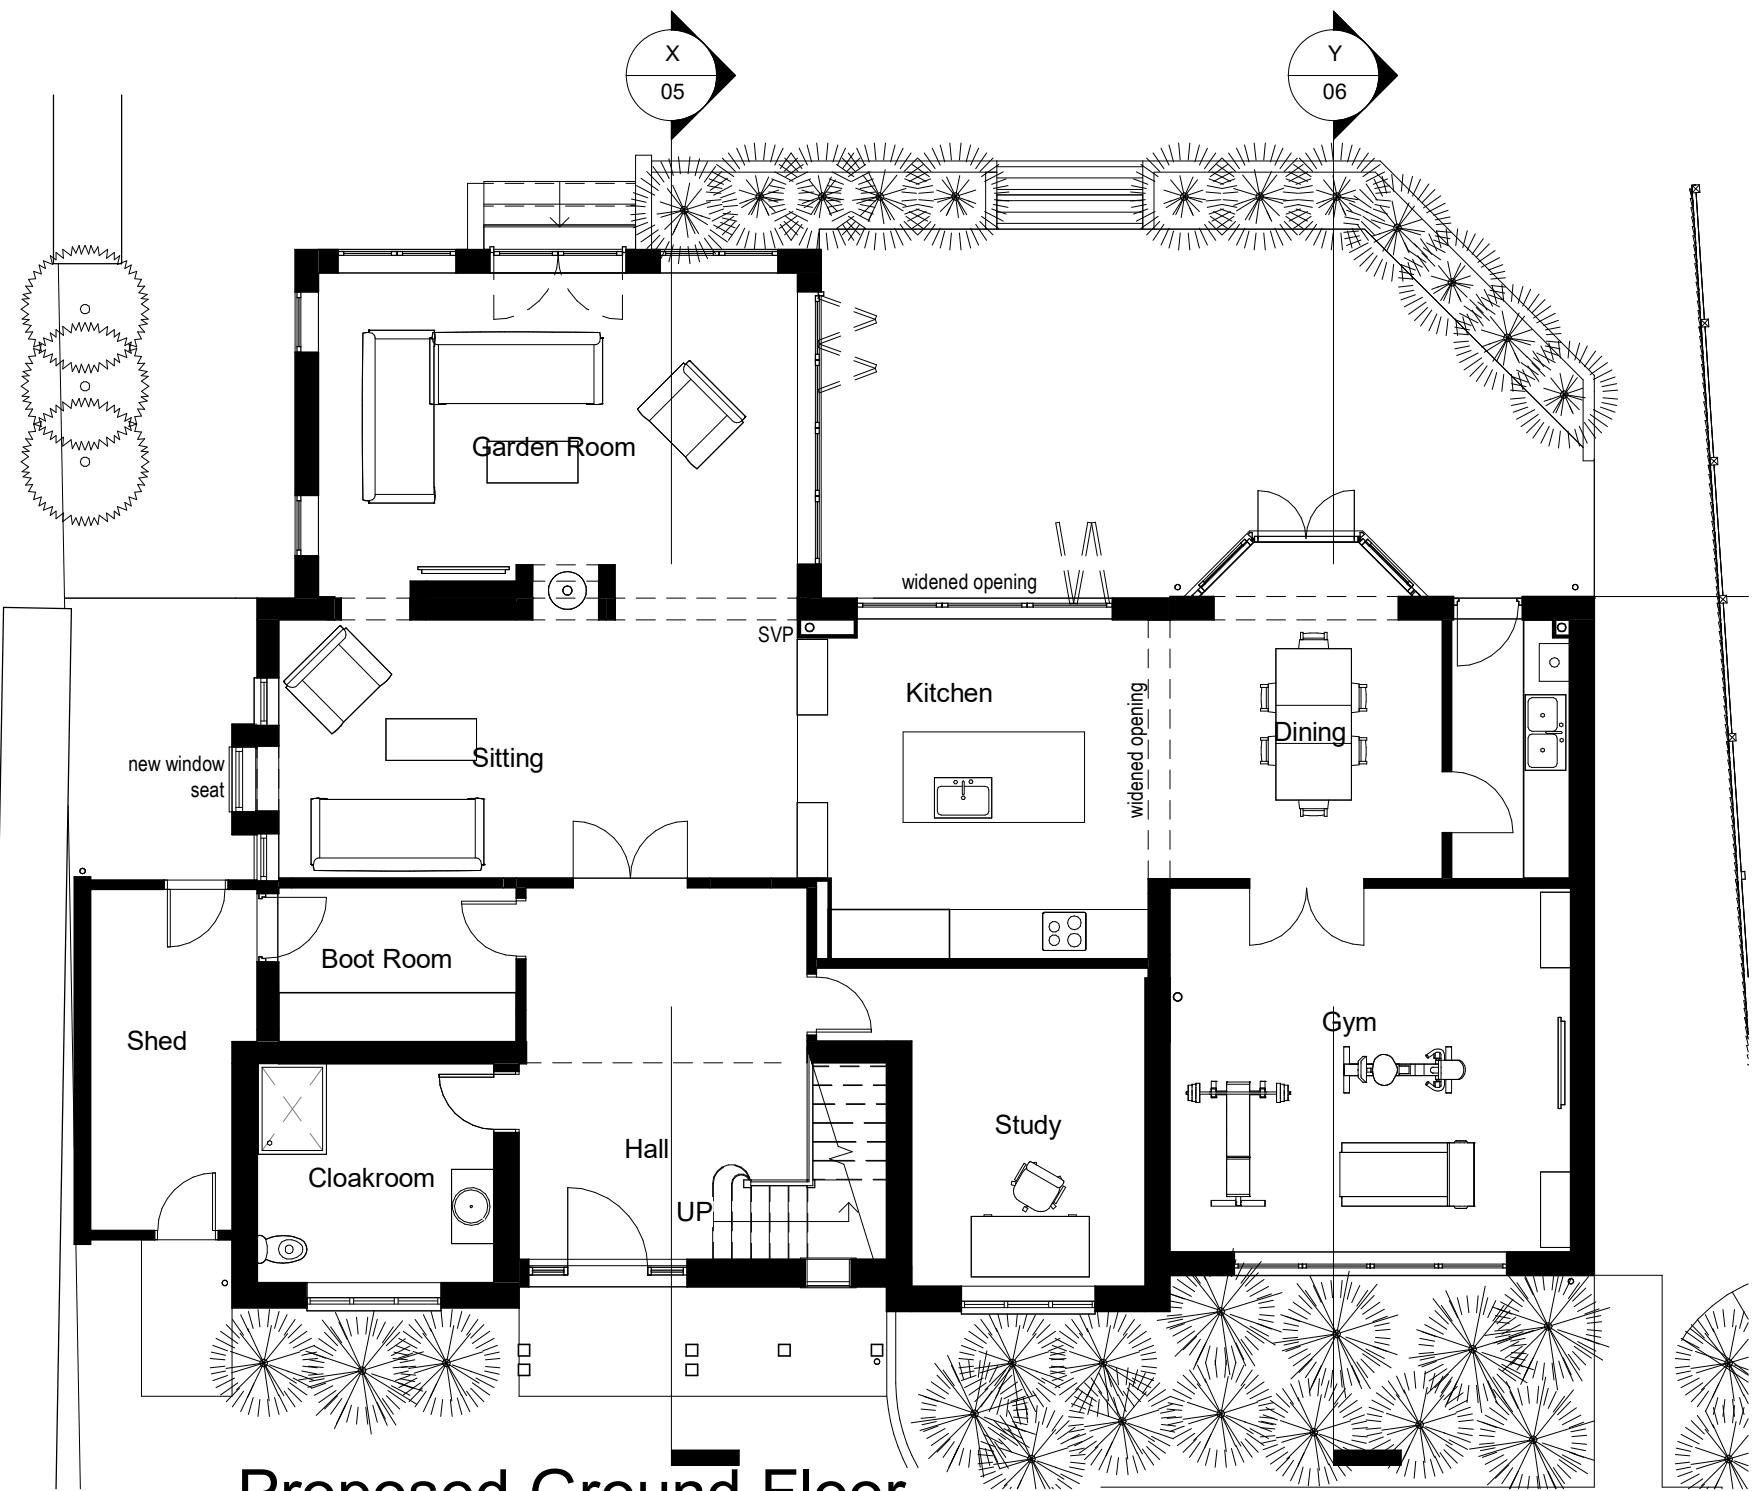

Proposed Ground Floor
1 : 100



Proposed Section X-X
1 : 100

DIMENSIONS TO BE CHECKED ON SITE BEFORE ANY WORKS.
ANY QUERIES REGARDING DIMENSIONS TO BE TAKEN UP WITH
PENTANGLE DESIGN GROUP.

ALL DIMENSIONS OF EXISTING BUILDINGS TO BE VERIFIED ON SITE.
THIS DRAWING IS THE COPYRIGHT OF PENTANGLE DESIGN GROUP
AND SHALL NOT BE IN ANY WAY USED OR REPRODUCED WITHOUT
THEIR PRIOR WRITTEN CONSENT.

NOTES

MATERIALS:

Roof: Natural Slate

Walls: White painted render. Facing brickwork to
match existing and Sage Green Cedral horizontal
boarding. Slatted timber cladding where indicated

Windows: Aluminium powder coated aluminium.
Sage Green

PLANNING

PENTANGLE
DESIGN GROUP

SUITE 1, 21 BANCROFT HITCHIN HERTS SG5 1JW
T:01462 431133 E:pdg@pentangledesign.co.uk

JOB TITLE
Proposed Extensions to
20 Newlands Lane, Hitchin

DRAWING TITLE
Ground Floor Plan and Elevations as Proposed

SCALE	DRAWING NUMBER	REVISION
1 : 100		
DATE March 2026		
SHT SIZE A2		
JOB NUMBER		
3986		

05

D

CHARTERED ARCHITECTS

0 5 10 m