


DIMENSIONS TO BE CHECKED ON SITE BEFORE ANY WORKS.
ANY QUERIES REGARDING DIMENSIONS TO BE TAKEN UP WITH
PENTANGLE DESIGN GROUP. ALL DIMENSIONS OF EXISTING
BUILDINGS TO BE VERIFIED ON SITE. THIS DRAWING IS THE
COPYRIGHT OF PENTANGLE DESIGN GROUP AND SHALL NOT BE IN
ANY WAY USED OR REPRODUCED WITHOUT THEIR PRIOR WRITTEN
CONSENT.


NOTES

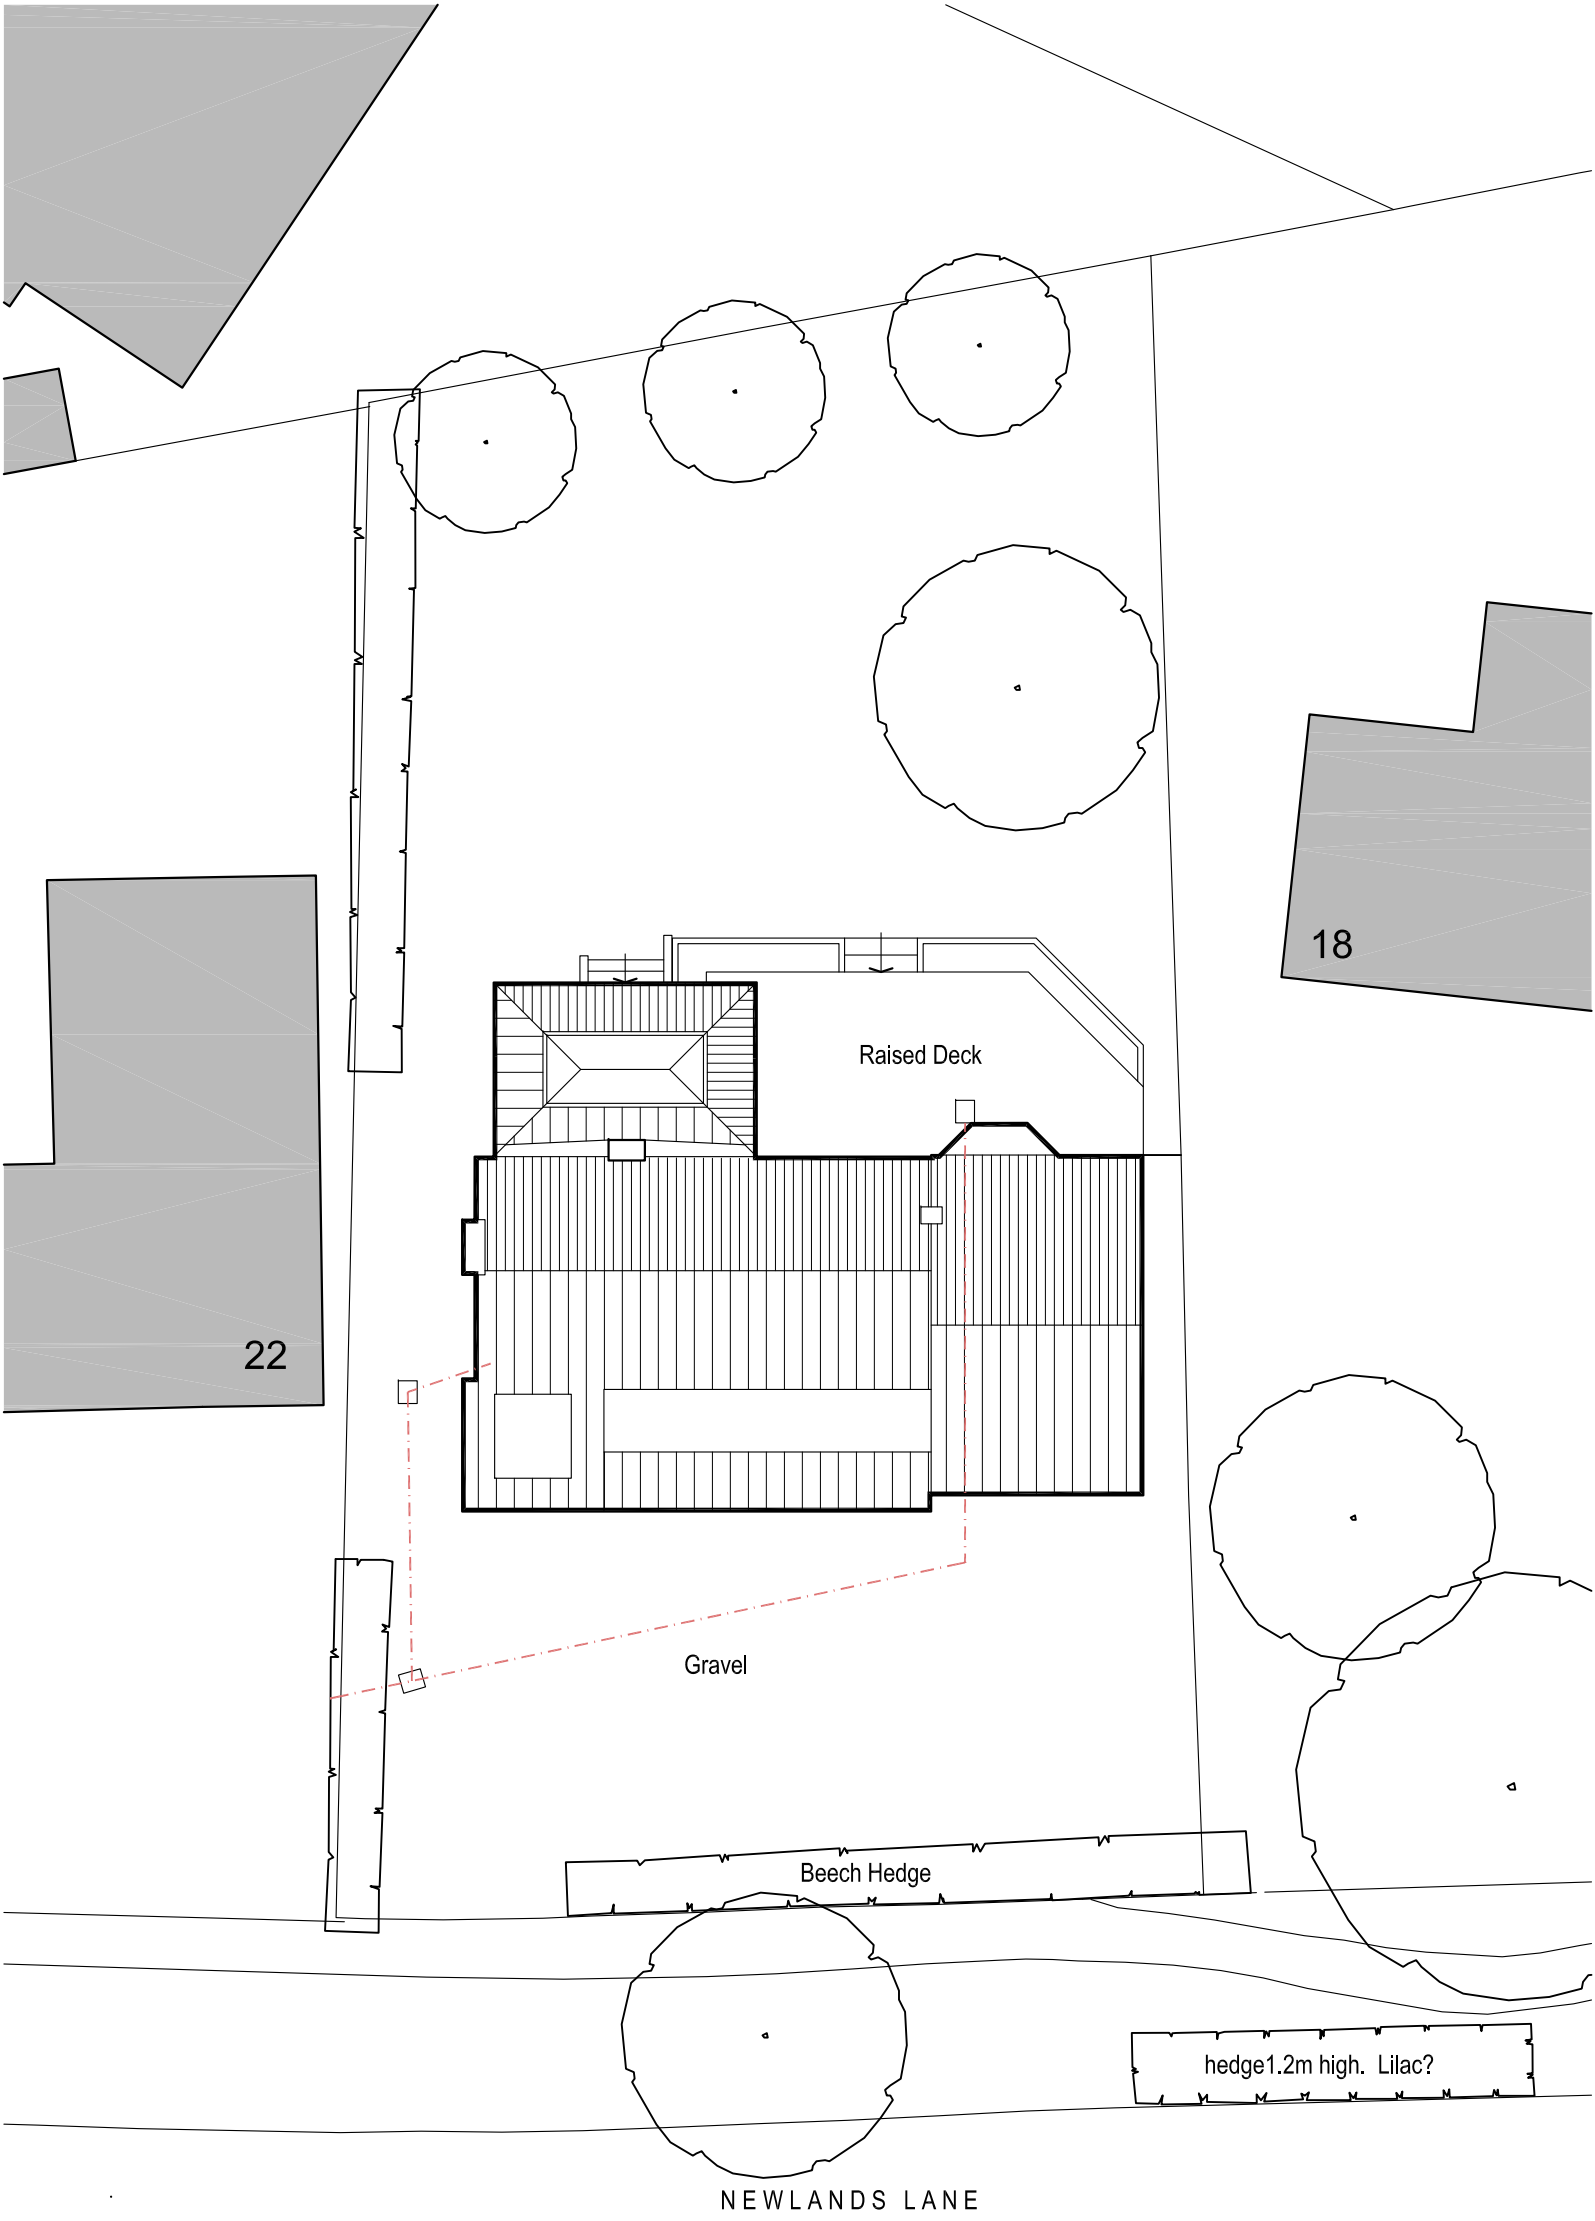

BLOCK PLAN AS EXISTING
1:200 scale




BLOCK PLAN AS PROPOSED
1:200 scale

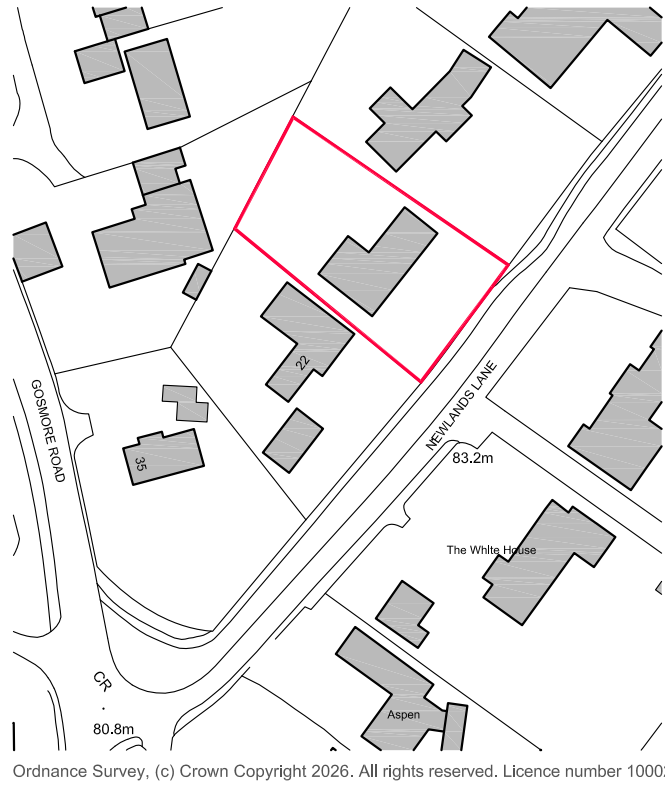

Location Plan

0 50m 100m

Scale 1:1250

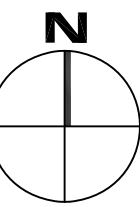

PLANNING

PENTANGLE

DESIGN GROUP

SUITE 1, 21 BANCROFT HITCHIN HERTS SG5 1JW
T:01462 431133 E:pdg@pentangledesign.co.uk

JOB TITLE

Proposed Extensions and Alterations to
20 Newlands Lane, Hitchin

DRAWING TITLE

Location Plan and Site Plans

SCALE	DRAWING NUMBER	REVISION
1:200 / 1:1250	01B	
DATE		July 26
SHT. SIZE		A2
JOB NUMBER		3986

CHARTERED ARCHITECTS