



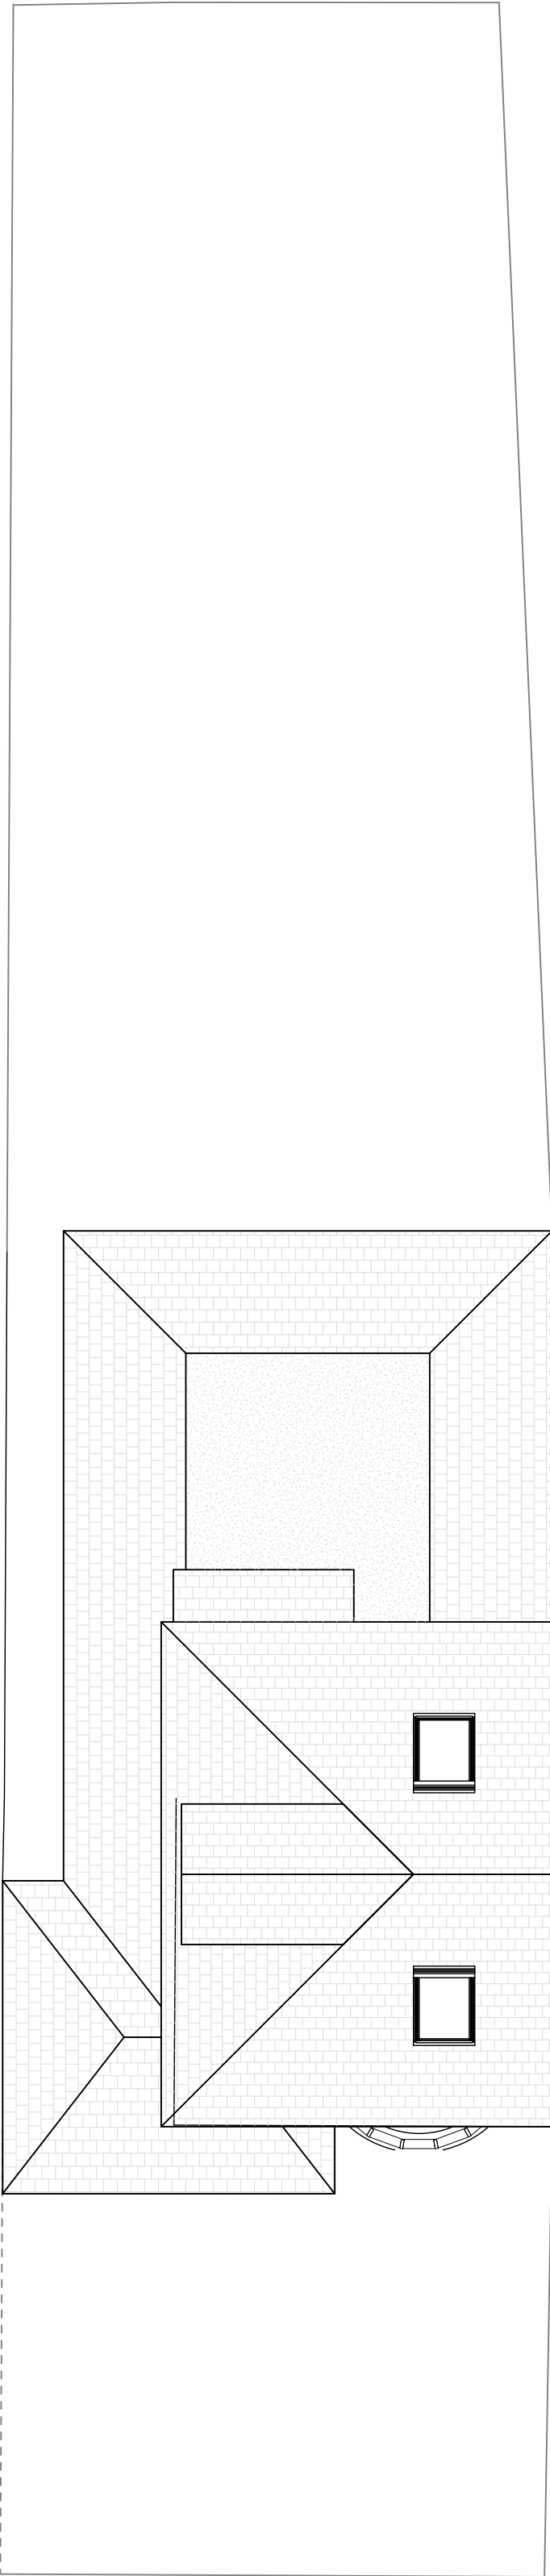

Existing Site Plan

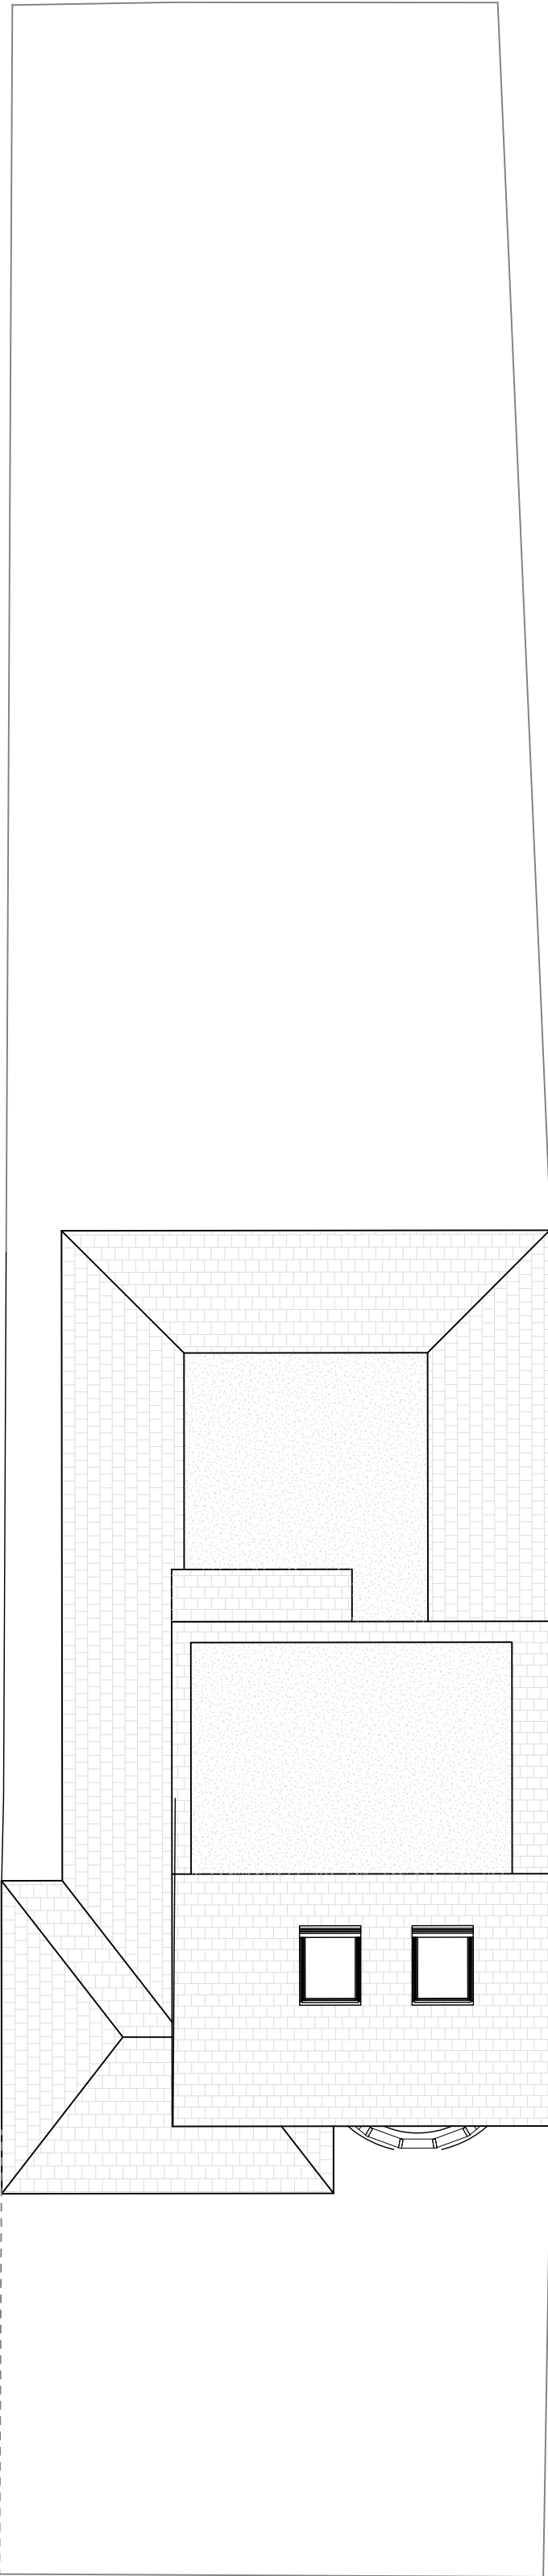

Proposed Site Plan

NOTES:
This drawing is to be read in conjunction with all relevant Architects and Engineers drawings. Only figured dimensions are to be used, for construction, all dimensions are to be verified on site prior to work commencing.

REV	AMENDMENT	DATE
-----	-----------	------

TITLE
16 Strathmore Avenue
SG5 1SL

Existing & Proposed
Site Plans

DATE	31.05.24	SCALE 1:100 @ A1
DRAWN	CC	APPROVED



DRAWING STATUS
APPROVAL

DRAWING No	REV
2024-1181-201	

