

- 1 **RAS-16E2AVG-E-outdoor-unit**, floor mounted on bigfoot support system approx 100mm
- 2 **MMY-MAP1006FT8P-UK-outdoor-unit**, floor mounted on bigfoot support system approx 100mm
- 3 **Environ ELV** Acoustic Plant Enclosure
- 4 **Environ EMS4** Acoustic Plant Enclosure
- 5 New concrete-in impact protection bollards
- 6 Proposed Plant Area (As agreed with Landlord)




Examples: Acoustic Plant enclosure



Photo of rear elevation of building showing Plant location



Example: Protective Bollard

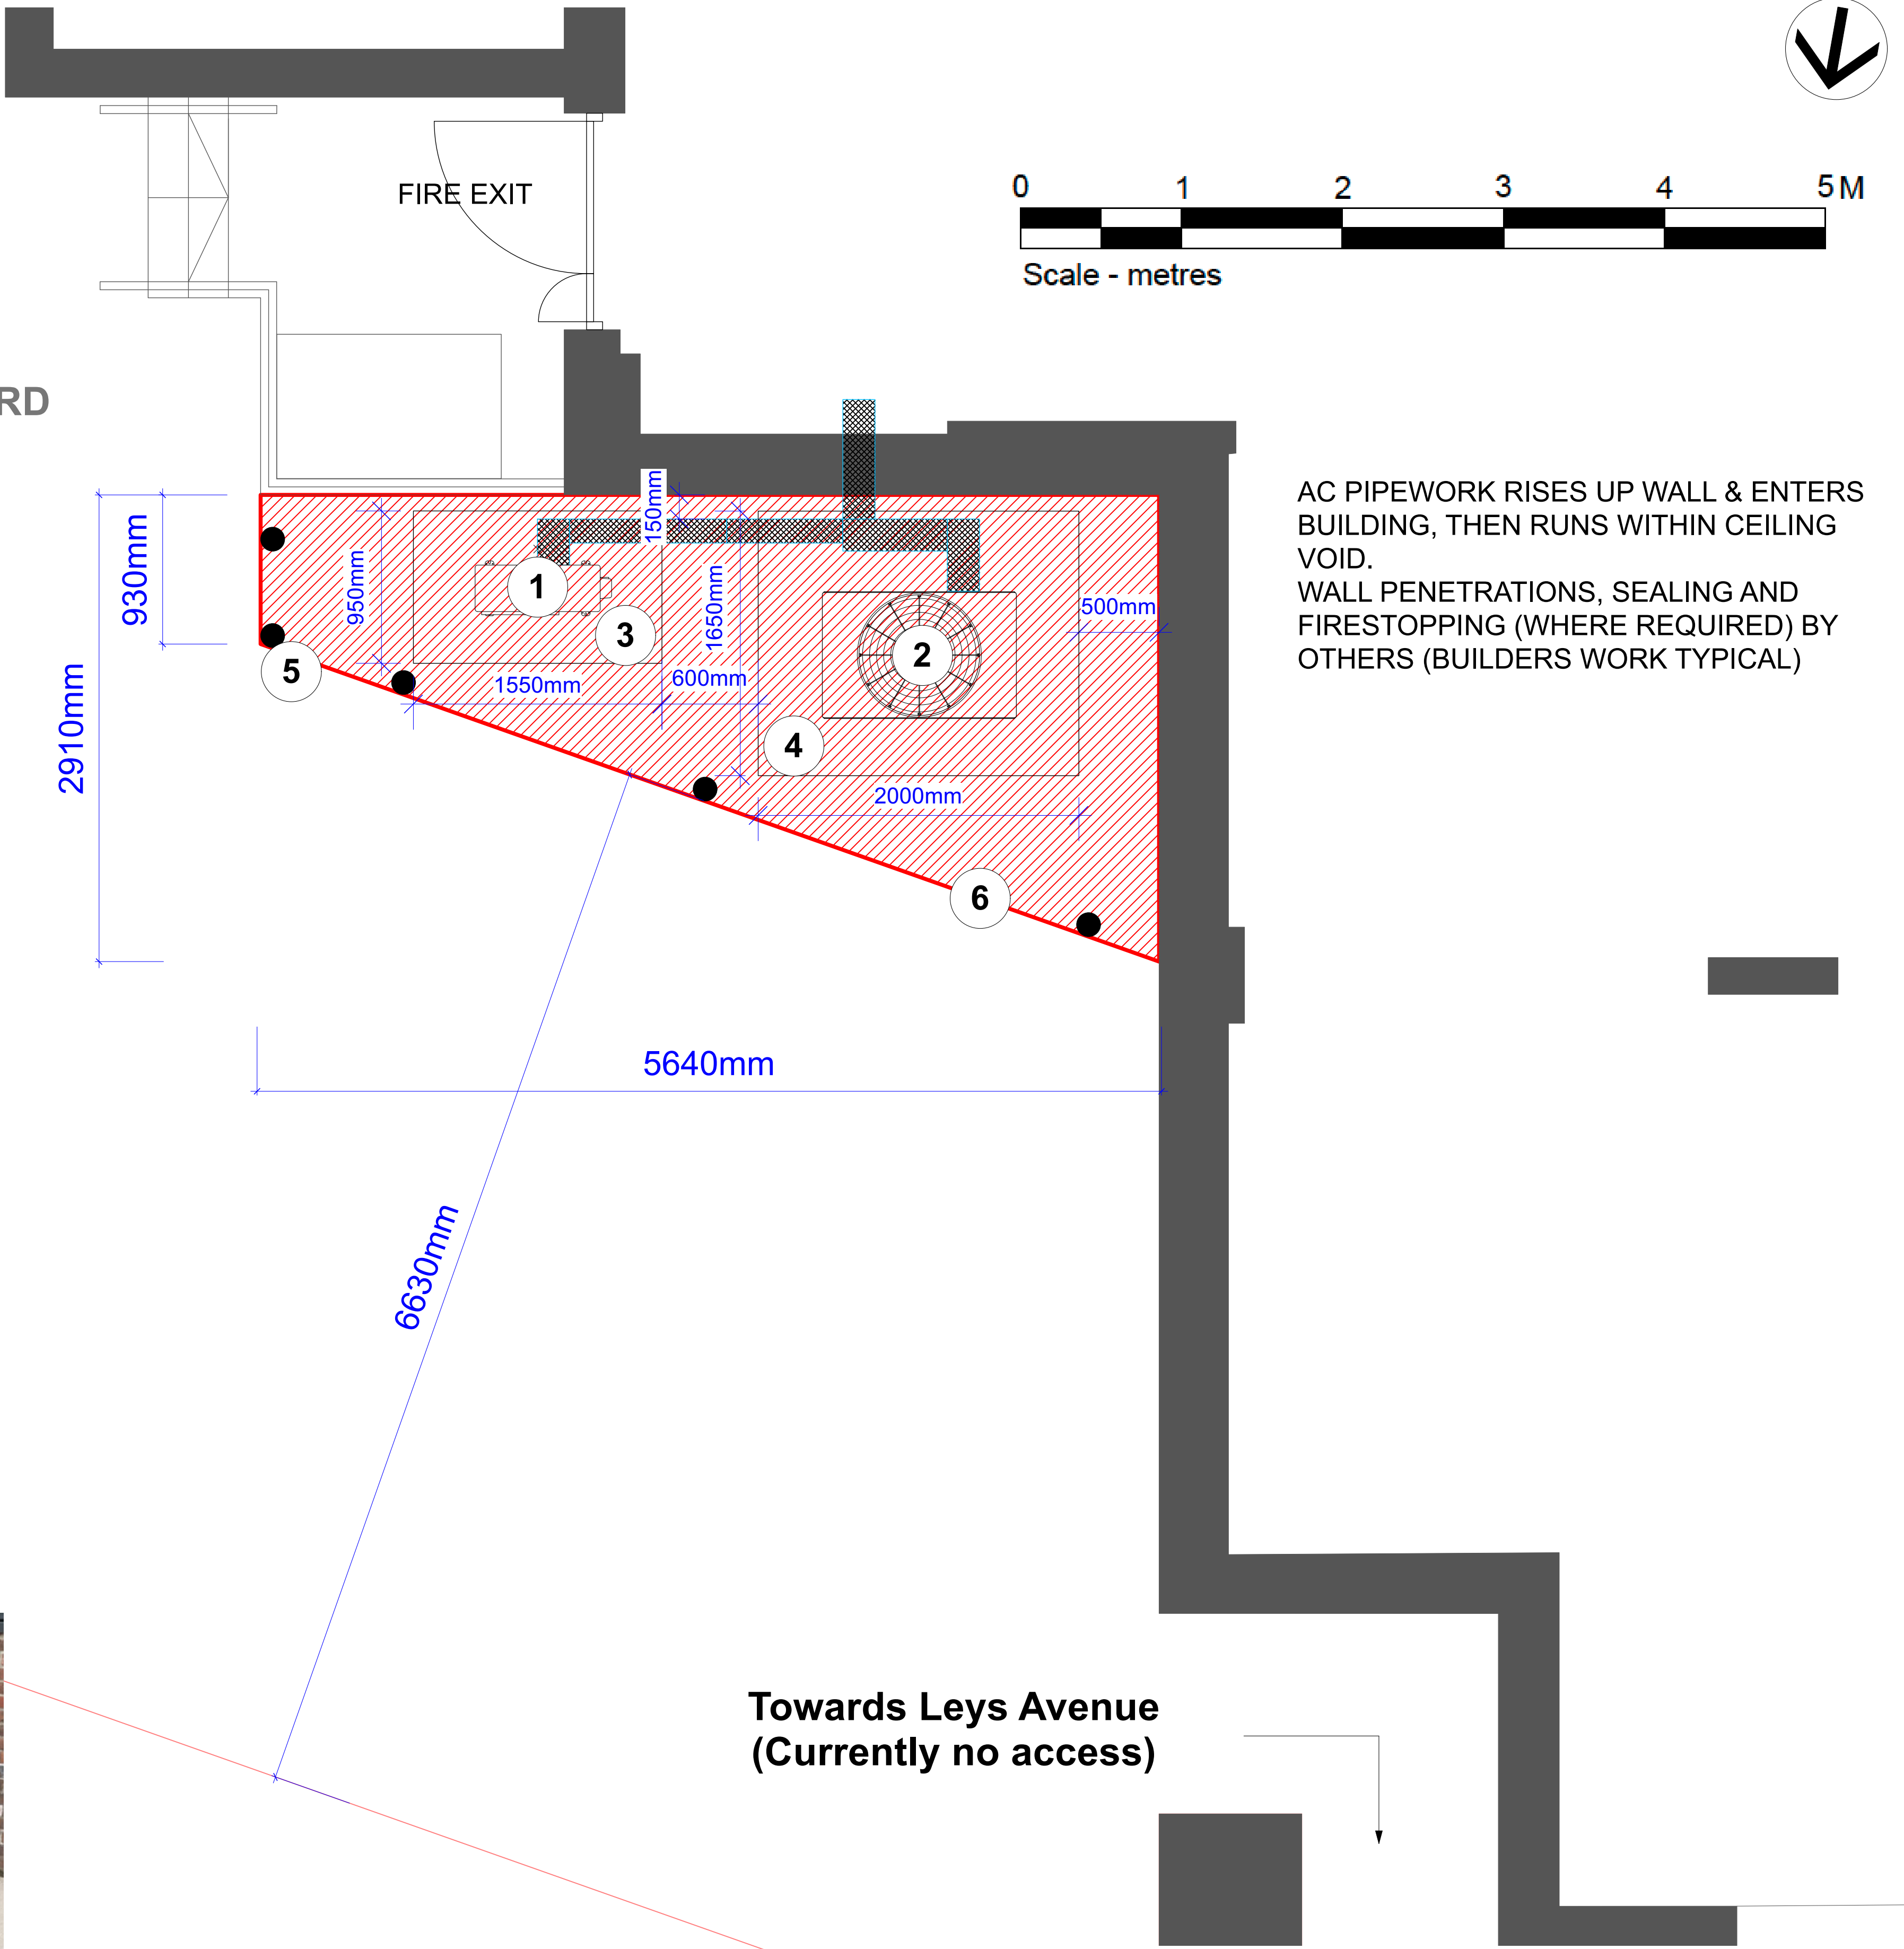

C Final design acoustic enclosures added			SS	27/06/2025
B Equipment specification revised			SS	20/06/2025
A Scale bar added			SS	23/04/2025
FIRST ISSUE			SS	07/04/2025
REVISIONS			BY	DATE
BRANCH NAME: 25 Leys Avenue, Letchworth			DRAWING TYPE: FOR PLANNING PROPOSED PLANT AREA	
BRANCH PREFIX: Prefix: 0648			STATUS: PA	
SCALE @ A1: 1:50	SCALE @ A3: 1:100	DATE DRAWN: 04/04/2025	PROPERTY LOCATION CODE: LE109	DRAWING REF NO: PR.00.02
DRAWN BY: SS	CHECKED BY: AQP	JOB REF: 25 032		REV: C