




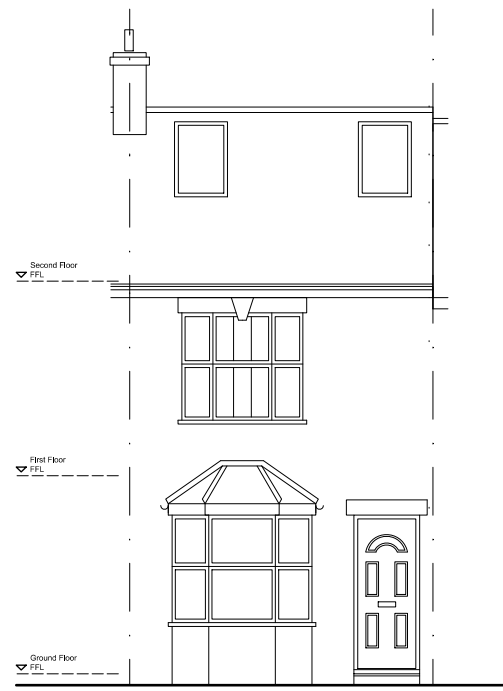


SOUTH ELEVATION (as proposed)

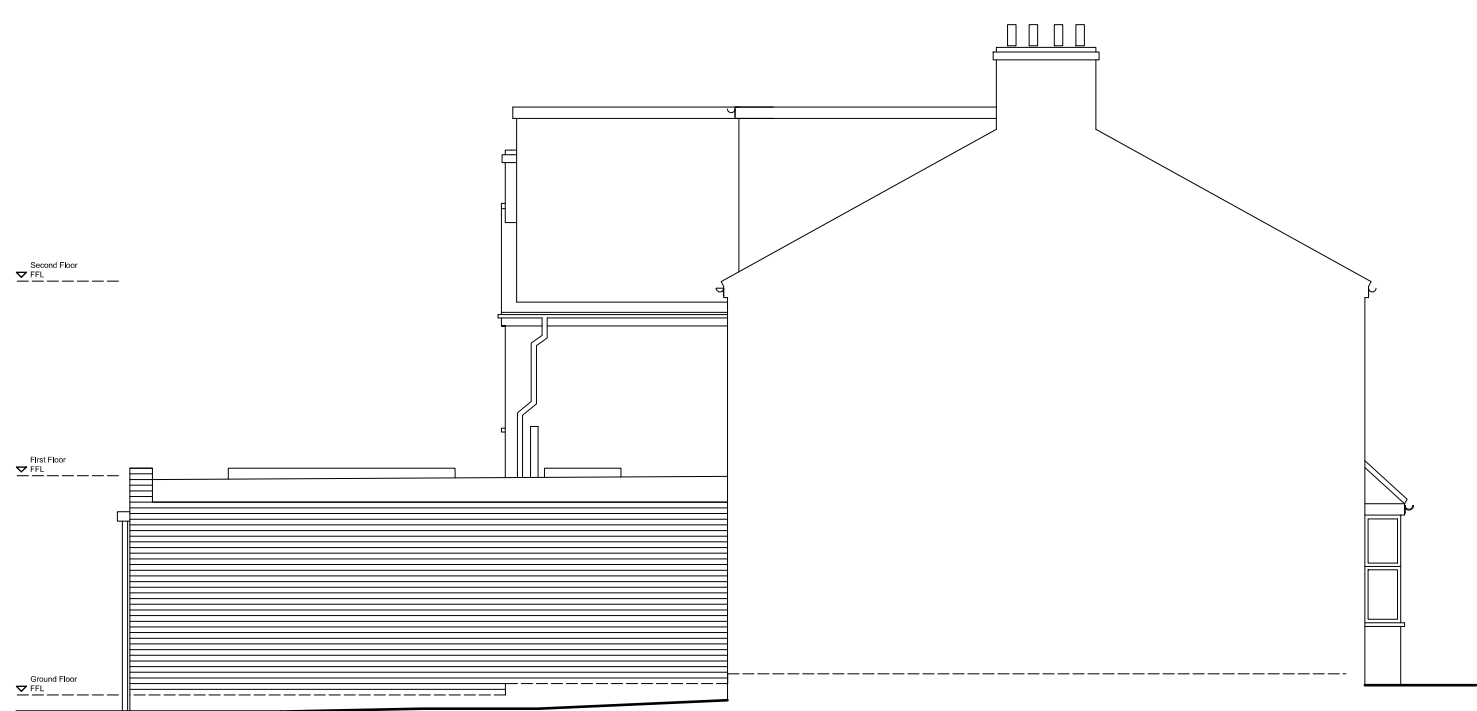


WEST ELEVATION (as proposed)

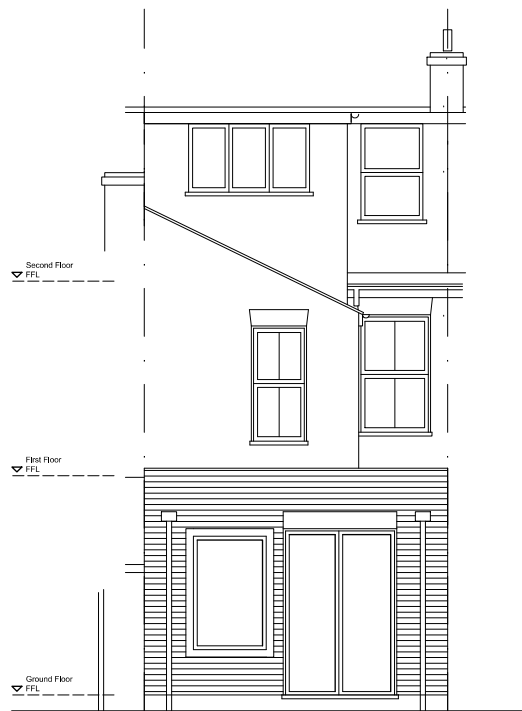


NORTH ELEVATION (as proposed)

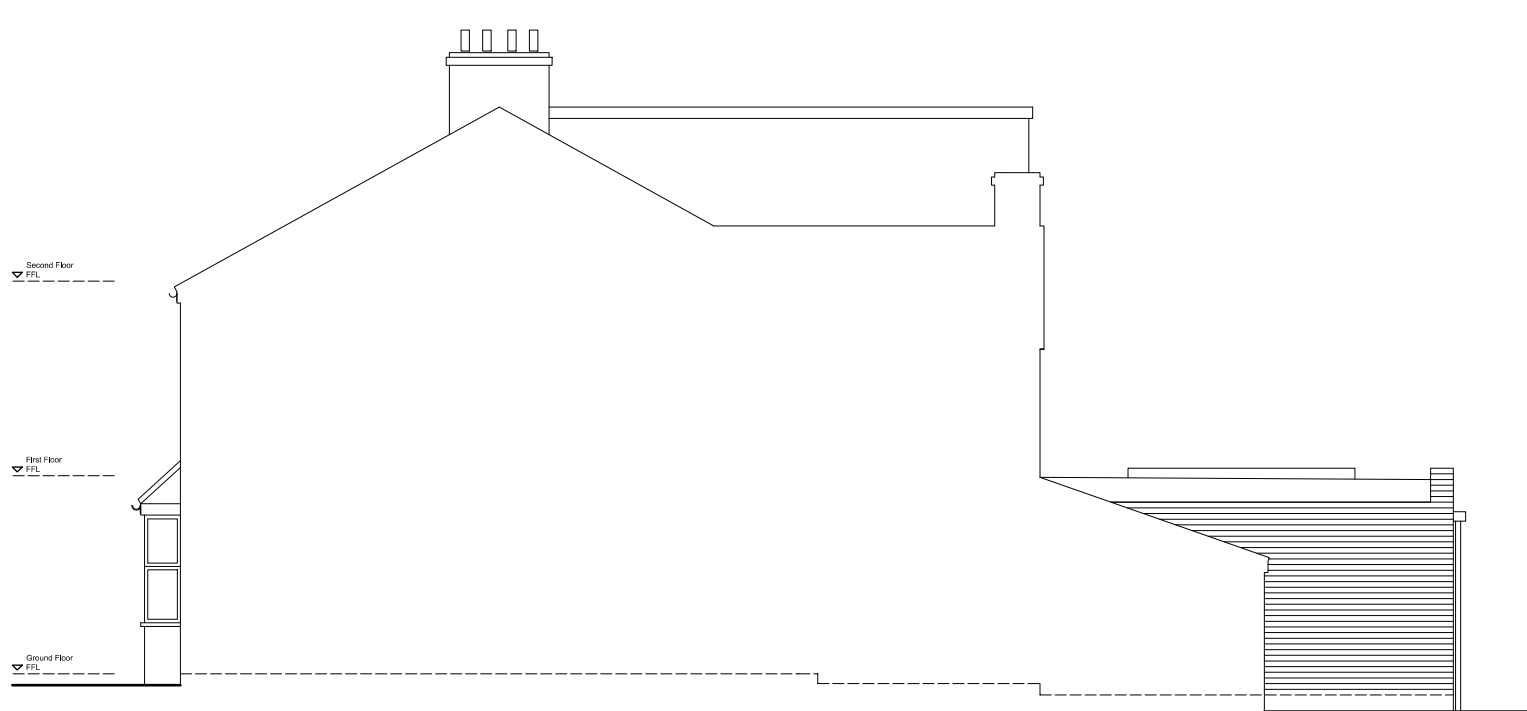


EAST ELEVATION (as proposed)

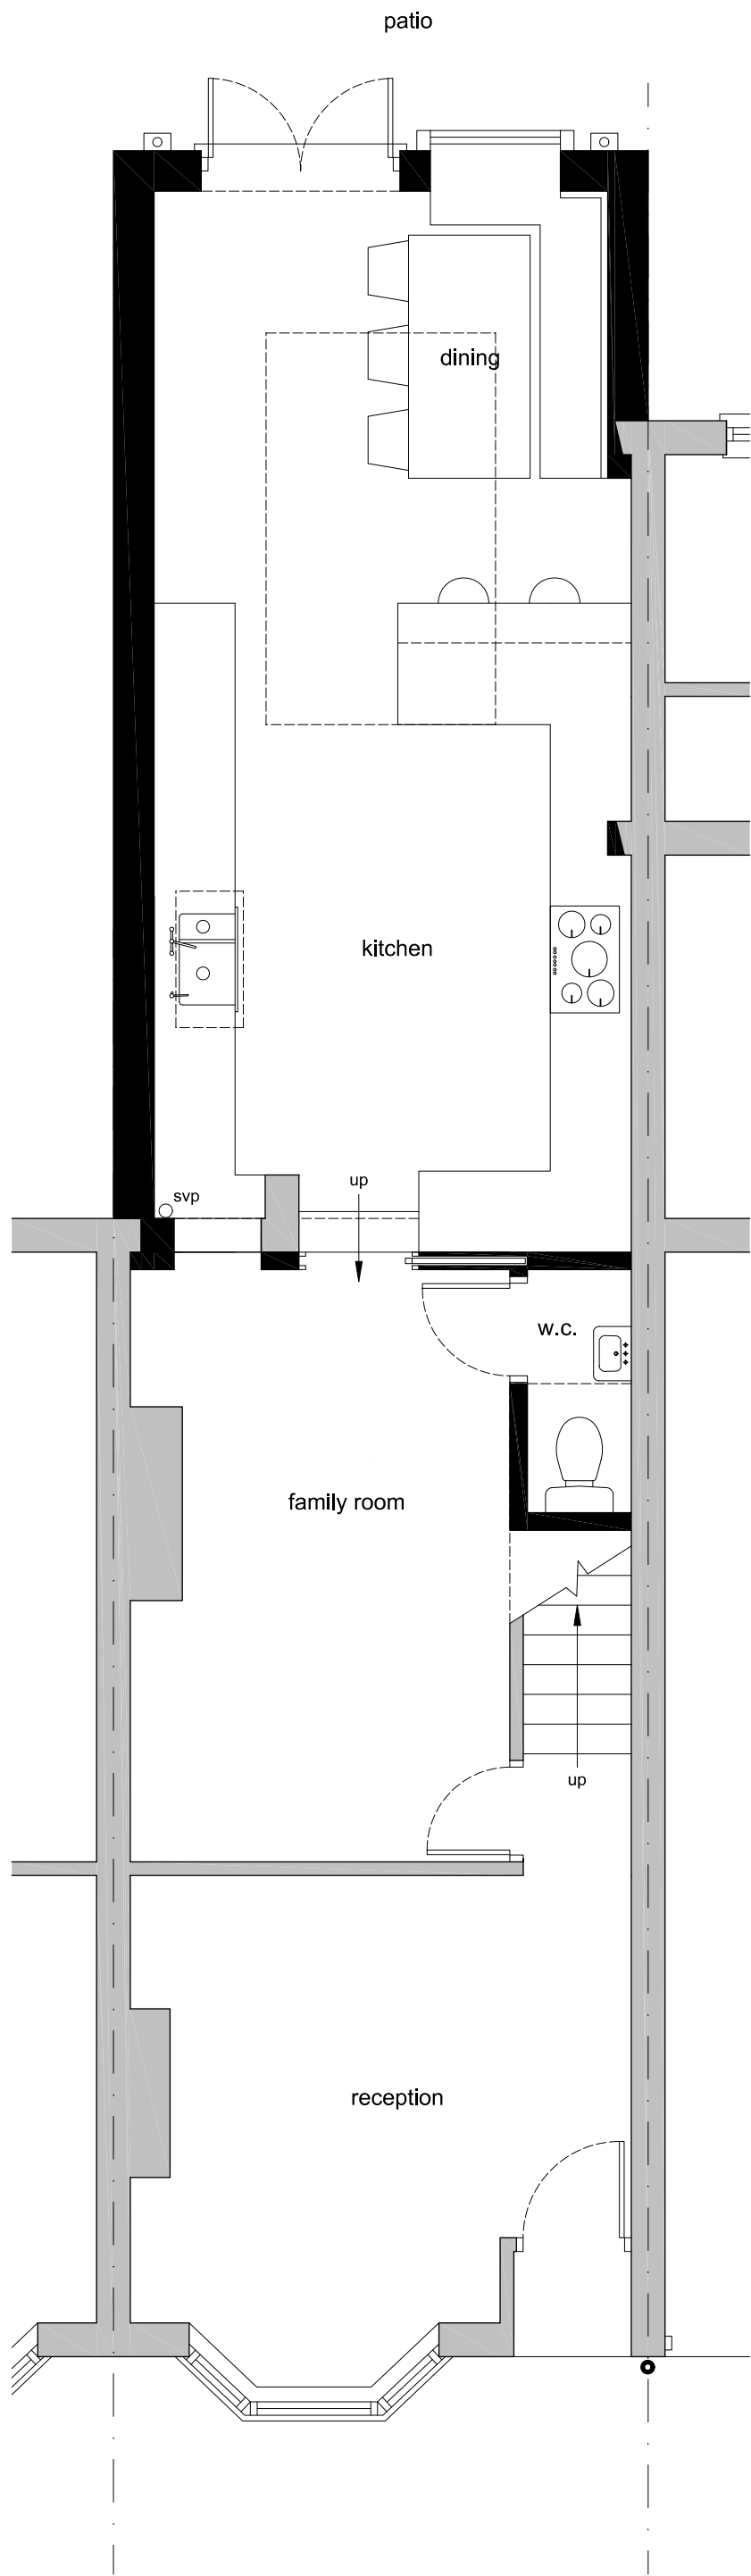

GROUND FLOOR PLAN
(as proposed)

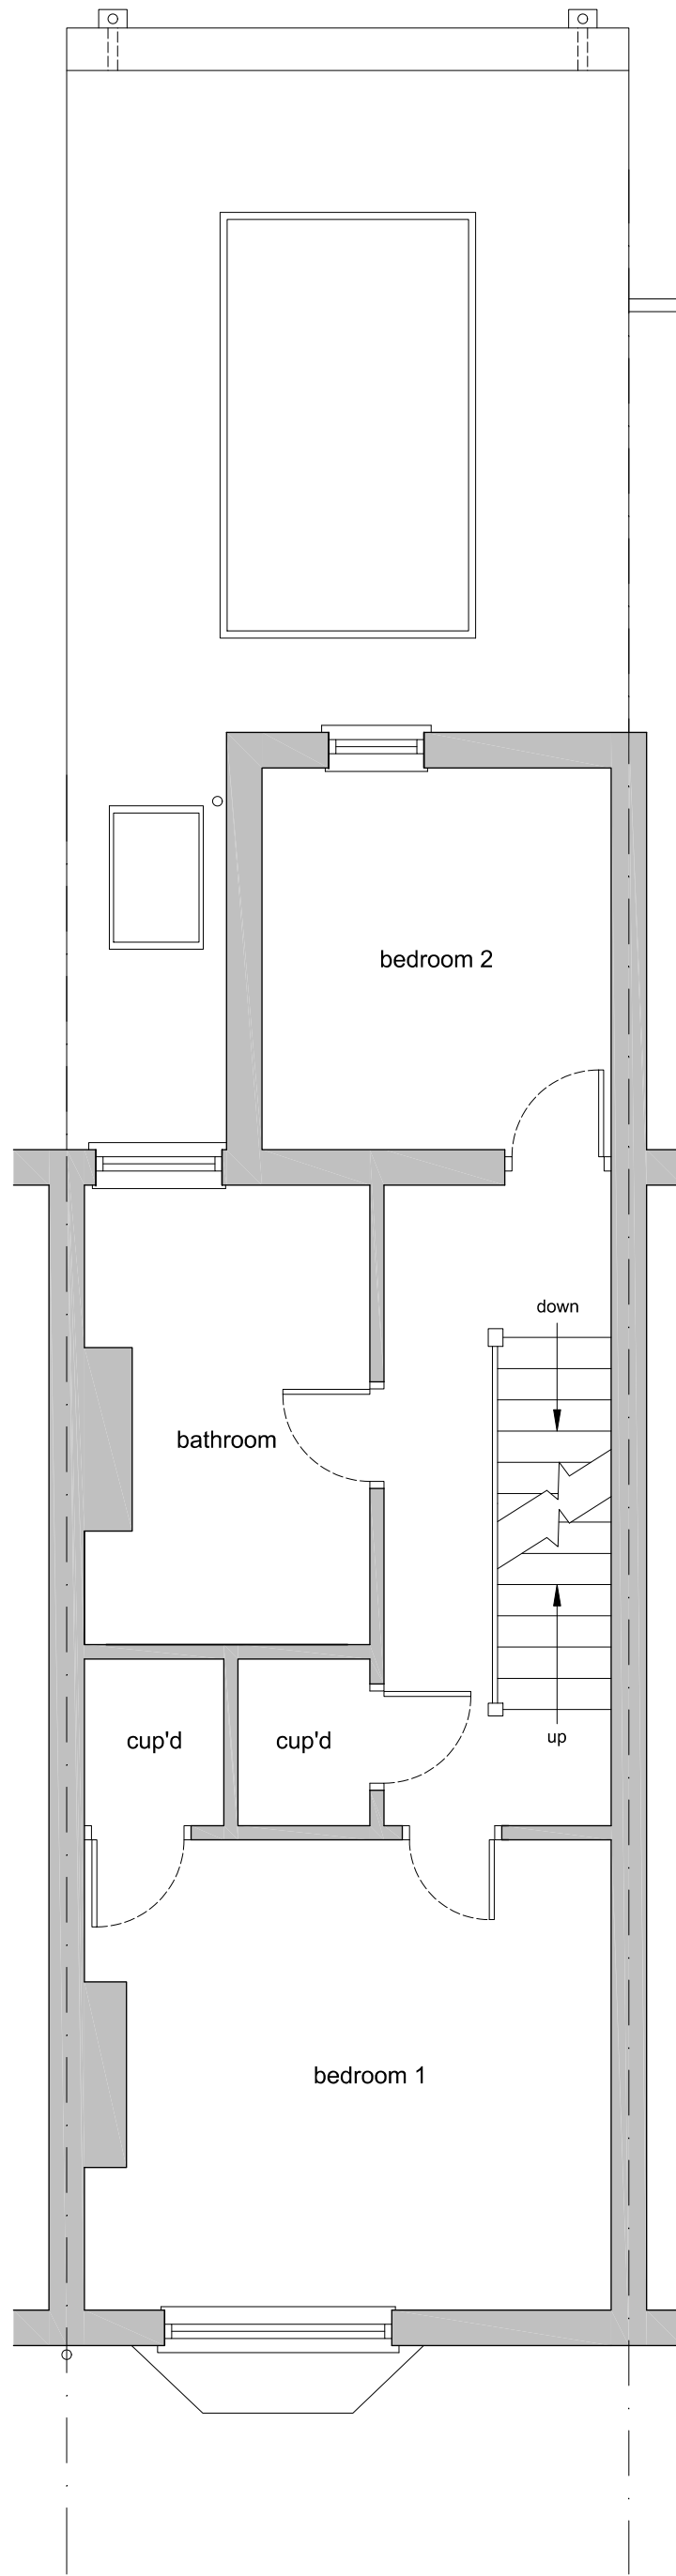

FIRST FLOOR PLAN
(as proposed)


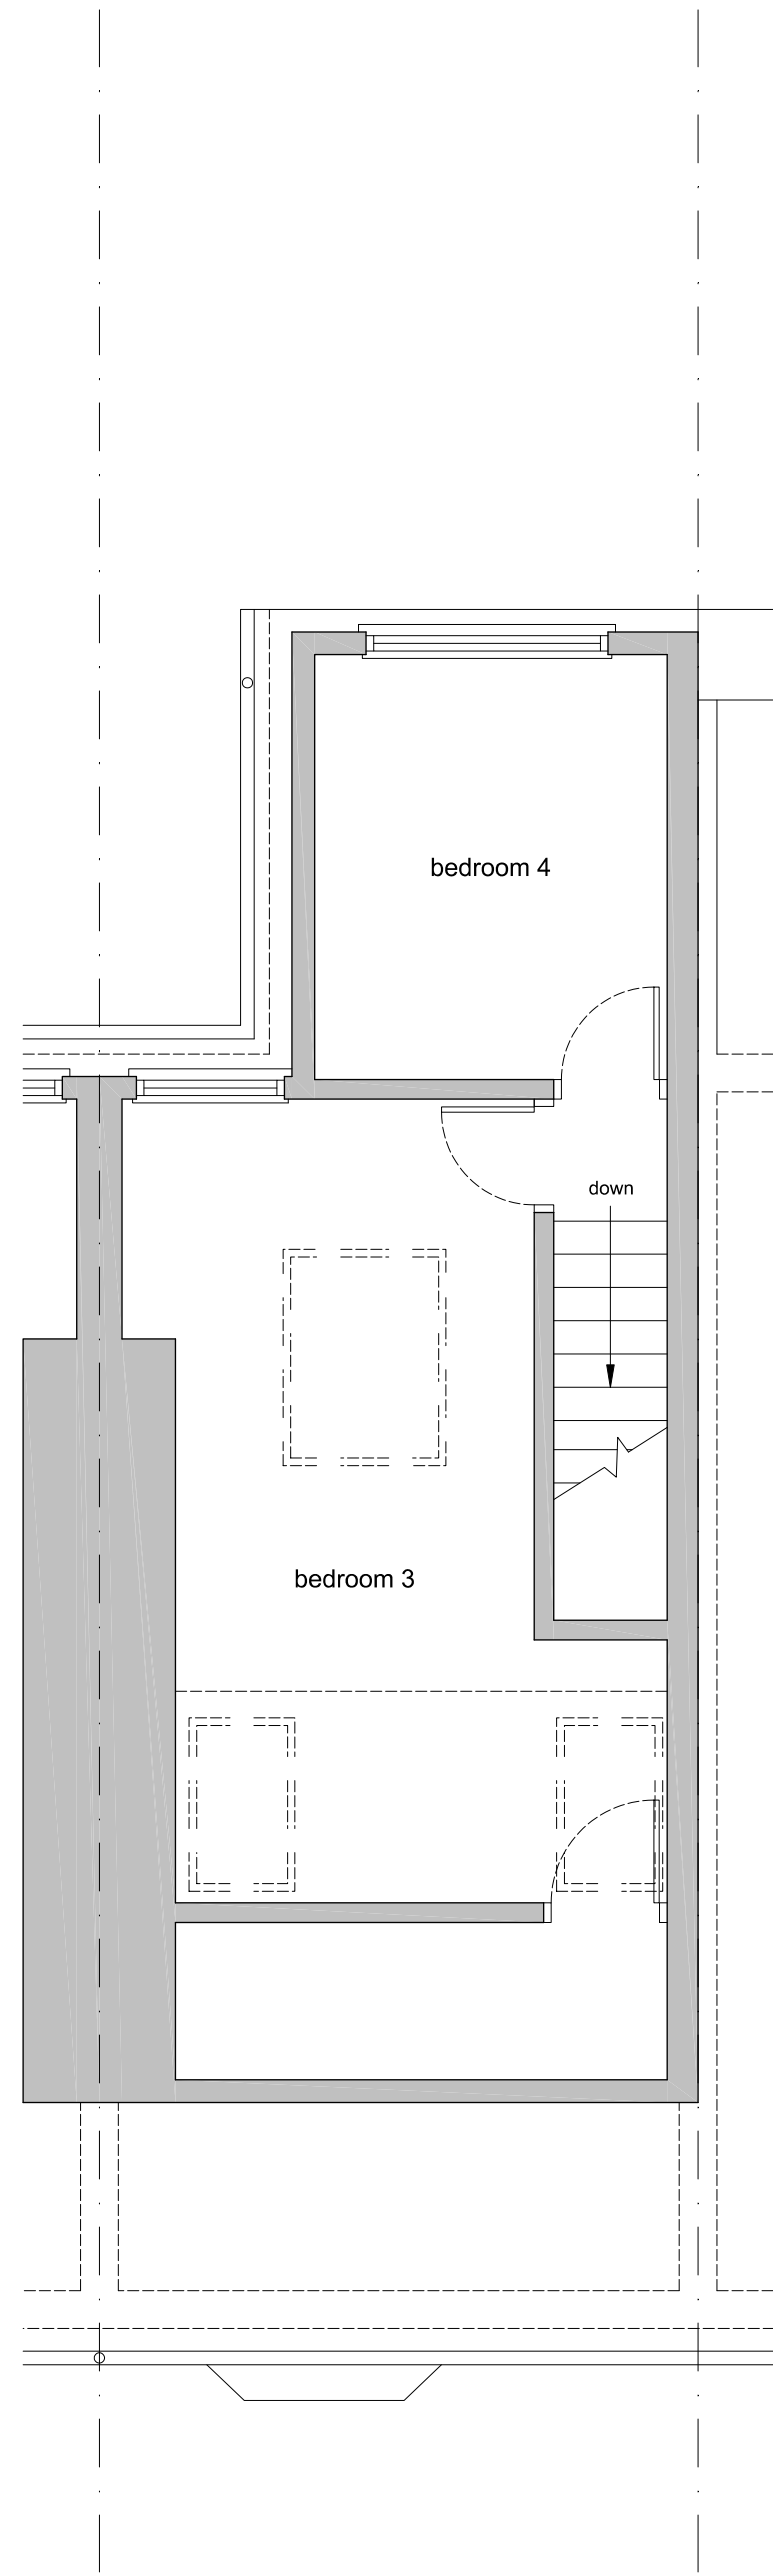


SECOND FLOOR PLAN
(as proposed)



GENERAL NOTES	
No.	Description
01	Check all dimensions on site
02	 Walls existing
03	 Walls proposed
04	EXTERNAL MATERIALS
EXTENSION ROOF: EPDM rubber finished in dark grey.	
EXTENSION WALLS: Facing brickwork to match existing house.	
EXTENSION DOORS / WINDOWS: Black aluminium picture window and French doors.	
ROOFLIGHTS: Flat fixed glazed rooflights.	
RAINWATER GOODS: Black aluminium hoppers and rainwater pipes.	

REVISIONS		
Rev	Date	Description
A	Jun 25	Rainwater goods added
B	Jul 25	External courtyard removed
C	Aug 25	Extension height reduced
D	Aug 25	Extension depth reduced
E	Sep 25	Extension depth reduced

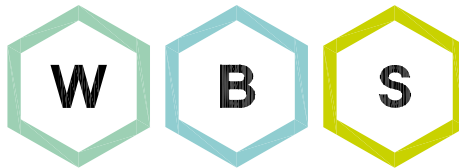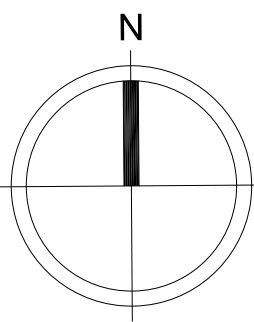

WHITEBRICK

29b Hermitage Road,
Hitchin, Hertfordshire, SG5 1BY.
info@whitebrick.studio

CLIENT

Mr and Mrs Chand

PROJECT

Extension and alterations at
54 Lancaster Road, Hitchin,
Hertfordshire, SG5 1PE

DRAWING TITLE

Proposed Plans and
Elevations

INFORMATION

Job ref	2510
Drawing no.	2510-02E
Scale	1:50, 1:100 @ ISOA1
Date	May 25
Drawn	CWM