



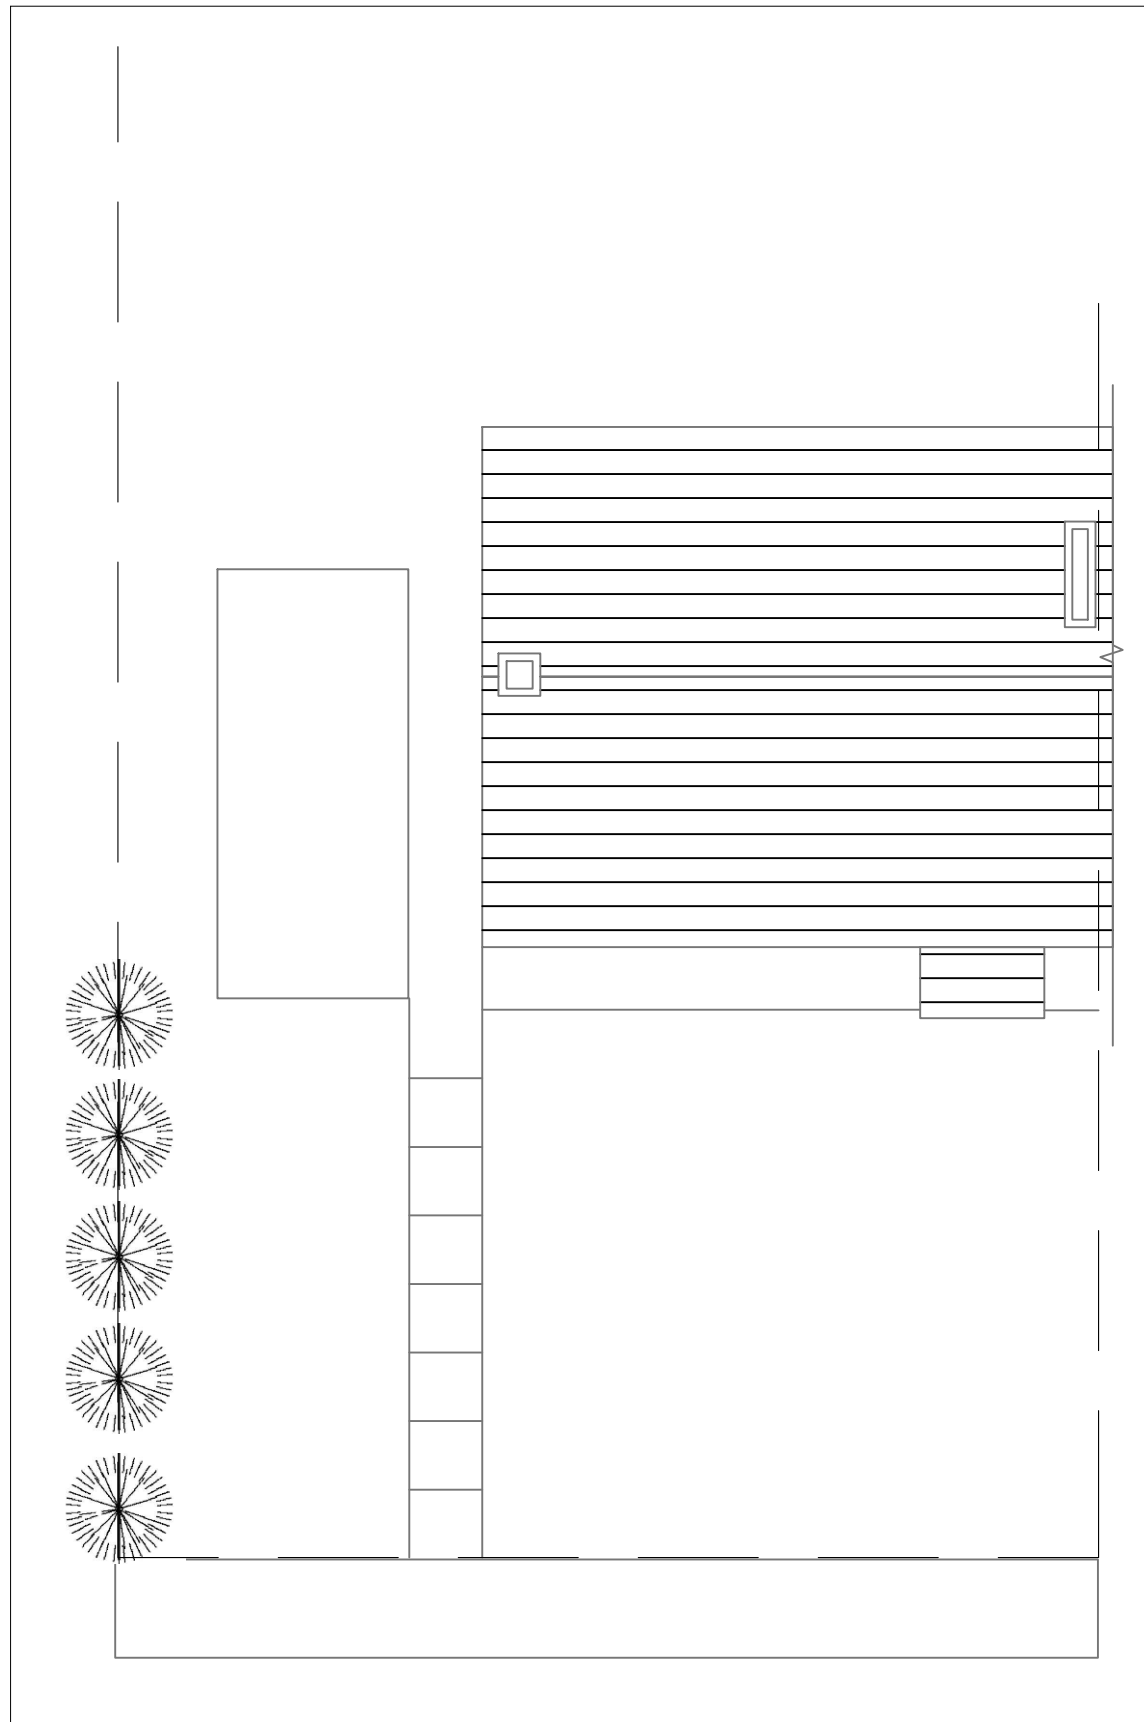

**Existing Roof Plan**

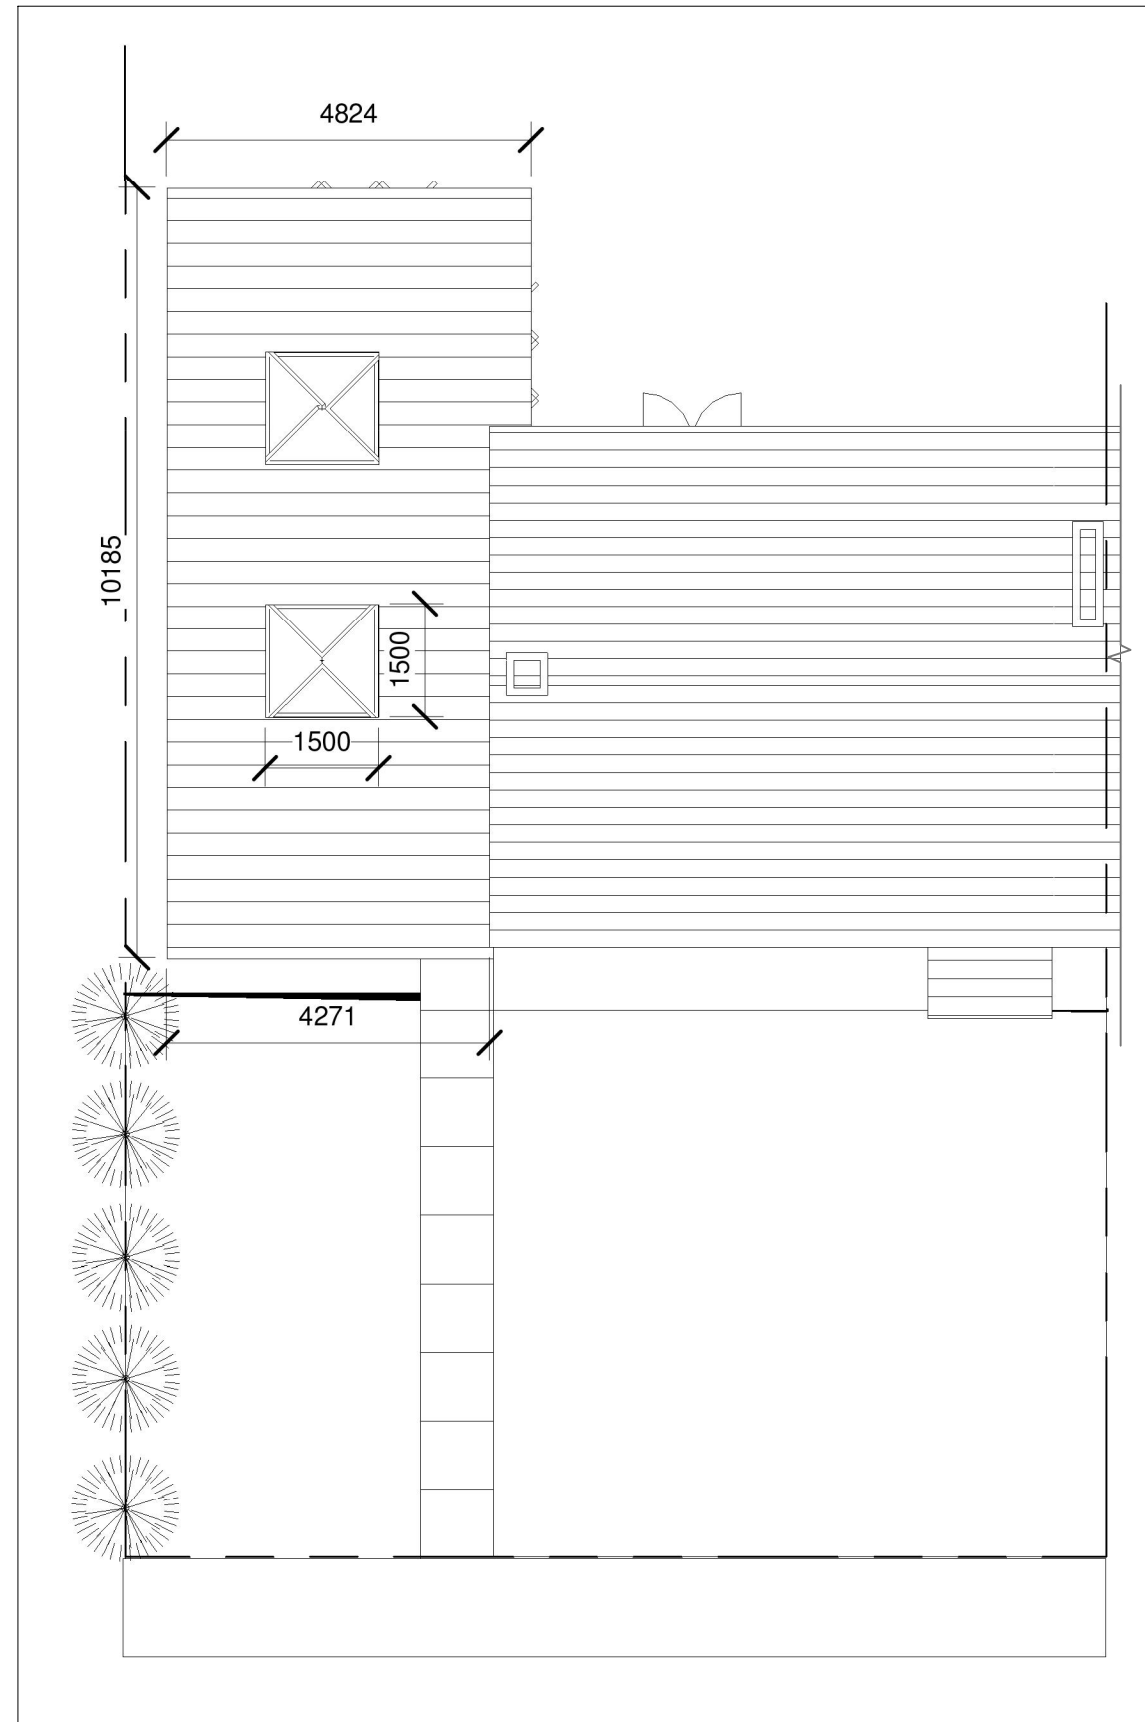

**Proposed Roof Plan**

**Amy Moss**  
**Architectural Designer**  
**& Planning Agent**  
amy@mosspropertydevelopment.co.uk

Client: **Alison Chester**

Project:  
**Single Storey Side and Rear**  
**Extension at 13 Dixies Close,**  
**Ashwell**

Drawing:  
**Existing & Proposed**  
**Roof Plans**

Dwg no. **AC 02** Date: **Nov**  
**2025**

Drawn: **AM**

Scale: **1:100 @ A3**

Revisions:

The content of this drawing is the property of Amy Moss and may not be copied in whole or part without formal consent.