




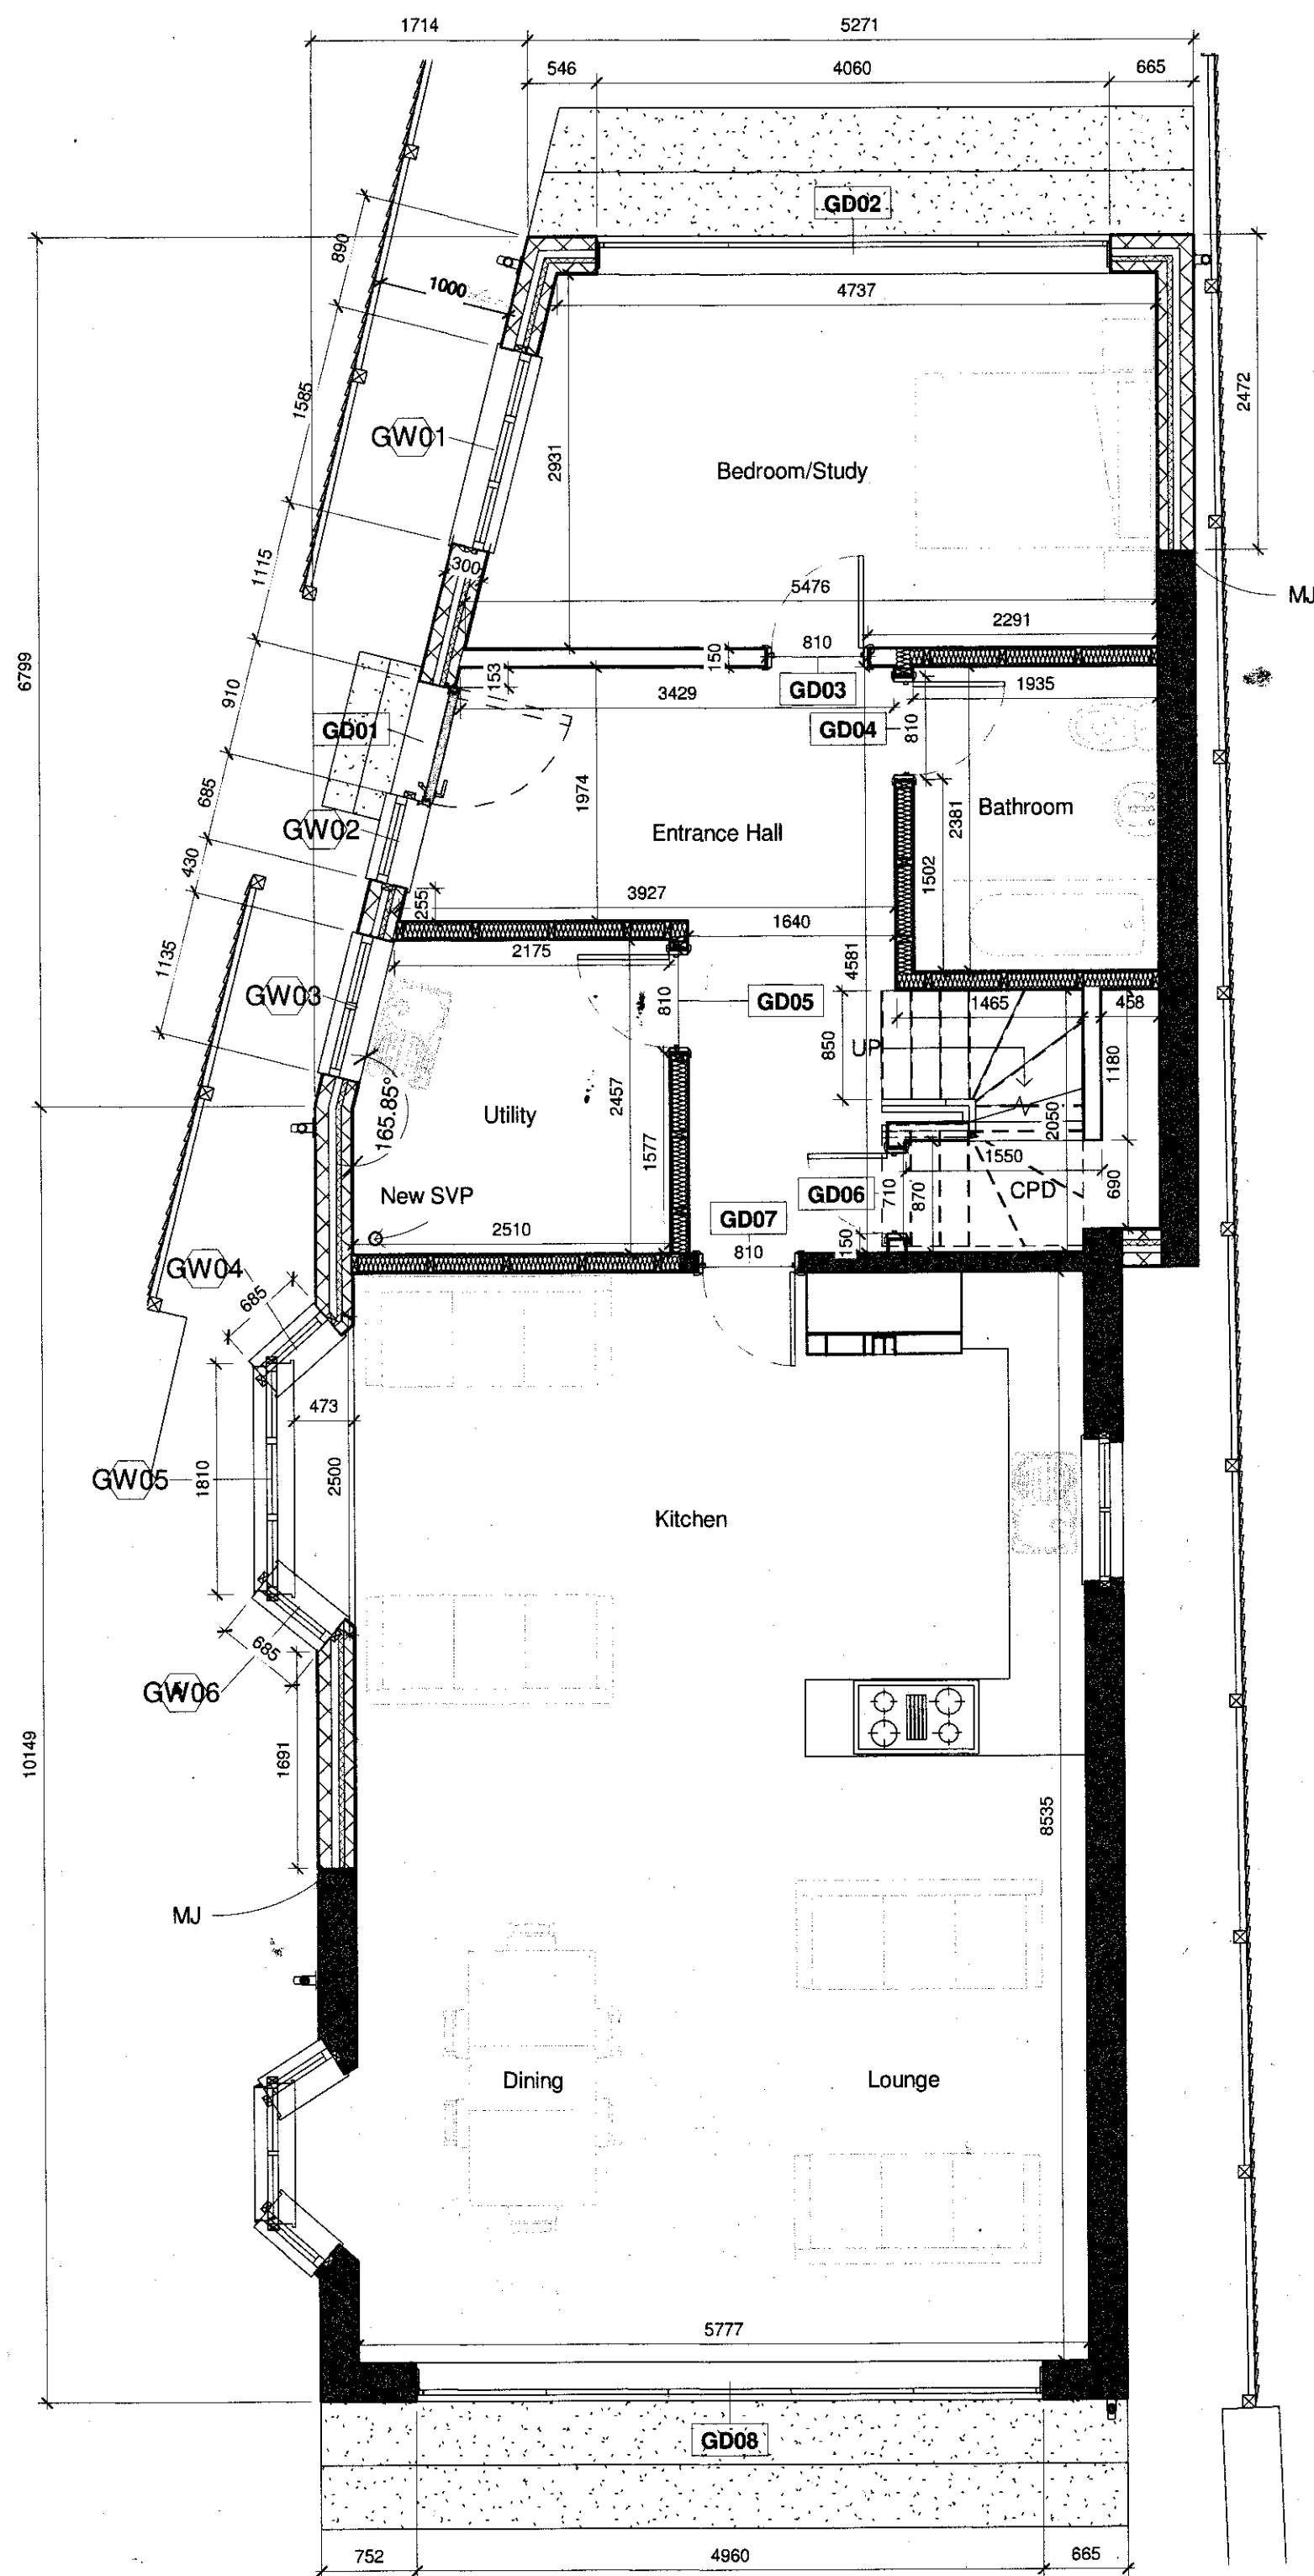

1 Ground Floor - Setting Out
1 : 50

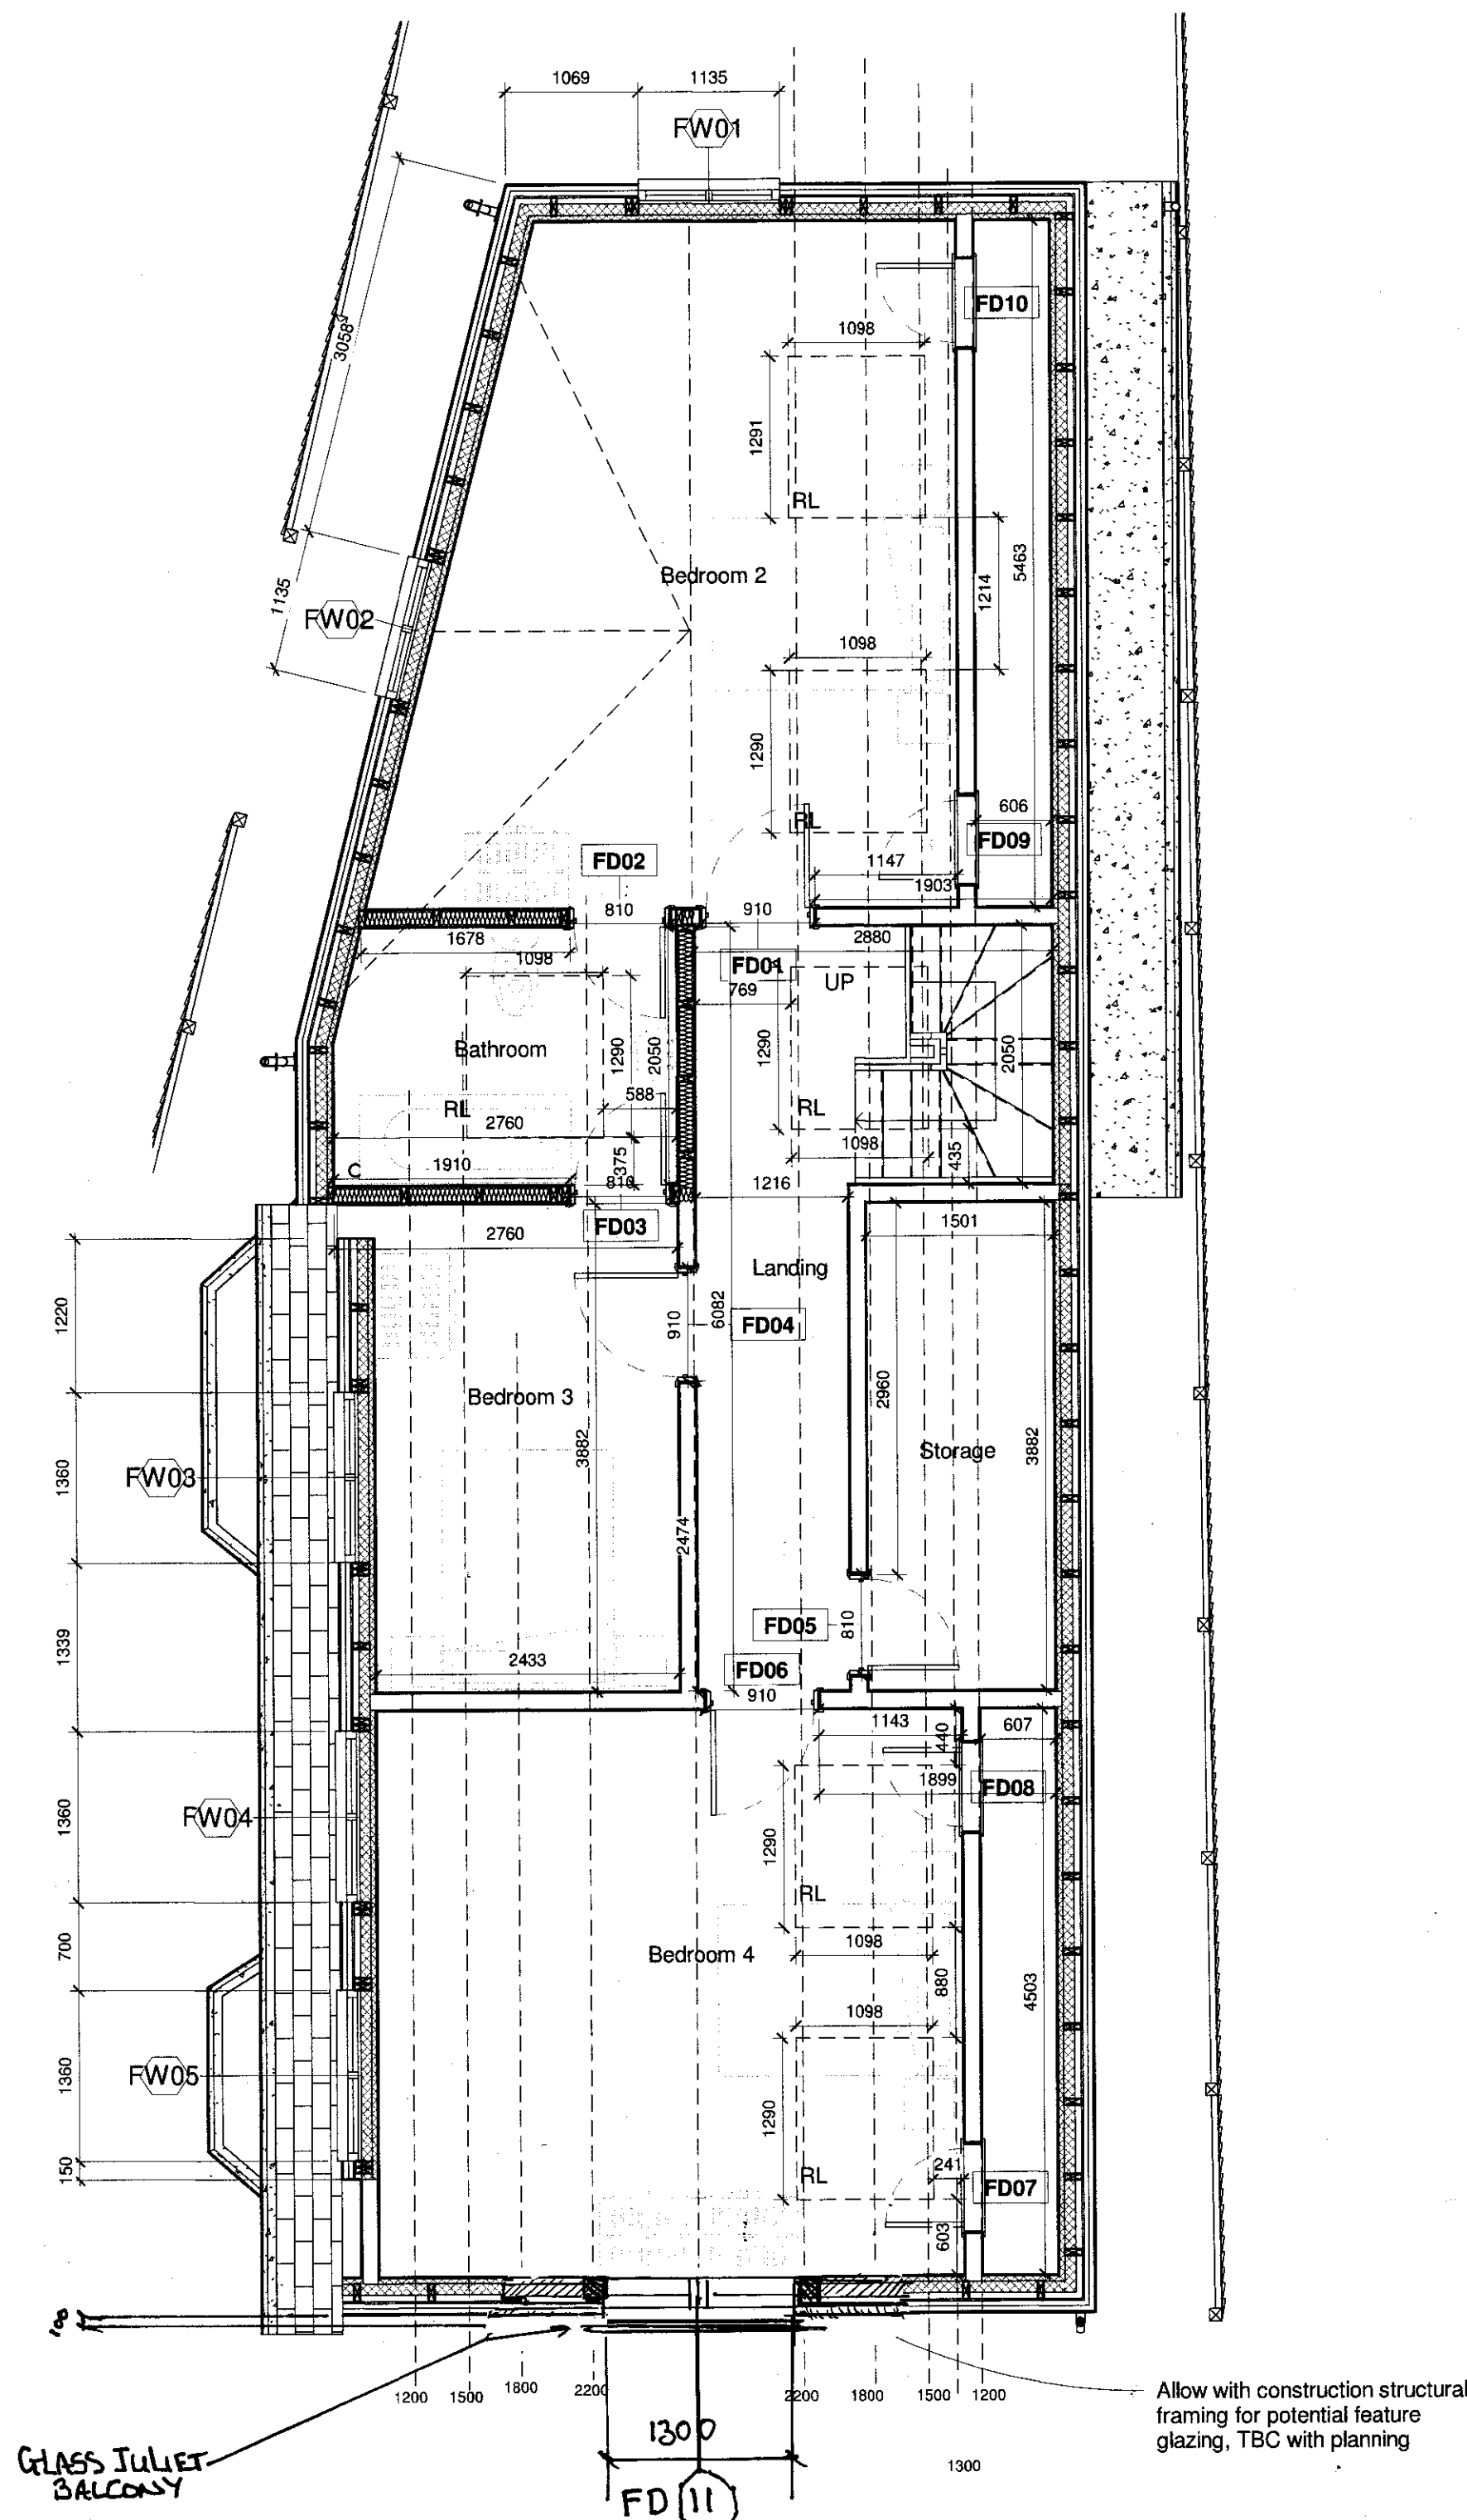


2 First Floor - Setting Out
1 : 50

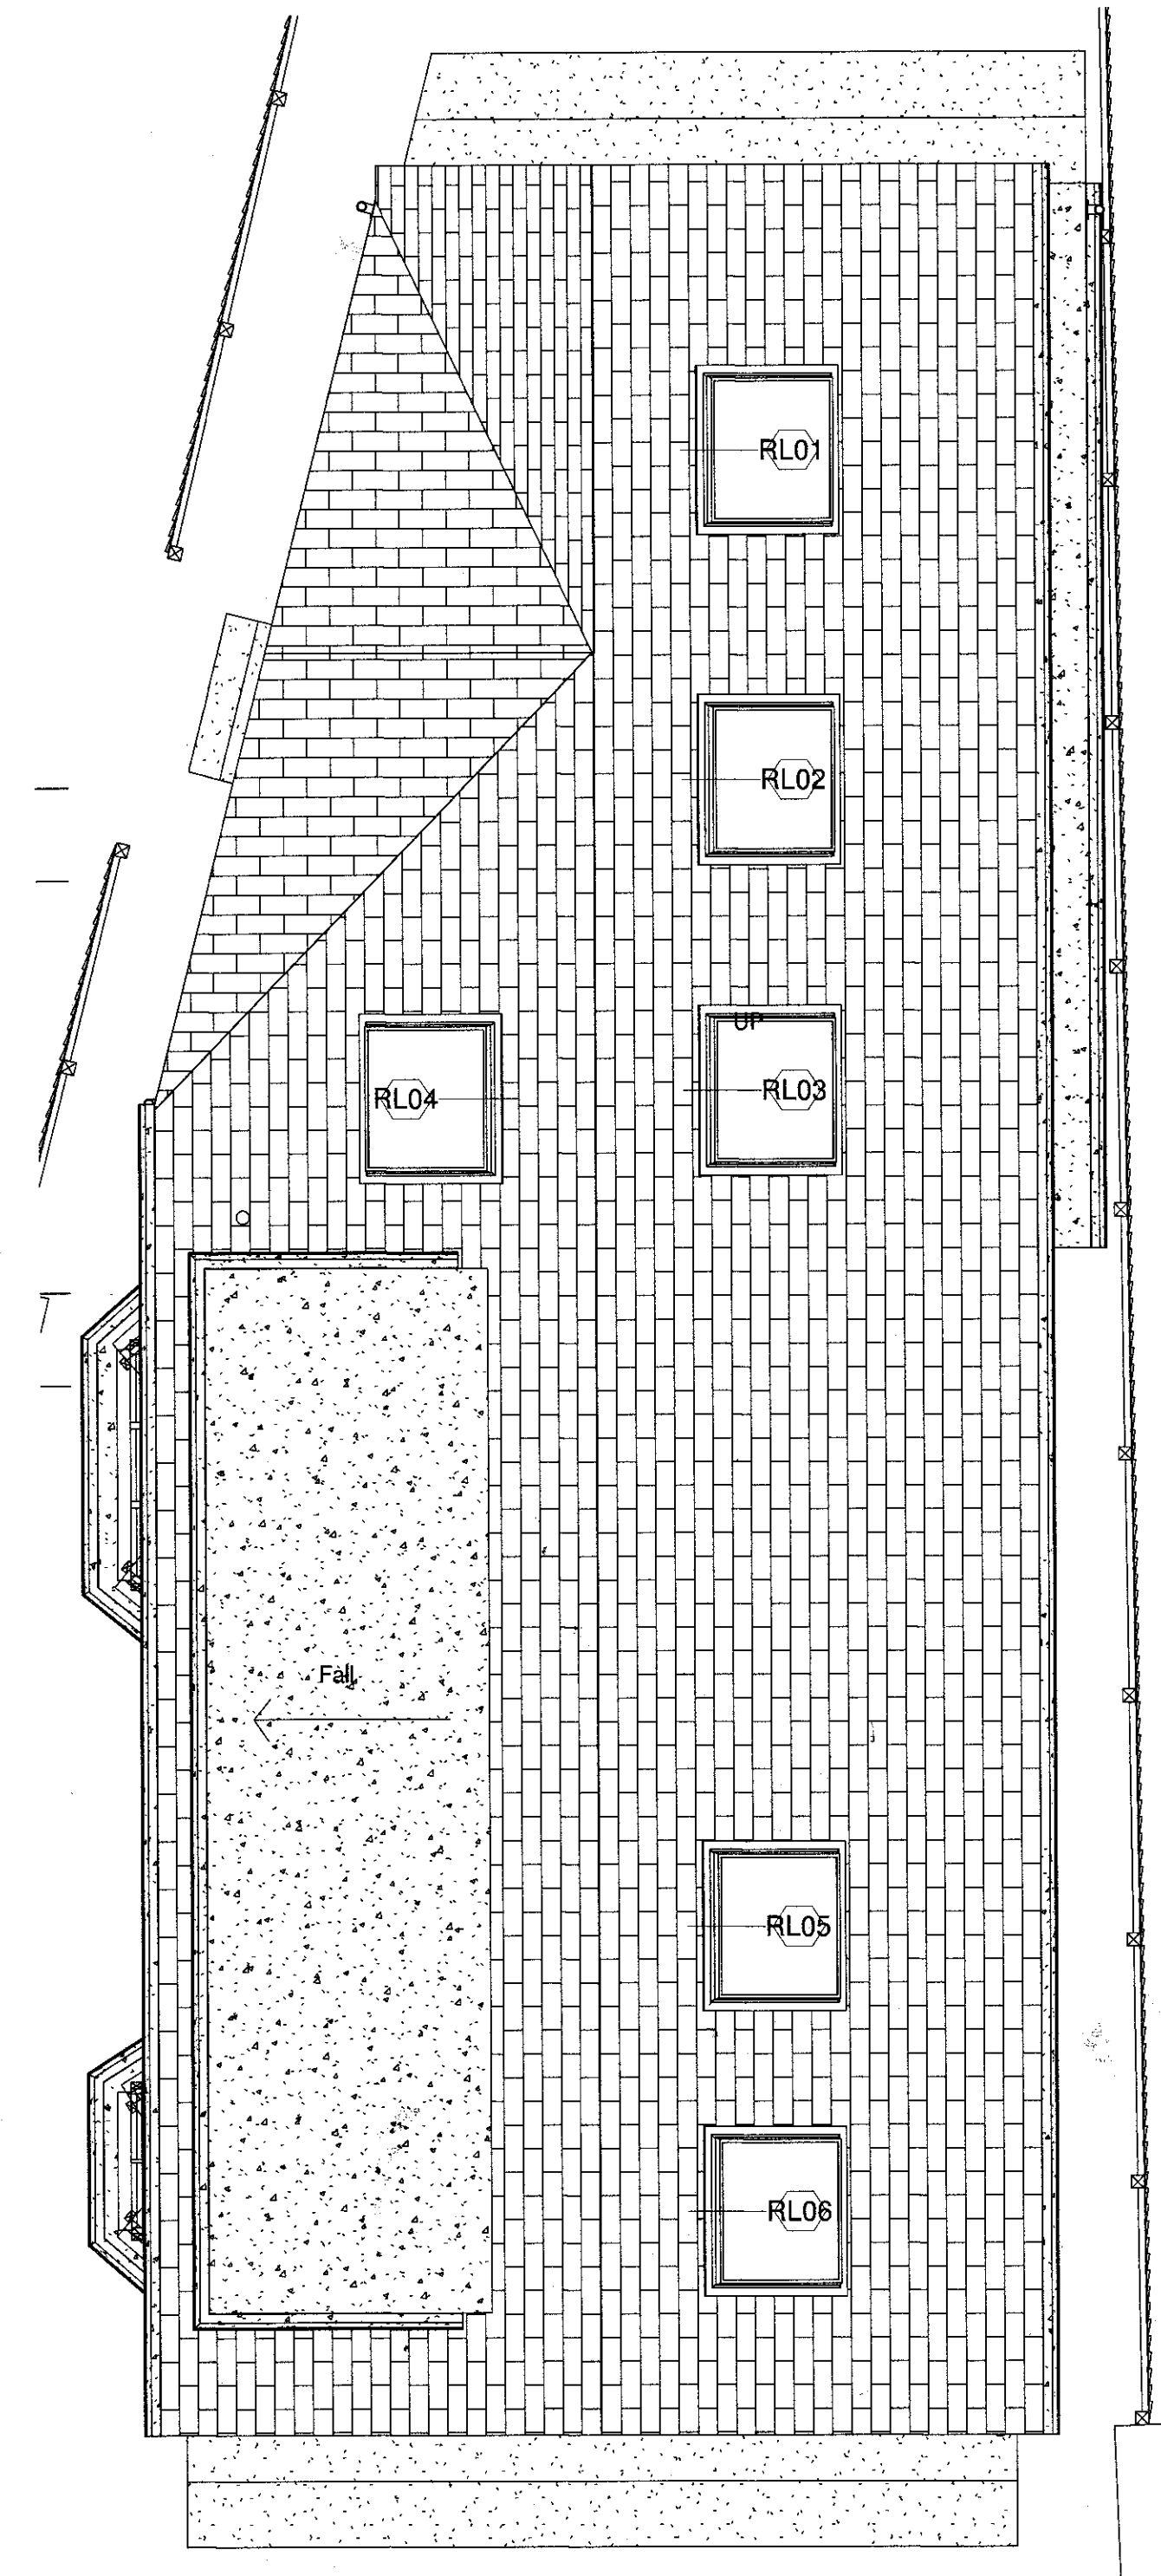

3 Roof Plan - Setting Out Plan
1 : 50

Door Schedule		
Mark	Structural Opening (WxH) mm	Comments
GD01	910 x 2150	
GD02	4020 x 2100	
GD03	810 x 2110	FR30, SC, SS
GD04	810 x 2110	
GD05	810 x 2110	FR30, SC, SS
GD06	710 x 2110	FR30, SC, SS
GD07	810 x 2110	FR30, SC, SS
GD08	4920 x 2100	
FD01	910 x 2110	FR30, SC, SS
FD02	810 x 2110	
FD03	810 x 2110	
FD04	910 x 2110	FR30, SC, SS
FD05	810 x 1900	FR30, SC, SS
FD06	910 x 2110	FR30, SC, SS
FD07	710 x 1400	
FD08	710 x 1400	
FD09	710 x 1400	
FD10	710 x 1400	
FD11	1300 x 2050	

Window Schedule				
Mark	Structural Opening (WxH) mm	Structural Opening (D) mm	Sill Height	Comments
GW01	1585 x 1200		945	
GW02	685 x 2150		0	
GW03	1135 x 1200		910	
GW04	685 x 1431		945	
GW05	1810 x 1431		945	
GW06	685 x 1431		945	
FW01	1135 x 1200		910	
FW02	1135 x 1200		910	
FW03	1360 x 1050		700	
FW04	1360 x 1050		700	
FW05	1360 x 1050		700	
RL01	1140 x 50	1180		
RL02	1140 x 50	1180		
RL03	1140 x 50	1180		
RL04	1140 x 50	1180		
RL05	1140 x 50	1180		
RL06	1140 x 50	1180		

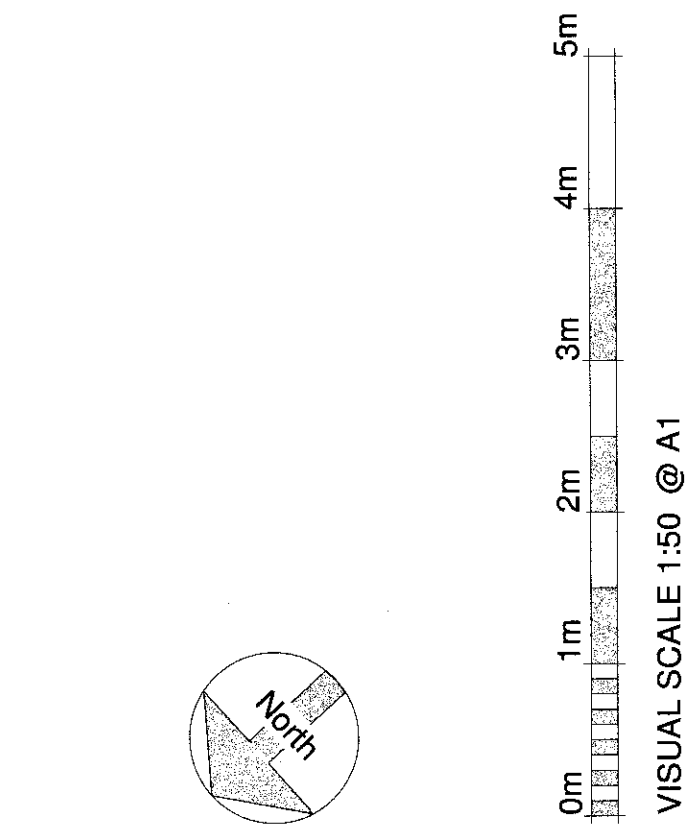

Revision Number	Revision Description	Revision Date	Issued by

Building Regulations

Status:
Dimensions, areas and levels where given are only approximate and subject to site survey.
All dimensions are to be checked on site. Figured dimensions only are to be taken from this drawing.
This drawing is to be read in conjunction with all relevant consultants and/or specialists drawings/documents and any discrepancies or variations are to be notified to the Architect before the affected work commences. This drawing is copyright and remains the property of the Architects.

CROE
ARCHITECTS
REGISTERED QUALIFIED ARCHITECTS / HERTFORDSHIRE

telephone: 01462 453931
email: info@croearchitects.co.uk
web: www.croearchitects.co.uk

Project:
35 Brampton Park Road
Hitchin
SG5 1XF

Client:
Mr and Mrs Sawyer

Drawing name:
Setting Out Plan

Scale: 1 : 50	at A1	Drawing number	Revisi
Date: 02 - 24		23058 - 110	