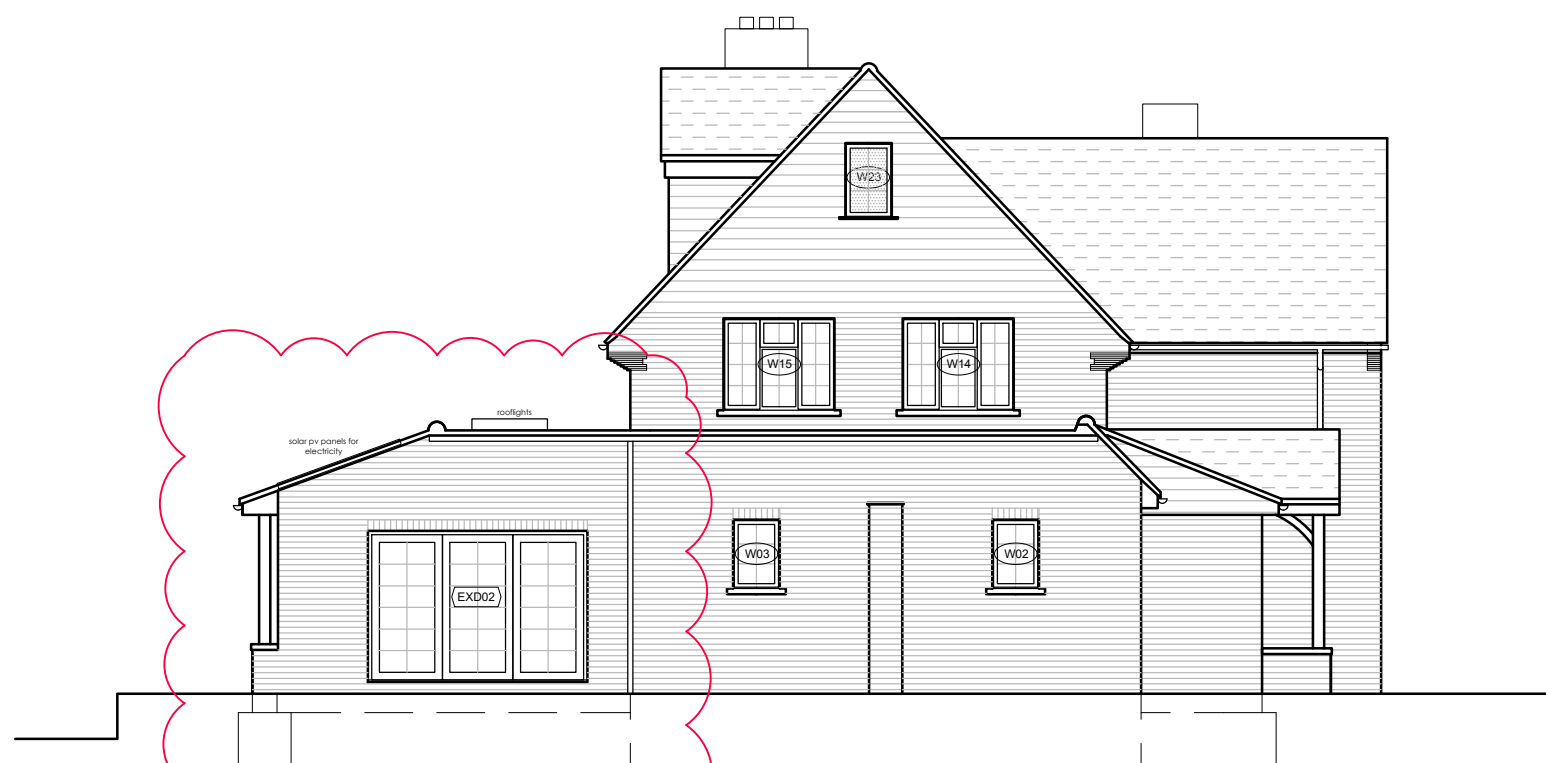
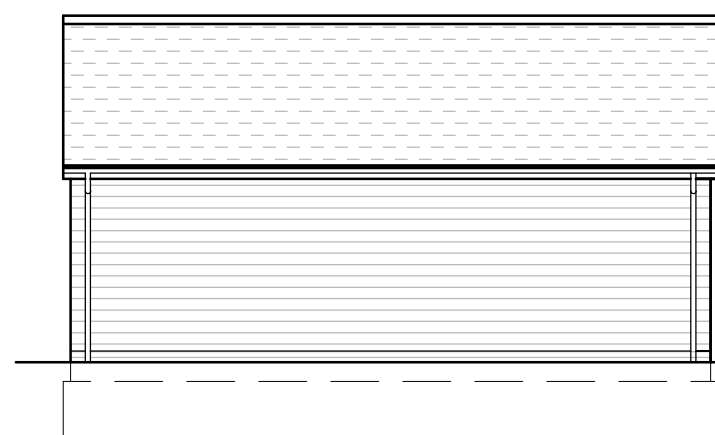
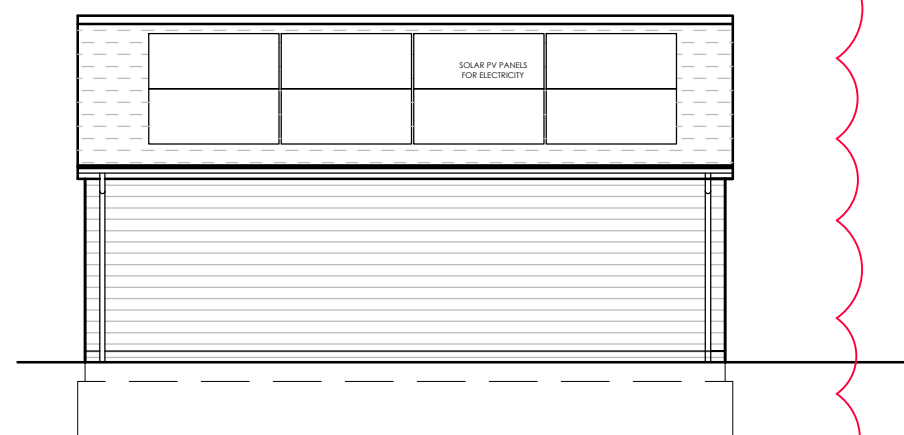
 


EXTERNAL FINISHES:

- Pitched roof of plain tiles
- Walls of red/brown mix face brickwork and timber cladding
- UPVC OR PPC aluminium fascias, gutters and downspouts
- Double glazed UPVC or PPC aluminium windows and PPC aluminium patio doors

revisions

no.	description	date	initialed	checked
P01	INITIAL ISSUE	02.06.22	TC	NLC
P02	UPDATED IN LINE WITH NEW DESIGN	09.07.23	TC	NLC
P03	UPDATED IN LINE WITH PLAN CHANGES	18.07.23	TC	NLC
P04	UPDATED IN LINE WITH PLAN CHANGES	28.07.23	TC	NLC
P05	UPDATED IN LINE WITH PLAN CHANGES	03.08.23	TC	NLC
P06	UPDATED IN LINE WITH CLIENT CHANGES	07.08.23	TC	NLC
P07	PORCH AMENDED: JULIET BALCONIES REMOVED AND REPLACED WITH WINDOWS	08.04.24	TC	NLC
P08	REAR EXTENSION ROOF AMENDED: WORKSHOP SIZE REDUCED, FENESTRATION AMENDED, SOLAR PANELS ADDED	14.09.24	TC	NLC

FRONT ELEVATION
1:100REAR ELEVATION
1:100SIDE ELEVATION
1:100SECTION THRU NEW STAIR
1:100SIDE ELEVATION
1:100WORKSHOP SIDE ELEVATION
1:100WORKSHOP SIDE ELEVATION
1:100

notes

DRAWING SUBJECT TO COPYRIGHT ACT



client

ALEX & HELEN GARRICK

project

18 OAKFIELDS ROAD
KNEBWORTH, SG3 6NS

drawing

ELEVATIONS
AS PROPOSED

scale	1:100@A2	date drawn	02.06.22	drawn by	TC
checked by	TC	checked by	TC	checked by	NC
drawing no.	D117_A_104	revision		revision	
					P08