


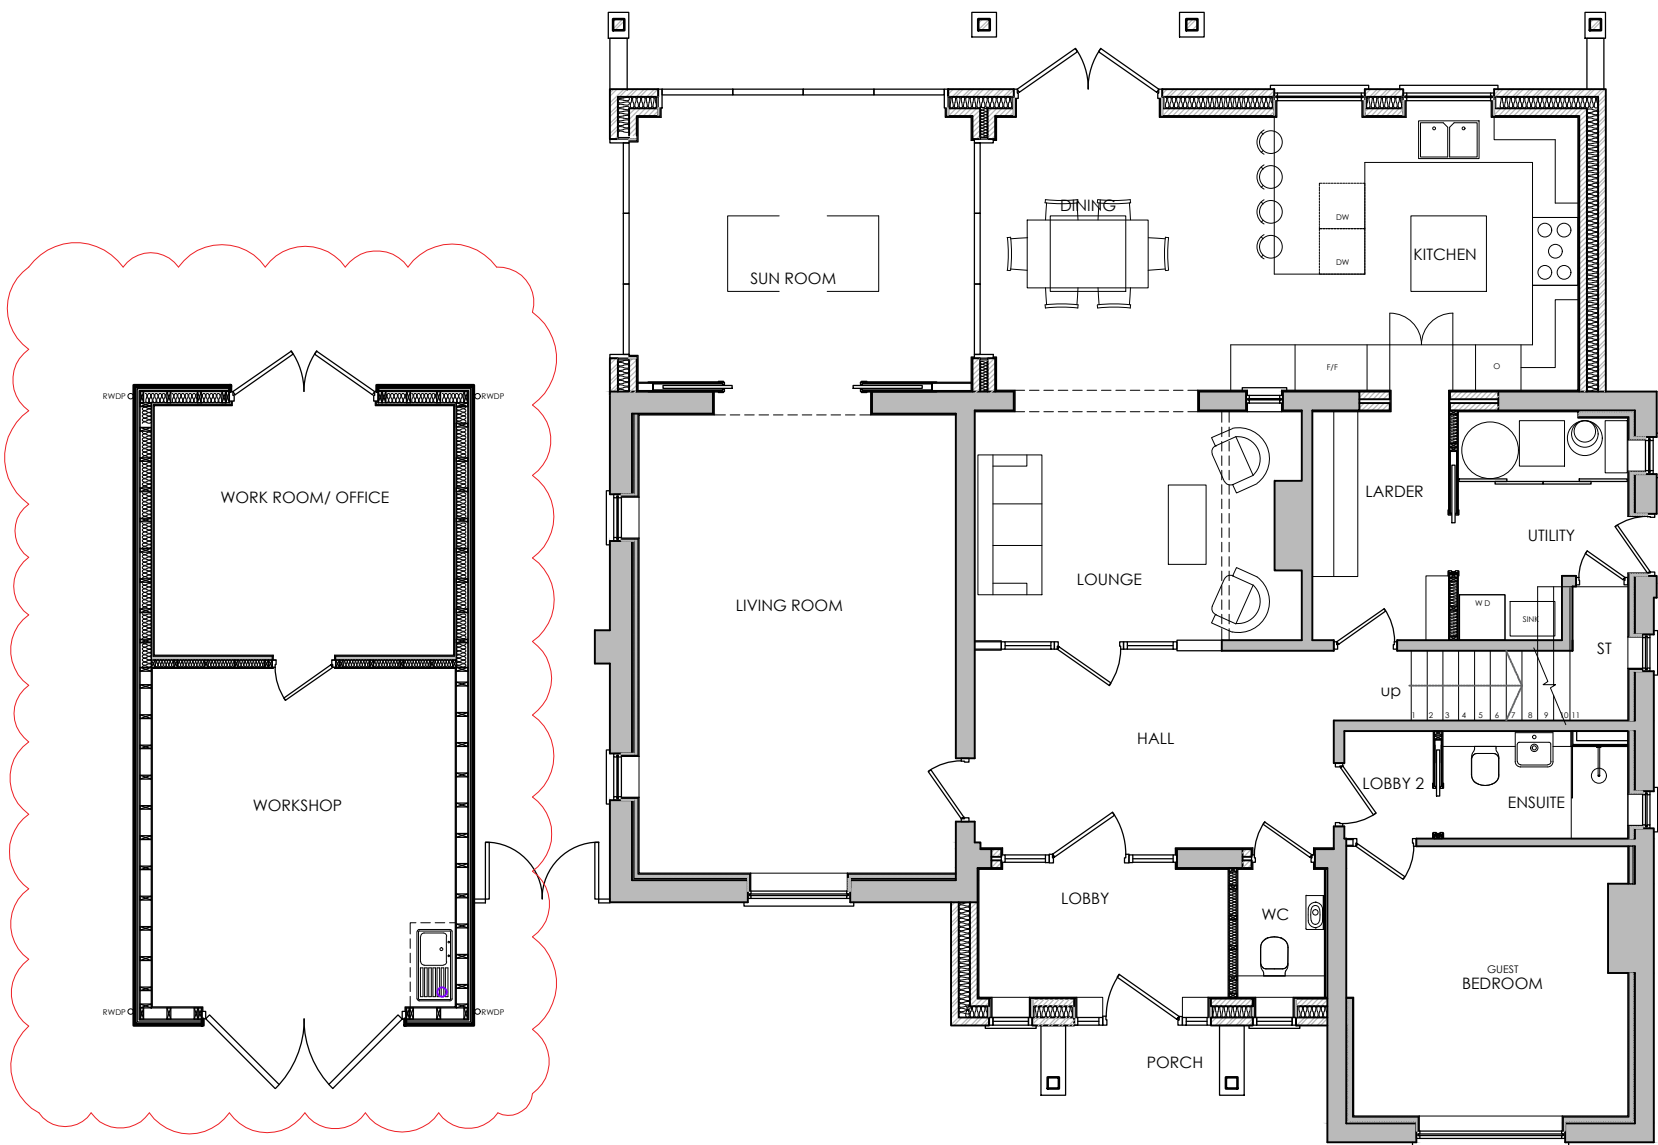


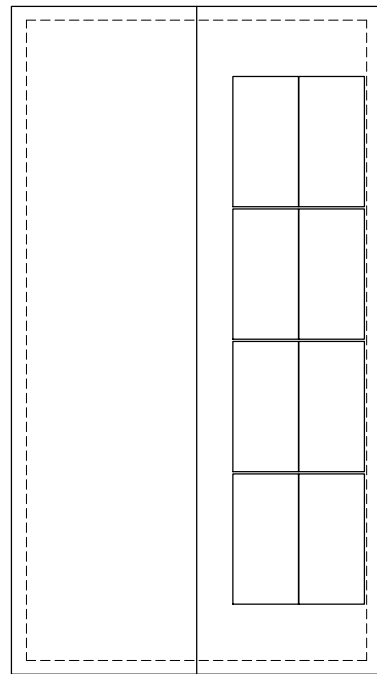


GROUND FLOOR PLAN
1:100

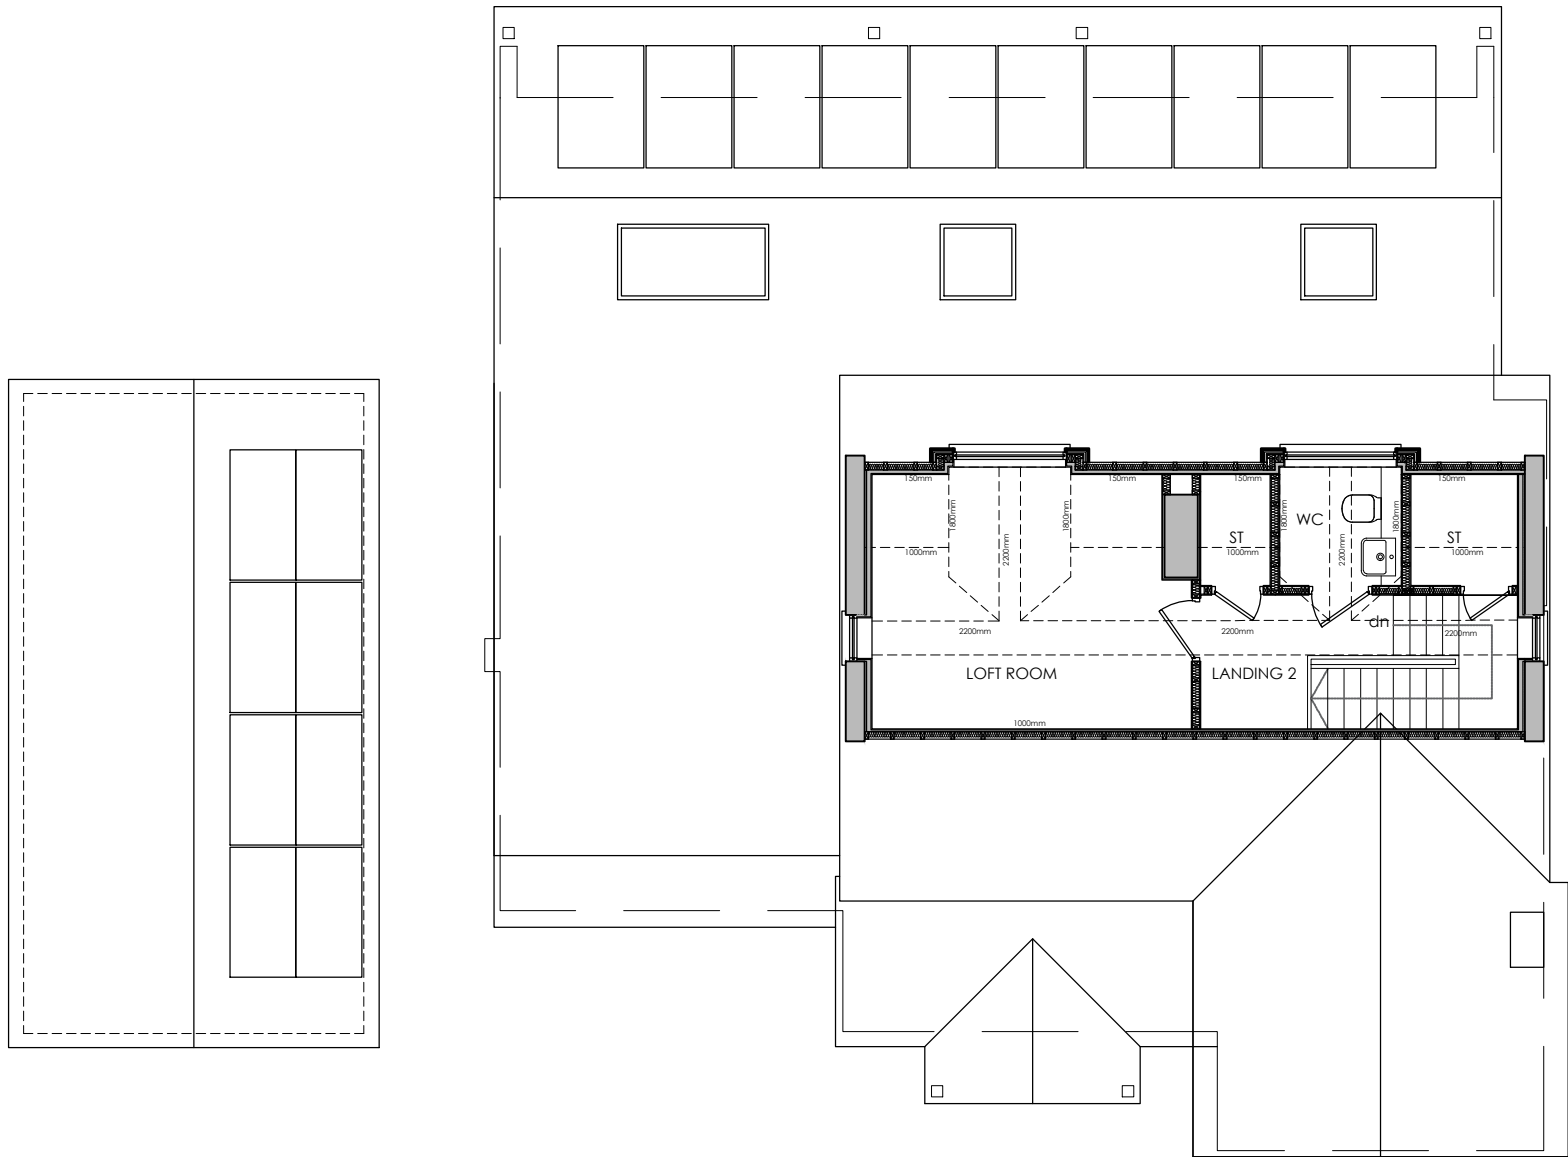



FIRST FLOOR PLAN
1:100

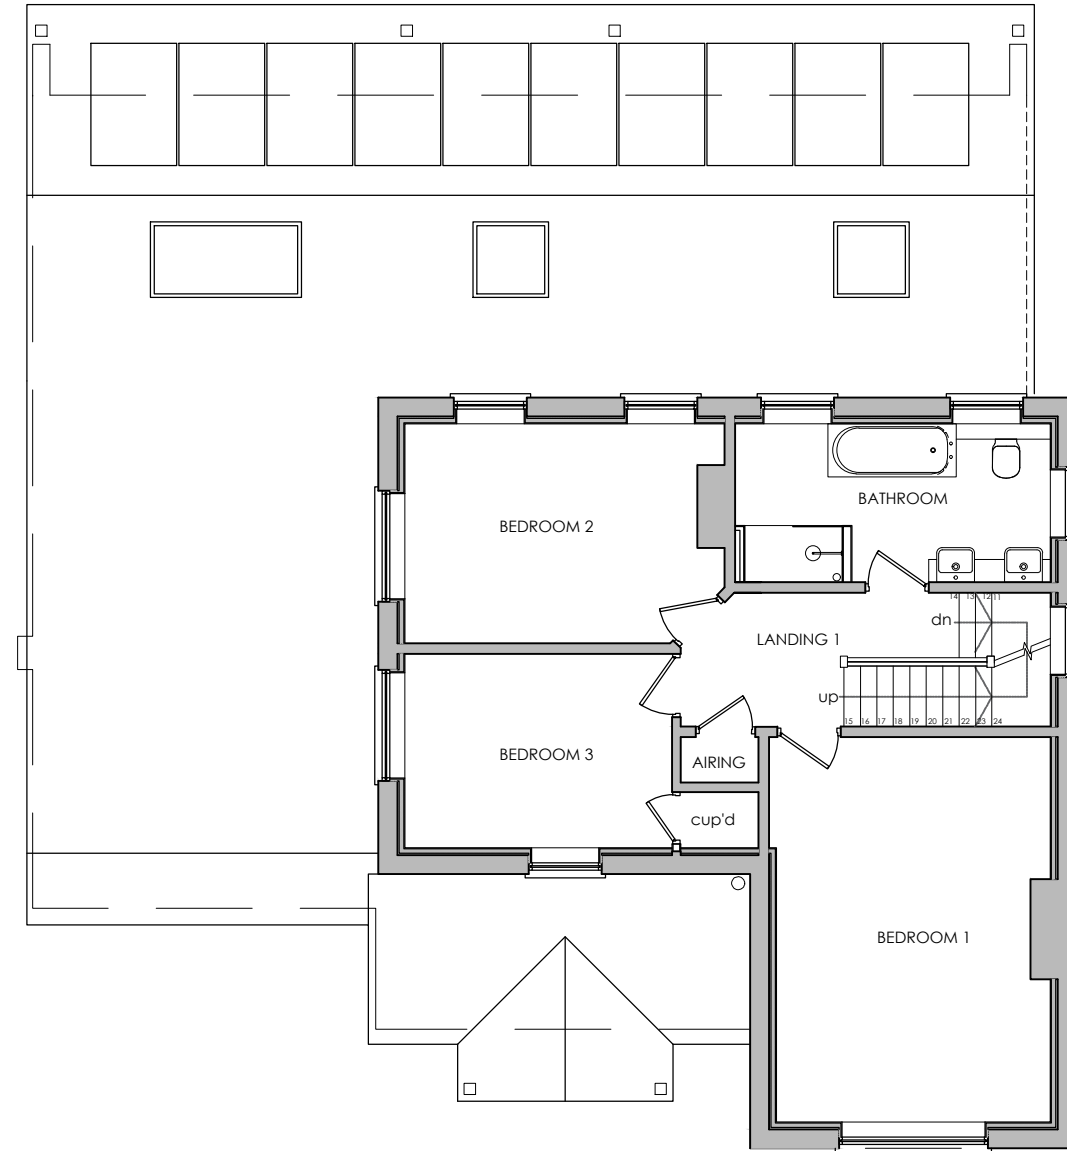


SECOND FLOOR PLAN
1:100

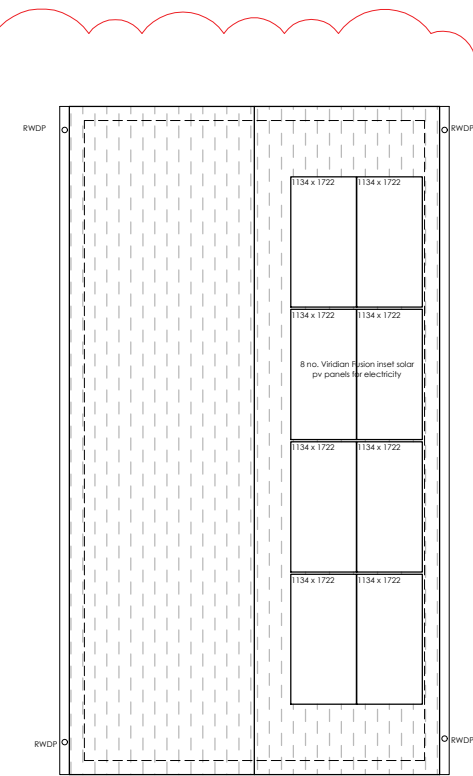

ROOF PLAN
1:100

 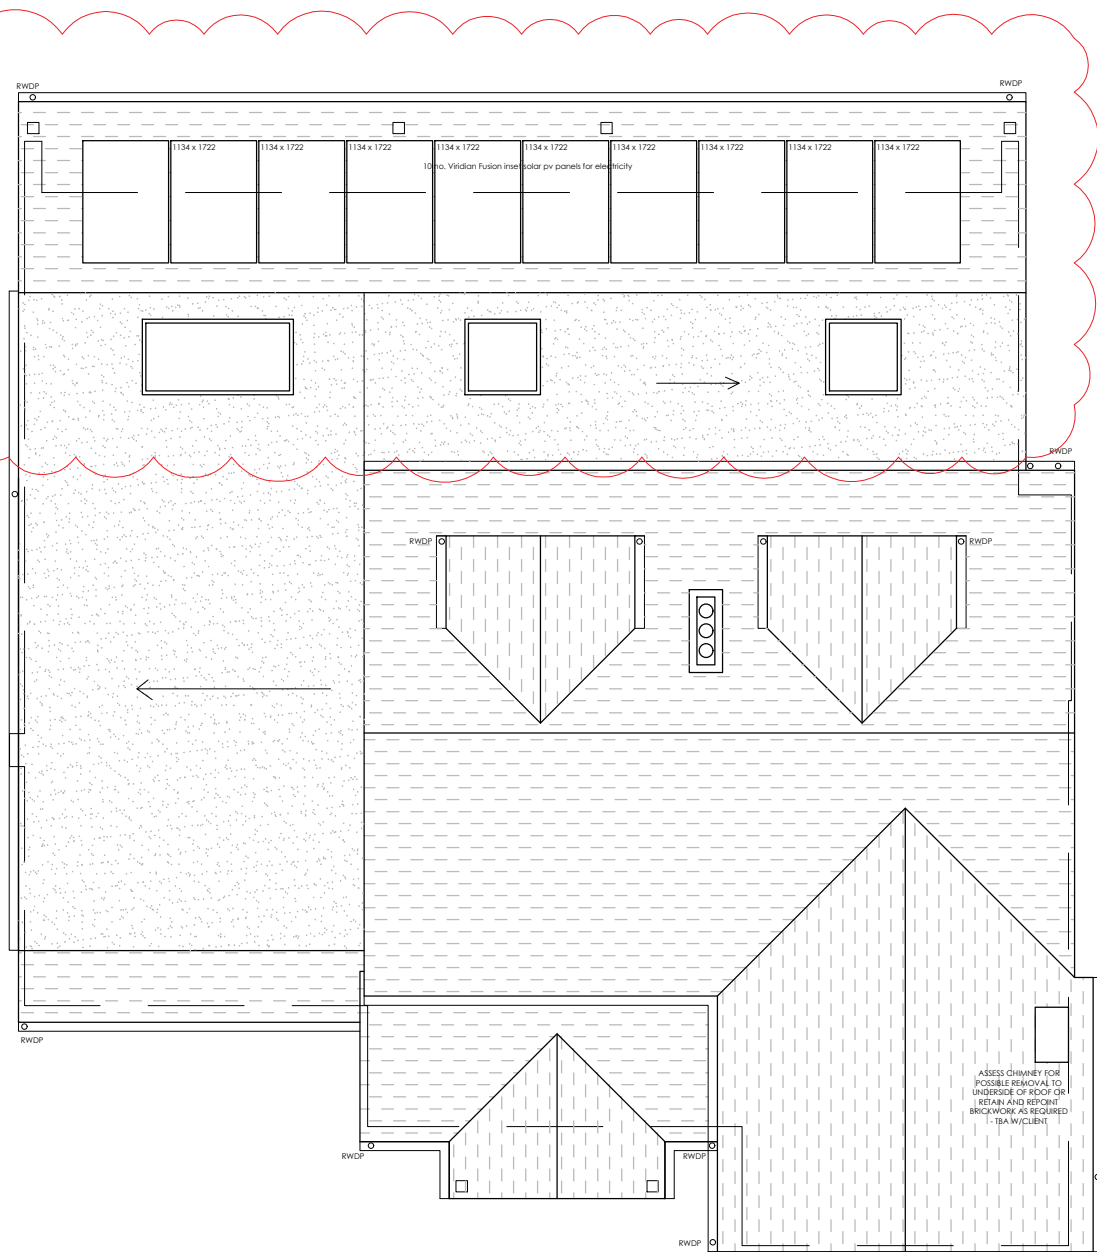

50mm on original sheet					
revisions					
no.	description	date	initials	checked	checked
P01	INITIAL ISSUE	02.04.22	TC	NLC	NLC
P02	NEW DESIGN	27.08.22	TC	NLC	NLC
P03	UPDATED IN LINE WITH CLIENT COMMENT	09.07.22	TC	NLC	NLC
P04	UPDATED IN LINE WITH CLIENT COMMENT	18.07.22	TC	NLC	NLC
P05	UPDATED IN LINE WITH CLIENT COMMENT	28.07.22	TC	NLC	NLC
P06	UPDATED IN LINE WITH CLIENT COMMENT	03.08.22	TC	NLC	NLC
P07	UPDATED IN LINE WITH CLIENT COMMENT	07.08.22	TC	NLC	NLC
P08	PORCH AMENDED	08.04.24	TC	NLC	NLC
P09	REAR EXTENSION ROOF AMENDED; WORKSHOP FOOTPRINT REDUCED AND SOLAR PANELS ADDED	16.09.24	TC	NLC	NLC

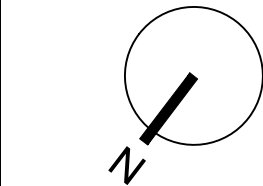

notes

DRAWING SUBJECT TO COPYRIGHT ACT

NTC
designs

NTC designs Ltd,
3 Haslings Close
Stevenage
SG1 2JG
p: 077486410789
e: ntcdesigns@icloud.com

client
ALEX & HELEN GARRICK

project
**18 OAKFIELDS ROAD
KNEBWORTH, SG3 6NS**

drawing
**FLOOR PLANS
AS PROPOSED**

scales 1:100@A2	date drawn 02.06.22	drawn by TC
1 checked date 02.06.22	checked by TC	2 checked date 02.06.22
drawing no. D117_A_103	revision P09	